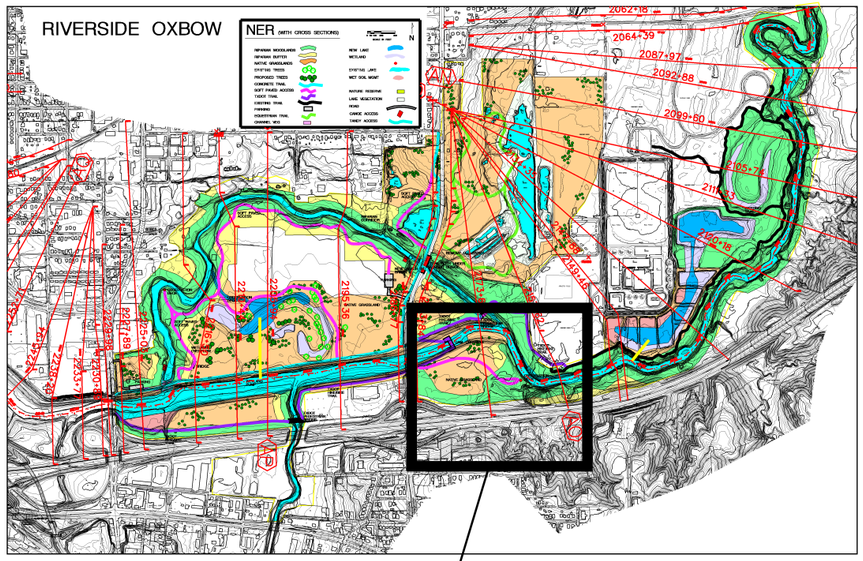

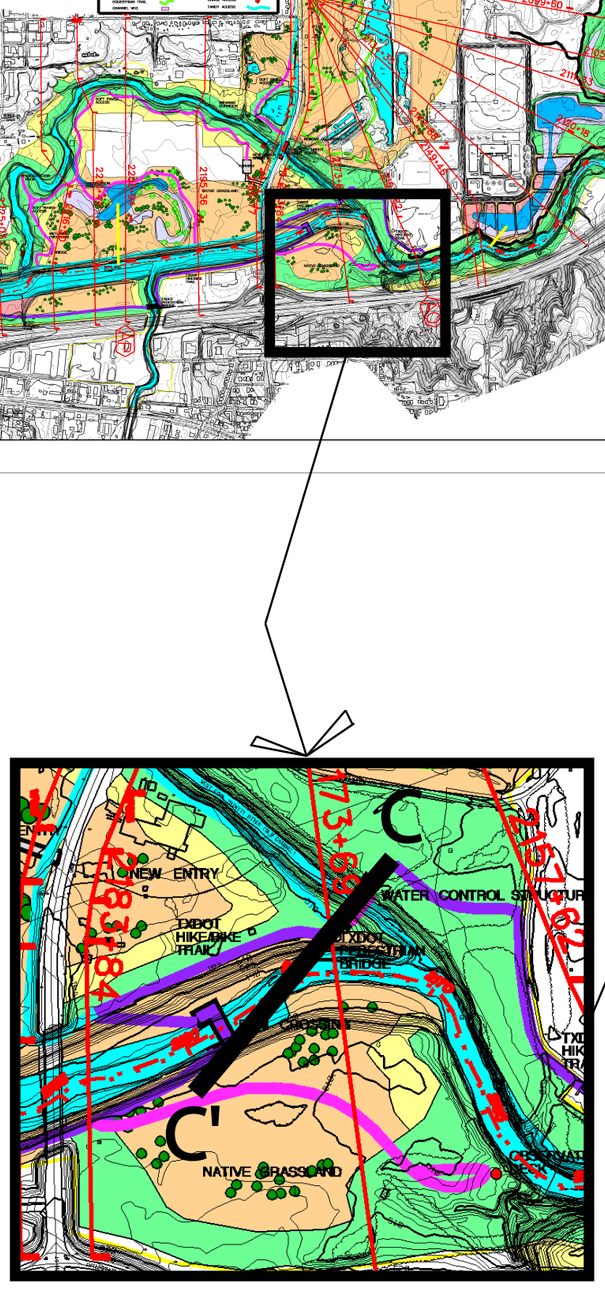

CROSS-SECTION C-C'
217981.5
ACROSS TOP OF BEACH STREET DAM AND IN-CHANNEL WEIR

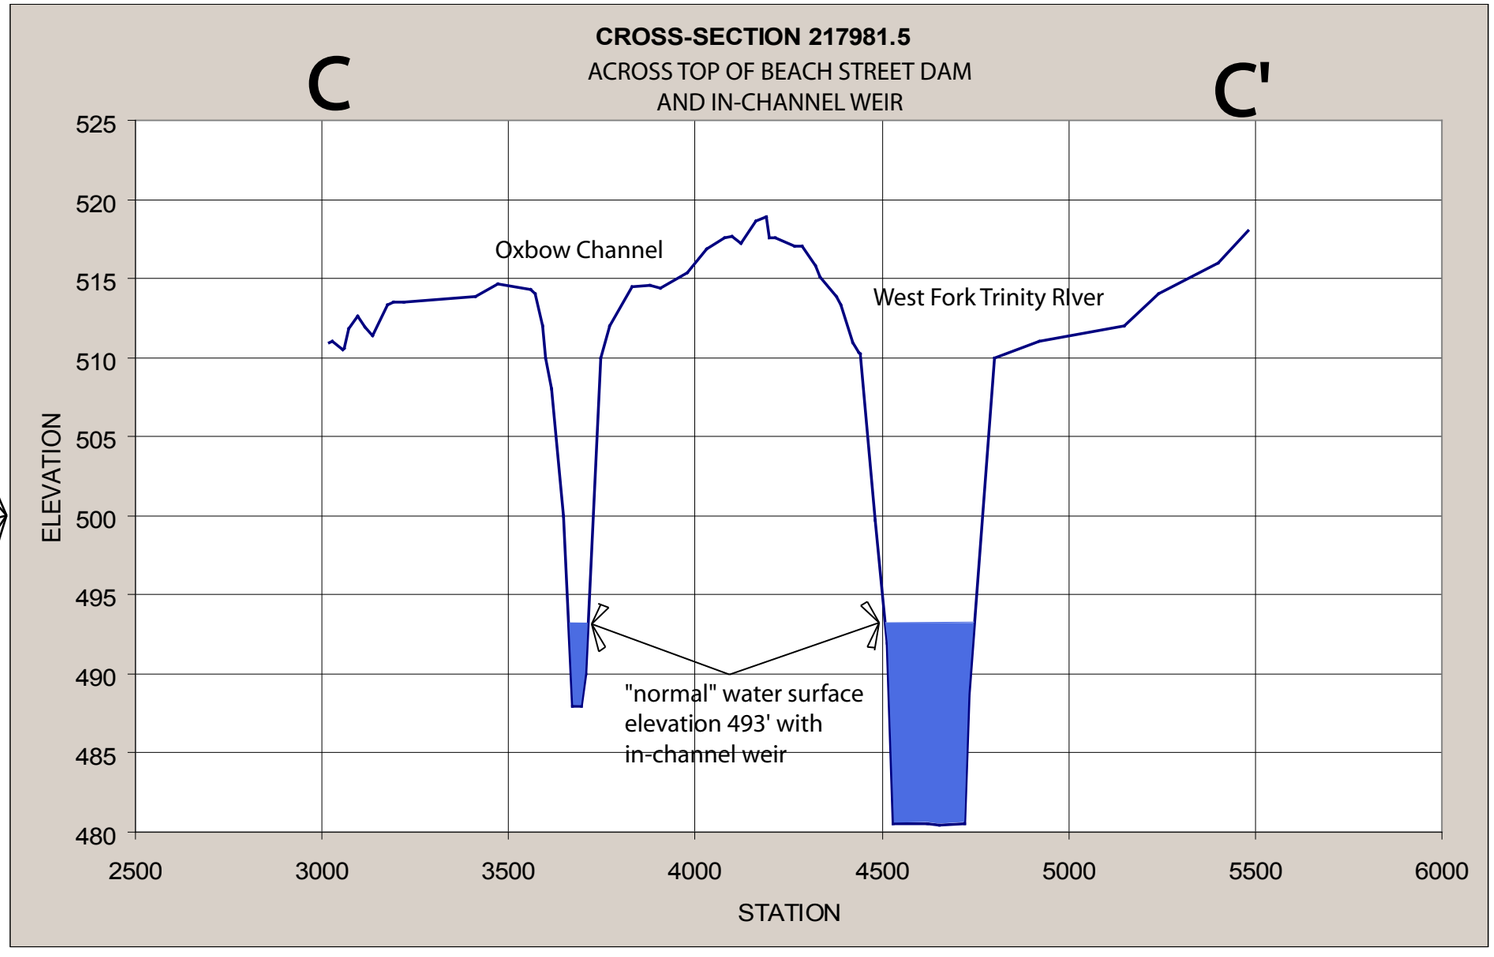

FIGURE 14