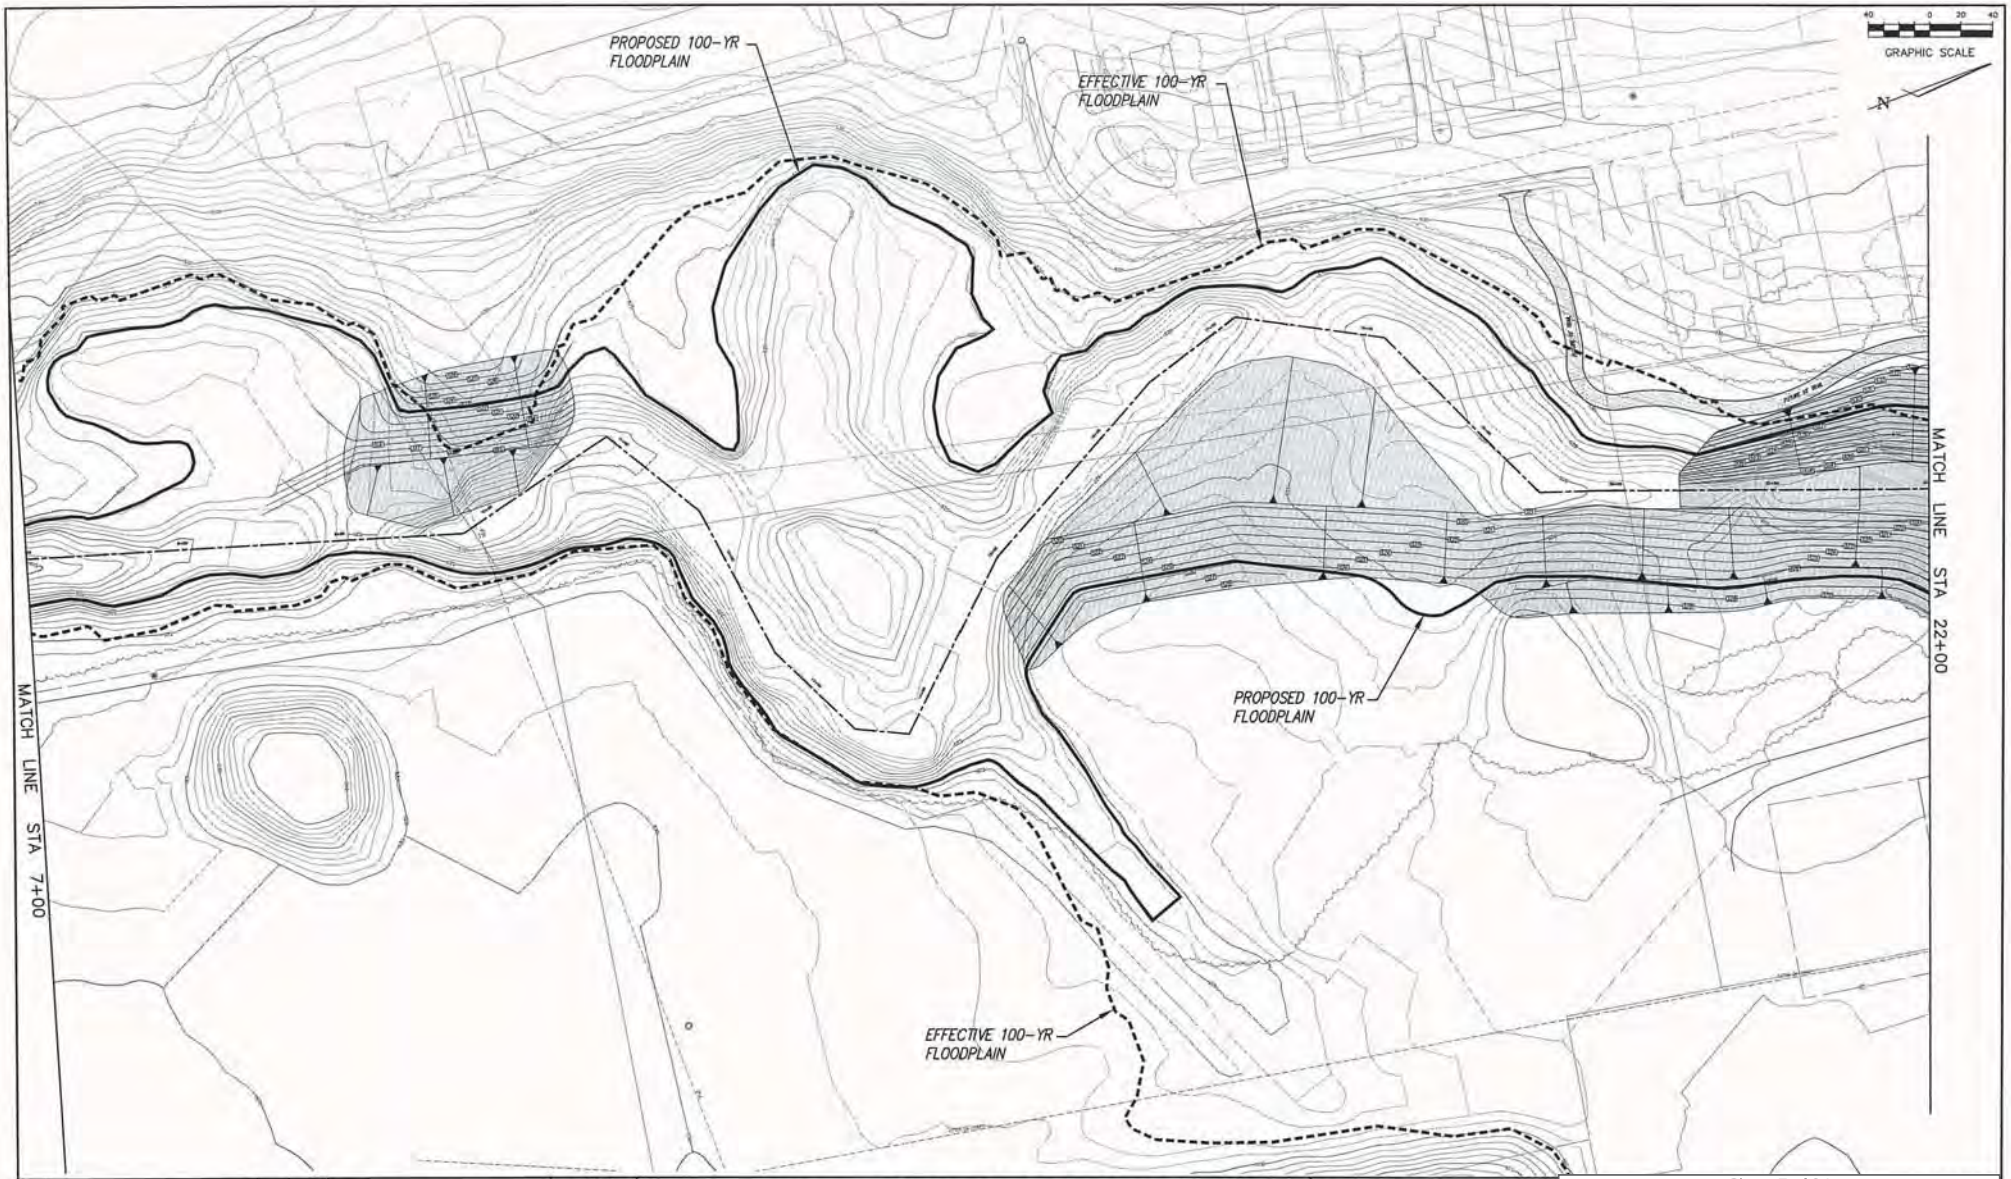

NO.	REVISION	BY	DATE

FORT WORTH

SCALE
HORIZ 1" = 40'
VERT N/A
DATE JUNE 2010

TNP INC.
TBPE Registration No. F-230

TEAGUE NALL AND PERKINS

1100 Macon Street
Fort Worth, Texas 76102
Phone:(817)336-5773 • Fax:(817)336-2813
www.tnp-online.com

This document is for interim review and is not intended for construction, bidding or permit purposes.

KYLE J. DYKES, P.E. Date: _____

Tx. Reg. # 99378

Sheet 7 of 24
Schematic Plan - Drainage Improvements
Lebow Channel Watershed City of Fort Worth, Texas
USACE Project No SWF-2010-00470

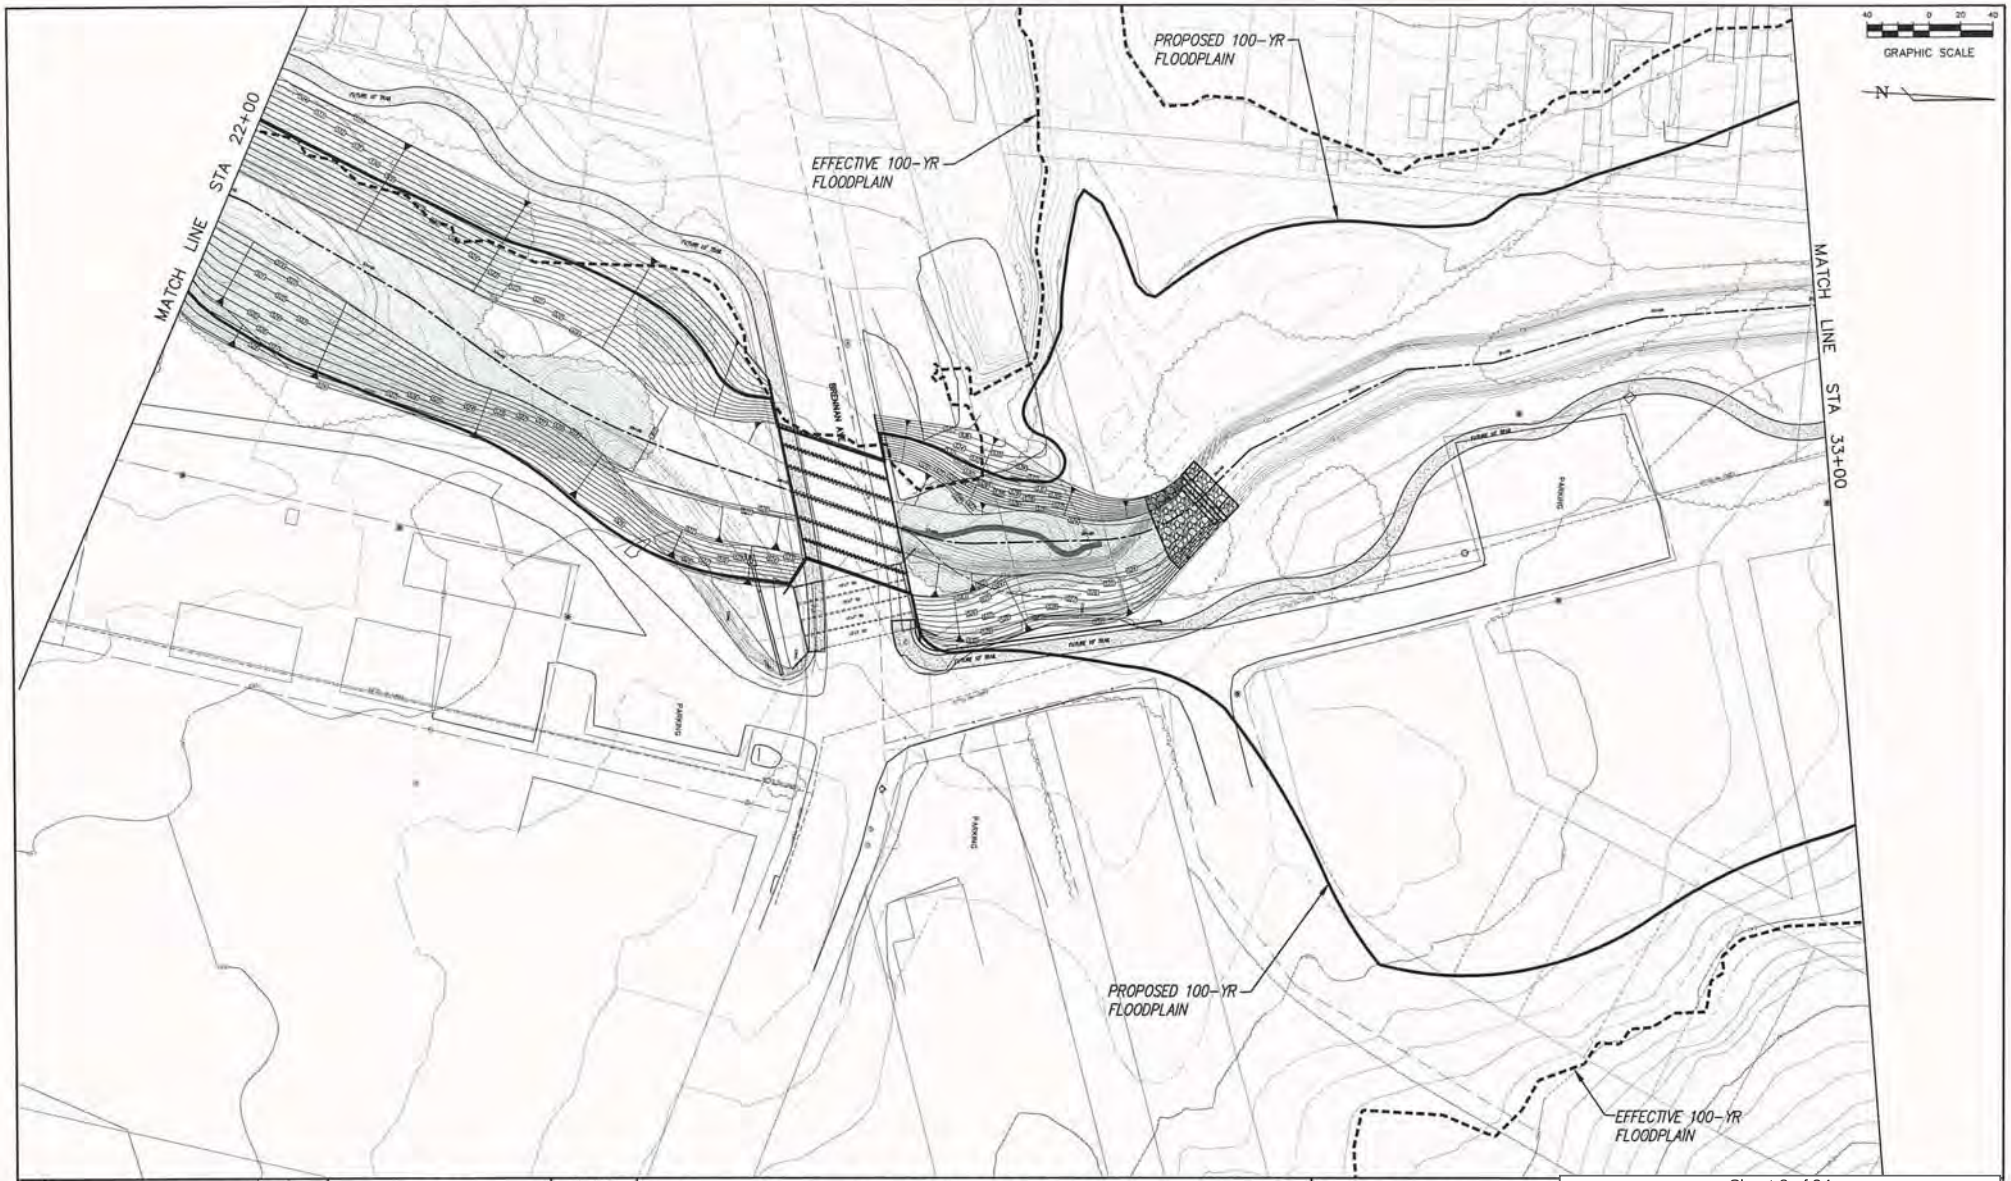

NO.	REVISION	BY	DATE

FORT WORTH

SCALE
HORIZ 1" = 40'
VERT N/A
DATE JUNE 2010

TP INC.
TBPE Registration No. F-230

TEAGUE NALL AND PERKINS
1100 Macon Street
Fort Worth, Texas 76102
Phone:(817)336-5773 • Fax:(817)336-2813
www.tnp-online.com

This document is for interim review and is not intended for construction, bidding or permit purposes.
KYLE J. DYKES, P.E. Date: ____
Tx. Reg. # 99378

Sheet 8 of 24
Schematic Plan - Drainage Improvements
Lebow Channel Watershed City of Fort Worth, Texas
USACE Project No SWF-2010-00470

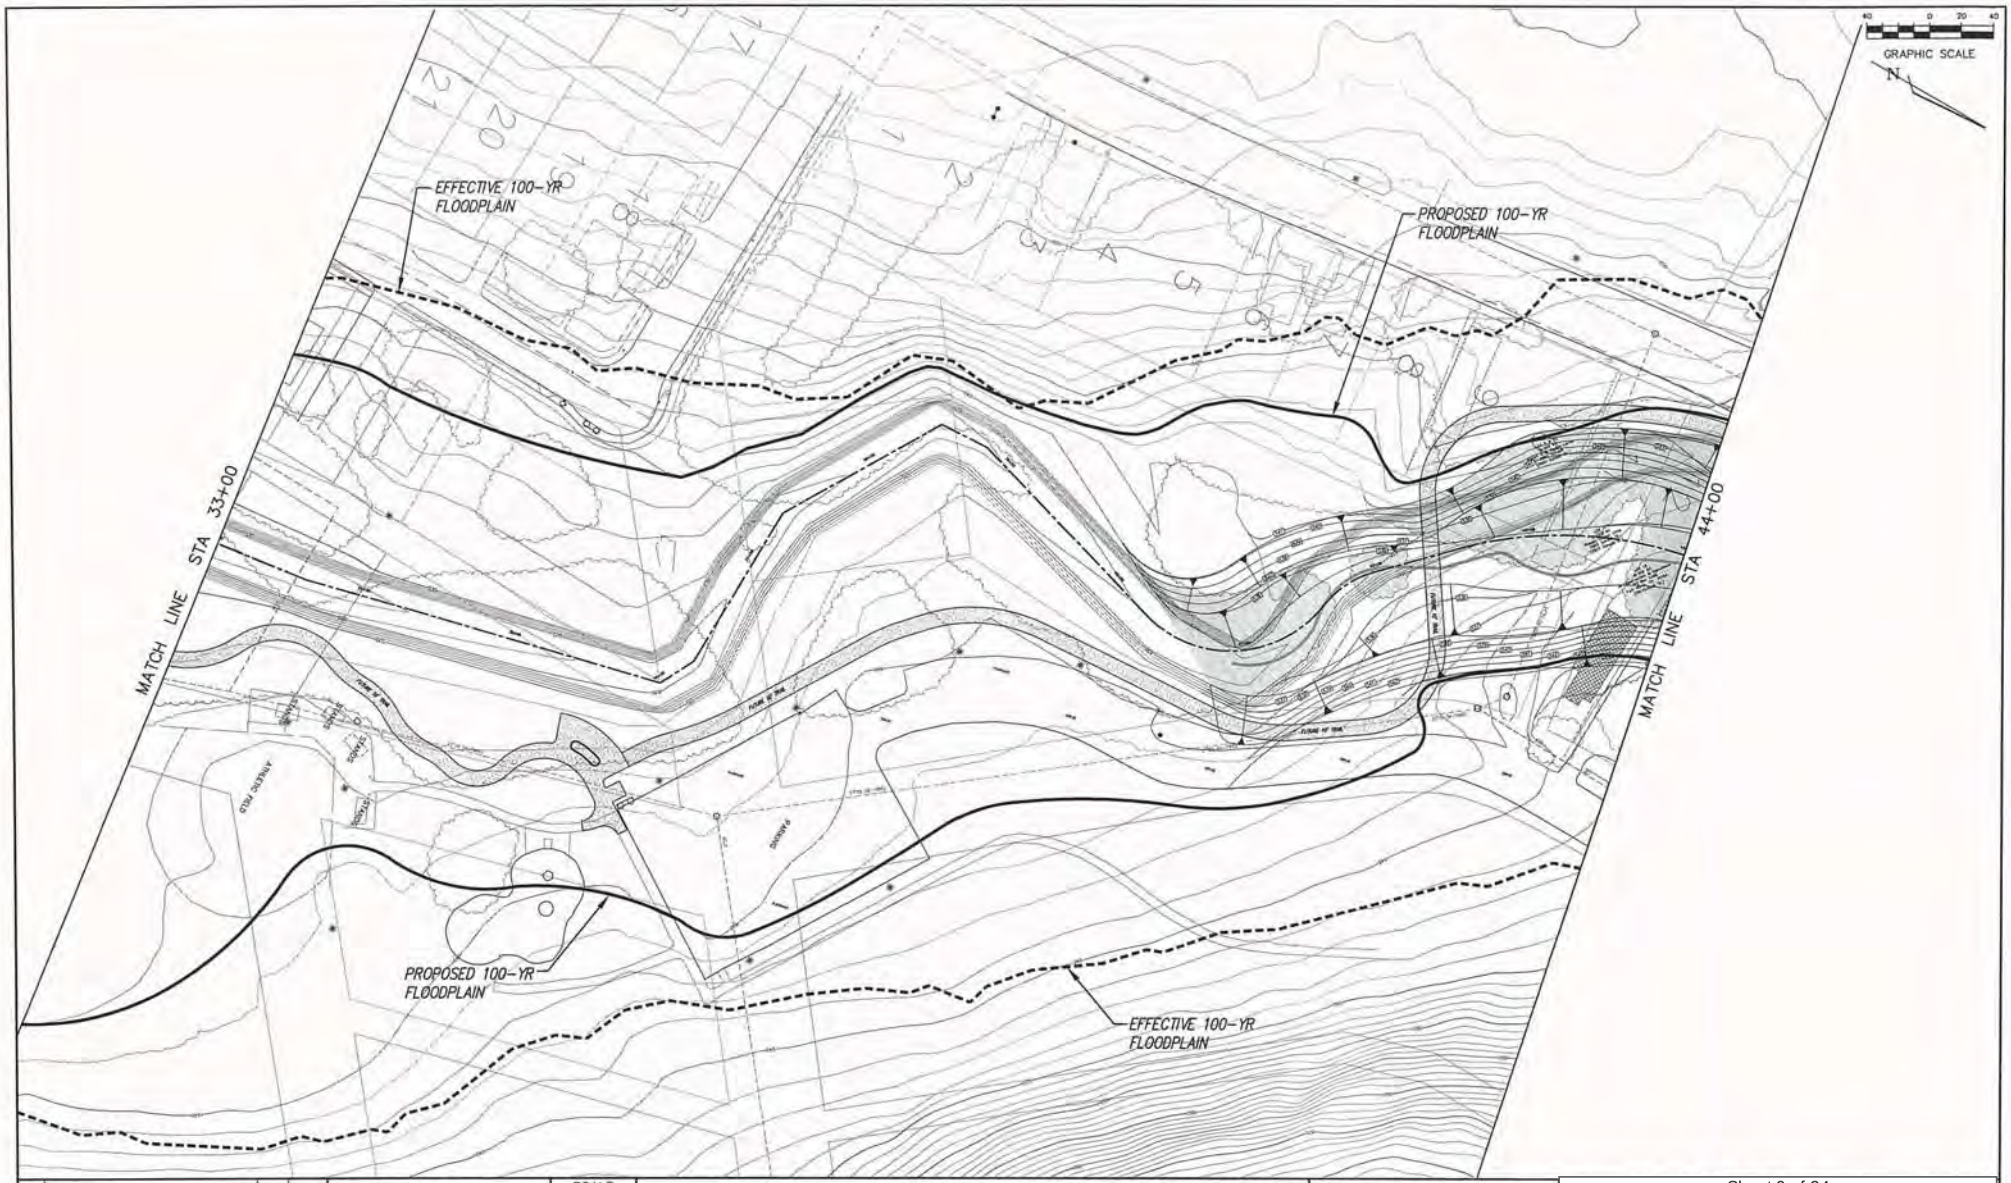

NO.	REVISION	BY	DATE

FORT WORTH

SCALE
HORIZ 1" = 40'
VERT N/A
DATE JUNE 2010

TNP INC.
TBPE Registration No. F-230

TEAGUE NALL AND PERKINS
1100 Macon Street
Fort Worth, Texas 76102
Phone:(817)336-5773 • Fax:(817)336-2813
www.tnp-online.com

This document is for interim review and is not intended for construction, bidding or permit purposes.

KYLE J. DYKES P.E. Date: _____

Tx. Reg. # 99378

Sheet 9 of 24
Schematic Plan - Drainage Improvements
Lebow Channel Watershed City of Fort Worth, Texas
USACE Project No SWF-2010-00470

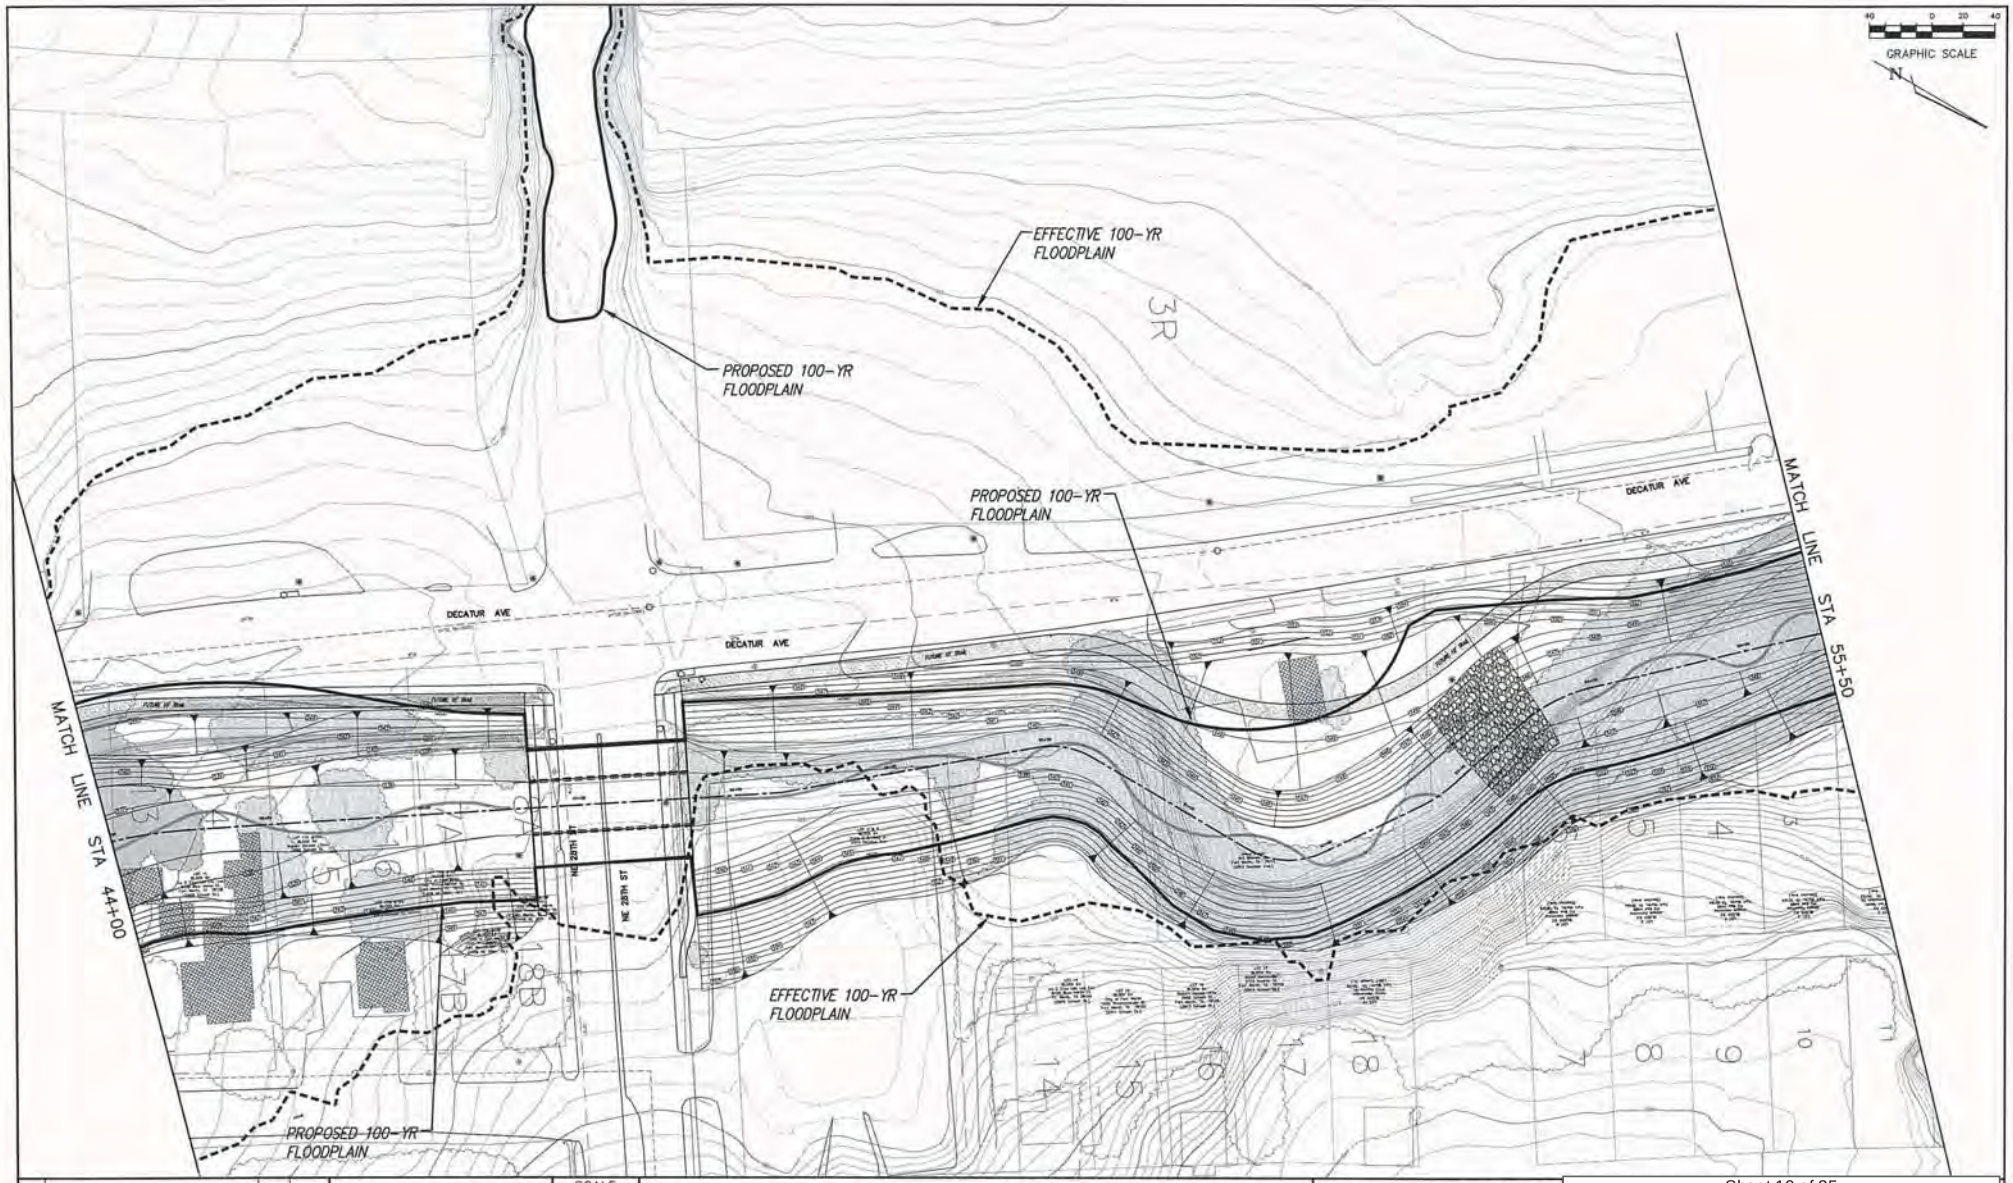

NO.	REVISION	BY	DATE

FORT WORTH

SCALE
HORIZ 1" = 40'
VERT N/A
DATE JUNE 2010

TBPE Registration No. F-230

TEAGUE NALL AND PERKINS INC.

1100 Macon Street
Fort Worth, Texas 76102
Phone:(817)336-5773 • Fax:(817)336-2813
www.tnp-online.com

This document is for interim review and is not intended for construction, bidding or permit purposes.

KYLE J. DYKES P.E. Date: _____

Tx. Reg. # 99378

Sheet 10 of 25
Schematic Plan - Drainage Improvements
Lebow Channel Watershed City of Fort Worth, Texas
USACE Project No SWF-2010-00470

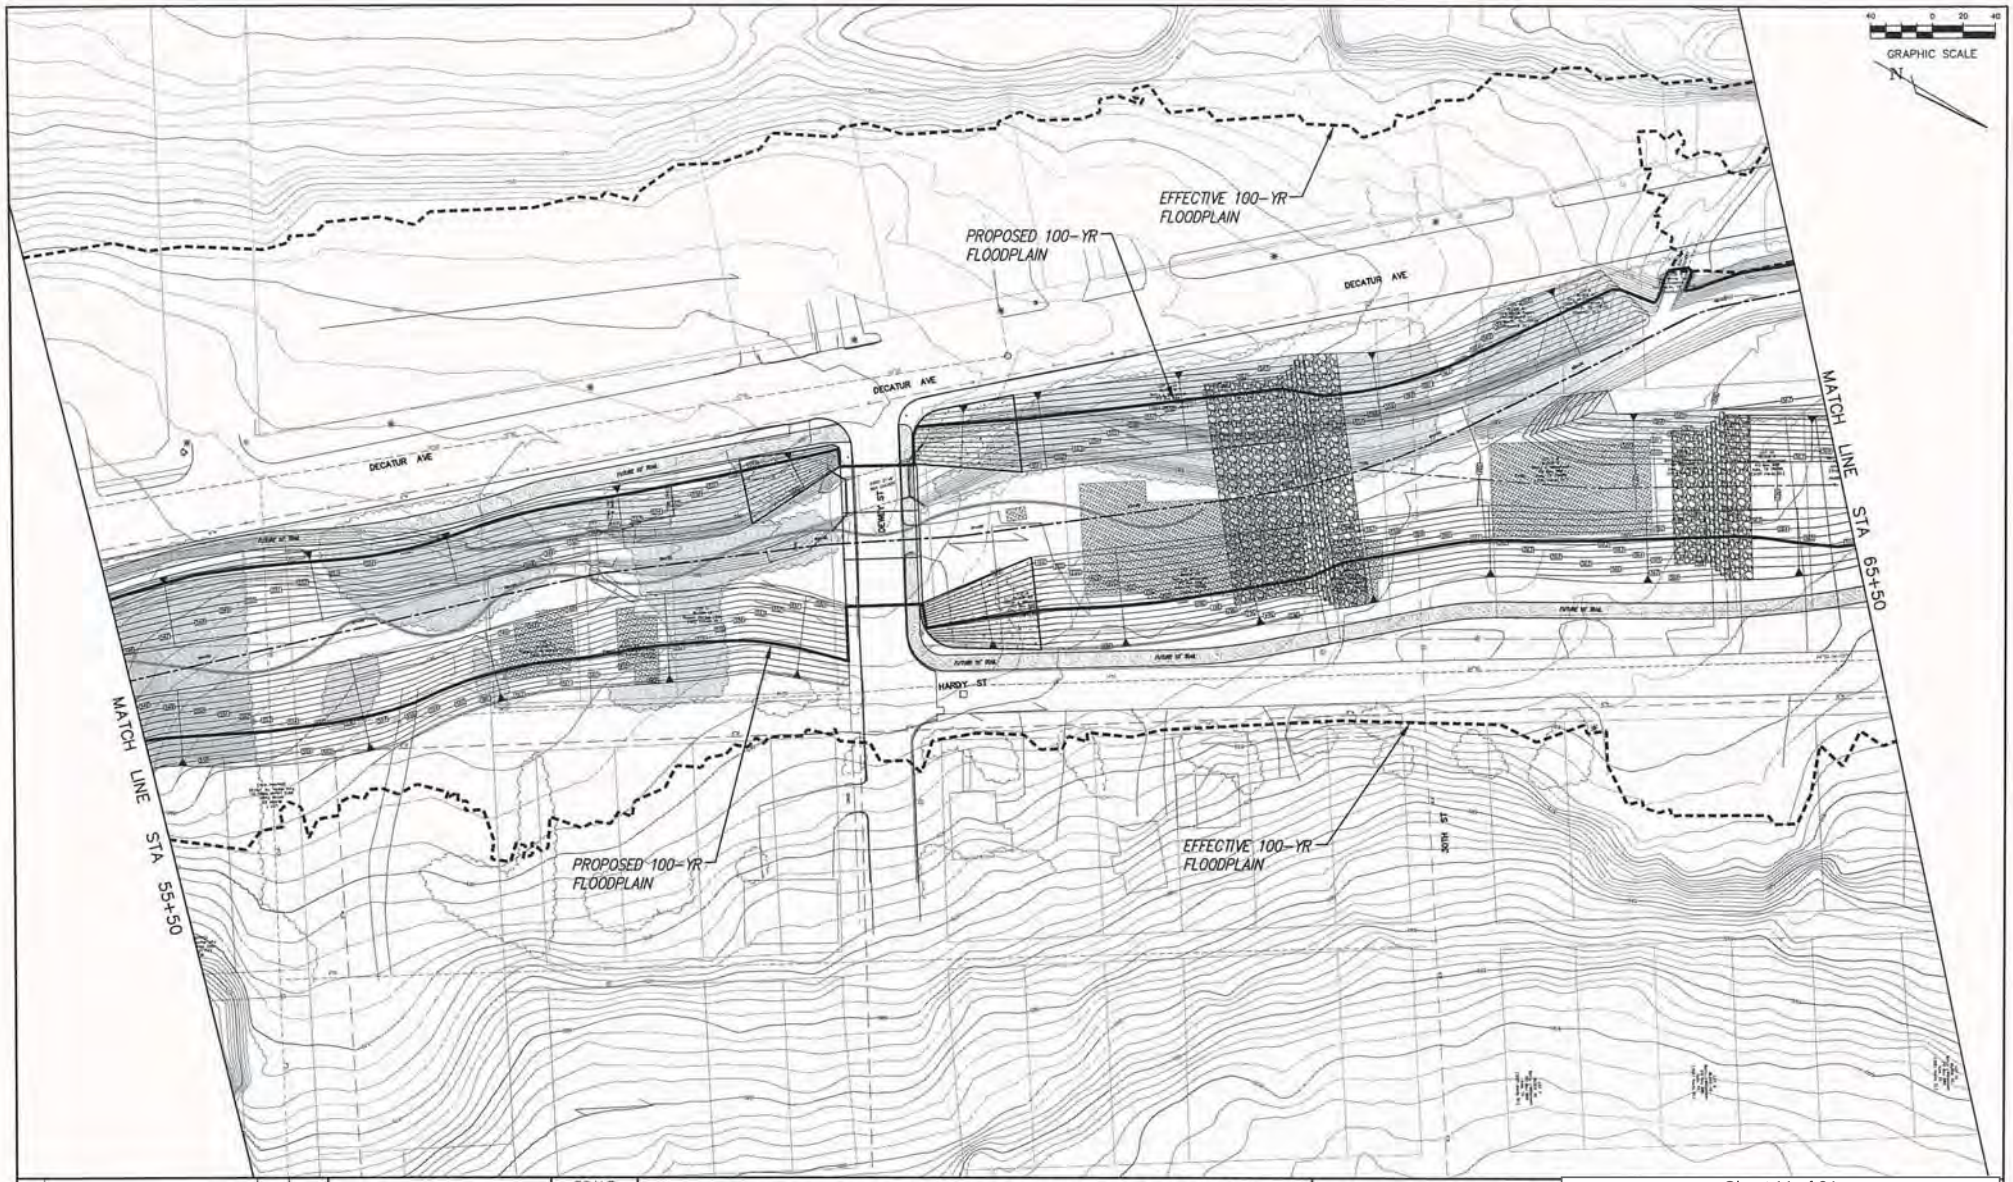

NO.	REVISION	BY	DATE

FORT WORTH

SCALE
HORIZ 1" = 40'
VERT N/A
DATE JUNE 2010

TBPE Registration No. F-230

TEAGUE NALL AND PERKINS INC.

1100 Macon Street
Fort Worth, Texas 76102
Phone:(817)336-5773 • Fax:(817)336-2813
www.tnp-online.com

This document is for interim review and is not intended for construction, bidding or permit purposes.

KYLE J. DYKES, P.E. Date: _____

Tx. Reg. # 99378

Sheet 11 of 24
Schematic Plan - Drainage Improvements
Lebow Channel Watershed City of Fort Worth, Texas
USACE Project No SWF-2010-00470

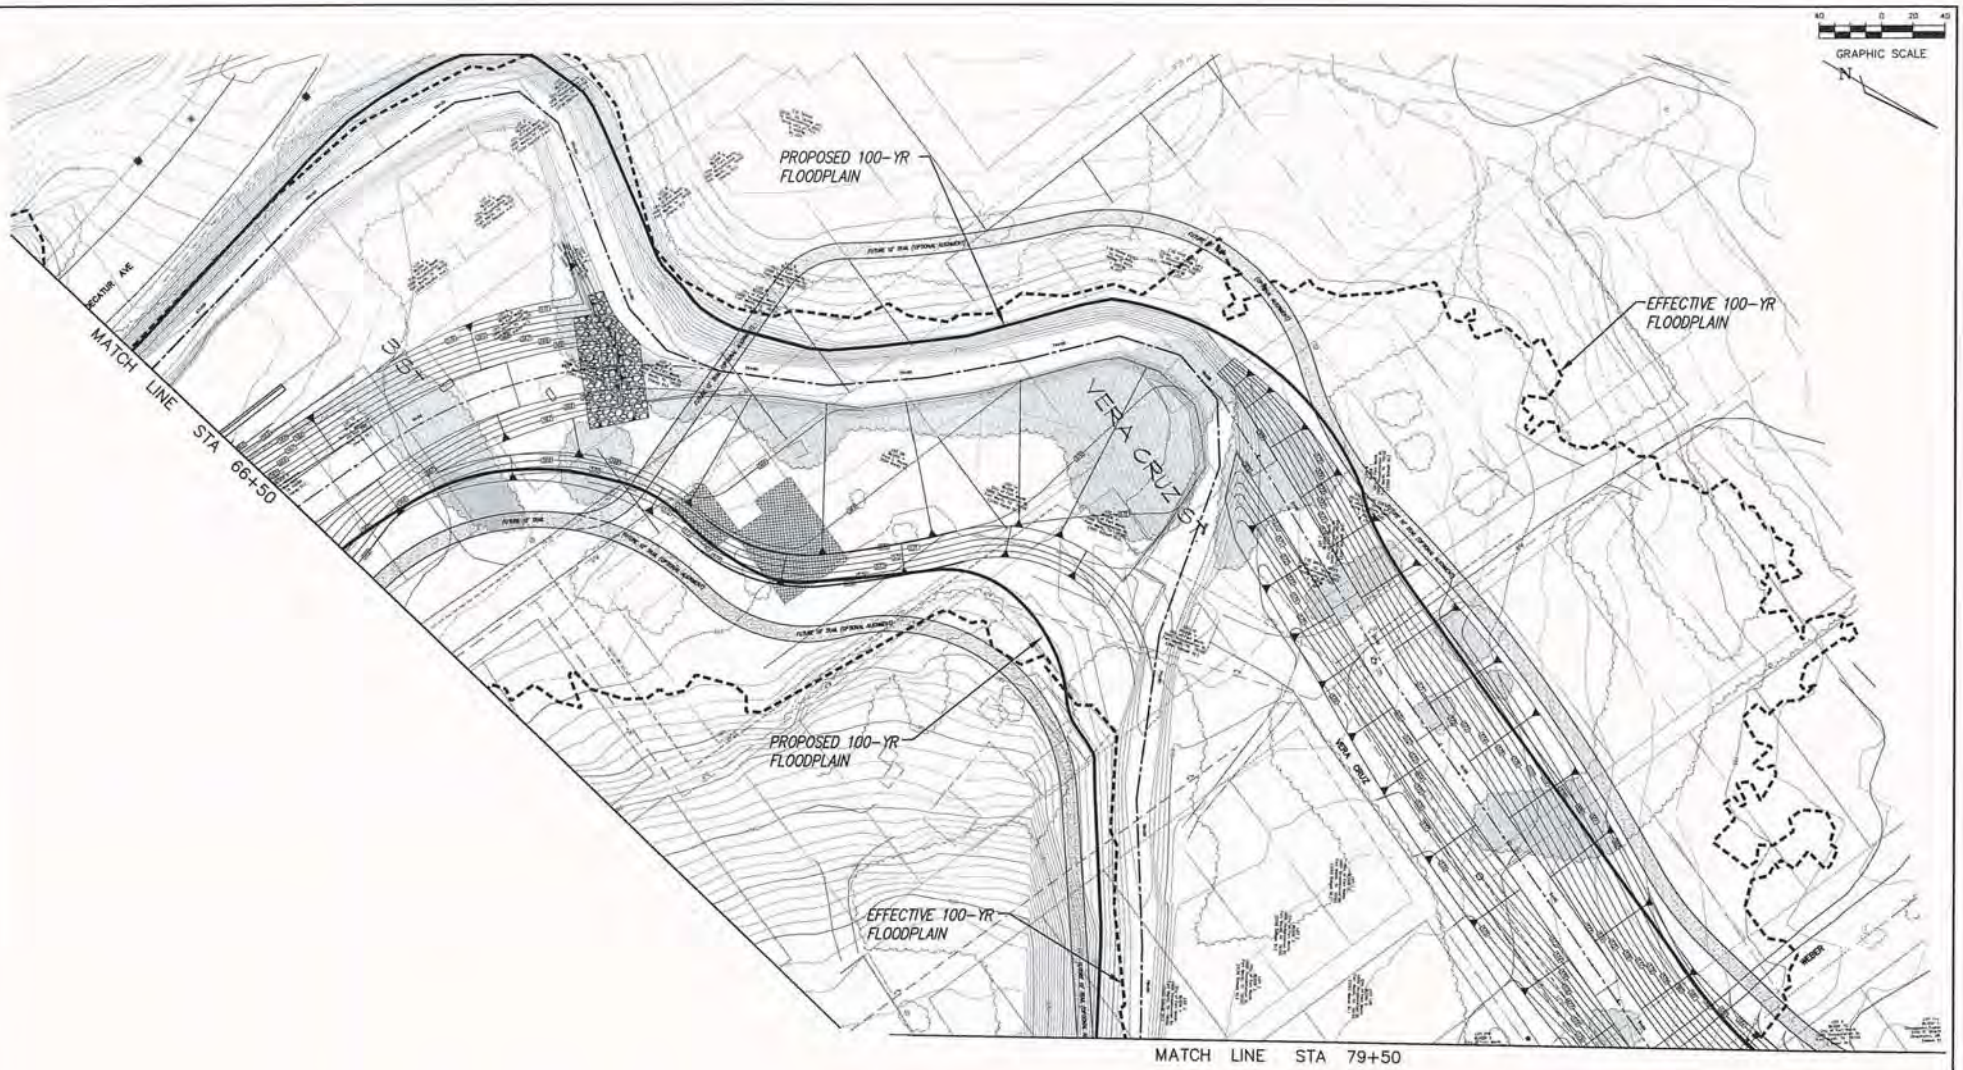

NO.	REVISION	BY	DATE

FORT WORTH

SCALE	
HORIZ	1" = 40'
VERT	N/A
DATE	JUNE 2010

TBPE Registration No. F-230

TEAGUE NALL AND PERKINS

1100 Macon Street
Fort Worth, Texas 76102
Phone:(817)336-5773 • Fax:(817)336-2813
www.tnp-online.com

This document is for interim review and is not intended for construction, bidding or permit purposes.

KYLE J. DYKES P.E. Date: _____

Tx. Reg. # 99378

Sheet 12 of 24
Schematic Plan - Drainage Improvements
Lebow Channel Watershed City of Fort Worth, Texas
USACE Project No SWF-2010-00470

NO.	REVISION	BY	DATE

FORT WORTH

SCALE
HORIZ 1" = 40'
VERT N/A
DATE JUNE 2010

TEAGUE NALL AND PERKINS INC.
TBPE Registration No. F-230
1100 Macon Street
Fort Worth, Texas 76102
Phone:(817)336-5773 • Fax:(817)336-2813
www.tnp-online.com

This document is for interim review and is not intended for construction, bidding or permit purposes.

KYLE J. DYKES P.E. Date: _____

Tx. Reg. # 99378

Sheet 13 of 24
Schematic Plan - Drainage Improvements
Lebow Channel Watershed City of Fort Worth, Texas
USACE Project No SWF-2010-00470

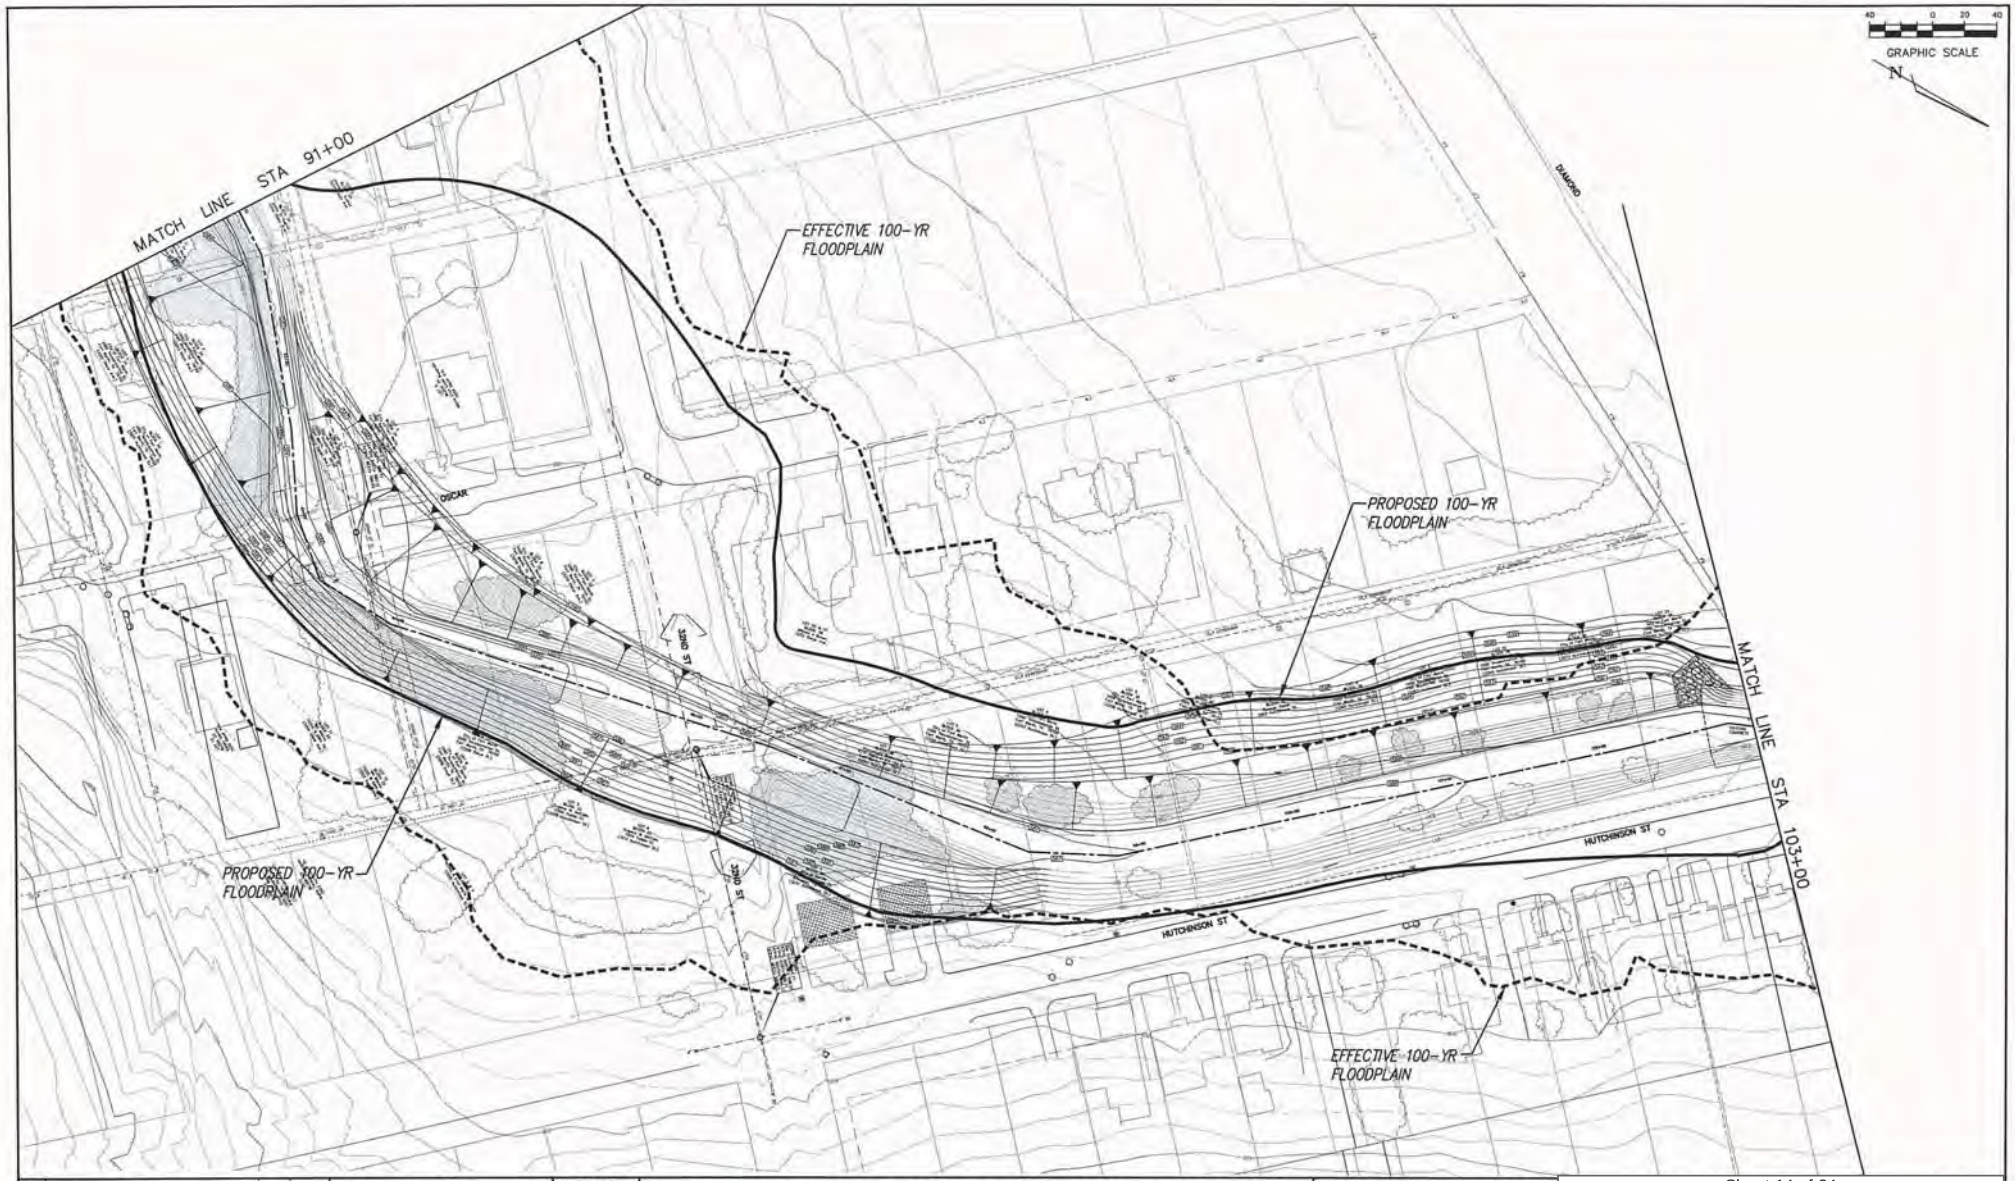

NO.	REVISION	BY	DATE

FORT WORTH

SCALE
HORIZ 1" = 40'
VERT N/A
DATE JUNE 2010

TEAGUE NALL AND PERKINS INC.
TBPE Registration No. F-230

1100 Macon Street
Fort Worth, Texas 76102
Phone:(817)336-5773 • Fax:(817)336-2813
www.tnp-online.com

This document is for interim review and is not intended for construction, bidding or permit purposes.

KYLE J. DYKES, P.E. Date: _____

Tx. Reg. # 99378

Sheet 14 of 24
Schematic Plan - Drainage Improvements
Lebow Channel Watershed City of Fort Worth, Texas
USACE Project No SWF-2010-00470

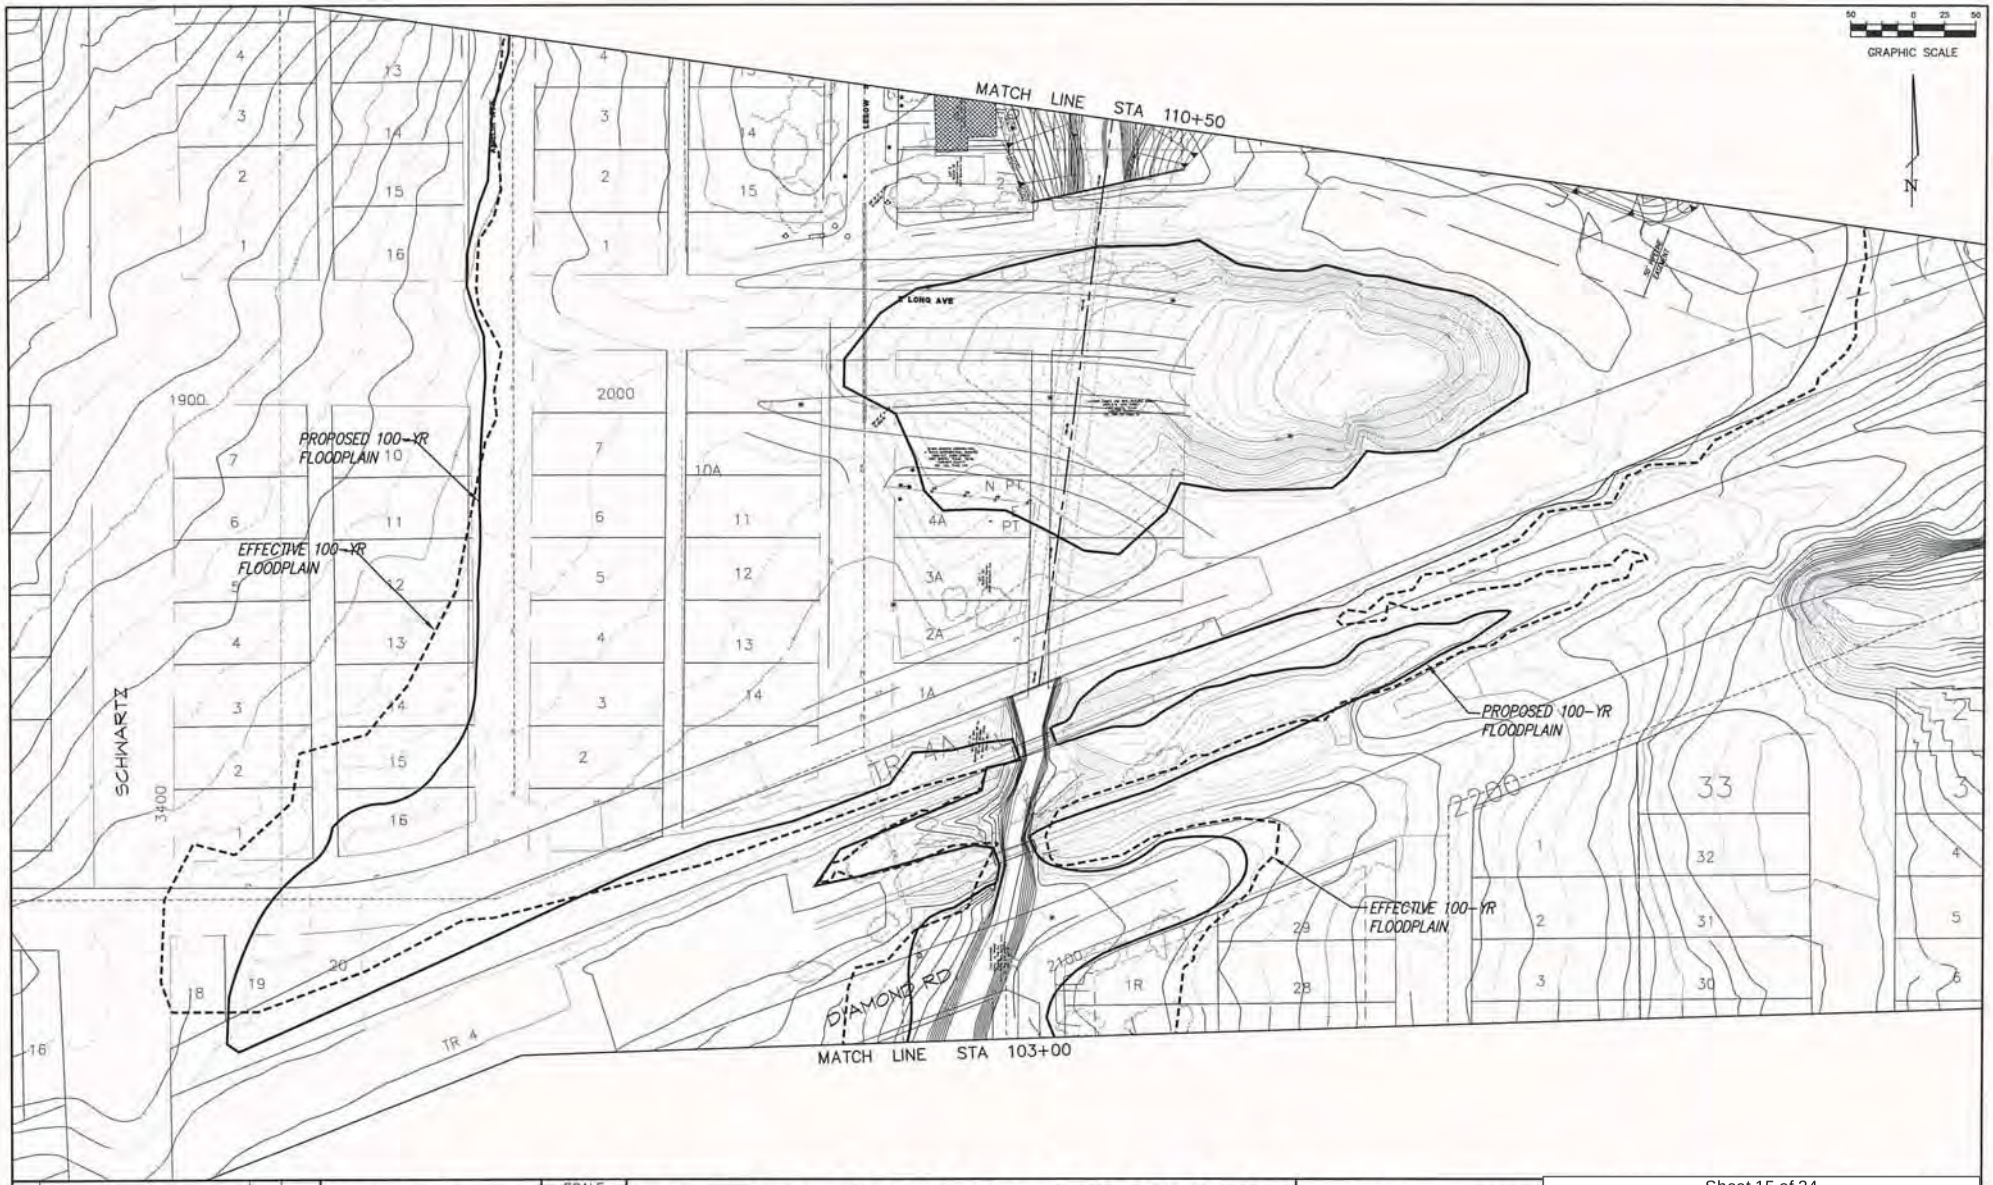

NO.	REVISION	BY	DATE

FORT WORTH

SCALE
HORIZ 1" = 50'
VERT N/A
DATE JUNE 2010

TEAGUE NALL AND PERKINS INC.
TBPE Registration No. F-230

1100 Macon Street
Fort Worth, Texas 76102
Phone:(817)336-5773 • Fax:(817)336-2813
www.tnp-online.com

This document is for interim review and is not intended for construction, bidding or permit purposes.

KYLE J. DYKES, P.E. Date: _____

Tx. Reg. # 99378

Sheet 15 of 24
Schematic Plan - Drainage Improvements
Lebow Channel Watershed City of Fort Worth, Texas
USACE Project No SWF-2010-00470

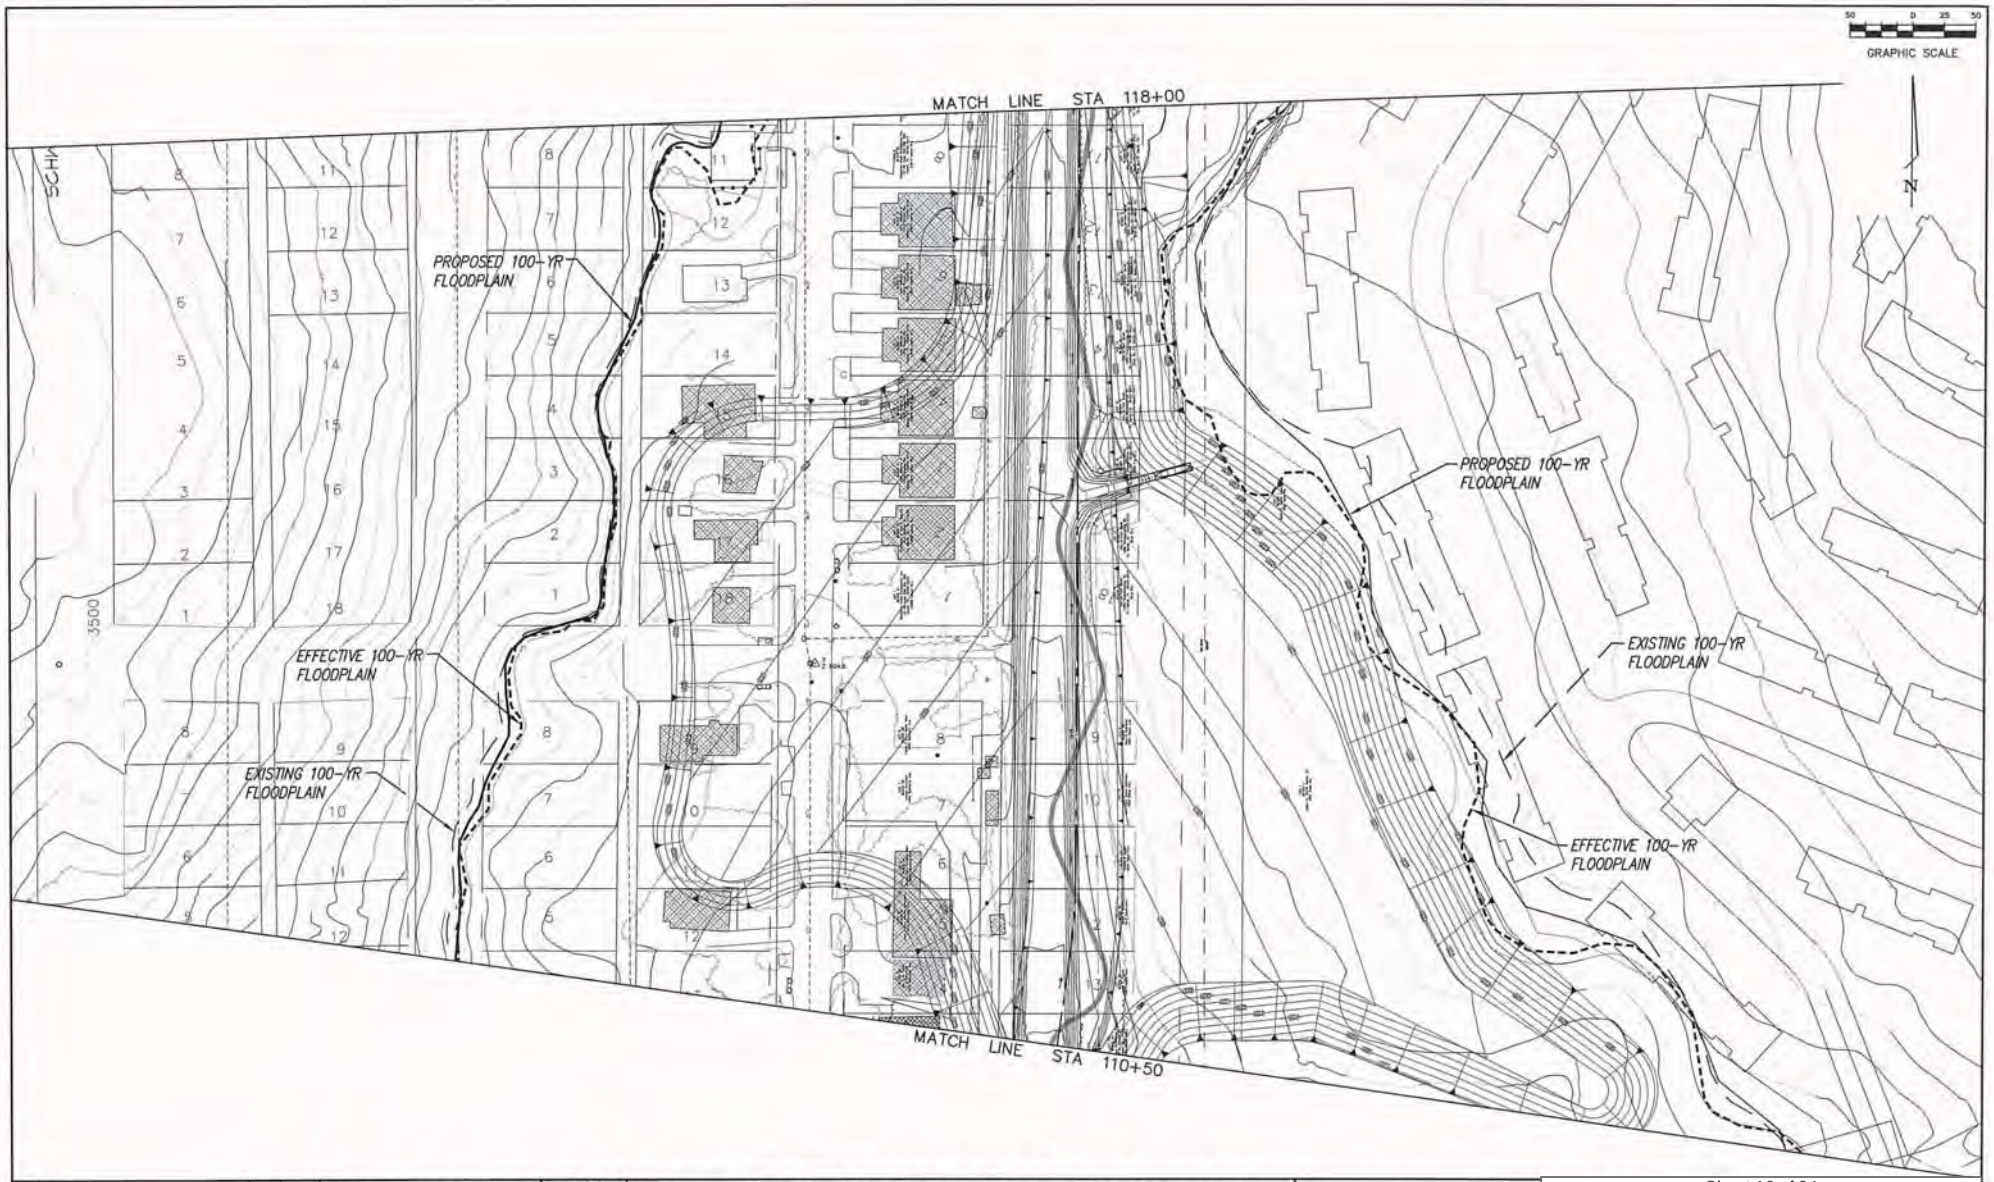

NO.	REVISION	BY	DATE

FORT WORTH

SCALE
HORIZ 1" = 50'
VERT N/A
DATE JUNE 2010

TEAGUE NALL AND PERKINS INC.
TBPE Registration No. F-230

1100 Macon Street
Fort Worth, Texas 76102
Phone:(817)336-5773 • Fax:(817)336-2813
www.tnp-online.com

This document is for interim review and is not intended for construction, bidding or permit purposes.

KYLE J. DYKES, P.E. Date: _____

Tx. Reg. # 99378

Sheet 16 of 24
Schematic Plan - Drainage Improvements
Lebow Channel Watershed City of Fort Worth, Texas
USACE Project No SWF-2010-00470

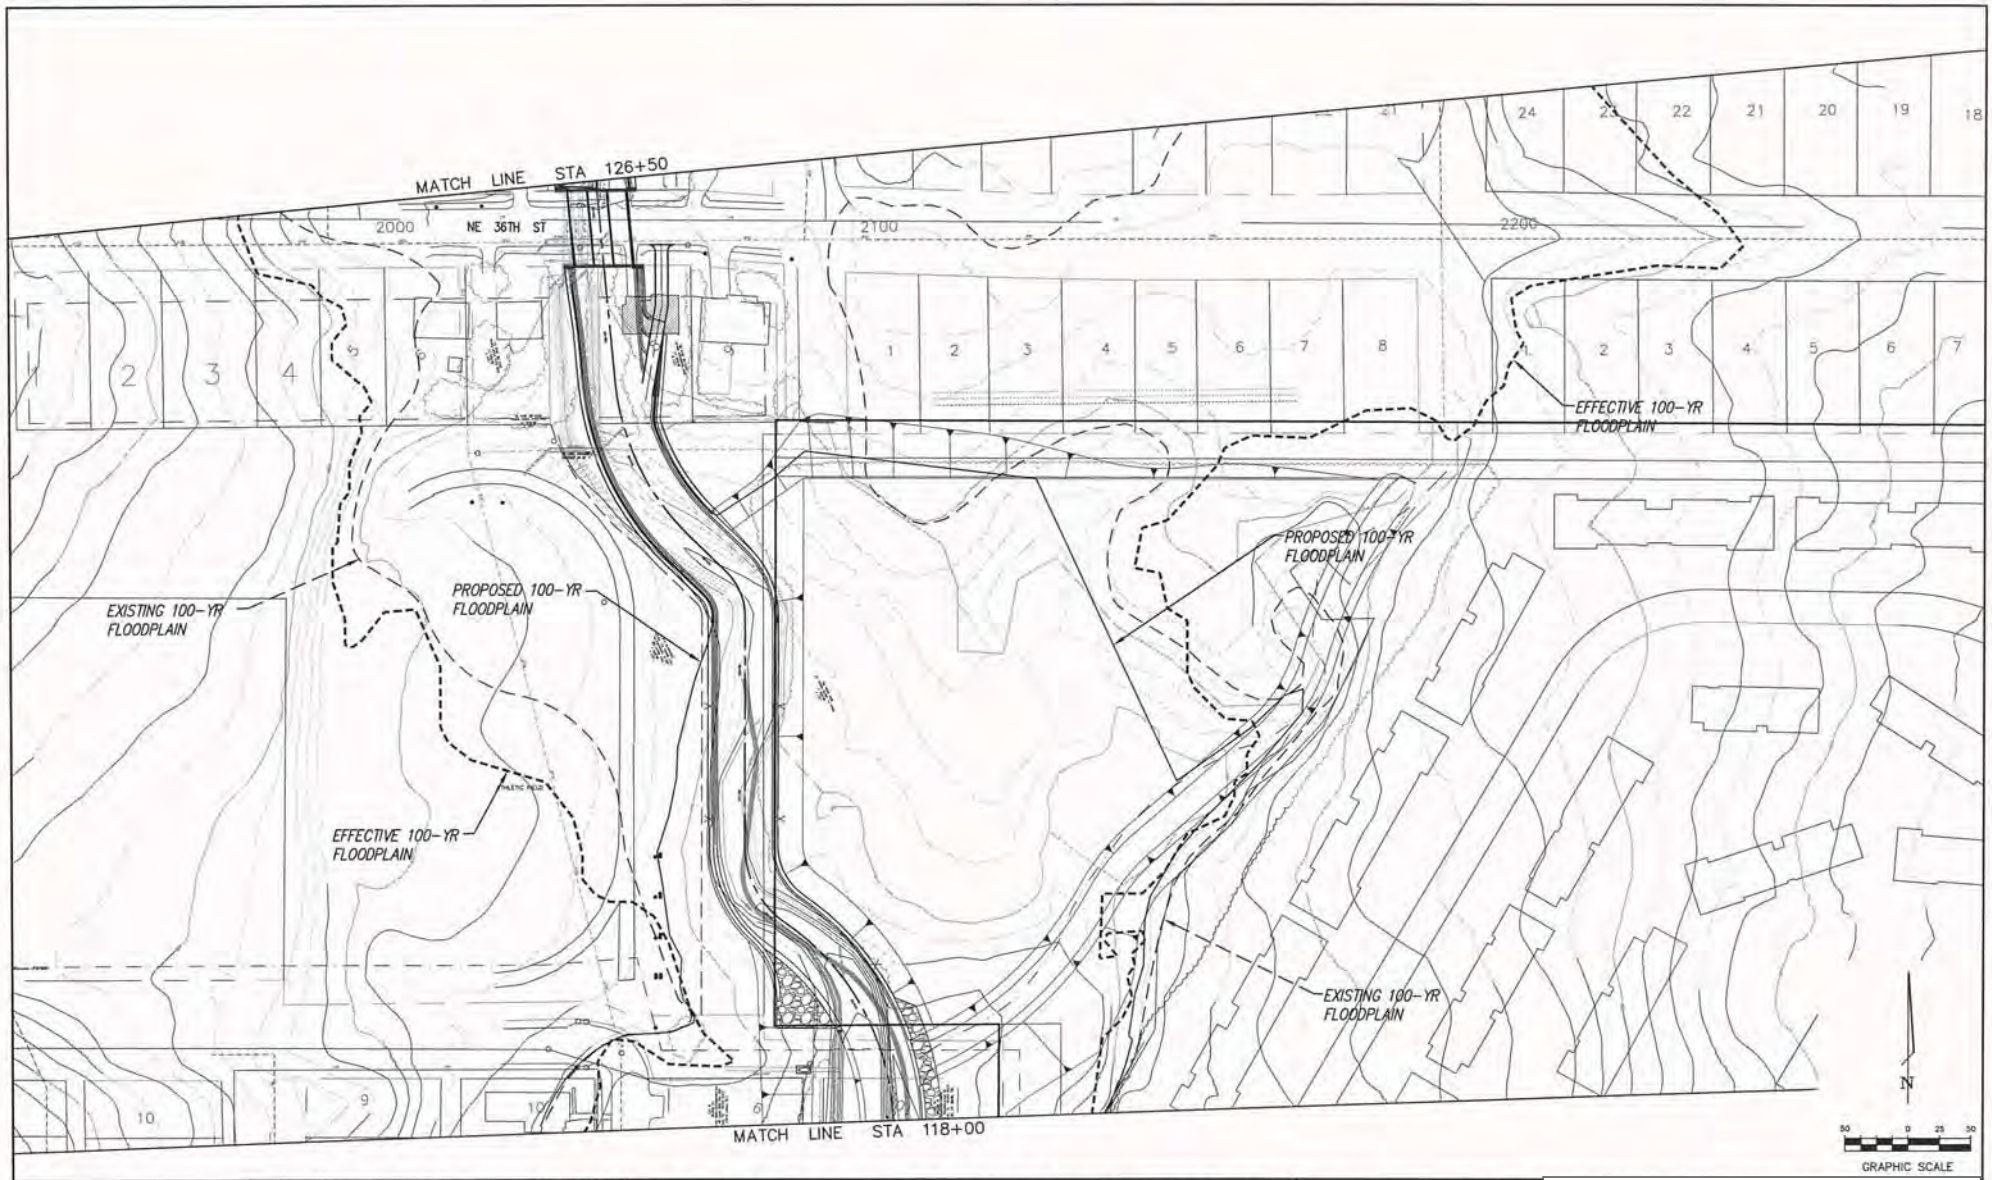

NO.	REVISION	BY	DATE

FORT WORTH

SCALE HORIZ 1" = 50' VERT N/A

DATE JUNE 2010

TP INC.
TBPE Registration No. F-230

TEAGUE NALL AND PERKINS

1100 Macon Street
Fort Worth, Texas 76102
Phone:(817)336-5773 • Fax:(817)336-2813
www.tnp-online.com

This document is for interim review and is not intended for construction, bidding or permit purposes.

KYLE J. DYKES, P.E. Date: _____

Tx. Reg. # 99378

Sheet 17 of 24
Schematic Plan - Drainage Improvements
Lebow Channel Watershed City of Fort Worth, Texas
USACE Project No SWF-2010-00470

NO.	REVISION	BY	DATE

FORT WORTH

SCALE
HORIZ 1" = 50'
VERT N/A
DATE JUNE 2010

TEAGUE NALL AND PERKINS INC.
TBPE Registration No. F-230

1100 Macon Street
Fort Worth, Texas 76102
Phone:(817)336-5773 • Fax:(817)336-2813
www.tnp-online.com

This document is for interim review and is not intended for construction, bidding or permit purposes.

KYLE J. DYKES, P.E. Date: _____

Tx. Reg. # 99378

Sheet 18 of 24
Schematic Plan - Drainage Improvements
Lebow Channel Watershed City of Fort Worth, Texas
USACE Project No SWF-2010-00470

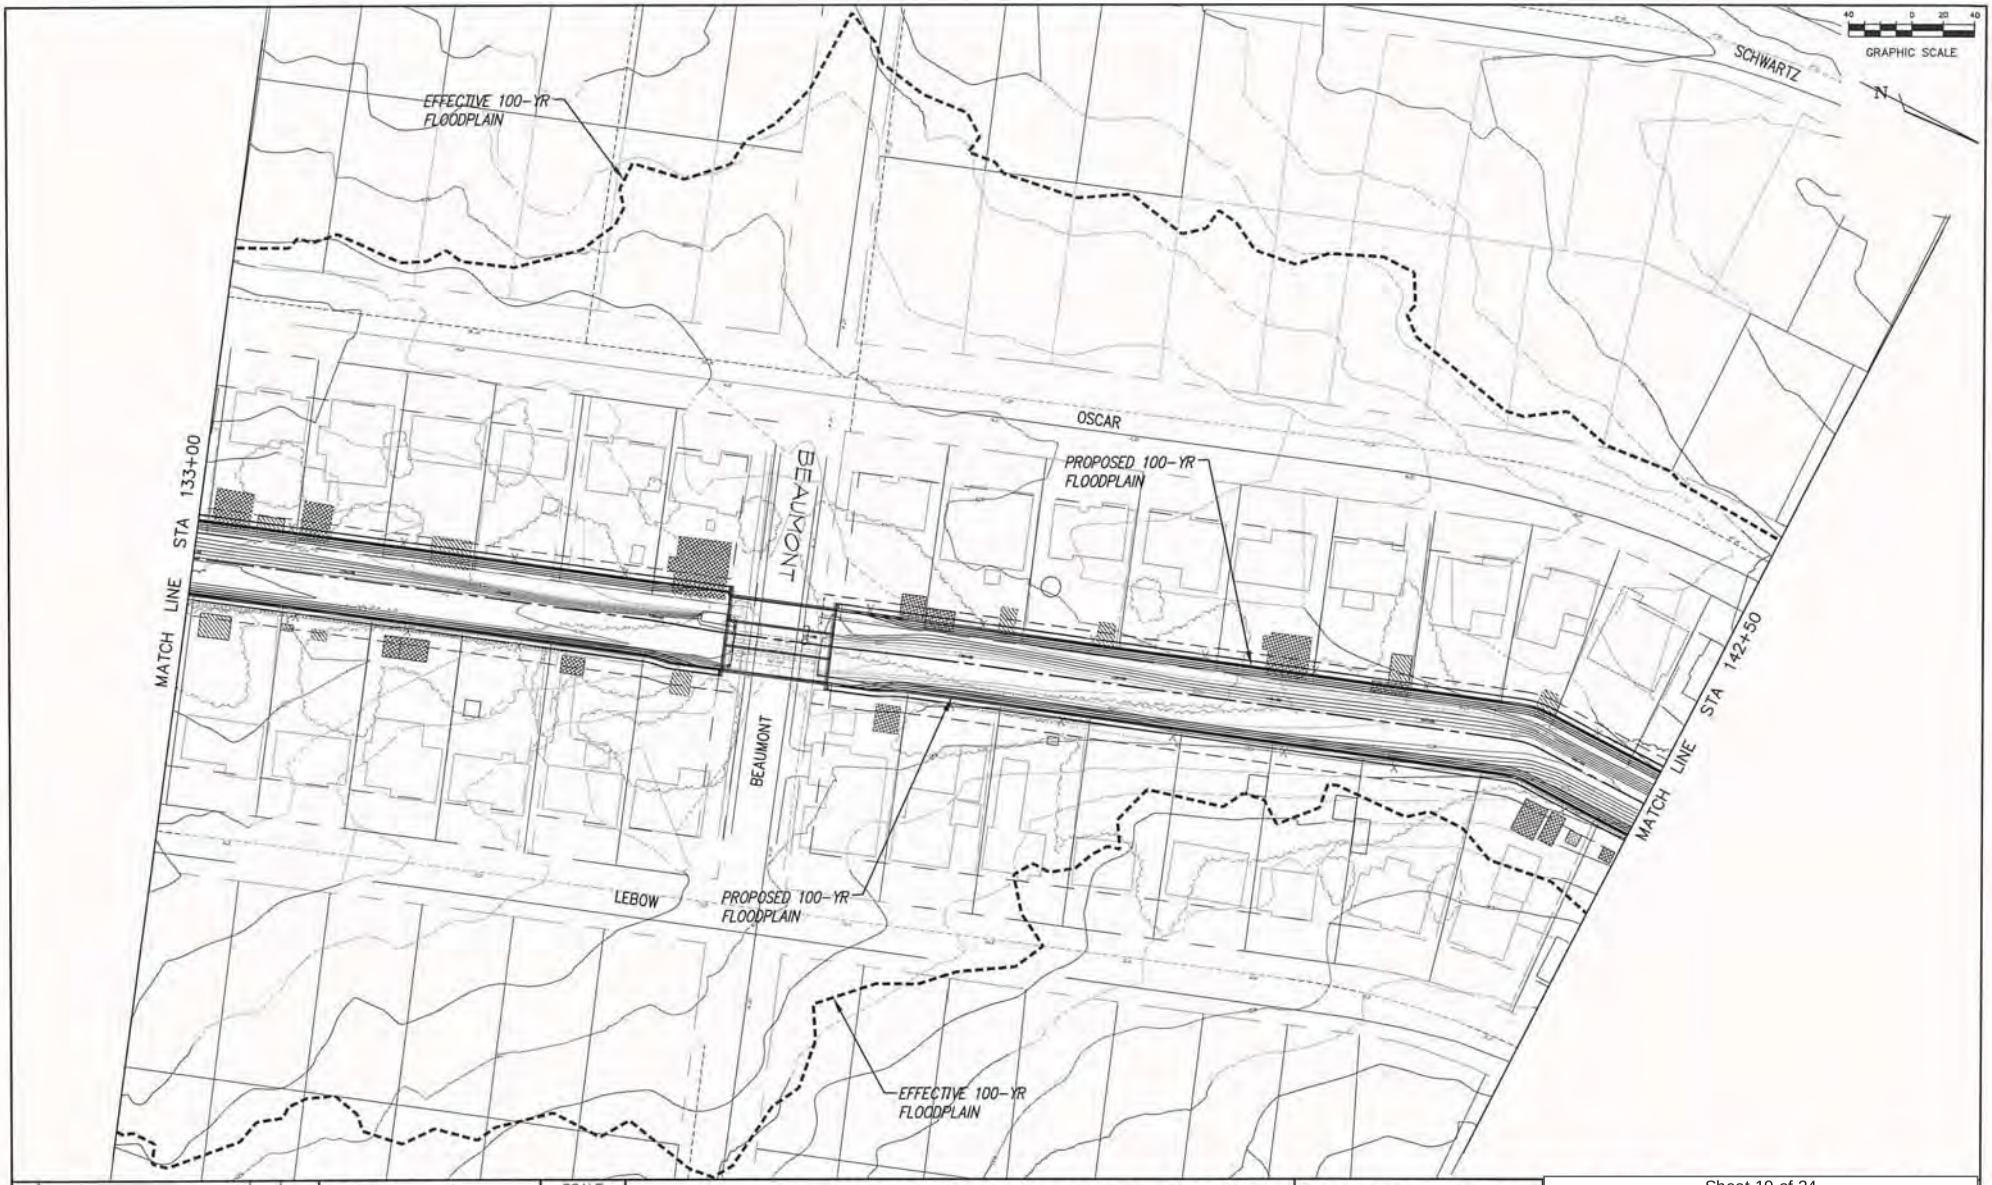

NO.	REVISION	BY	DATE

FORT WORTH

SCALE
HORIZ 1" = 40'
VERT N/A
DATE JUNE 2010

TEAGUE NALL AND PERKINS INC.
TBPE Registration No. F-230
1100 Macon Street
Fort Worth, Texas 76102
Phone:(817)336-5773 • Fax:(817)336-2813
www.tnp-online.com

This document is for interim review and is not intended for construction, bidding or permit purposes.

KYLE J. DYKES P.E. Date: _____

Tx. Reg. # 98378

Sheet 19 of 24
Schematic Plan - Drainage Improvements
Lebow Channel Watershed City of Fort Worth, Texas
USACE Project No SWF-2010-00470

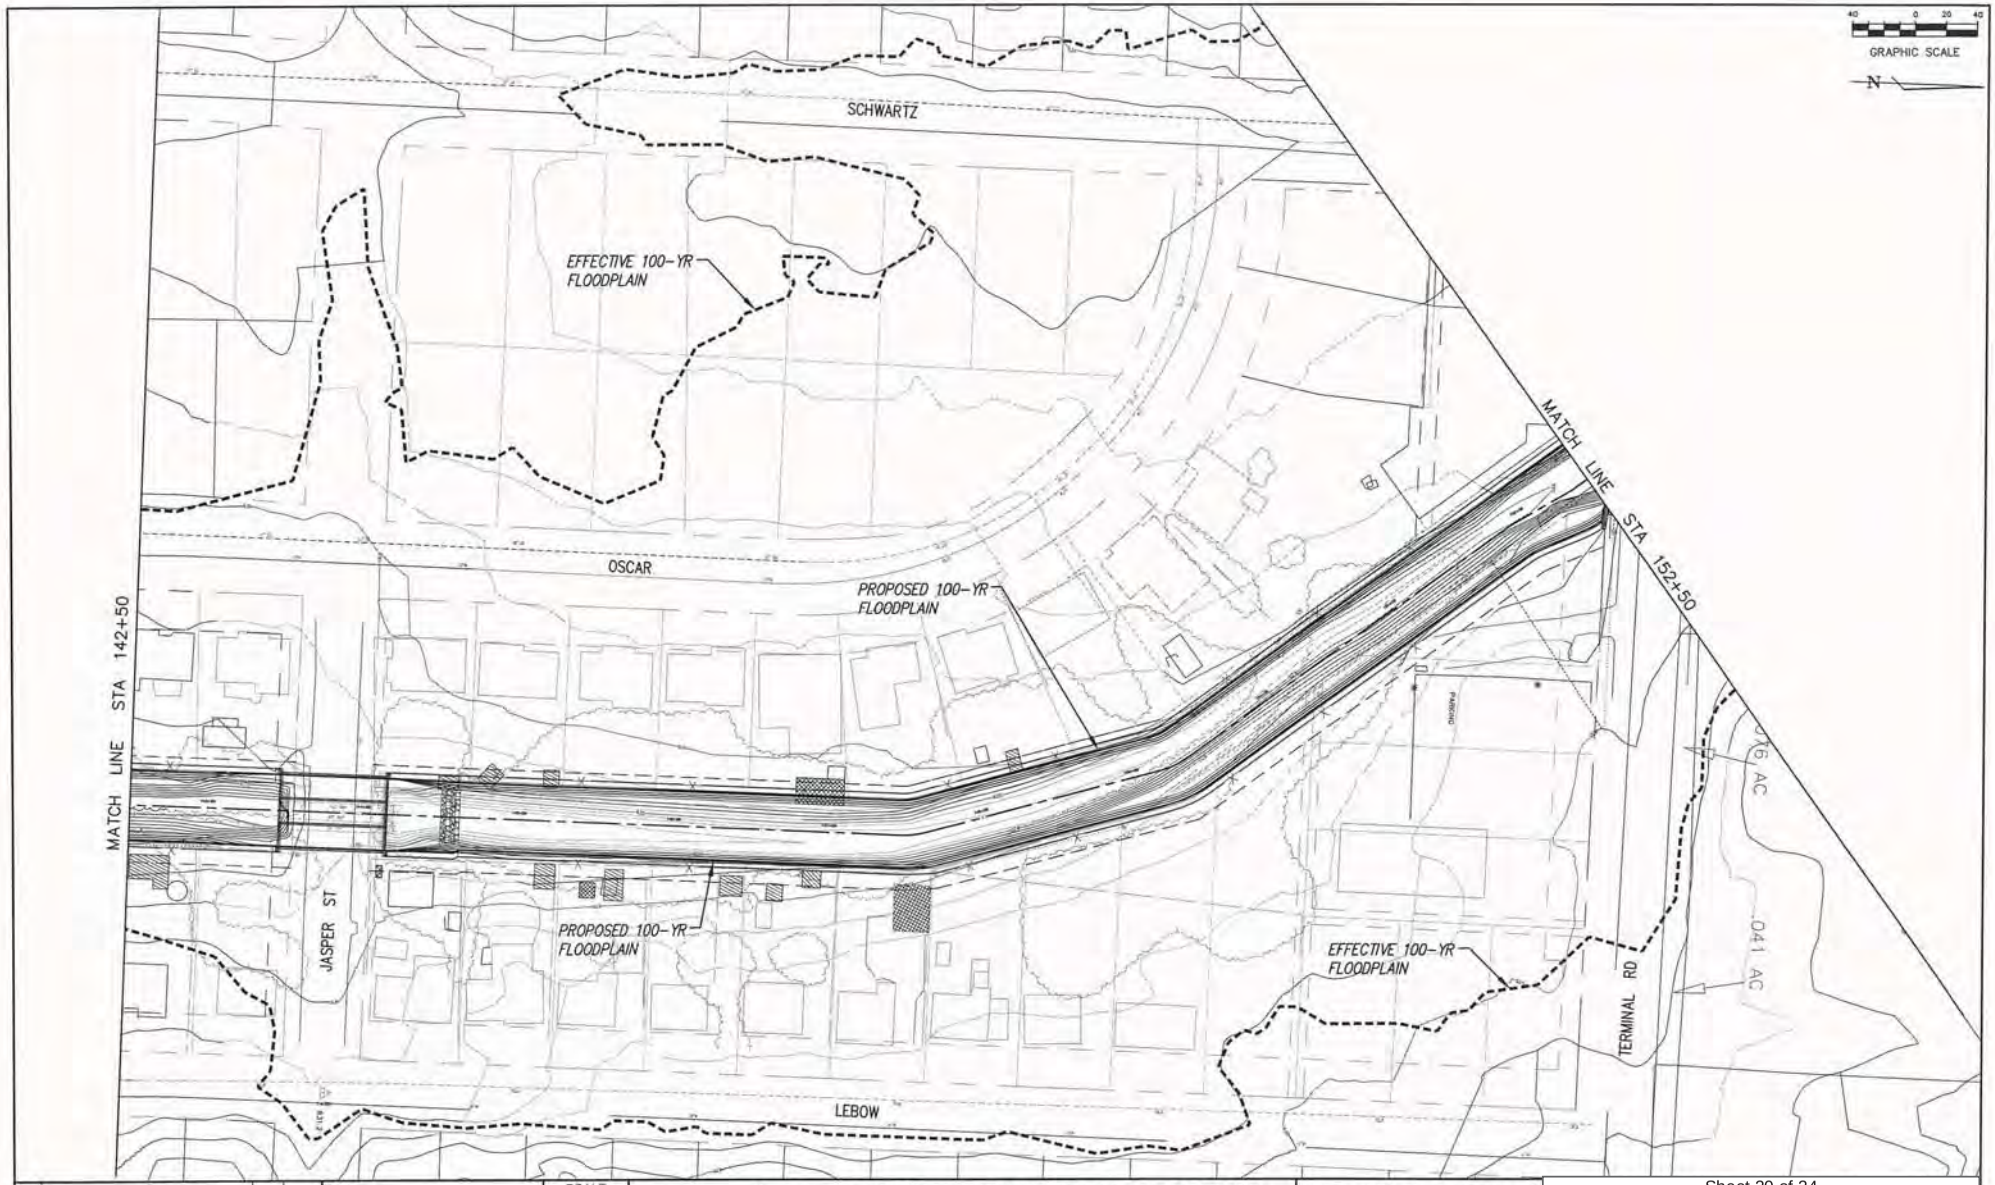

NO.	REVISION	BY	DATE

FORT WORTH

SCALE
HORIZ 1" = 40'
VERT N/A
DATE JUNE 2010

TEAGUE NALL AND PERKINS INC.
TBPE Registration No. F-230

1100 Macon Street
Fort Worth, Texas 76102
Phone:(817)336-5773 • Fax:(817)336-2813
www.tnp-online.com

This document is for interim review and is not intended for construction, bidding or permit purposes.

KYLE J. DYKES, P.E. Date: _____

Tx. Reg. # 99378

Sheet 20 of 24
Schematic Plan - Drainage Improvements
Lebow Channel Watershed City of Fort Worth, Texas
USACE Project No SWF-2010-00470

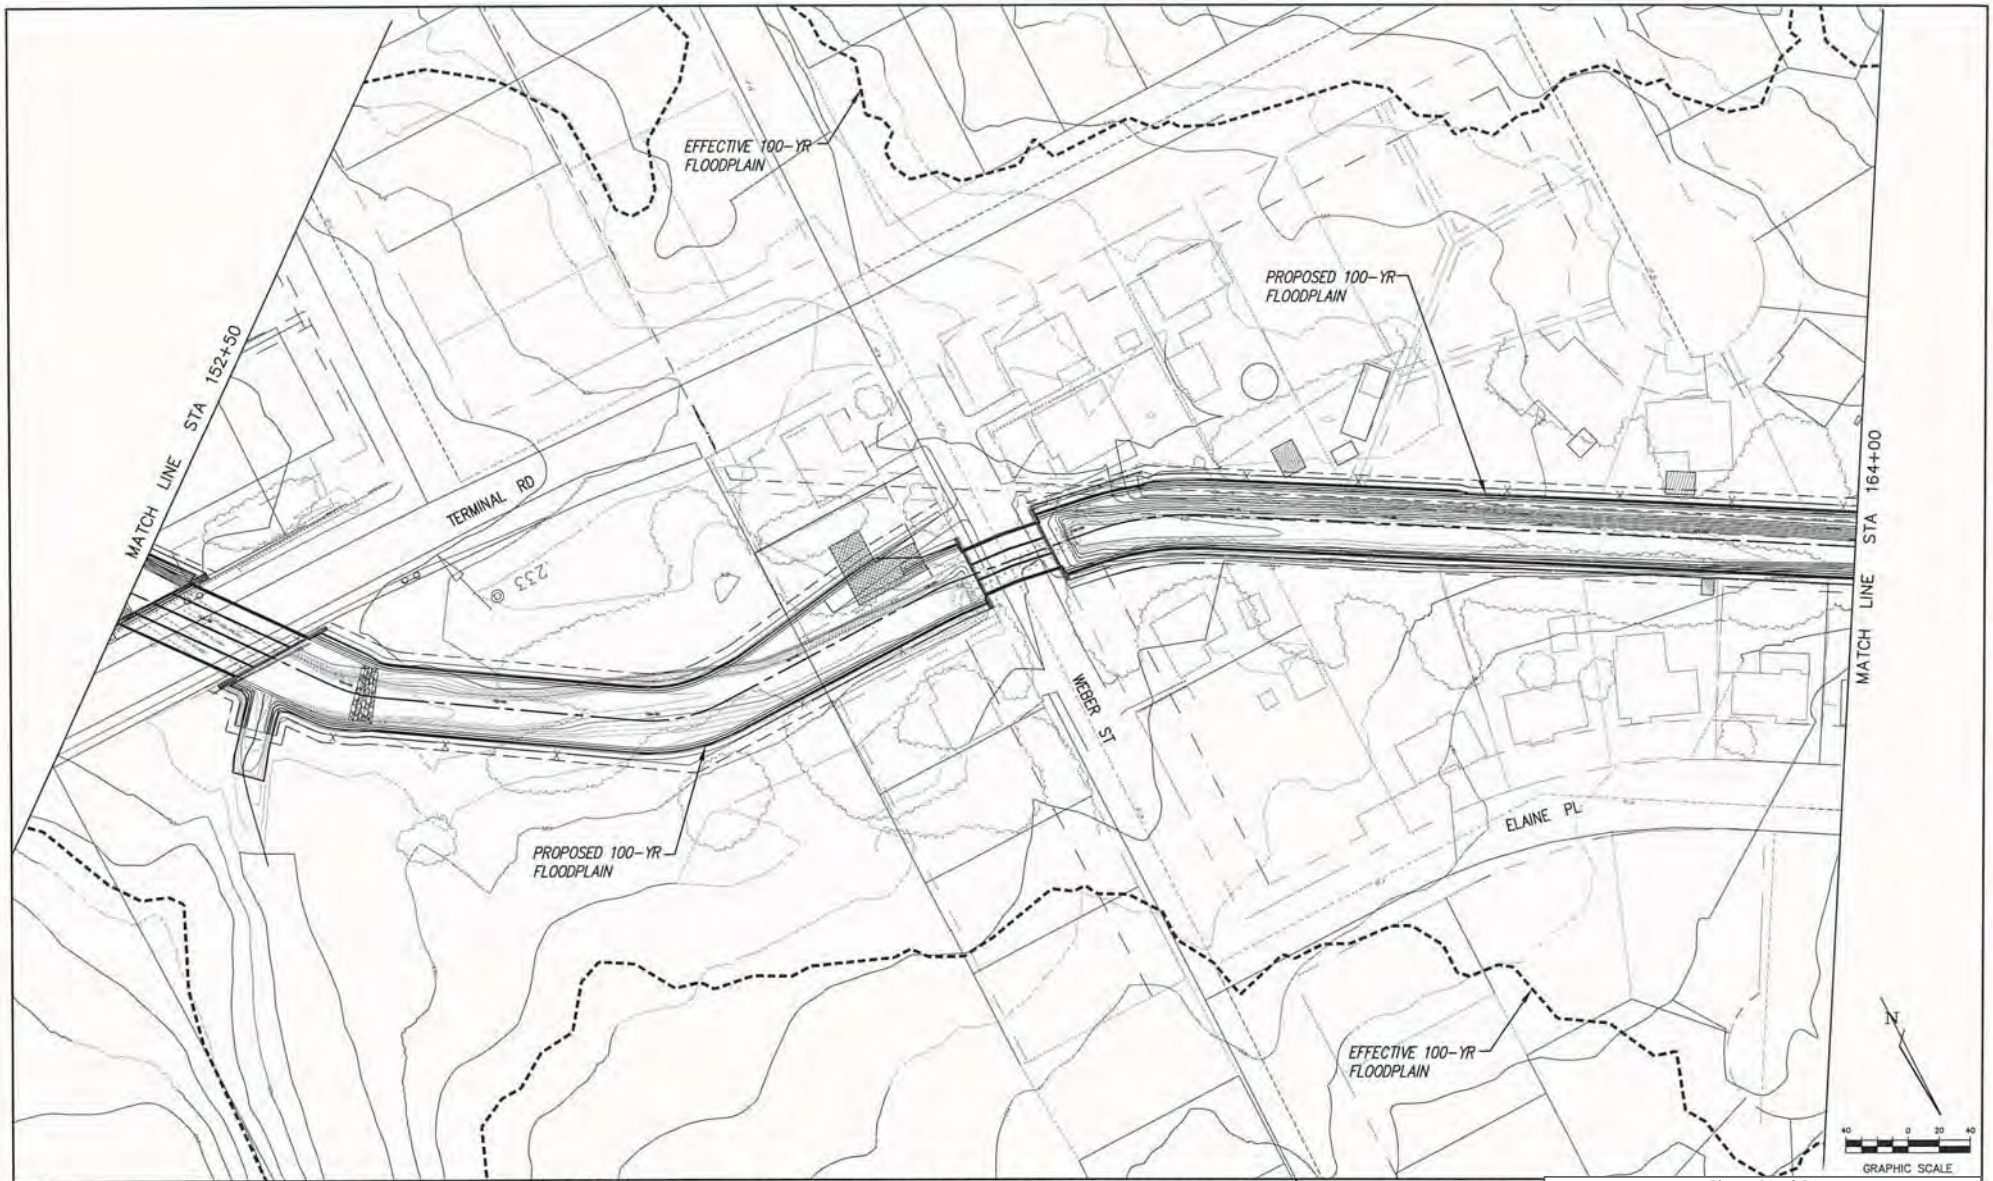

NO.	REVISION	BY	DATE

FORT WORTH

SCALE
HORIZ 1" = 40'
VERT N/A
DATE JUNE 2010

TEAGUE NALL AND PERKINS INC.
TBPE Registration No. F-230

1100 Macon Street
Fort Worth, Texas 76102
Phone:(817)336-5773 • Fax:(817)336-2813
www.tnp-online.com

This document is for interim review and is not intended for construction, bidding or permit purposes.

KYLE J. DYKES, P.E. Date: _____

Tx. Reg. # 99378

Sheet 21 of 24
Schematic Plan - Drainage Improvements
Lebow Channel Watershed City of Fort Worth, Texas
USACE Project No SWF-2010-00470

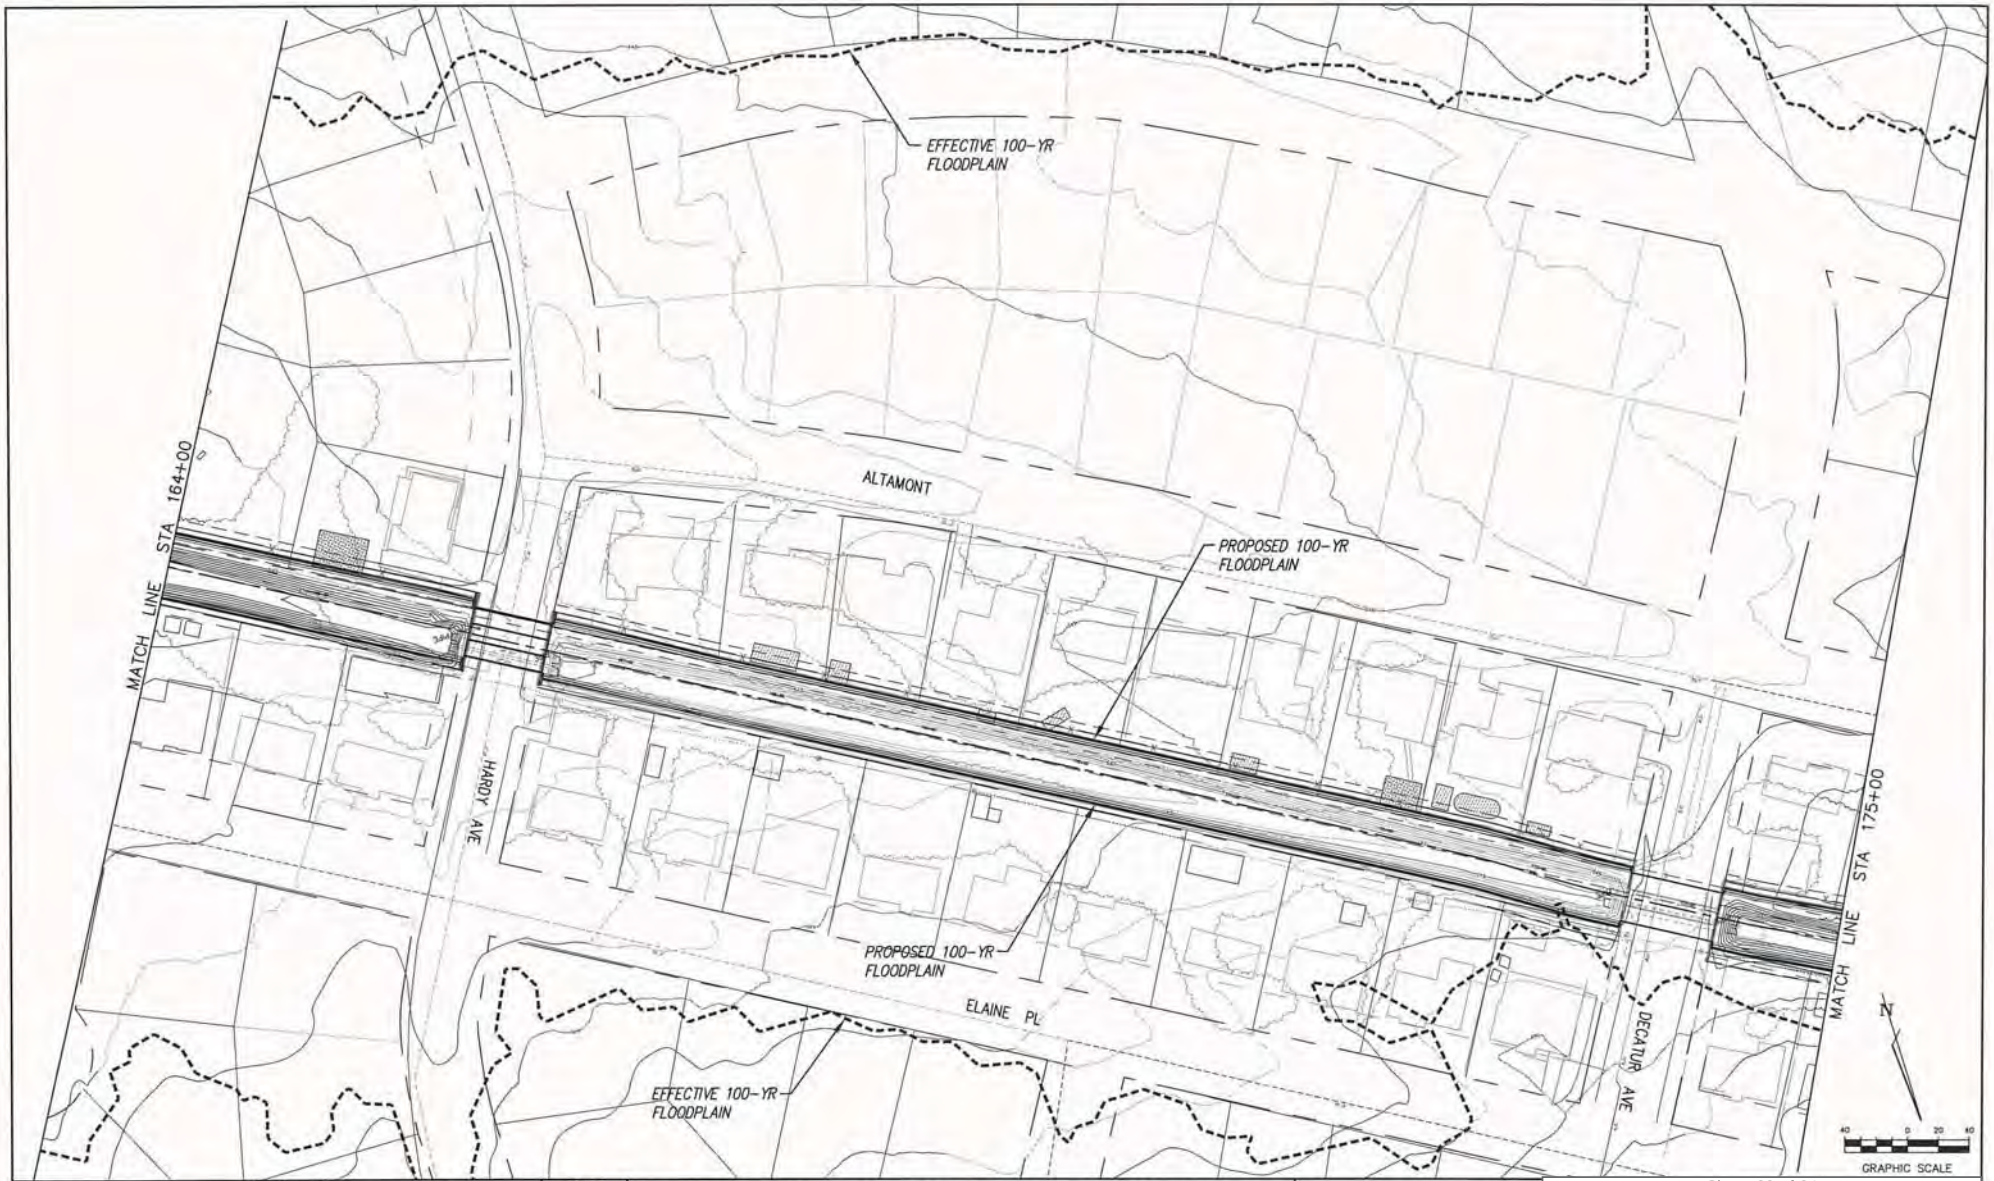

NO.	REVISION	BY	DATE

FORT WORTH

SCALE
HORIZ 1" = 40'
VERT N/A
DATE JUNE 2010

TNP INC.
TBPE Registration No. F-230

TEAGUE NALL AND PERKINS

1100 Macon Street
Fort Worth, Texas 76102
Phone:(817)336-5773 • Fax:(817)336-2813
www.tnp-online.com

This document is for interim review and is not intended for construction, bidding or permit purposes.

KYLE J. DYKES, P.E. Date: _____

Tx. Reg. # 99378

Sheet 22 of 24
Schematic Plan - Drainage Improvements
Lebow Channel Watershed City of Fort Worth, Texas
USACE Project No SWF-2010-00470

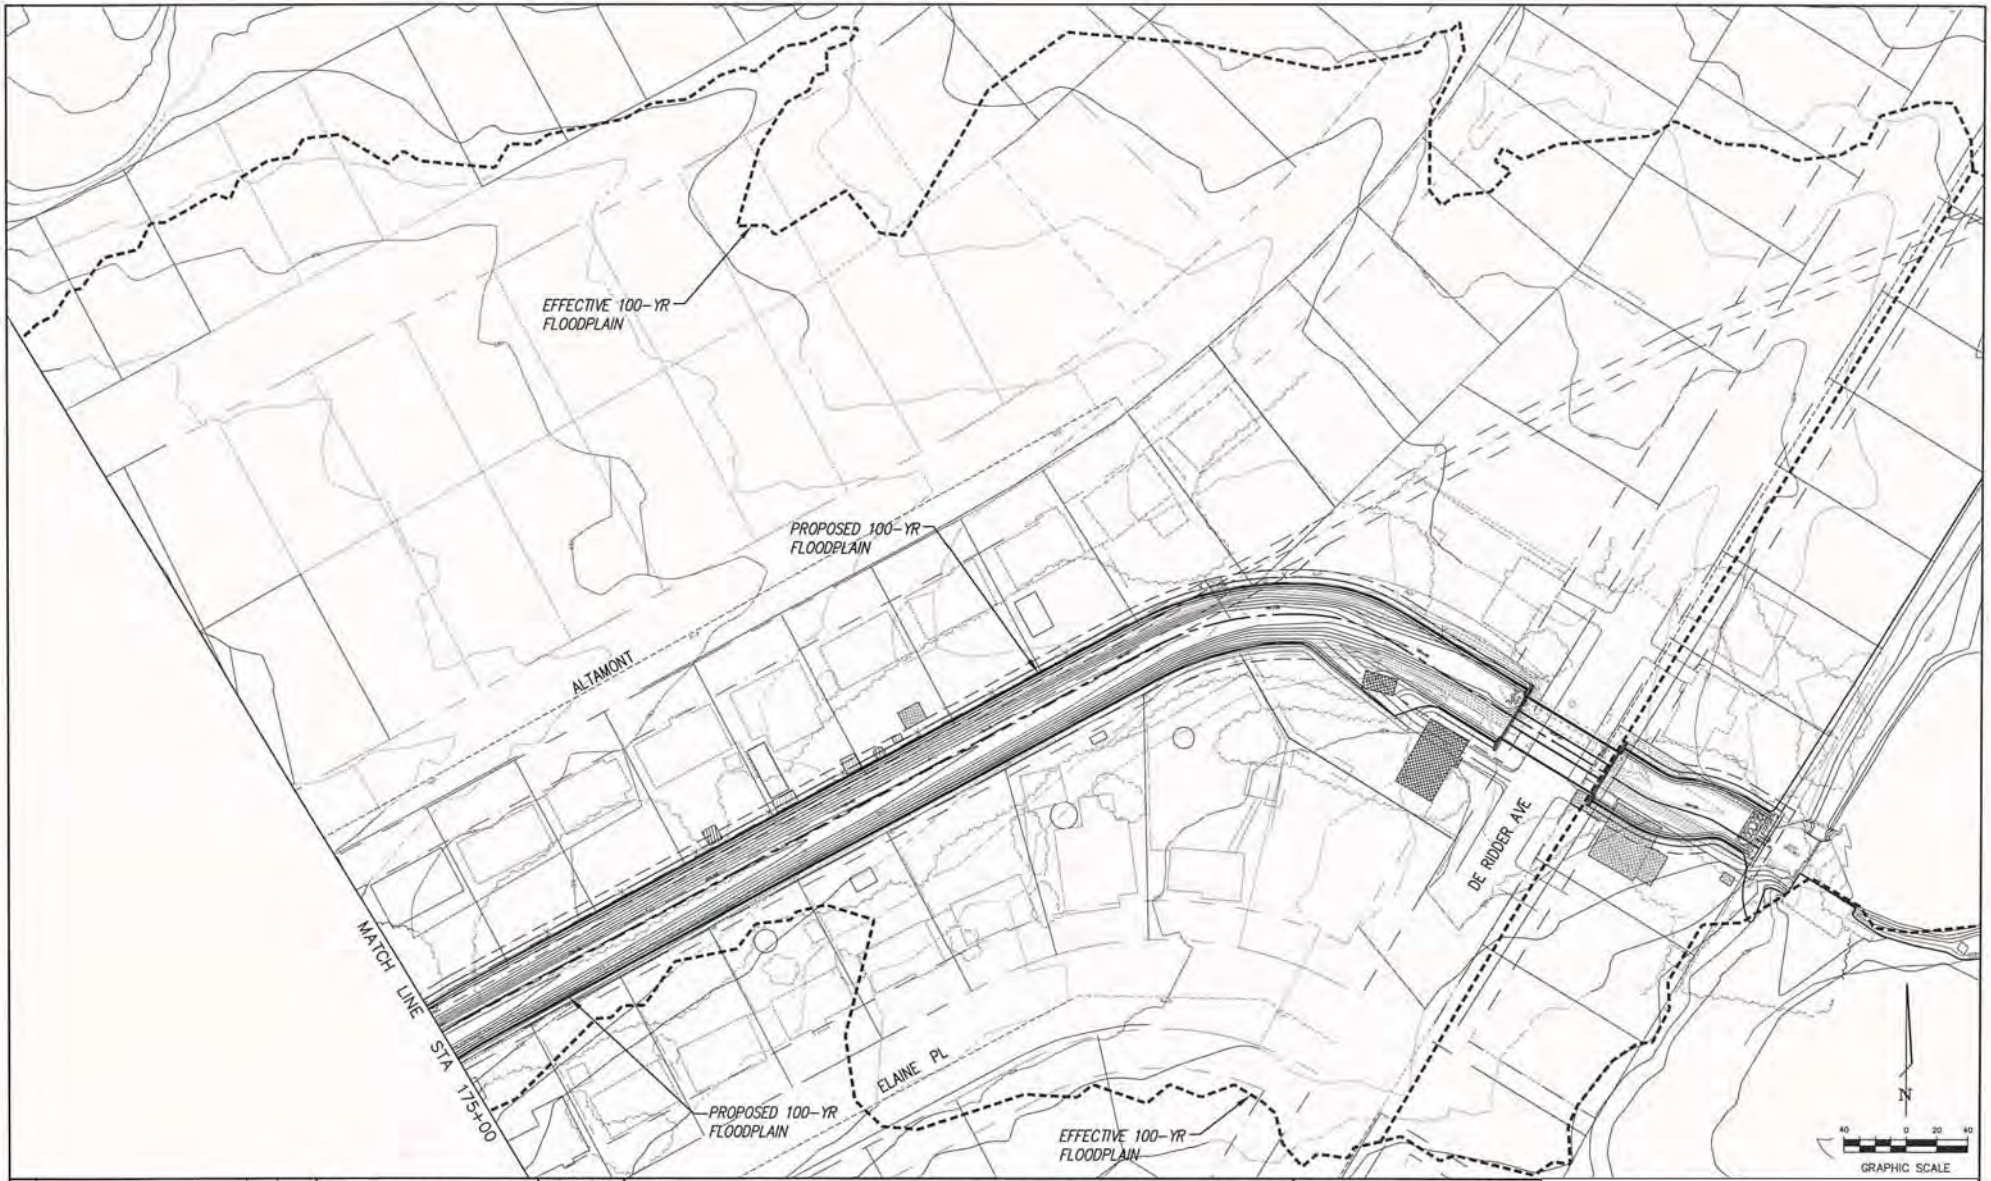

NO.	REVISION	BY	DATE

FORT WORTH

SCALE
HORIZ 1" = 40'
VERT N/A
DATE JUNE 2010

TEAGUE NALL AND PERKINS INC.
TBPE Registration No. F-230

1100 Macon Street
Fort Worth, Texas 76102
Phone:(817)336-5773 • Fax:(817)336-2813
www.tnp-online.com

This document is for interim review and is not intended for construction, bidding or permit purposes.

KYLE J. DYKES P.E. Date: _____

Tx. Reg. # 99378

Sheet 23 of 24
Schematic Plan - Drainage Improvements
Lebow Channel Watershed City of Fort Worth, Texas
USACE Project No SWF-2010-00470