UPSTREAM CROSS-SECTION A-A' AT PLUG

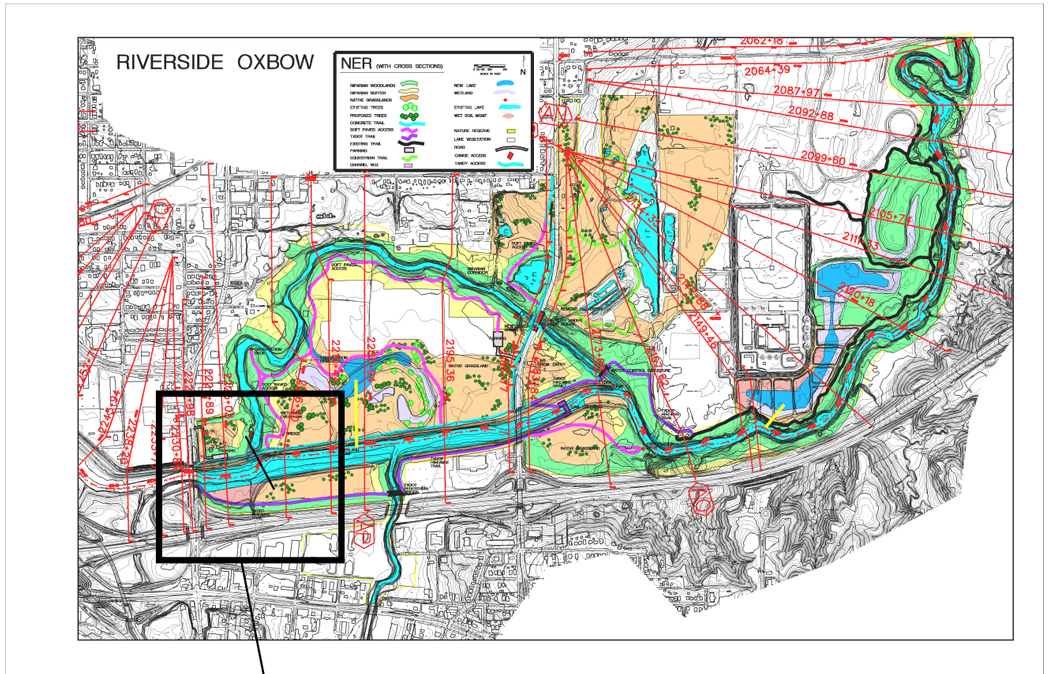

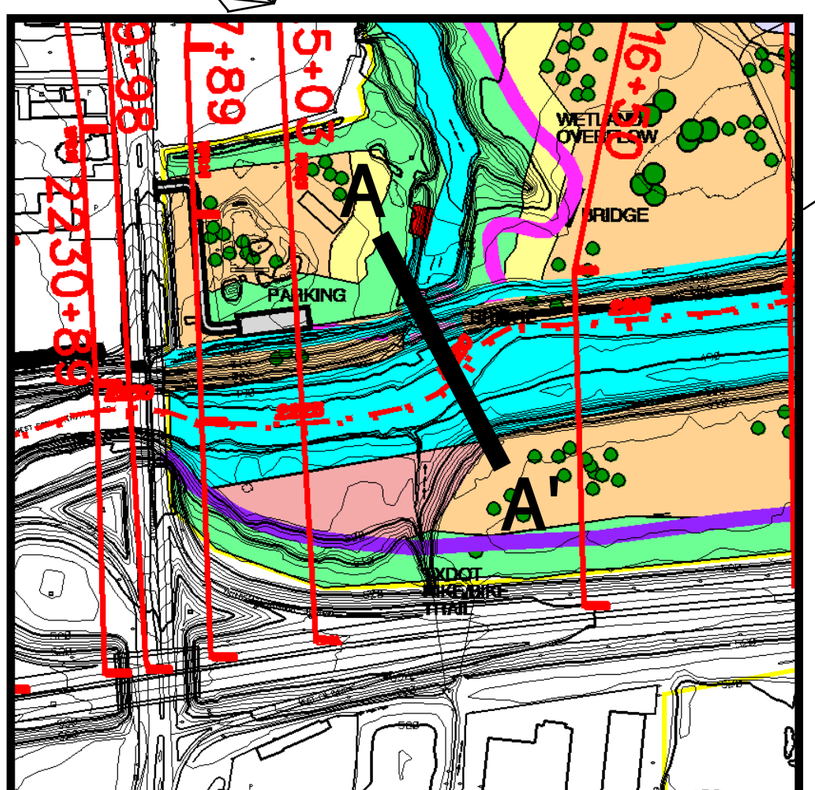

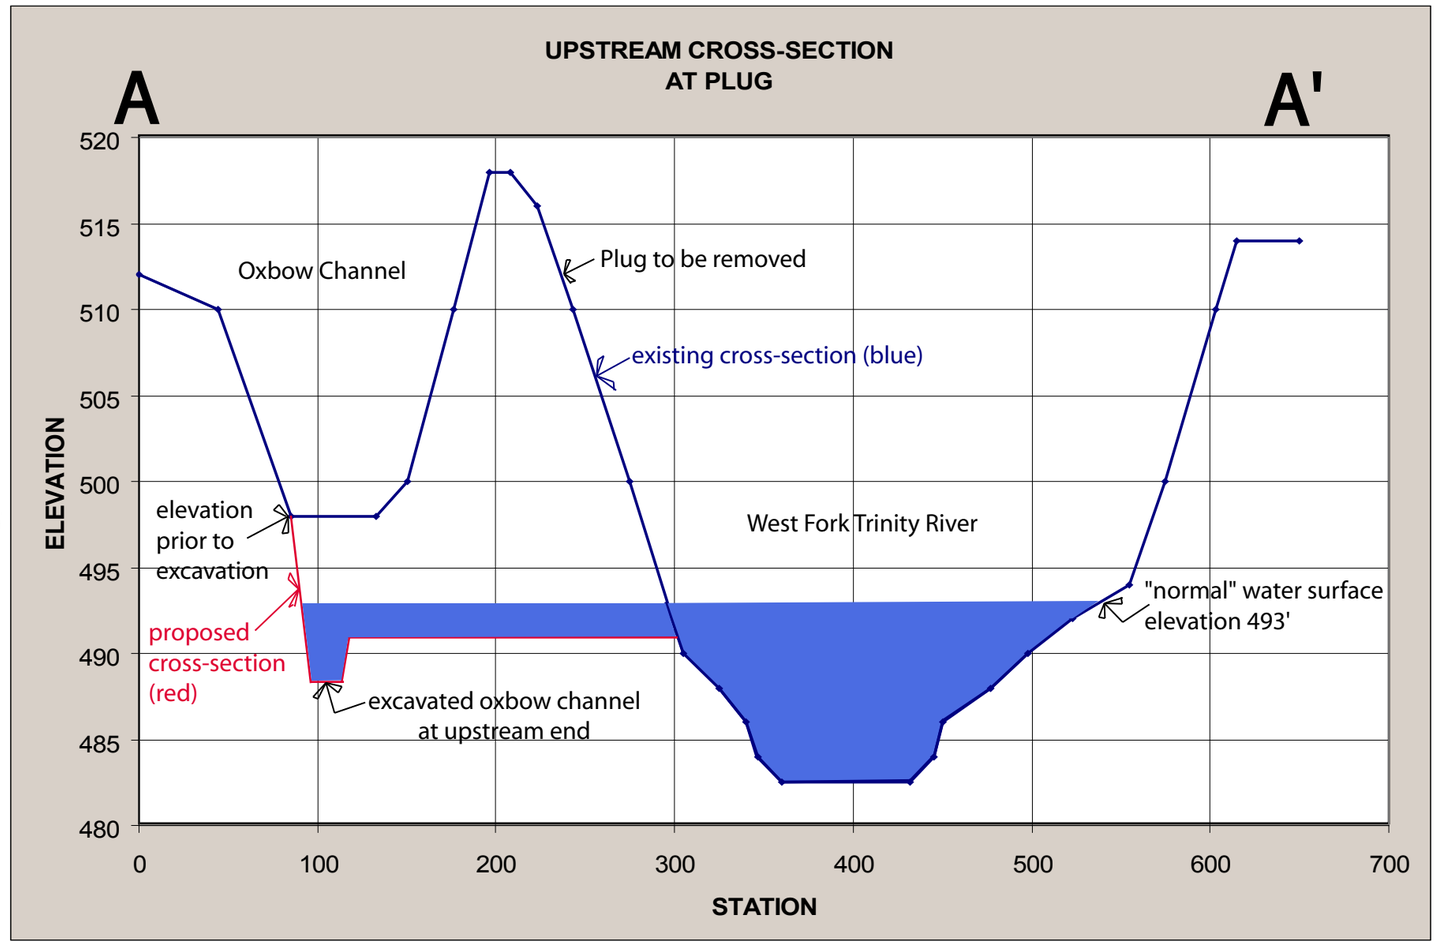

FIGURE 12