


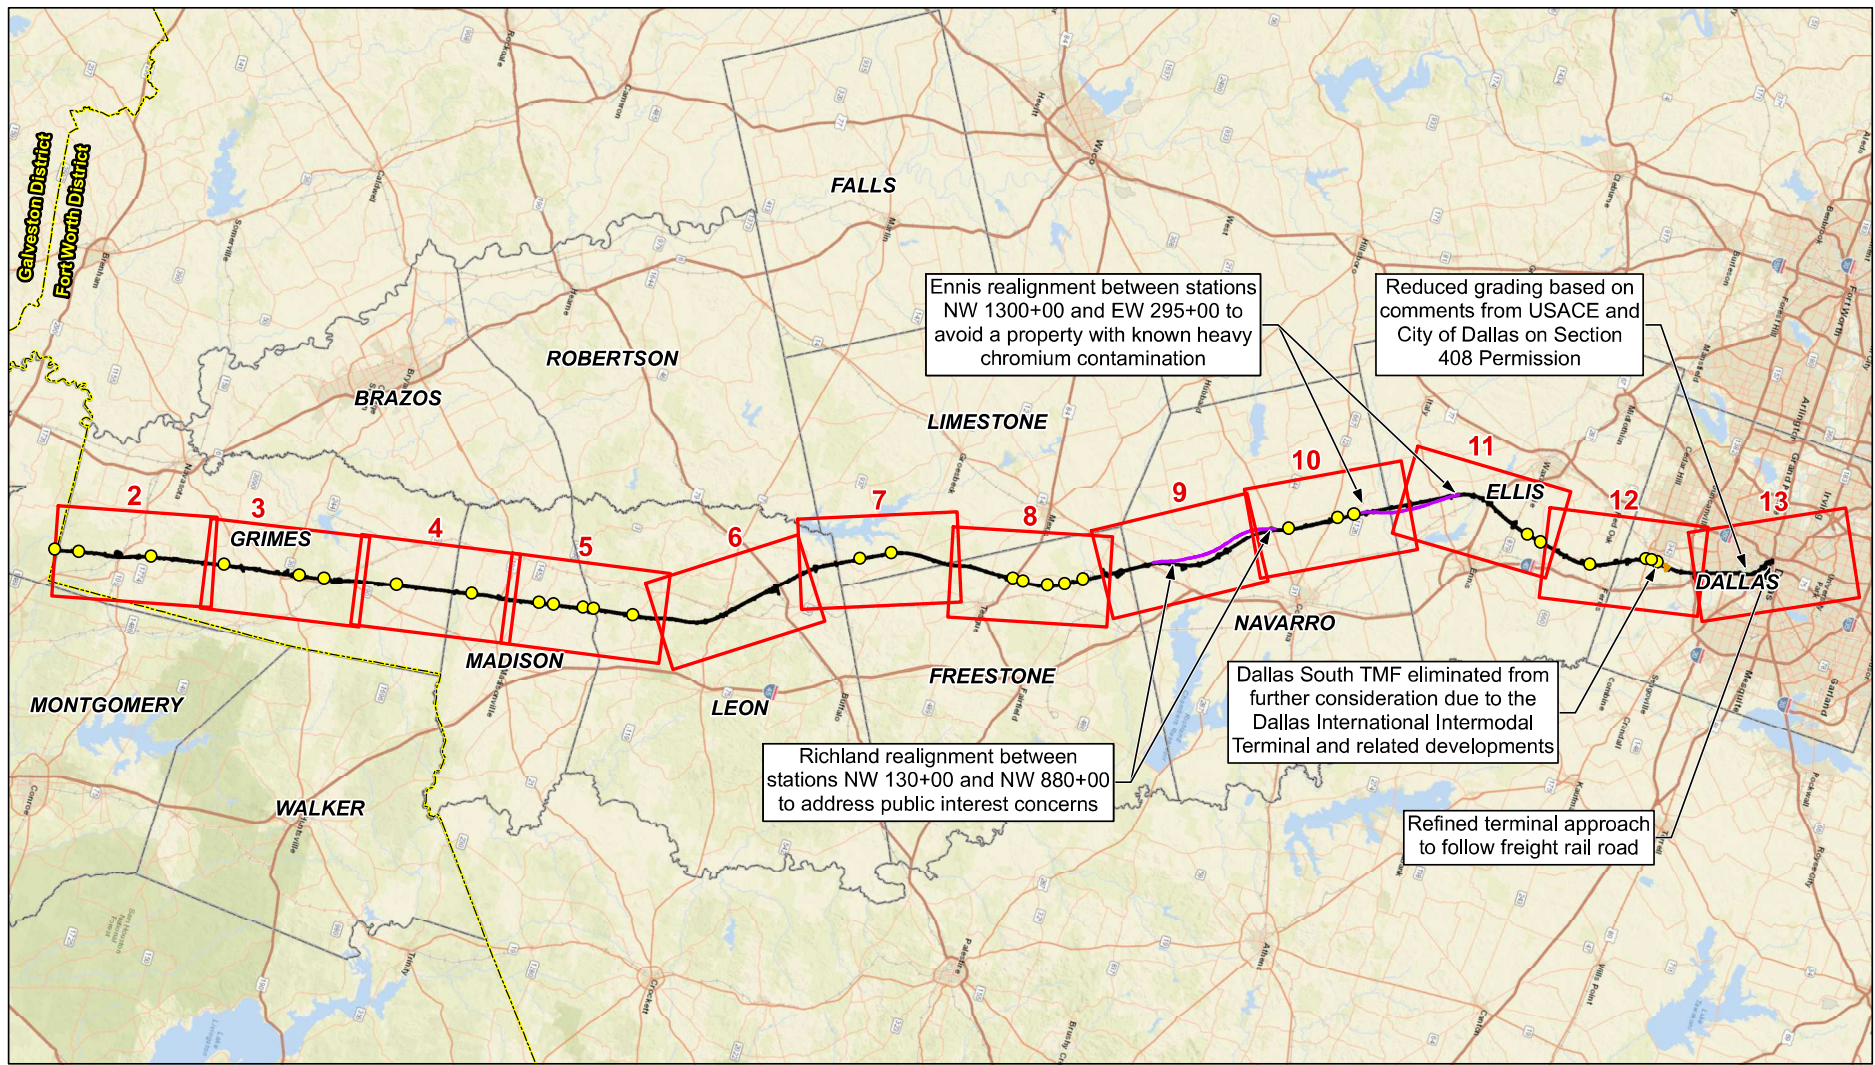

●	Removed Road Over Rail Crossings	■	Refined Grading for Hydro LOD	■	Map Pages
—	Previous Alignment (2017)	—	USACE Boundaries		
□	Limit of Disturbance	—	County Boundaries		
■	2017 Dallas South TMF	—	Plan View Sheets		

FINAL, REVISION 1

DESIGNED BY
H. MYERS

DRAWN BY
M. KINZER

CHECKED BY
R. ALDREDGE

IN CHARGE
R. ZARATE

DATE
NOV. 2019


DALLAS TO HOUSTON
HIGH-SPEED RAIL
APPLICANT: TCR
SWF-2011-00483

ARUP

Arup Texas, Inc.
10370 Westwood Ave., Suite 475
Houston, Texas 77042 USA
Tel (713) 785 2787 Fax (713) 434 1467
www.arup.com
Texas Registered Engineering Firm: F-1990

FREESE NICHOLS

2711 North Haskell Ave., Suite 3300
Dallas, Texas 75204
Tel (214) 217 2200 Fax (214) 217 2201
www.fnco.com
Texas Registered Engineering Firm: F-2144

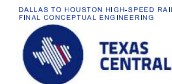

1400 South Lamar Street, Suite 1022, Dallas, Texas 75215


Drawing Title

OVERVIEW OF MAJOR
REFINEMENTS
PAGE 1 of 13

Scale
AS SHOWN

Drawing Status
NOT FOR CONSTRUCTION

JOB No.	Drawing No.	Rev.
234180	404-RF-01001	01

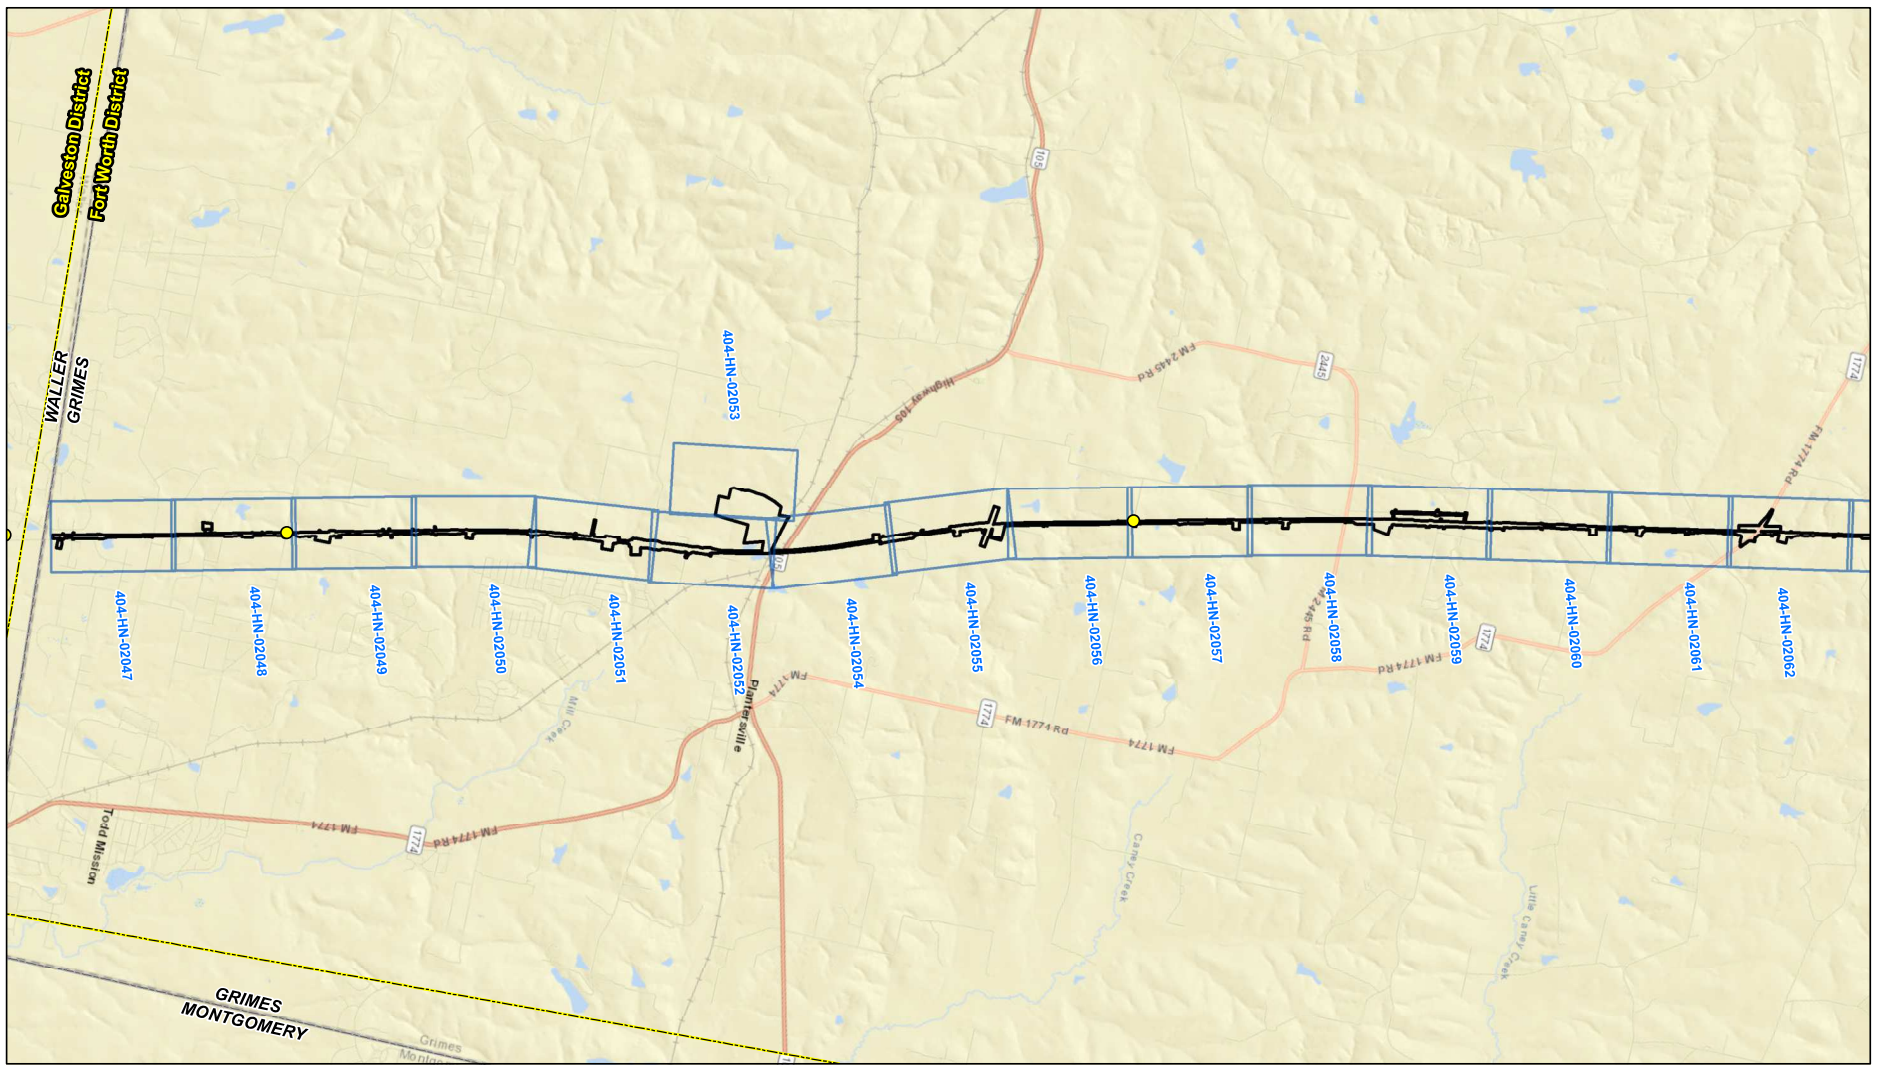

LEGEND

- Removed Road Over Rail Crossings
- ▭ Refined Grading for Hydro LOD
- ▭ Previous Alignment (2017)
- ▭ USACE Boundaries
- ▭ Limit of Disturbance
- ▭ County Boundaries
- ▭ 2017 Dallas South TMF
- ▭ Plan View Sheets
- ▭ Map Pages

FINAL, REVISION 1

REV	DATE	BY	CHK	APP	DESCRIPTION
1	NOV. 2019				

DESIGNED BY
H. MYERS

DRAWN BY
M. KINZER

CHECKED BY
R. ALDREDGE

IN CHARGE
R. ZARATE

DATE
NOV. 2019


DALLAS TO HOUSTON
HIGH-SPEED RAIL
APPLICANT: TCR
SWF-2011-00483

ARUP

Arup Texas, Inc.
10370 Westwood Ave., Suite 475
Houston, Texas 77042 USA
Tel (713) 785 2787 Fax (713) 434 1467
www.arup.com
Texas Registered Engineering Firm: F-1990

FRESE NICHOLS

2711 North Haskell Ave., Suite 3300
Dallas, Texas 75204
Tel (214) 217 2200 Fax (214) 217 2201
www.freese-nichols.com
Texas Registered Engineering Firm: F-2144

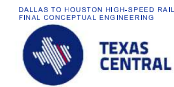

DALLAS TO HOUSTON HIGH-SPEED RAIL
FINAL CONCEPTUAL ENGINEERING

1400 South Lamar Street, Suite 1002, Dallas, Texas 75215

Drawing Title


OVERVIEW OF MAJOR
REFINEMENTS
PAGE 2 of 13

0 6,000 12,000
Feet
HORIZ.

Scale
AS SHOWN

Drawing Status
NOT FOR CONSTRUCTION

JOB No	Drawing No	Rev
234180	404-RF-01002	01

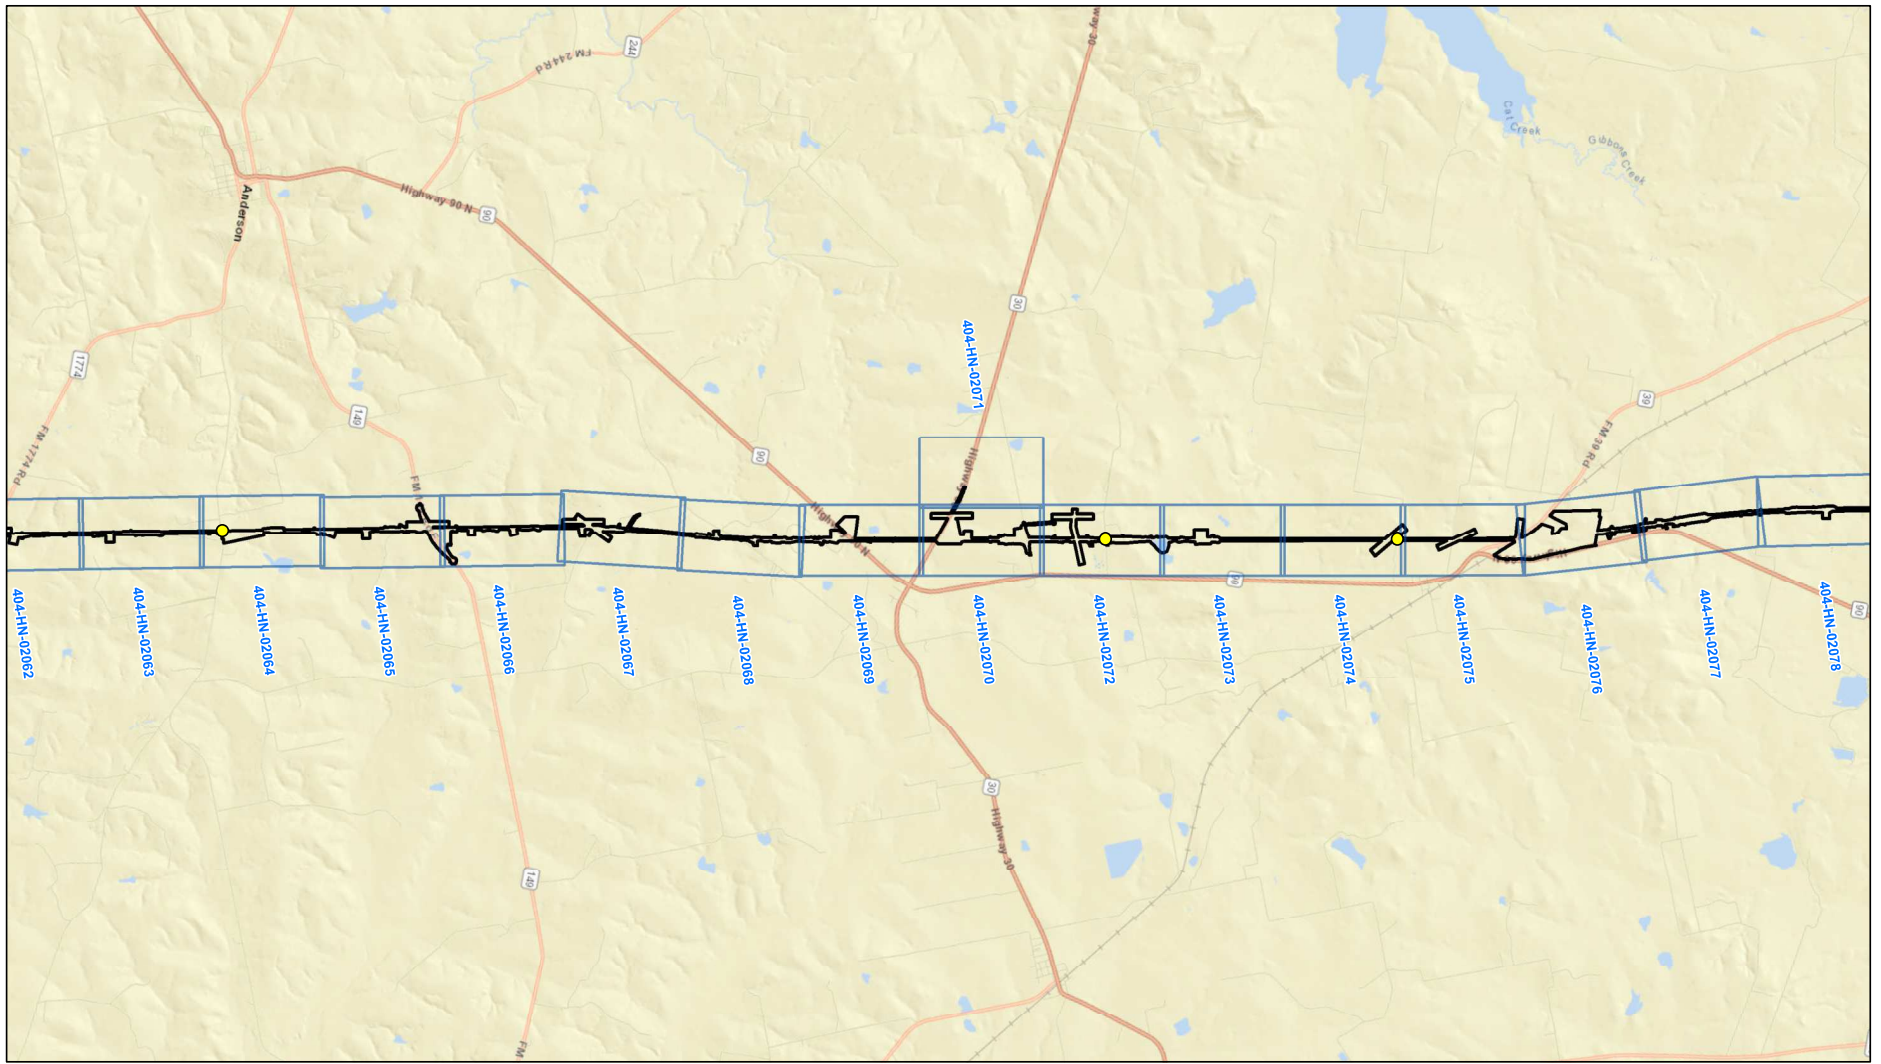

LEGEND	
	Removed Road Over Rail Crossings
	Refined Grading for Hydro LOD
	Map Pages
	Previous Alignment (2017)
	USACE Boundaries
	Limit of Disturbance
	County Boundaries
	2017 Dallas South TMF
	Plan View Sheets

FINAL, REVISION 1					
REV	DATE	BY	CHK	APP	DESCRIPTION

DESIGNED BY
H. MYERS

DRAWN BY
M. KINZER

CHECKED BY
R. ALDREDGE

IN CHARGE
R. ZARATE

DATE
NOV. 2019


DALLAS TO HOUSTON
HIGH-SPEED RAIL
APPLICANT: TCR
SWF-2011-00483

ARUP

Arup Texas, Inc.
10370 Westwood Ave., Suite 475
Houston, Texas 77042 USA
Tel (713) 785 2787 Fax (713) 434 1467
www.arup.com
Texas Registered Engineering Firm: F-1590

FRESE NICHOLS

2711 North Haskell Ave., Suite 3300
Dallas, Texas 75204
Tel (214) 217 2200 Fax (214) 217 2201
www.frese-nichols.com
Texas Registered Engineering Firm: F-2144

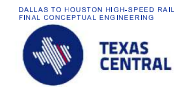

1400 South Lamar Street, Suite 1002, Dallas, Texas 75215

Drawing Title


**OVERVIEW OF MAJOR
REFINEMENTS
PAGE 3 of 13**

0 6,000 12,000
Feet
HORIZ.

Scale
AS SHOWN

Drawing Status
NOT FOR CONSTRUCTION

JOB No.	Drawing No.	Rev.
234180	404-RF-01003	01

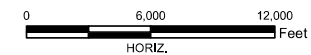

						FINAL, REVISION 1
REV	DATE	BY	CHK	APP	DESCRIPTION	

FINAL, REVISION 1

DESIGNED BY	H. MYERS
DRAWN BY	M. KINZER
CHECKED BY	R. ALDREDGE
IN CHARGE	R. ZARATE
DATE	NOV. 2019

DALLAS TO HOUSTON
HIGH-SPEED RAIL
APPLICANT: TCRR
SWF-2011-00483

ARUP
Arup Texas, Inc.
10370 Richmond Ave., Suite 475
Houston, Texas 77042 USA
Tel (713) 783 2787 Fax (713) 432 7887
www.arup.com
Texas Registered Engineering Firm

**FREESE
AND
NICHOLS**
2711 North Haskell Ave., Suite 3300
Dallas, Texas 75204
Tel (214) 217 2200 Fax (214) 217 2201
www.freese.com
Texas Registered Engineering Firm: F-2144

DALLAS TO HOUSTON HIGH-SPEED RAIL
FINAL CONCEPTUAL ENGINEERING




**TEXAS
CENTRAL**

1409 South Lamar Street, Suite 1022, Dallas, Texas 75215

Drawing Title

OVERVIEW OF MAJOR
REFINEMENTS
PAGE 4 of 13

Scale AS SHOWN Drawing Status NOT FOR CONSTRUCTION		
Job No 234180	Drawing No 404-RF-01004	Rev 01

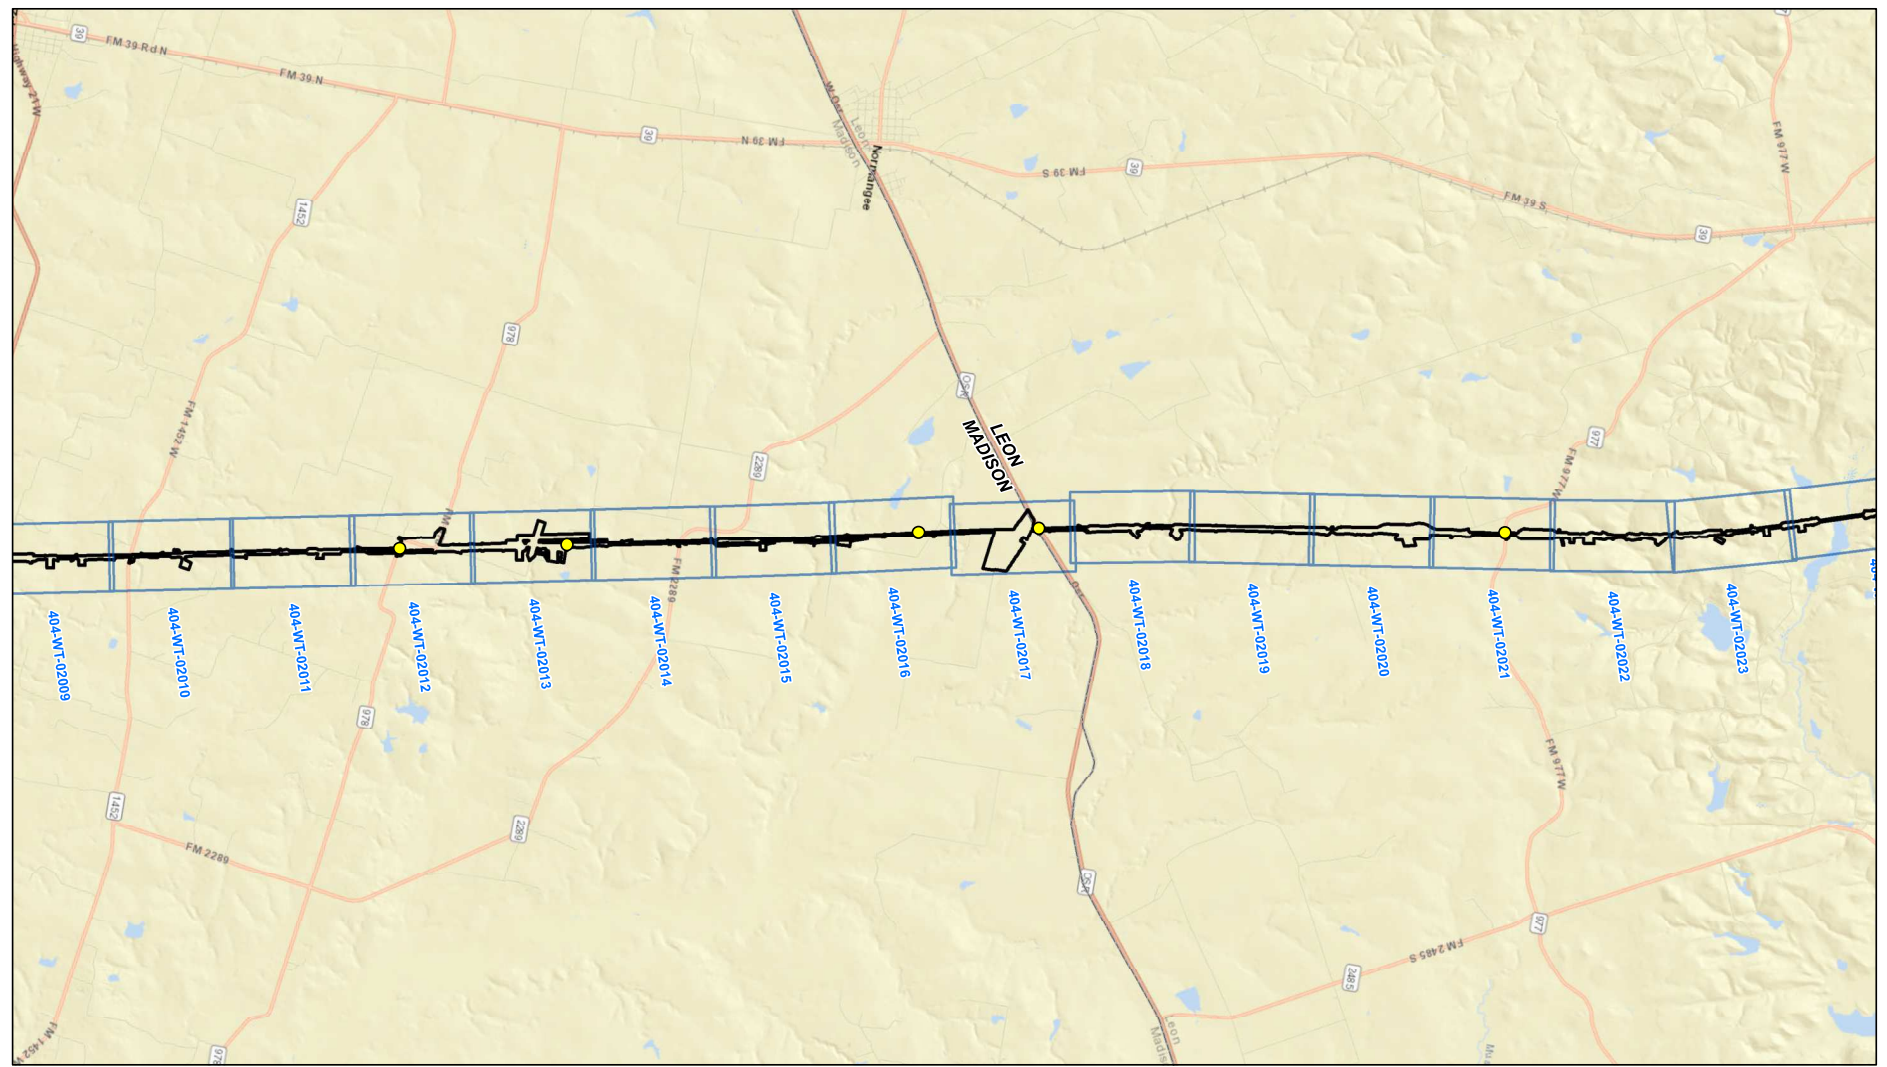

LEGEND

- Removed Road Over Rail Crossings
- Previous Alignment (2017)
- Limit of Disturbance
- 2017 Dallas South TMF
- Refined Grading for Hydro LOD
- USACE Boundaries
- County Boundaries
- Plan View Sheets
- Map Pages

FINAL, REVISION 1

DESIGNED BY
H. MYERS

DRAWN BY
M. KINZER

CHECKED BY
R. ALDREDGE

IN CHARGE
R. ZARATE

DATE
NOV. 2019

DALLAS TO HOUSTON
HIGH-SPEED RAIL
APPLICANT: TCR
SWF-2011-00483

ARUP

Arup Texas, Inc.
10370 Westwood Ave., Suite 475
Houston, Texas 77042 USA
Tel (713) 785 2787 Fax (713) 434 1467
www.arup.com
Texas Registered Engineering Firm: F-1990

FREES NICHOLS

2711 North Haskell Ave., Suite 3300
Dallas, Texas 75204
Tel (214) 217 2200 Fax (214) 217 2201
www.frees-nichols.com
Texas Registered Engineering Firm: F-2144

DALLAS TO HOUSTON HIGH-SPEED RAIL
FINAL CONCEPTUAL ENGINEERING



1400 South Lamar Street, Suite 1002, Dallas, Texas 75215


Drawing Title

**OVERVIEW OF MAJOR
REFINEMENTS**
PAGE 5 of 13

0 6,000 12,000
Feet
HORIZ.

Scale
AS SHOWNDrawing Status
NOT FOR CONSTRUCTION

JOB No	Drawing No	Rev
234180	404-RF-01005	01

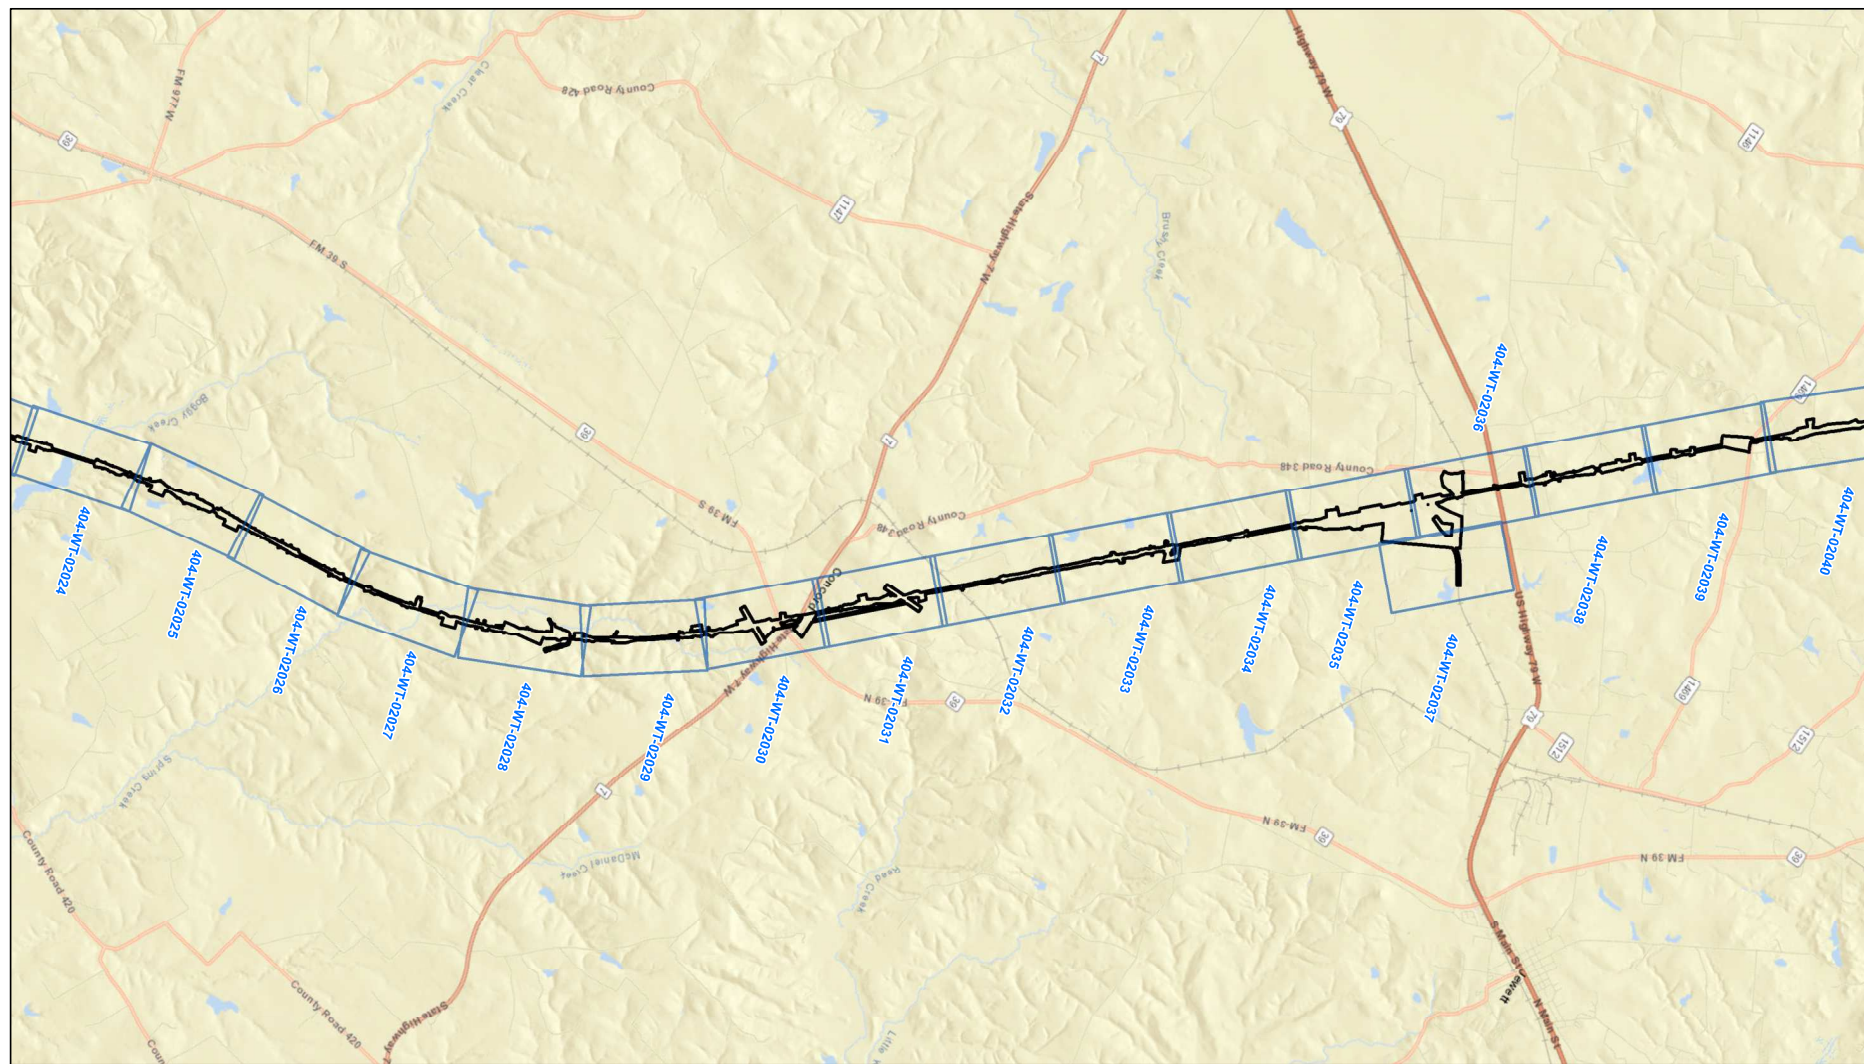

LEGEND

- Removed Road Over Rail Crossings
- Previous Alignment (2017)
- Limit of Disturbance
- 2017 Dallas South TBM
- Refined Grading for Hydro LOD
- USACE Boundaries
- County Boundaries
- Plan View Sheets
- Map Pages

FINAL, REVISION 1

REV	DATE	BY	CHK	APP	DESCRIPTION

DESIGNED BY
H. MYERS

DRAWN BY
M. KINZER

CHECKED BY
R. ALDREDGE

IN CHARGE
R. ZARATE

DATE
NOV. 2019

DALLAS TO HOUSTON
HIGH-SPEED RAIL
APPLICANT: TCR
SWF-2011-00483

ARUP

Arup Texas, Inc.
10370 Westwood Ave., Suite 475
Houston, Texas 77042 USA
Tel (713) 785 2787 Fax (713) 434 1467
www.arup.com
Texas Registered Engineering Firm: F-1990

FREESE NICHOLS

2711 North Haskell Ave., Suite 3300
Dallas, Texas 75204
Tel (214) 217 2200 Fax (214) 217 2201
www.freese-nichols.com
Texas Registered Engineering Firm: F-2144



DALLAS TO HOUSTON HIGH-SPEED RAIL
FINAL CONCEPTUAL ENGINEERING

1400 South Lamar Street, Suite 1002, Dallas, Texas 75215

Drawing Title

OVERVIEW OF MAJOR
REFINEMENTS
PAGE 6 of 13

Scale
AS SHOWNDrawing Status
NOT FOR CONSTRUCTION

JOB No	Drawing No	Rev
234180	404-RF-01006	01



01 JAN 1990	01 JAN 1990	01 JAN 1990
-------------	-------------	-------------

01 JAN 1990	01 JAN 1990	01 JAN 1990
-------------	-------------	-------------

01 JAN 1980	01 JAN 1980
-------------	-------------

01 JAN 1980	01 JAN 1980
-------------	-------------

01 JAN 1980	01 JAN 1980
-------------	-------------

01 JAN 1980	01 JAN 1980
-------------	-------------

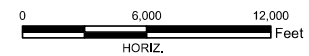

DESIGNED BY	H. MYERS
DRAWN BY	M. KINZER
CHECKED BY	R. ALDREDGE
IN CHARGE	R. ZARATE
DATE	NOV. 2019

ARUP
Arup Texas, Inc.
10370 Richmond Ave., Suite 475
Houston, Texas 77042 USA
Tel (713) 783 2787 Fax (713) 434 1467
www.arup.com
Texas Registered Engineering Firm: F-199

FREESE AND NICHOLS
2711 North Haskell Ave., Suite 3300
Dallas, Texas 75204
Tel (214) 217 2200 Fax (214) 217 2201
www.freese.com
Texas Registered Engineering Firm: F-2144


DALLAS TO HOUSTON HIGH-SPEED RAIL
FINAL CONCEPTUAL ENGINEERING



**TEXAS
CENTRAL**

1409 South Lamar Street, Suite 1022, Dallas, Texas 75215

Scale		
AS SHOWN		
Drawing Status		
NOT FOR CONSTRUCTION		
Job No	Drawing No	Rev
234180	404-RF-01008	01

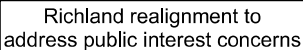

LEGE

FINAL, REVISION 1

DESIGNED BY	H. MYERS
DRAWN BY	M. KINZER
CHECKED BY	R. ALDRED
IN CHARGE	R. ZARATE
DATE	NOV. 2019

DALLAS TO HOUSTON
HIGH-SPEED RAIL
APPLICANT: TCRR
SWF-2011-00483

ARUP

Arup Texas, Inc.
10370 Richmond Ave., Suite 475
Houston, Texas 77042 USA
Tel (713) 783 2787 Fax (713) 434 1467
www.arup.com
Texas Registered Engineering Firm: F-1990



**FREEZE
AND
NICHOLS**

2711 North Haskell Ave., Suite 3300
Dallas, Texas 75204
Tel (214) 217 2200 Fax (214) 217 2201
www.freese.com
Texas Registered Engineering Firm: F-2111



1409 South Lamar Street, Suite 1022, Dallas, Texas 75215


Drawing Title

OVERVIEW OF MAJOR
REFINEMENTS
PAGE 9 of 13

Scale
AS SHOWN

NOT FOR CONSTRUCTION

Job No	Drawing No	Rev
234180	404-RF-01009	01

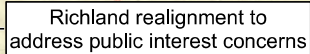

Ennis realignment to avoid a property with known heavy chromium contamination

40. ELLIS
2039
NAVARRO

LEGEND

FINAL, REVISION 1

DESIGNED BY	H. MYERS
DRAWN BY	M. KINZER
CHECKED BY	R. ALDRED
IN CHARGE	R. ZARATE
DATE	NOV. 2019

DALLAS TO HOUSTON
HIGH-SPEED RAIL
APPLICANT: TCRR
SWF-2011-00483

ARUP

Arup Texas, Inc.
10370 Richmond Ave., Suite 475
Houston, Texas 77042 USA
Tel (713) 783 2787 Fax (713) 434 1467
www.arup.com
Texas Registered Engineering Firm: F-1990



**FREESE
AND
NICHOLS**

2711 North Haskell Ave., Suite 3300
Dallas, Texas 75204
Tel (214) 217 2200 Fax (214) 217 2201
www.freese.com
Texas Registered Engineering Firm: F-21

DALLAS TO HOUSTON HIGH-SPEED RAIL
FINAL CONCEPTUAL ENGINEERING



1409 South Lamar Street, Suite 1022, Dallas, Texas 75215

Drawing Title

OVERVIEW OF MAJOR
REFINEMENTS
PAGE 10 of 13

Scale
AS SHOWN


Drawing Status

NOT FOR CONSTRUCTION

Job No	Drawing No	Rev
234180	404-RF-01010	01

H:\ENVIRONMENTAL\Wetland_Delineation\Final_Exhibits\Final_ID\Final_ID_Revision2_August2019\Refinements\Refinements_FW_MB_11x17.mxd

Arup Texas Inc

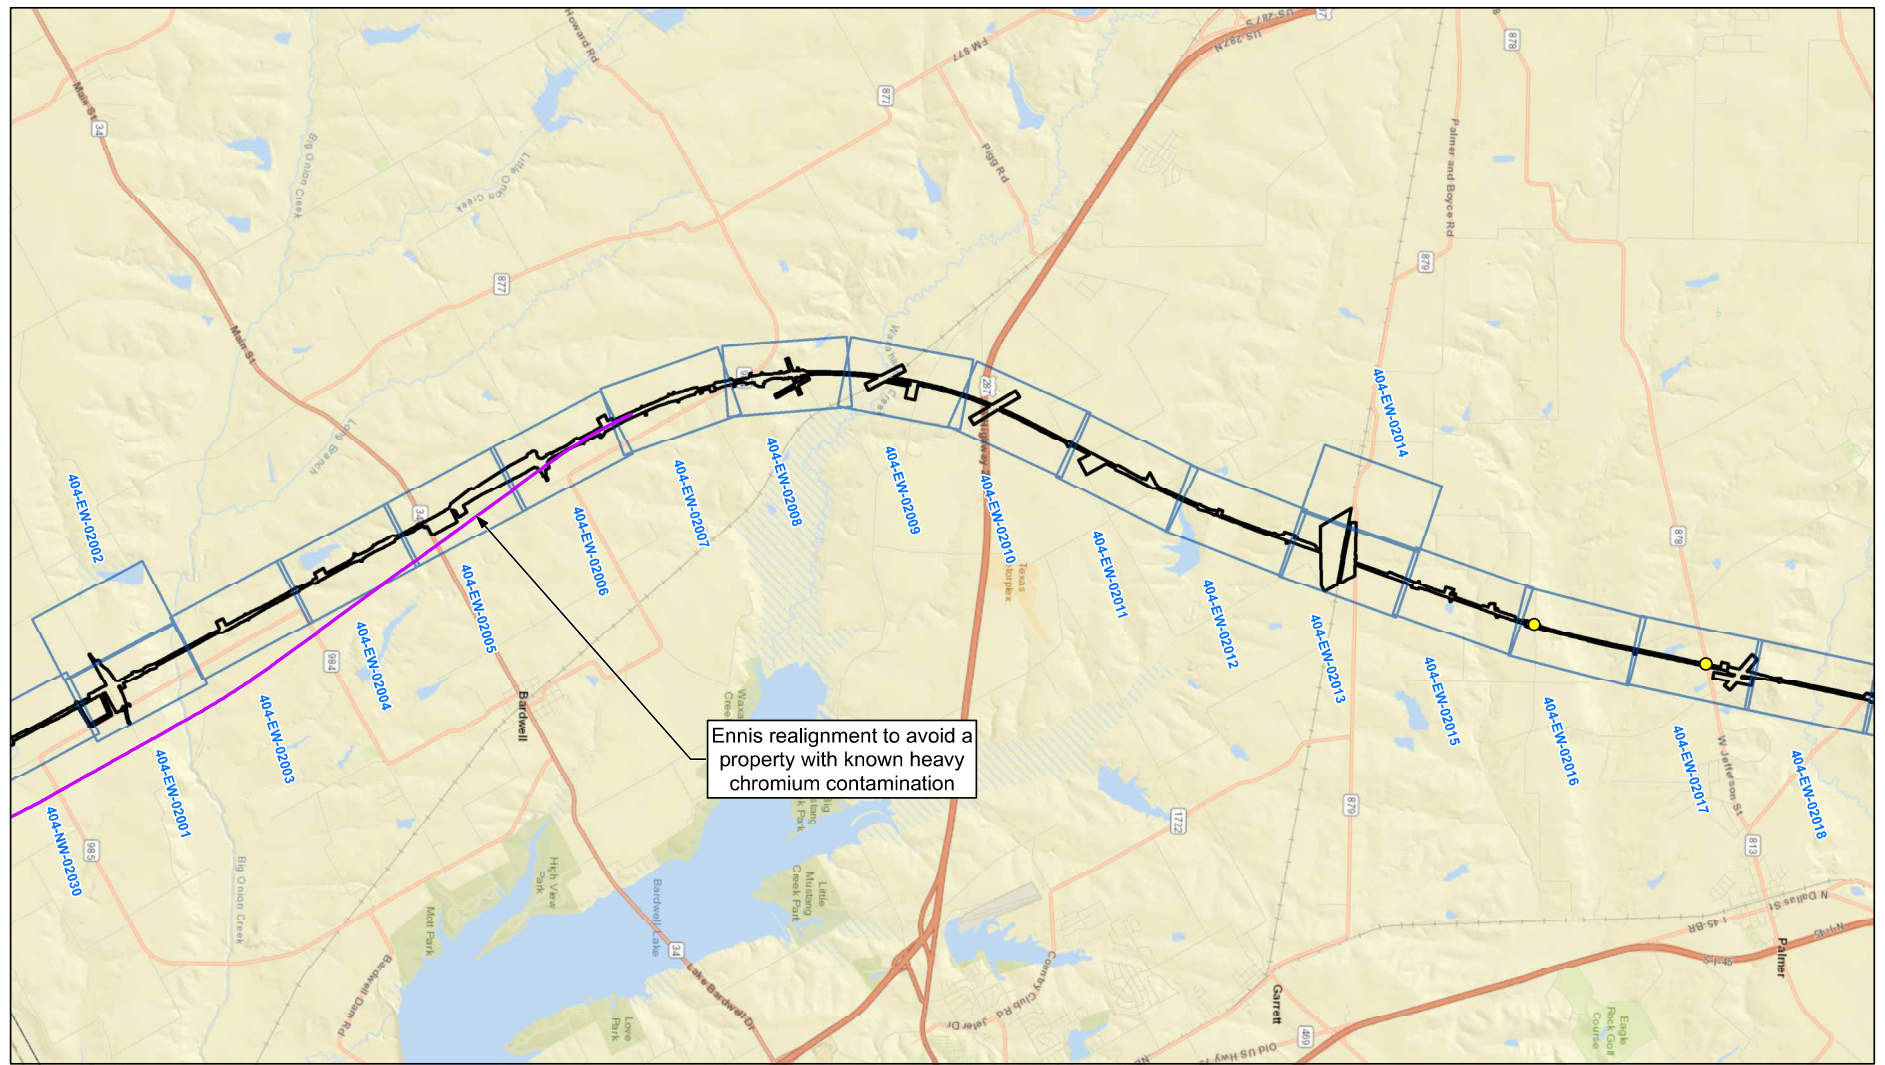

Ennis realignment to avoid a property with known heavy chromium contamination

●	Removed Road Over Rail Crossings	■	Refined Grading for Hydro LOD	■	Map Pages
—	Previous Alignment (2017)	■	USACE Boundaries		
□	Limit of Disturbance	■	County Boundaries		
■	2017 Dallas South TBM	■	Plan View Sheets		

FINAL, REVISION 1

DESIGNED BY
H. MYERS
DRAWN BY
M. KINZER
CHECKED BY
R. ALDREDGE
IN CHARGE
R. ZARATE
DATE
NOV. 2019


DALLAS TO HOUSTON
HIGH-SPEED RAIL
APPLICANT: TCR
SWF-2011-00483

ARUP

Arup Texas, Inc.
10370 Westwood Ave., Suite 475
Houston, Texas 77042 USA
Tel (713) 785 2787 Fax (713) 434 1467
www.arup.com
Texas Registered Engineering Firm: F-1590

FREESE NICHOLS

2711 North Haskell Ave., Suite 3300
Dallas, Texas 75204
Tel (214) 217 2200 Fax (214) 217 2201
www.freesenichols.com
Texas Registered Engineering Firm: F-2144

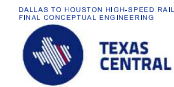

1400 South Lamar Street, Suite 1002, Dallas, Texas 75215


Drawing Title

OVERVIEW OF MAJOR
REFINEMENTS
PAGE 11 of 13

Scale
AS SHOWN

NOT FOR CONSTRUCTION

JOB No	Drawing No	Rev
234180	404-RF-01011	01

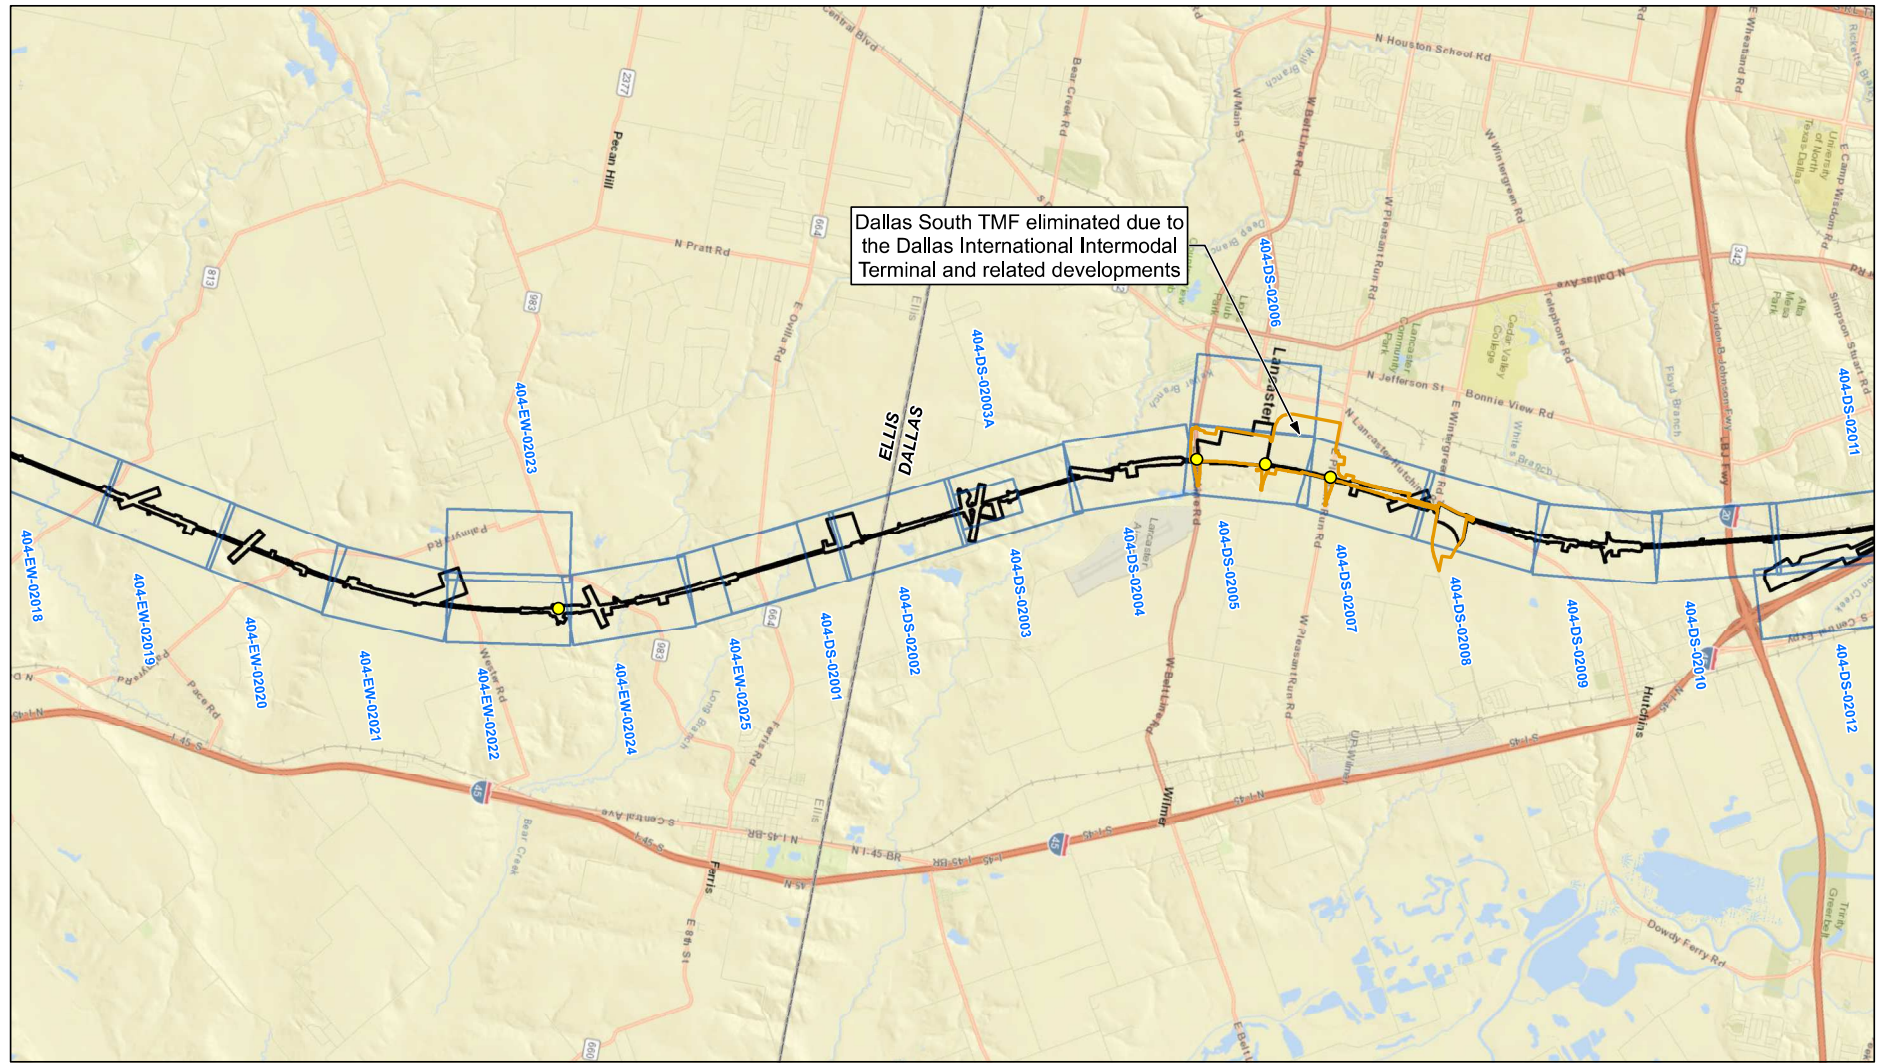

LEGEND	
● Removed Road Over Rail Crossings	▭ Refined Grading for Hydro LOD
▭ Previous Alignment (2017)	▭ USACE Boundaries
▭ Limit of Disturbance	▭ County Boundaries
▭ 2017 Dallas South TMF	▭ Plan View Sheets
▭ Map Pages	

FINAL, REVISION 1

DESIGNED BY
H. MYERS

DRAWN BY
M. KINZER

CHECKED BY
R. ALDREDGE

IN CHARGE
R. ZARATE

DATE
NOV. 2019


DALLAS TO HOUSTON
HIGH-SPEED RAIL
APPLICANT: TCR
SWF-2011-00483

ARUP

Arup Texas, Inc.
10370 Westwood Ave., Suite 475
Houston, Texas 77042 USA
Tel (713) 785 2787 Fax (713) 434 1467
www.arup.com
Texas Registered Engineering Firm: F-1590

FREESE NICHOLS

2711 North Haskell Ave., Suite 3300
Dallas, Texas 75204
Tel (214) 217 2200 Fax (214) 217 2201
www.freesenichols.com
Texas Registered Engineering Firm: F-2144

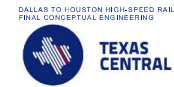

1400 South Lamar Street, Suite 1002, Dallas, Texas 75215


Drawing Title

OVERVIEW OF MAJOR
REFINEMENTS
PAGE 12 of 13

Scale
AS SHOWN

NOT FOR CONSTRUCTION

JOB No	Drawing No	Rev
234180	404-RF-01012	01

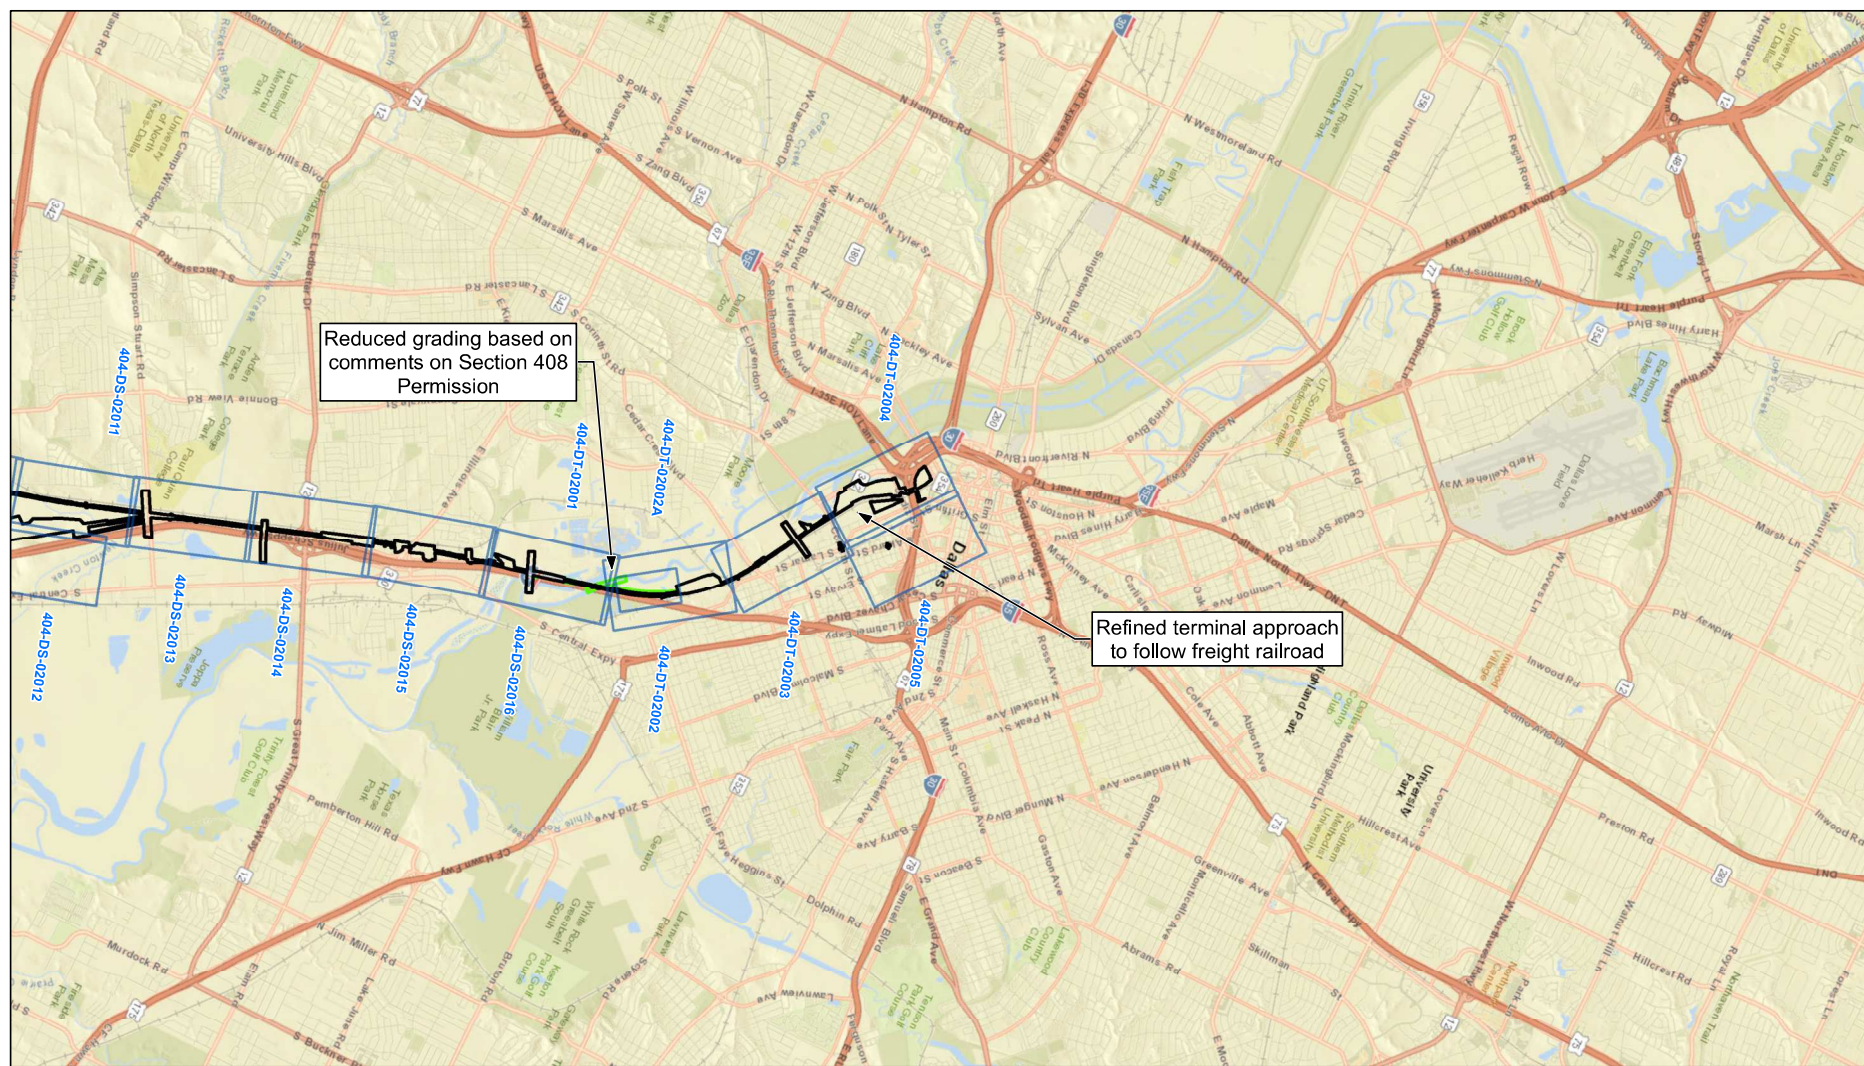

LEGEND	
	Removed Road Over Rail Crossings
	Refined Grading for Hydro LOD
	Map Pages
	Previous Alignment (2017)
	USACE Boundaries
	Limit of Disturbance
	County Boundaries
	Plan View Sheets
	2017 Dallas South TBM

FINAL, REVISION 1

DESIGNED BY
H. MYERS

DRAWN BY
M. KINZER

CHECKED BY
R. ALDREDGE

IN CHARGE
R. ZARATE

NOV. 2019

DALLAS TO HOUSTON
HIGH-SPEED RAIL
APPLICANT: TORR
SWF-2011-00483

ARUP

Arup Texas, Inc.
10370 Westwood Ave., Suite 475
Houston, Texas 77042 USA
Tel (713) 785 2787 Fax (713) 434 1467
www.arup.com
Texas Registered Engineering Firm: F-1590

FREESE NICHOLS

2711 North Haskell Ave., Suite 3300
Dallas, Texas 75204
Tel (214) 217 2200 Fax (214) 217 2201
www.freesenichols.com
Texas Registered Engineering Firm: F-2144



1400 South Lamar Street, Suite 1022, Dallas, Texas 75215

Drawing Title

OVERVIEW OF MAJOR
REFINEMENTS
PAGE 13 of 13

Scale
AS SHOWNDrawing Status
NOT FOR CONSTRUCTION

JOB No	Drawing No	Rev
234180	404-RF-01013	01