


T1-BAKER
T6-BAKER
DESIGN

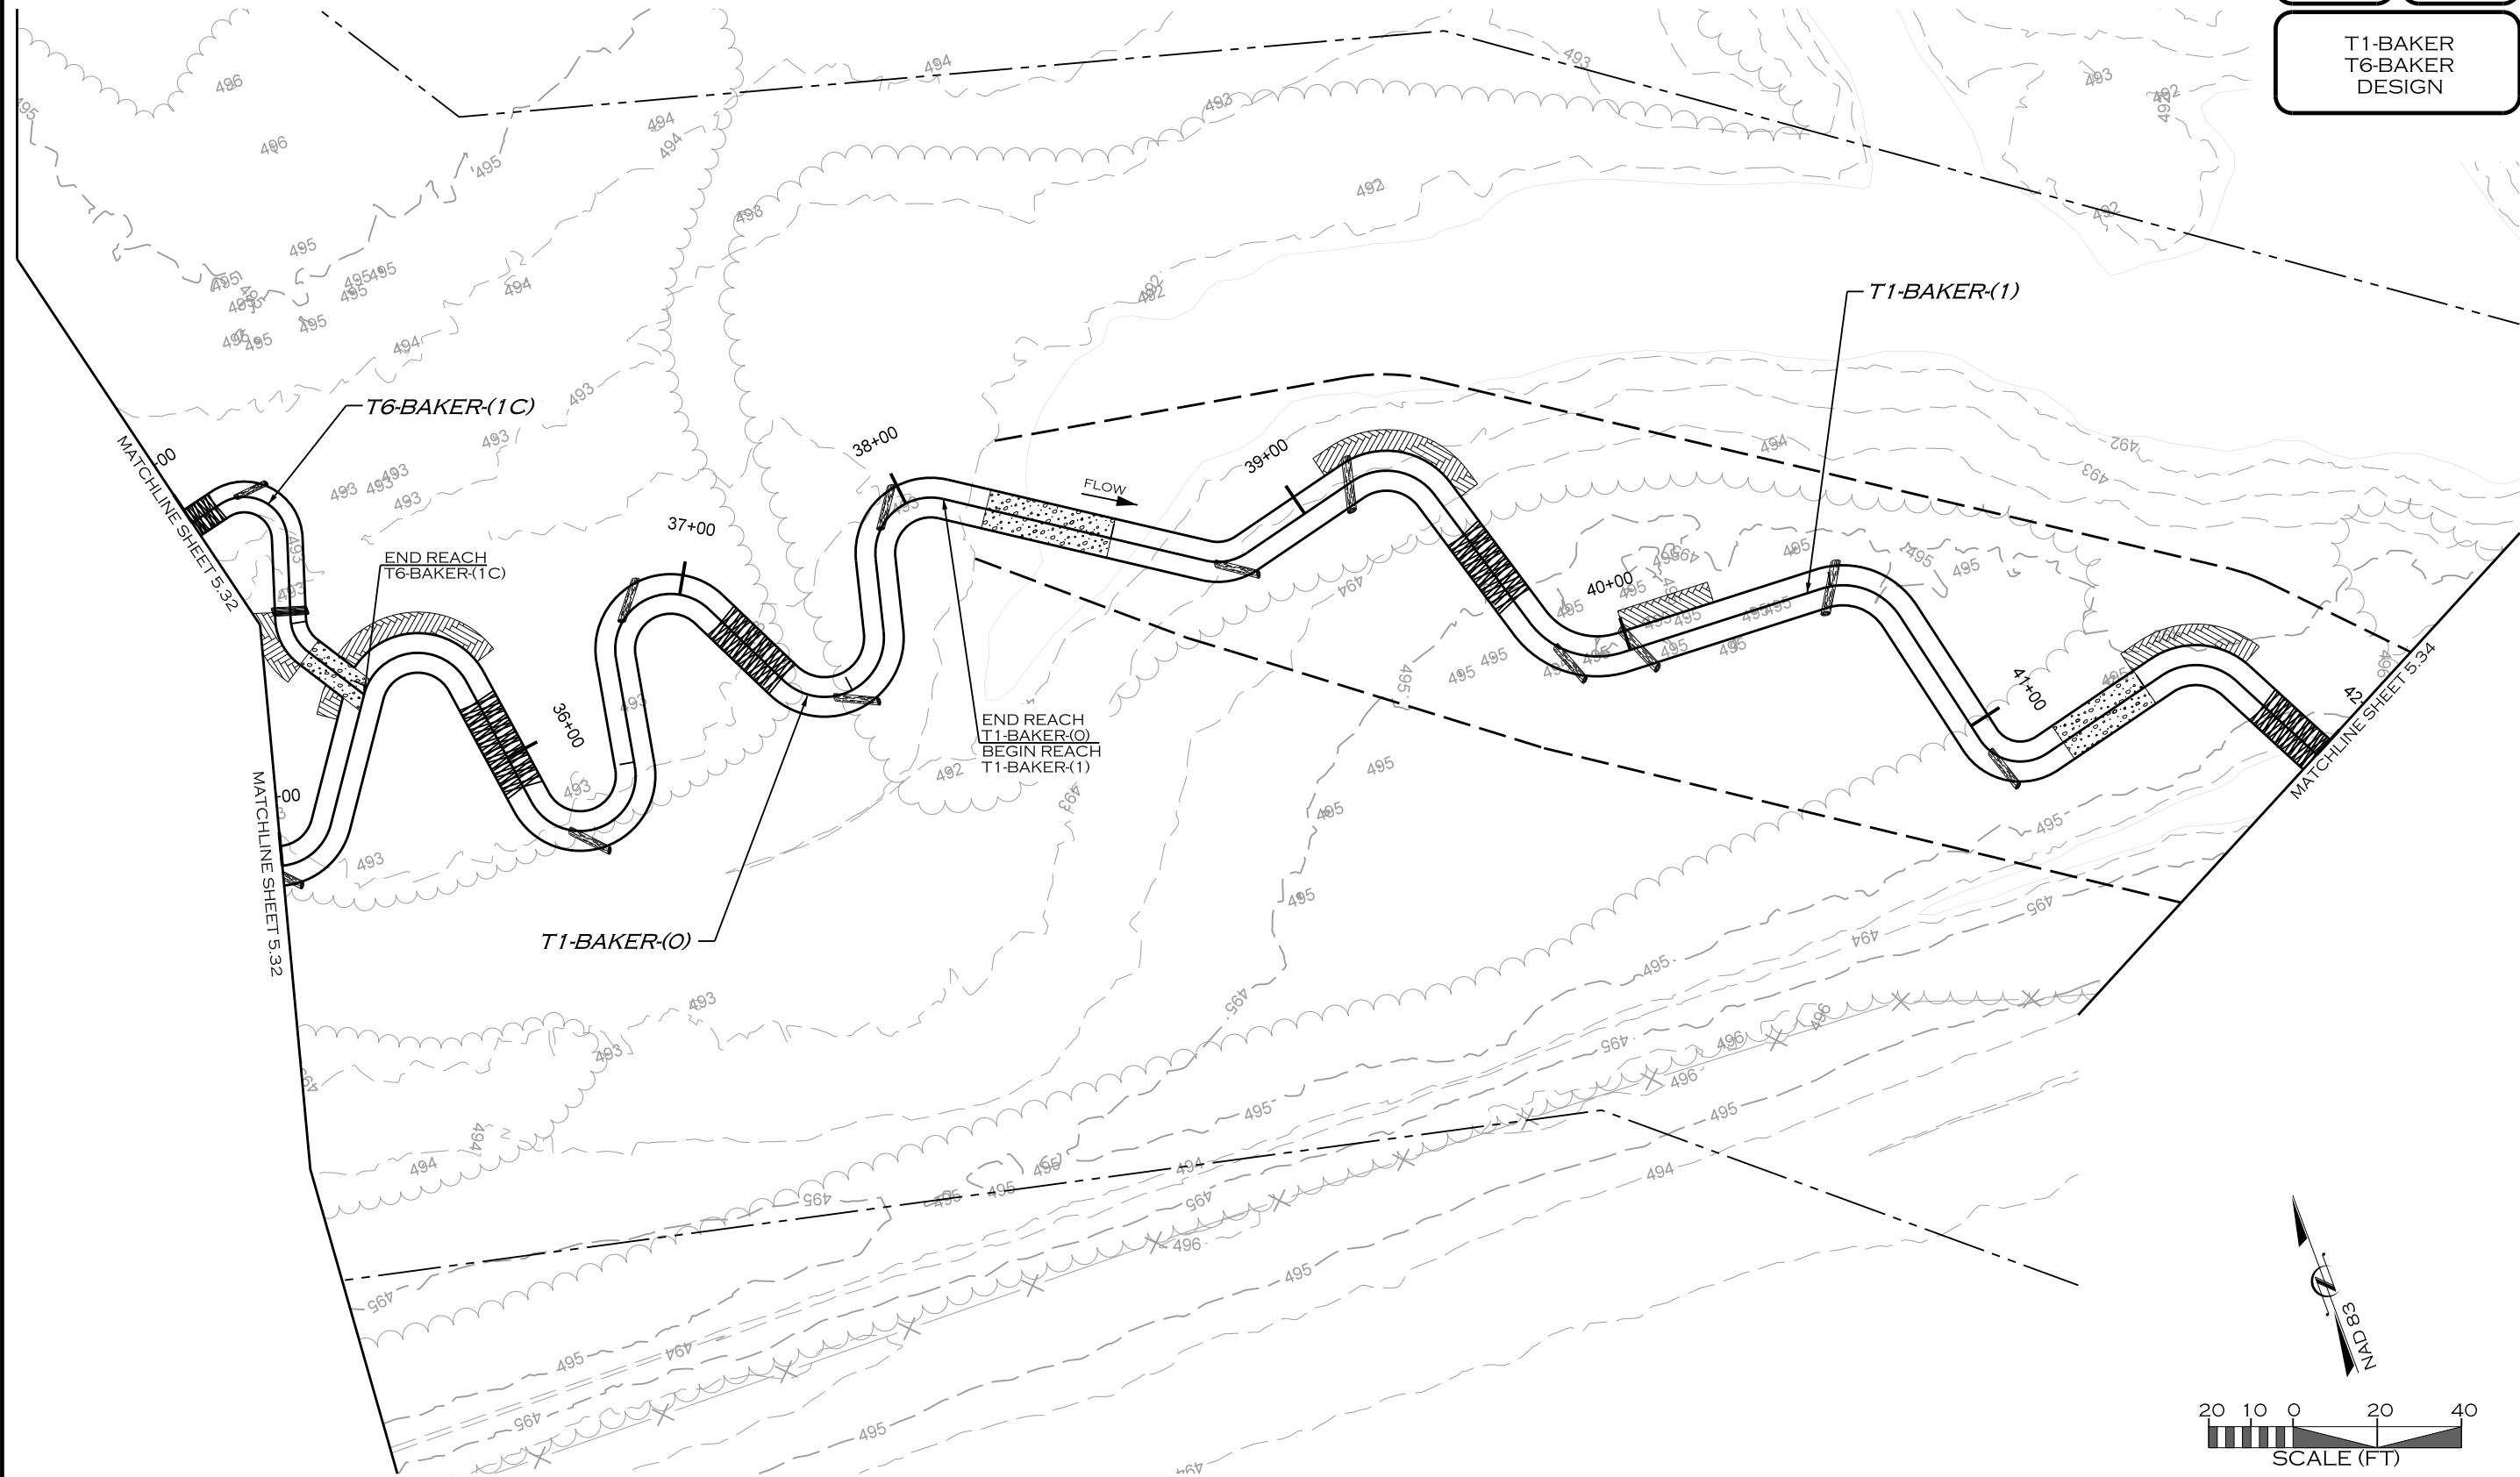

Z:\11\2019
R:\PROJECTS\DAL0001_LAKE_RALPH_HALL\CADD\MIT AREA A\PLANS\LRH_PSH_5.33.dgn

REVISIONS				
NO.	DESCRIPTION	ENGR.	APPROV.	DATE
1	DRAFT DESIGN PLANS	EMP	KLT	7/01/19



UPPER TRINITY
REGIONAL WATER DISTRICT

900 N KEALY ST
LEWISVILLE, TX 75057

PREPARED FOR:

LAKE RALPH HALL MITIGATION
MITIGATION ZONE A
FANNIN COUNTY, TEXAS



PREPARED IN THE OFFICE OF:

ECOSYSTEM
PLANNING &
RESTORATION

17575 N. ELDRIDGE PARKWAY, BLDG. C
TOMBALL, TX 77377
TEXAS REGISTERED ENGINEERING FIRM F-14997

PROJECT ENGINEER

NOT FOR CONSTRUCTION
THESE DRAWINGS WERE ISSUED BY
KEVIN TWEEDY PE#113620
FOR REGULATORY REVIEW
PURPOSES ONLY

T1-BAKER
DESIGN



REVISIONS				
NO.	DESCRIPTION	ENGR.	APPROV.	DATE
1	DRAFT DESIGN PLANS	EMP	KLT	7/01/19



UPPER TRINITY
REGIONAL WATER DISTRICT

900 N KEALY ST
LEWISVILLE, TX 75057

PREPARED FOR:

LAKE RALPH HALL MITIGATION
MITIGATION ZONE A
FANNIN COUNTY, TEXAS


PREPARED IN THE OFFICE OF:



17575 N. ELDRIDGE PARKWAY, BLDG. C
TOMBALL, TX 77377
TEXAS REGISTERED ENGINEERING FIRM F-14997

PROJECT ENGINEER

NOT FOR CONSTRUCTION
THESE DRAWINGS WERE ISSUED BY
KEVIN TWEEDY PE#113620
FOR REGULATORY REVIEW
PURPOSES ONLY

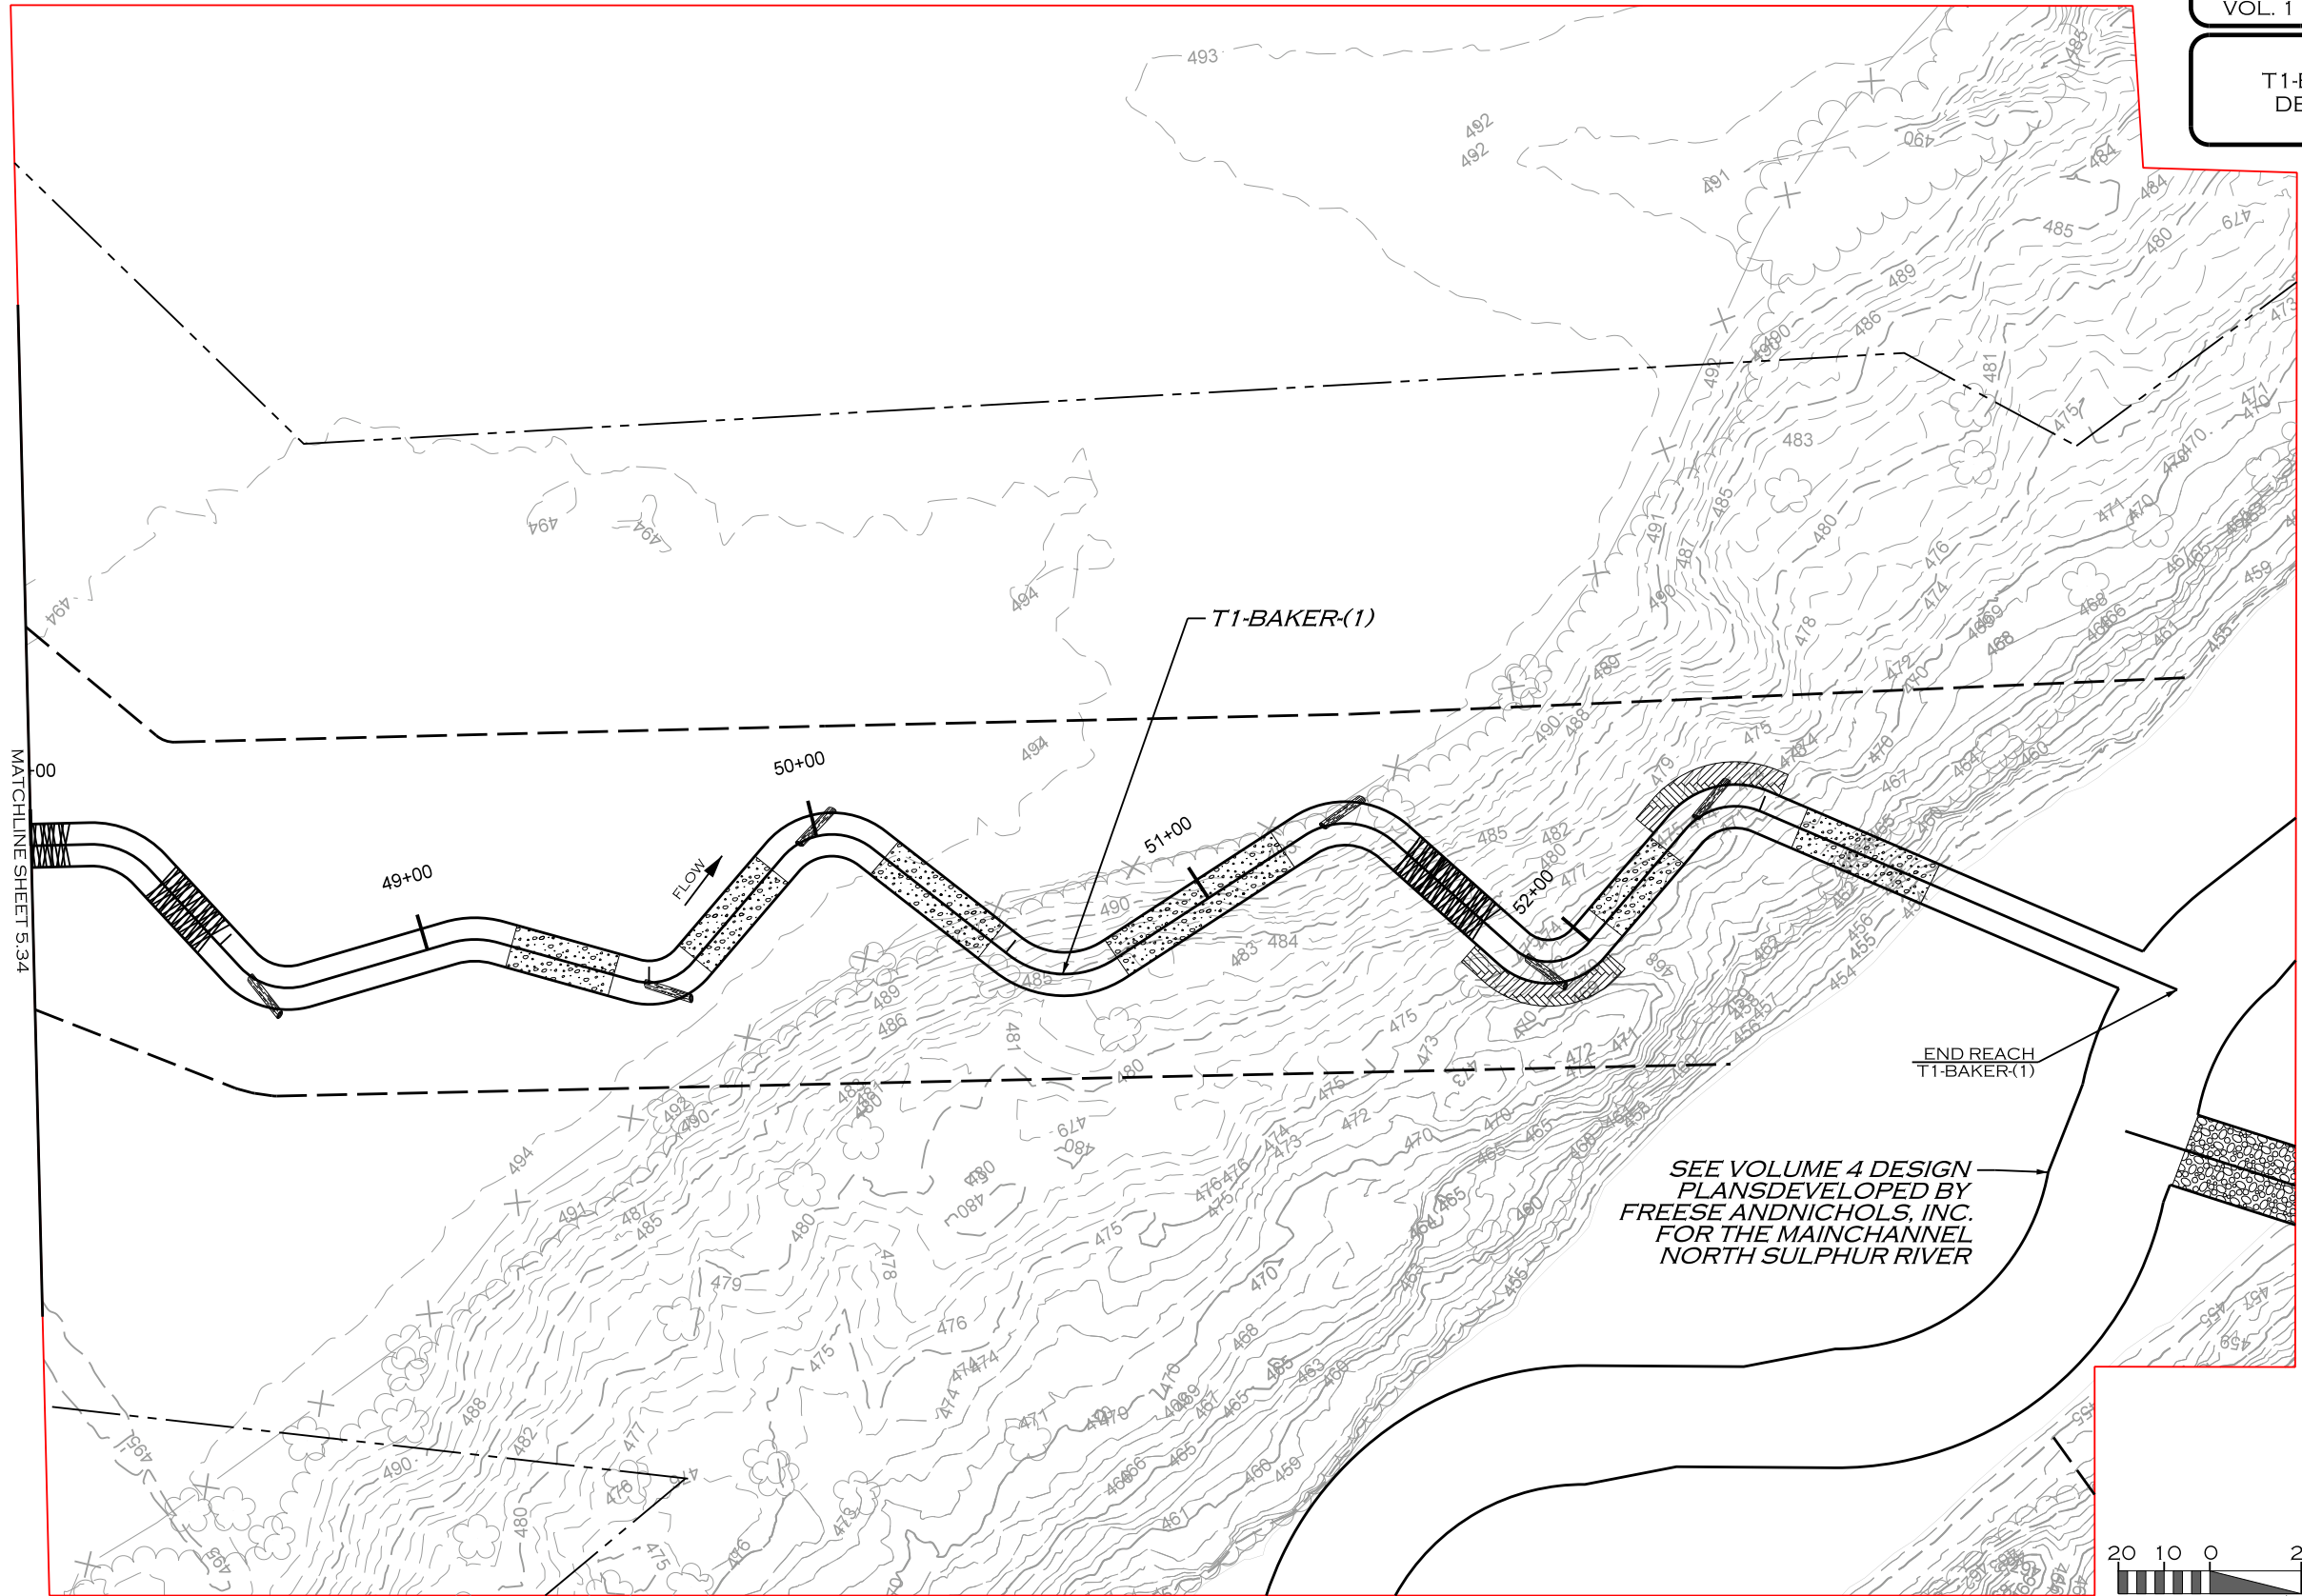

REVISIONS				
NO.	DESCRIPTION	ENGR.	APPROV.	DATE
1	DRAFT DESIGN PLANS	EMP	KLT	7/01/19



UPPER TRINITY
REGIONAL WATER DISTRICT

900 N KEALY ST
LEWISVILLE, TX 75057

PREPARED FOR:

LAKE RALPH HALL MITIGATION
MITIGATION ZONE A
FANNIN COUNTY, TEXAS





ECOSYSTEM
PLANNING &
RESTORATION

17575 N. ELDRIDGE PARKWAY, BLDG. C
TOMBALL, TX 77377
TEXAS REGISTERED ENGINEERING FIRM F-14997

PREPARED IN THE OFFICE OF:

PROJECT ENGINEER

NOT FOR CONSTRUCTION
THESE DRAWINGS WERE ISSUED BY
KEVIN TWEEDY PE#113620
FOR REGULATORY REVIEW
PURPOSES ONLY

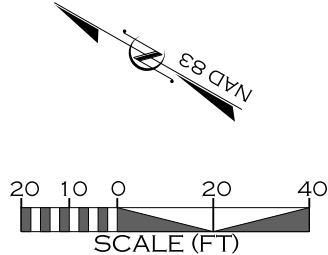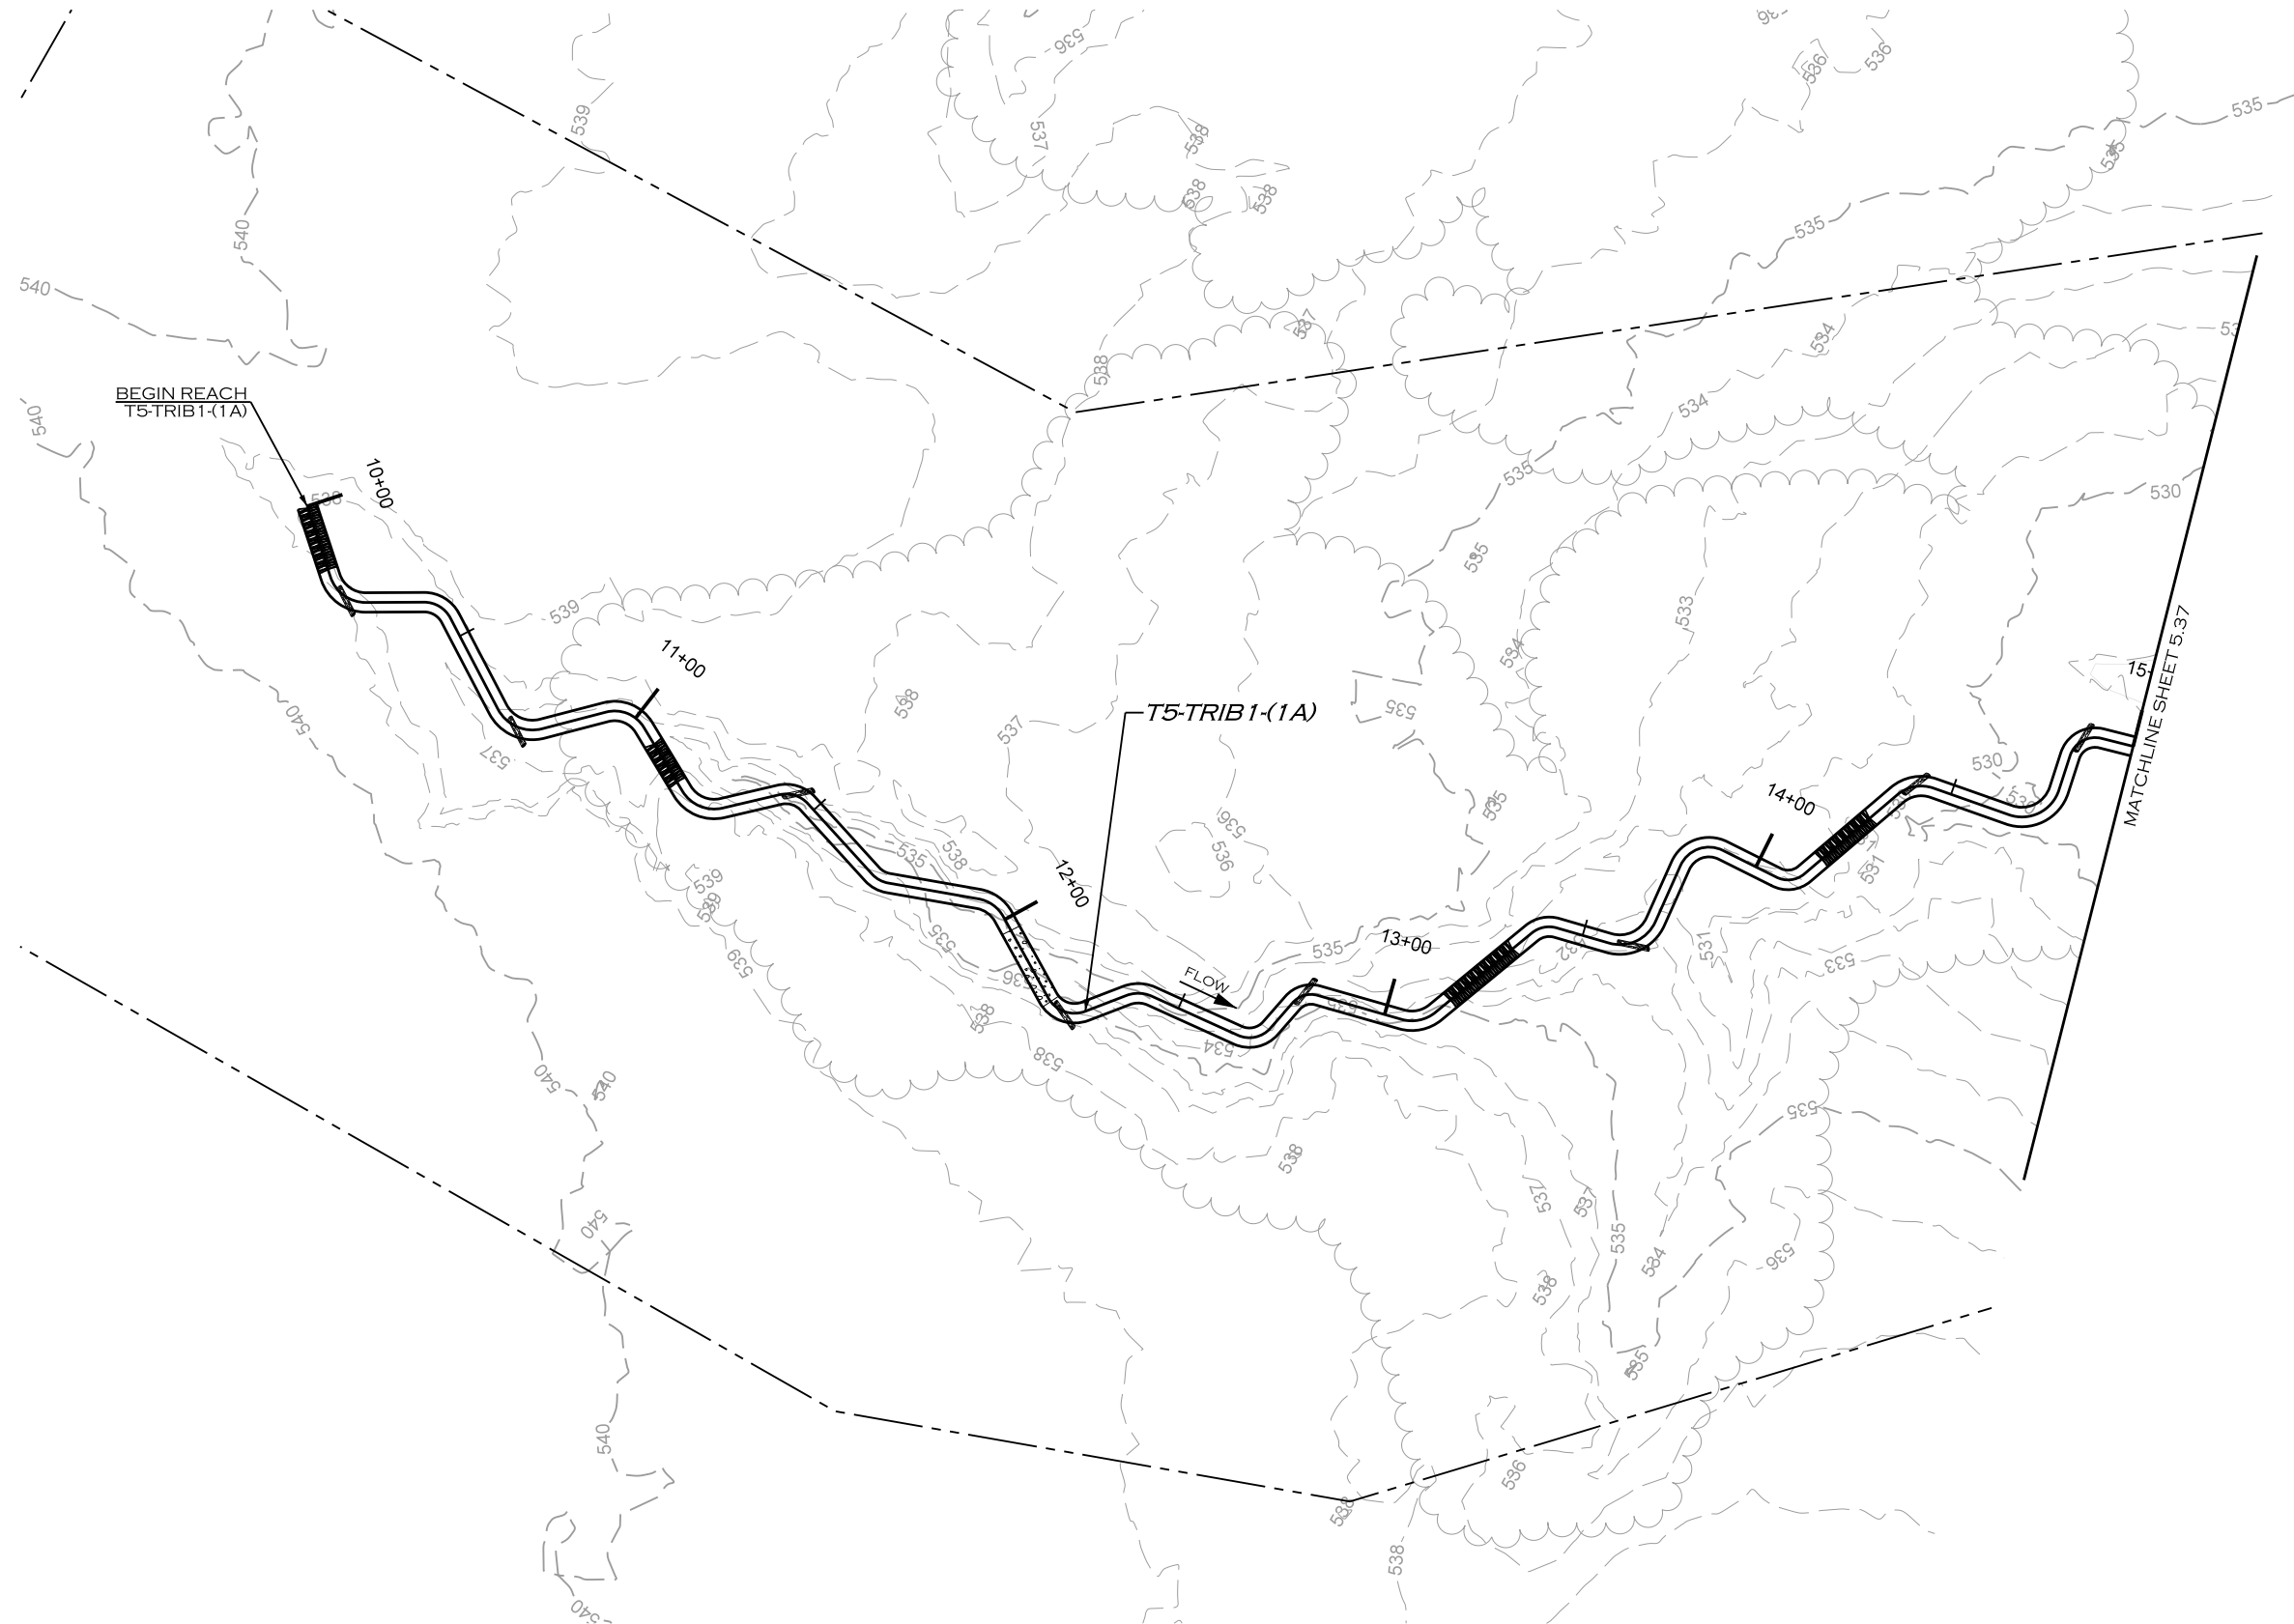

Z:\11\2019\PROJECTS\DALOO01_LAKE_RALPH_HALL\CADD\MIT AREA A\PLANS\LRH_PSH_5.36.dgn
J:\KROON

REVISIONS				
NO.	DESCRIPTION	ENGR.	APPROV.	DATE
1	DRAFT DESIGN PLANS	EMP	KLT	7/01/19

PREPARED FOR:



UPPER TRINITY
REGIONAL WATER DISTRICT

900 N KEALY ST
LEWISVILLE, TX 75057

LAKE RALPH HALL MITIGATION
MITIGATION ZONE A
FANNIN COUNTY, TEXAS

PREPARED IN THE OFFICE OF:




ECOSYSTEM
PLANNING &
RESTORATION

17575 N. ELDRIDGE PARKWAY, BLDG. C
TOMBALL, TX 77377
TEXAS REGISTERED ENGINEERING FIRM F-14997

PROJECT ENGINEER

NOT FOR CONSTRUCTION
THESE DRAWINGS WERE ISSUED BY
KEVIN TWEEDY PE#113620
FOR REGULATORY REVIEW
PURPOSES ONLY

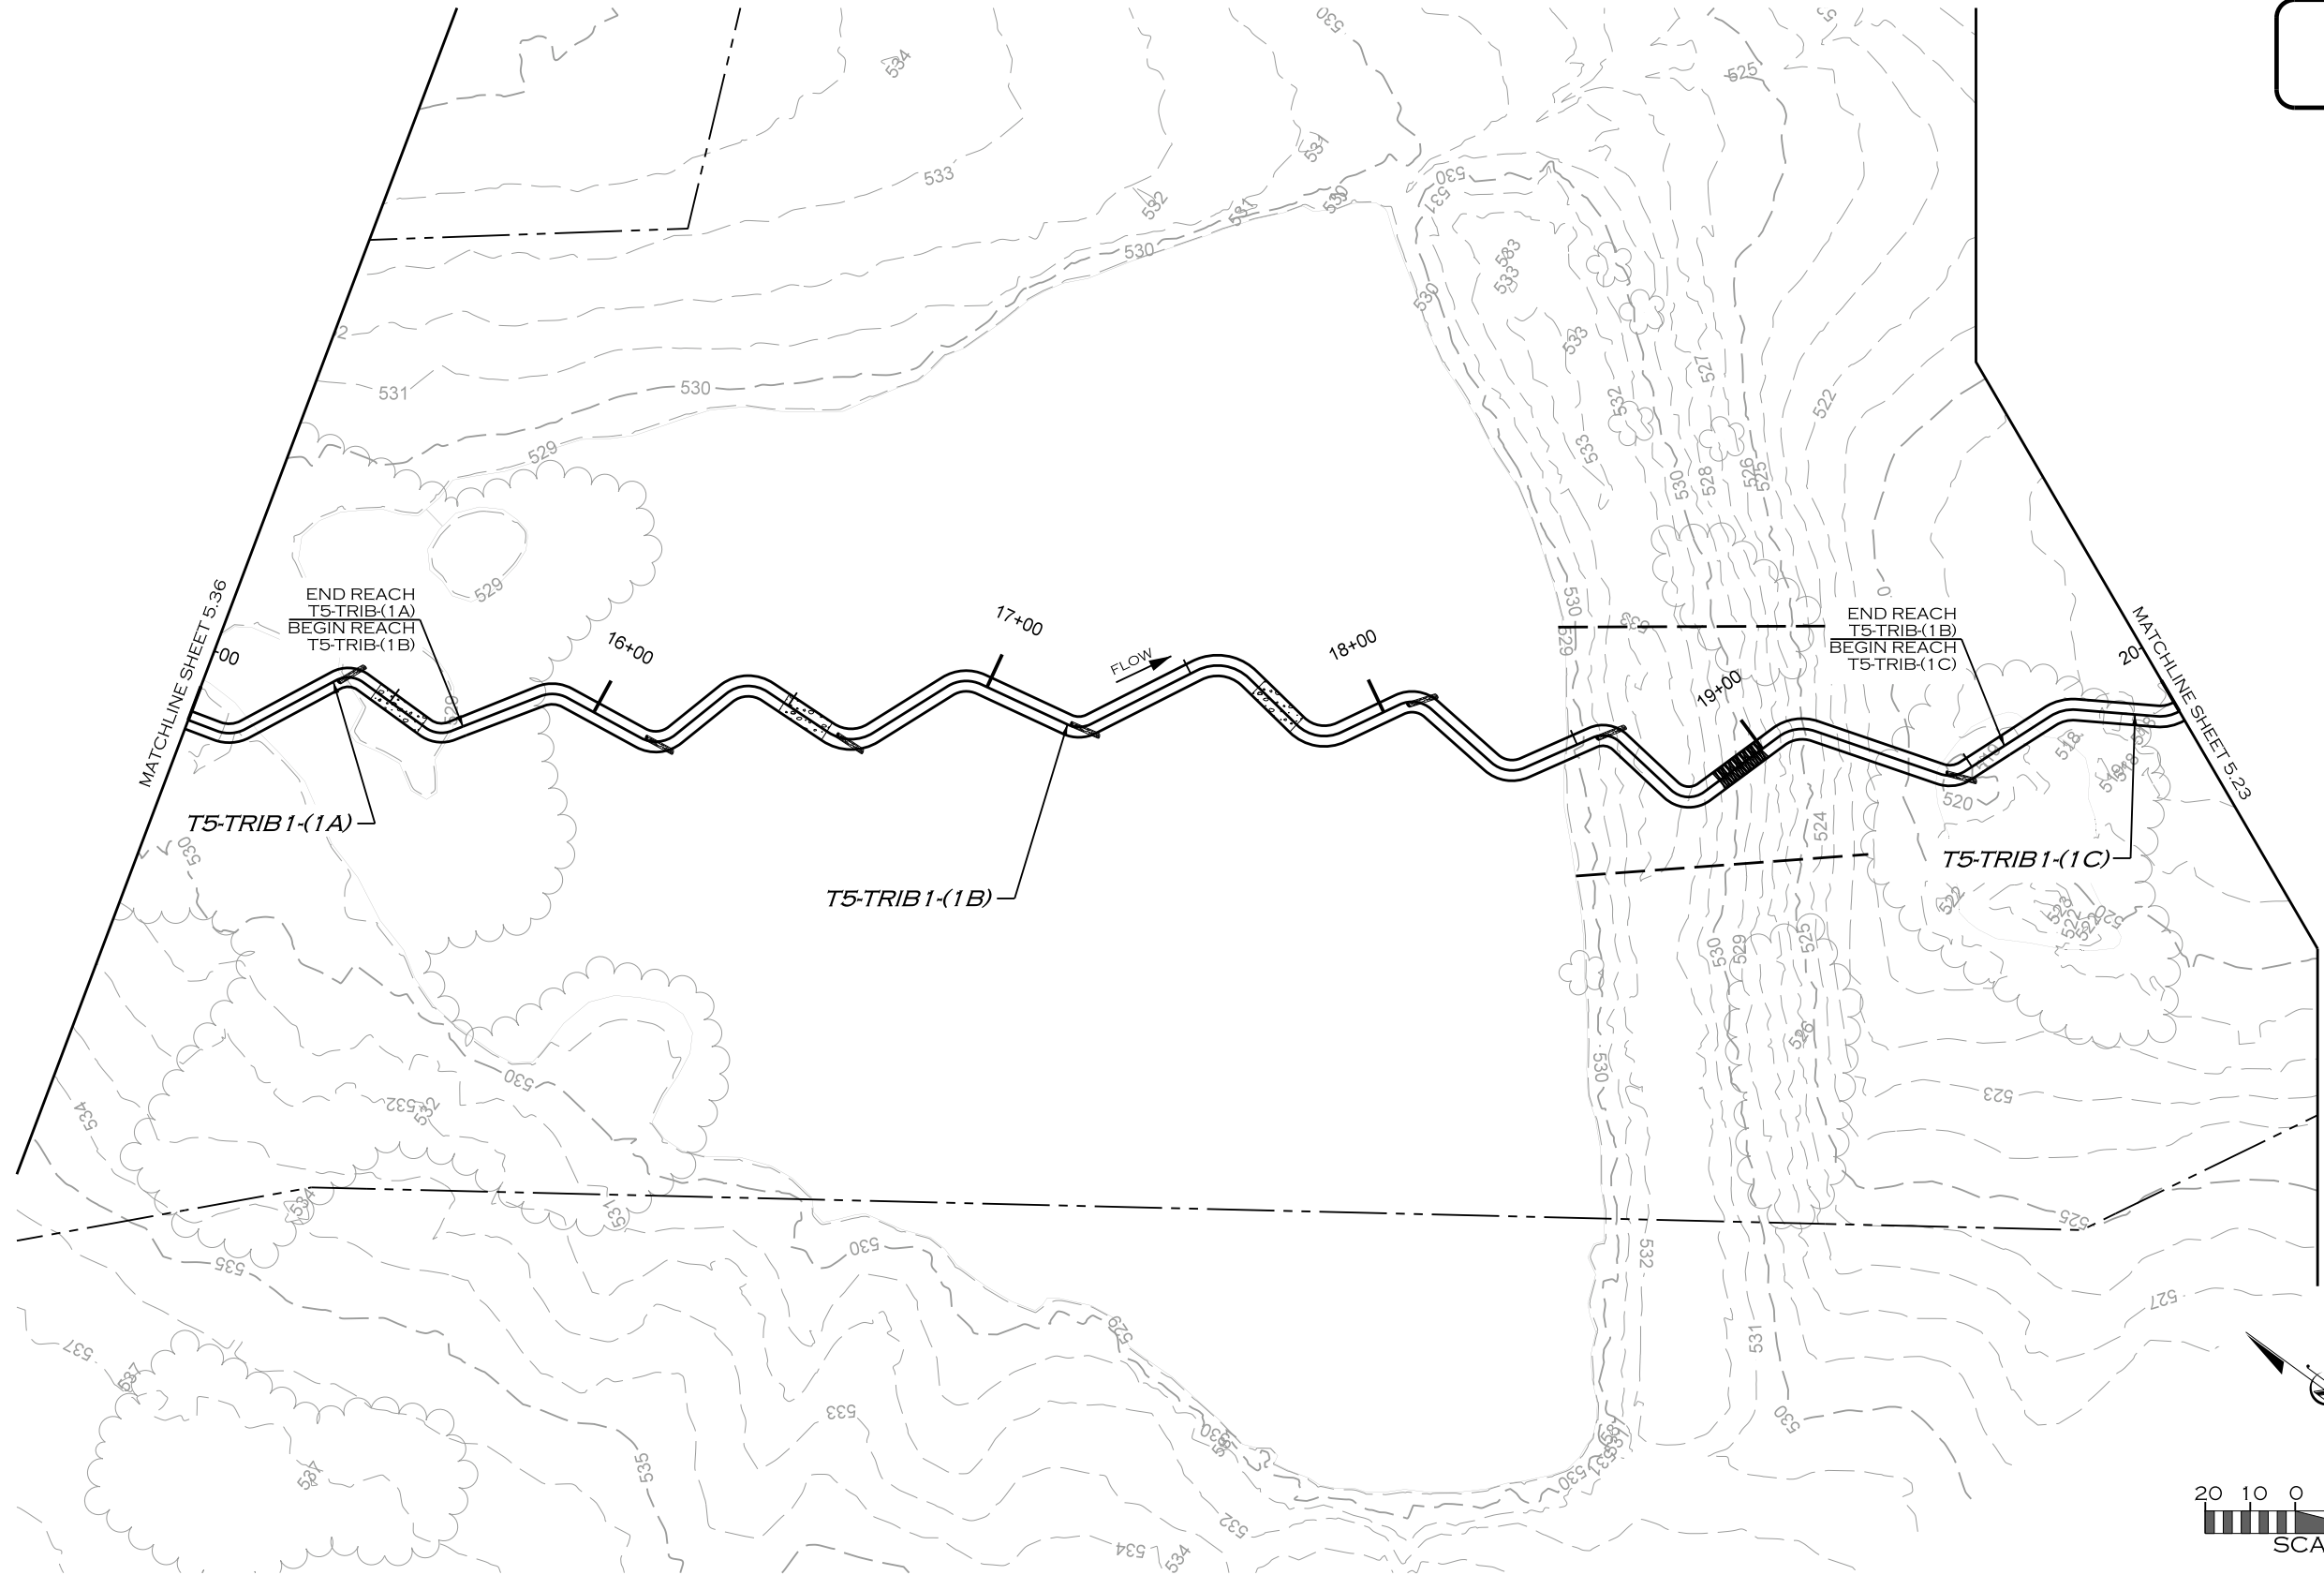

Z:\11\2019\PROJECTS\DALO001_LAKE_RALPH_HALL\CADD\MIT AREA A\PLANS\LRH_PSH_5.37.dgn
JACKSON

REVISIONS				
NO.	DESCRIPTION	ENGR.	APPROV.	DATE
1	DRAFT DESIGN PLANS	EMP	KLT	7/01/19

PREPARED FOR:



UPPER TRINITY
REGIONAL WATER DISTRICT

900 N KEALY ST
LEWISVILLE, TX 75057

LAKE RALPH HALL MITIGATION
MITIGATION ZONE A
FANNIN COUNTY, TEXAS

PREPARED IN THE OFFICE OF:





ECOSYSTEM
PLANNING &
RESTORATION

17575 N. ELDRIDGE PARKWAY, BLDG. C
TOMBALL, TX 77377
TEXAS REGISTERED ENGINEERING FIRM F-14997

PROJECT ENGINEER

NOT FOR CONSTRUCTION
THESE DRAWINGS WERE ISSUED BY
KEVIN TWEEDY PE#113620
FOR REGULATORY REVIEW
PURPOSES ONLY

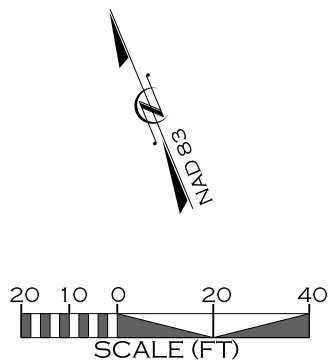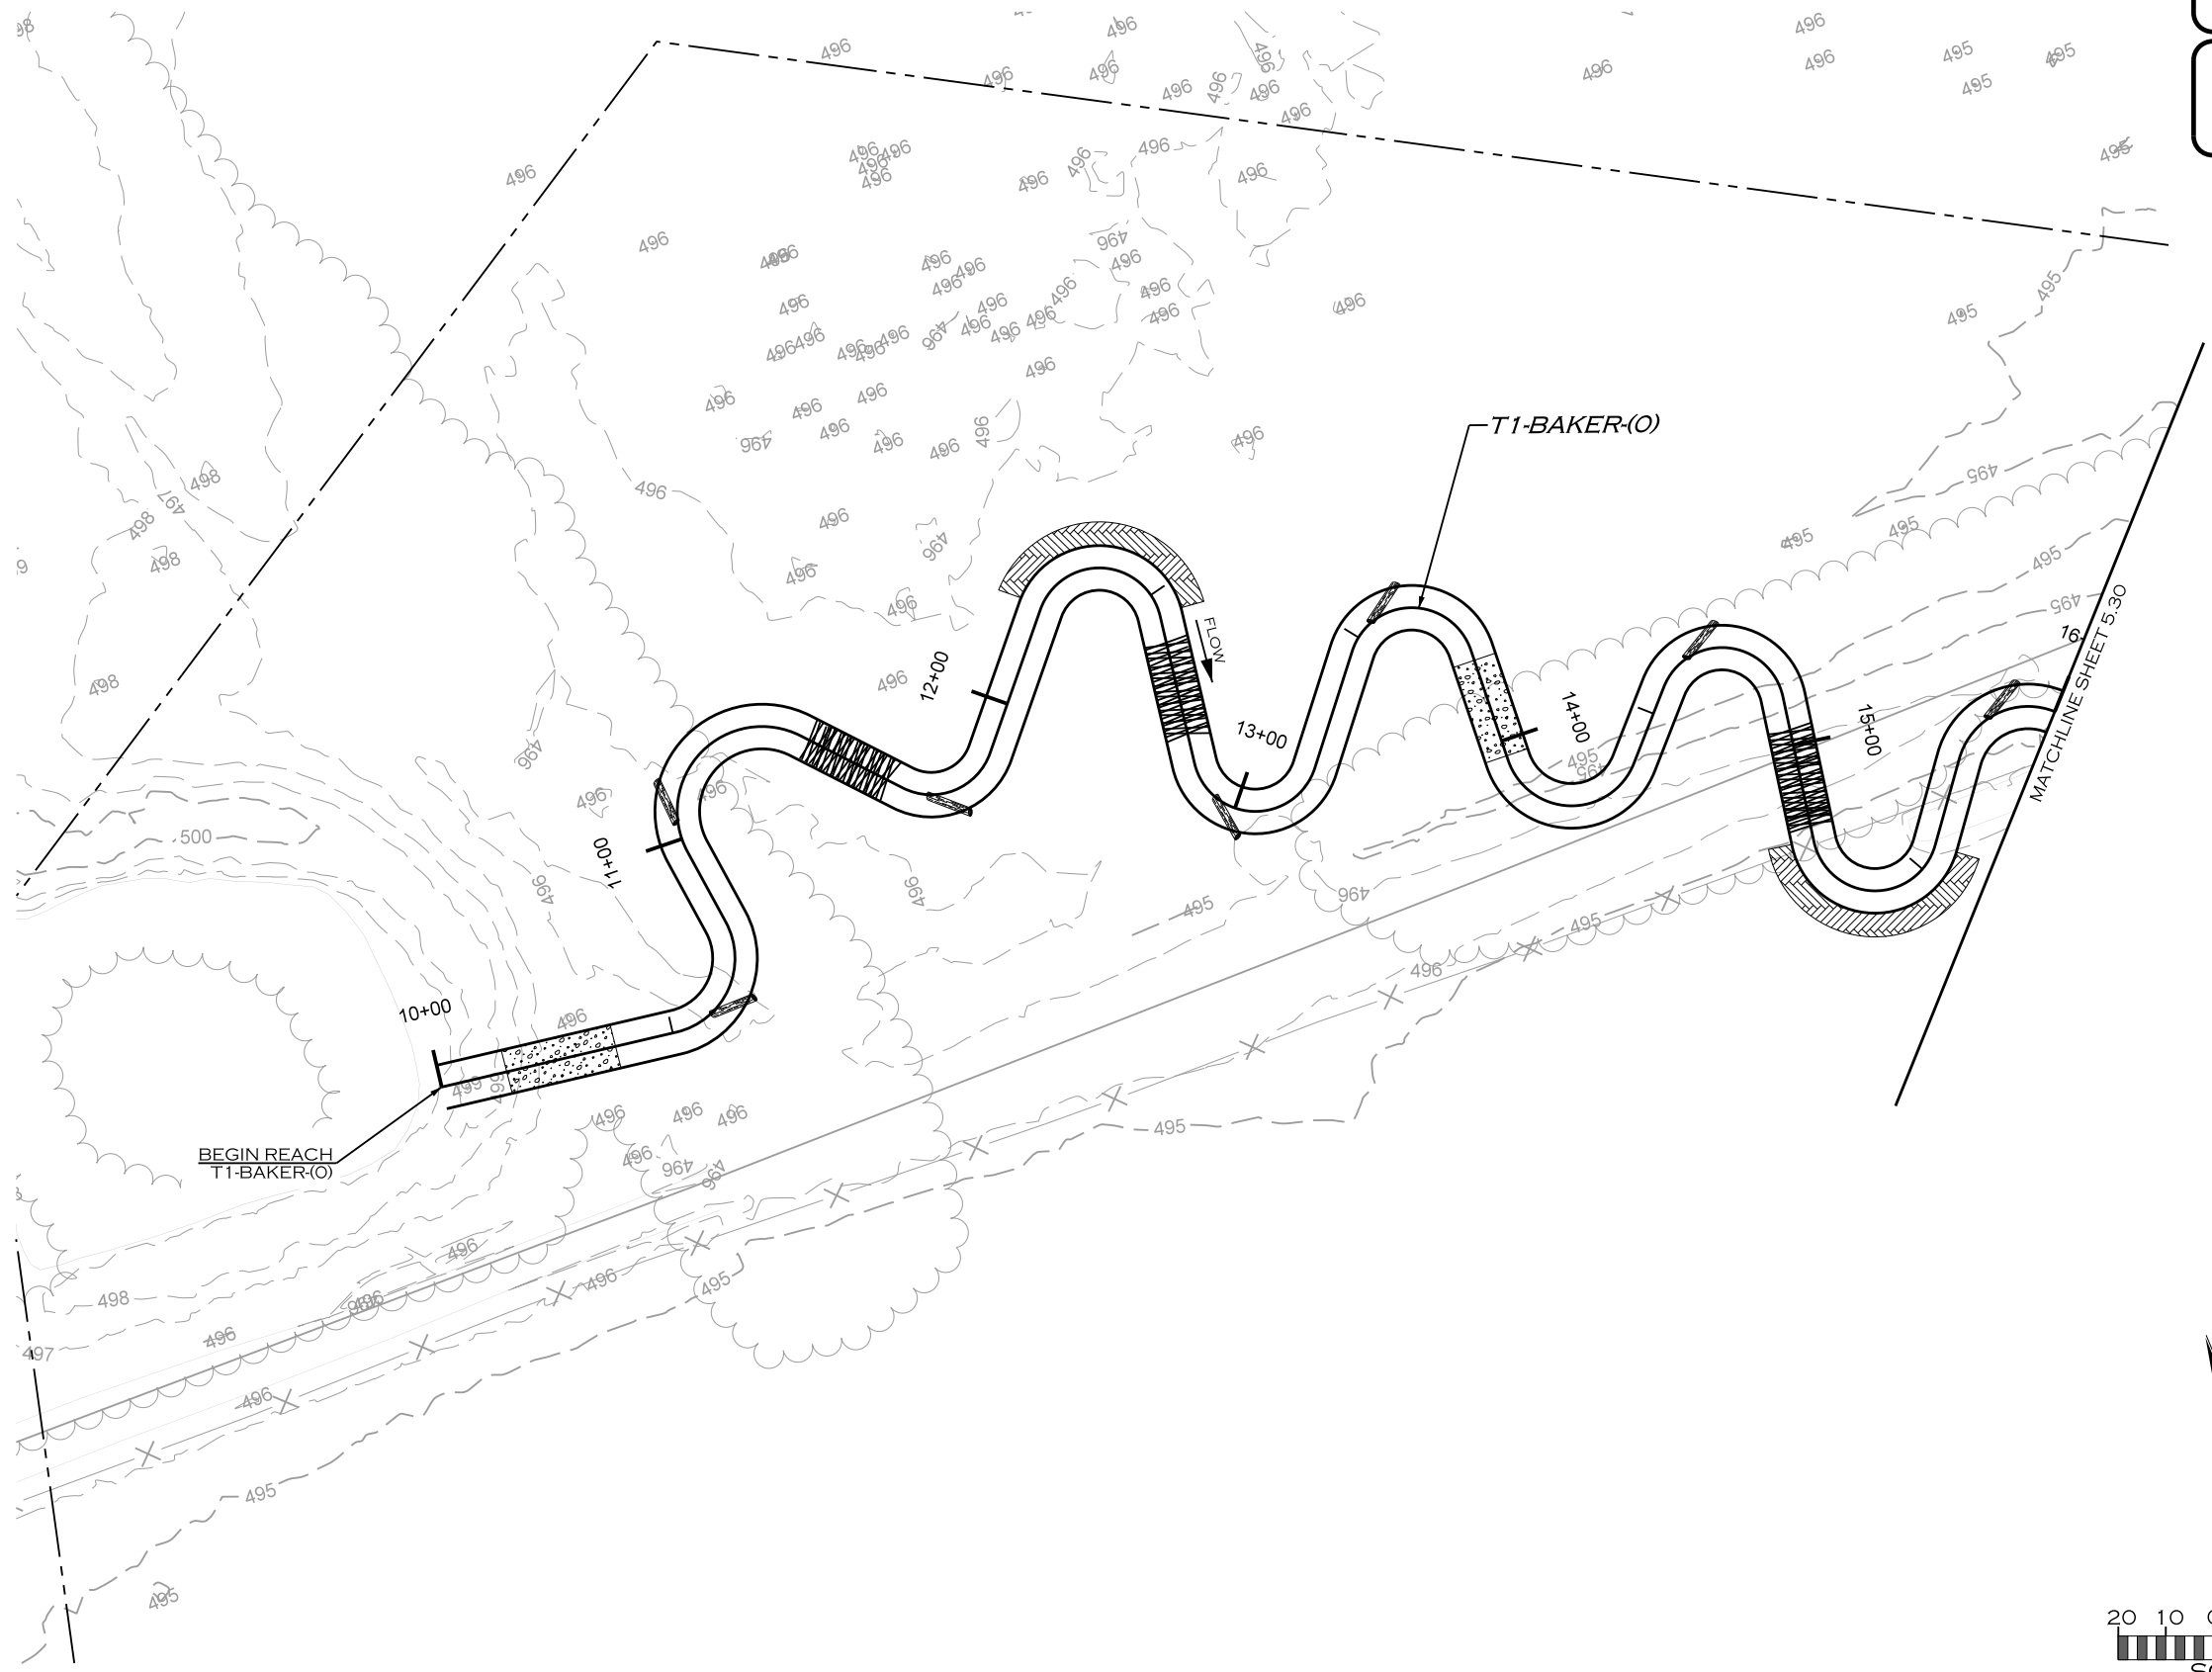

REVISIONS				
NO.	DESCRIPTION	ENGR.	APPROV.	DATE
1	DRAFT DESIGN PLANS	EMP	KLT	7/01/19



UPPER TRINITY
REGIONAL WATER DISTRICT

PREPARED FOR:

LAKE RALPH HALL MITIGATION
MITIGATION ZONE A
FANNIN COUNTY, TEXAS

900 N KEALY ST
LEWISVILLE, TX 75057

PREPARED IN THE OFFICE OF:



ECOSYSTEM
PLANNING &
RESTORATION


17575 N. ELDRIDGE PARKWAY, BLDG. C
TOMBALL, TX 77377
TEXAS REGISTERED ENGINEERING FIRM F-14997

PROJECT ENGINEER

NOT FOR CONSTRUCTION
THESE DRAWINGS WERE ISSUED BY
KEVIN TWEEDY PE#113620
FOR REGULATORY REVIEW
PURPOSES ONLY

Z:\11\2019
R:\PROJECTS\DALOOO1_LAKE_RALPH_HALL\CADD\MIT AREA A\PLANS\LRH_PSH_5.38.dgn
JACON

T6-BAKER
DESIGN

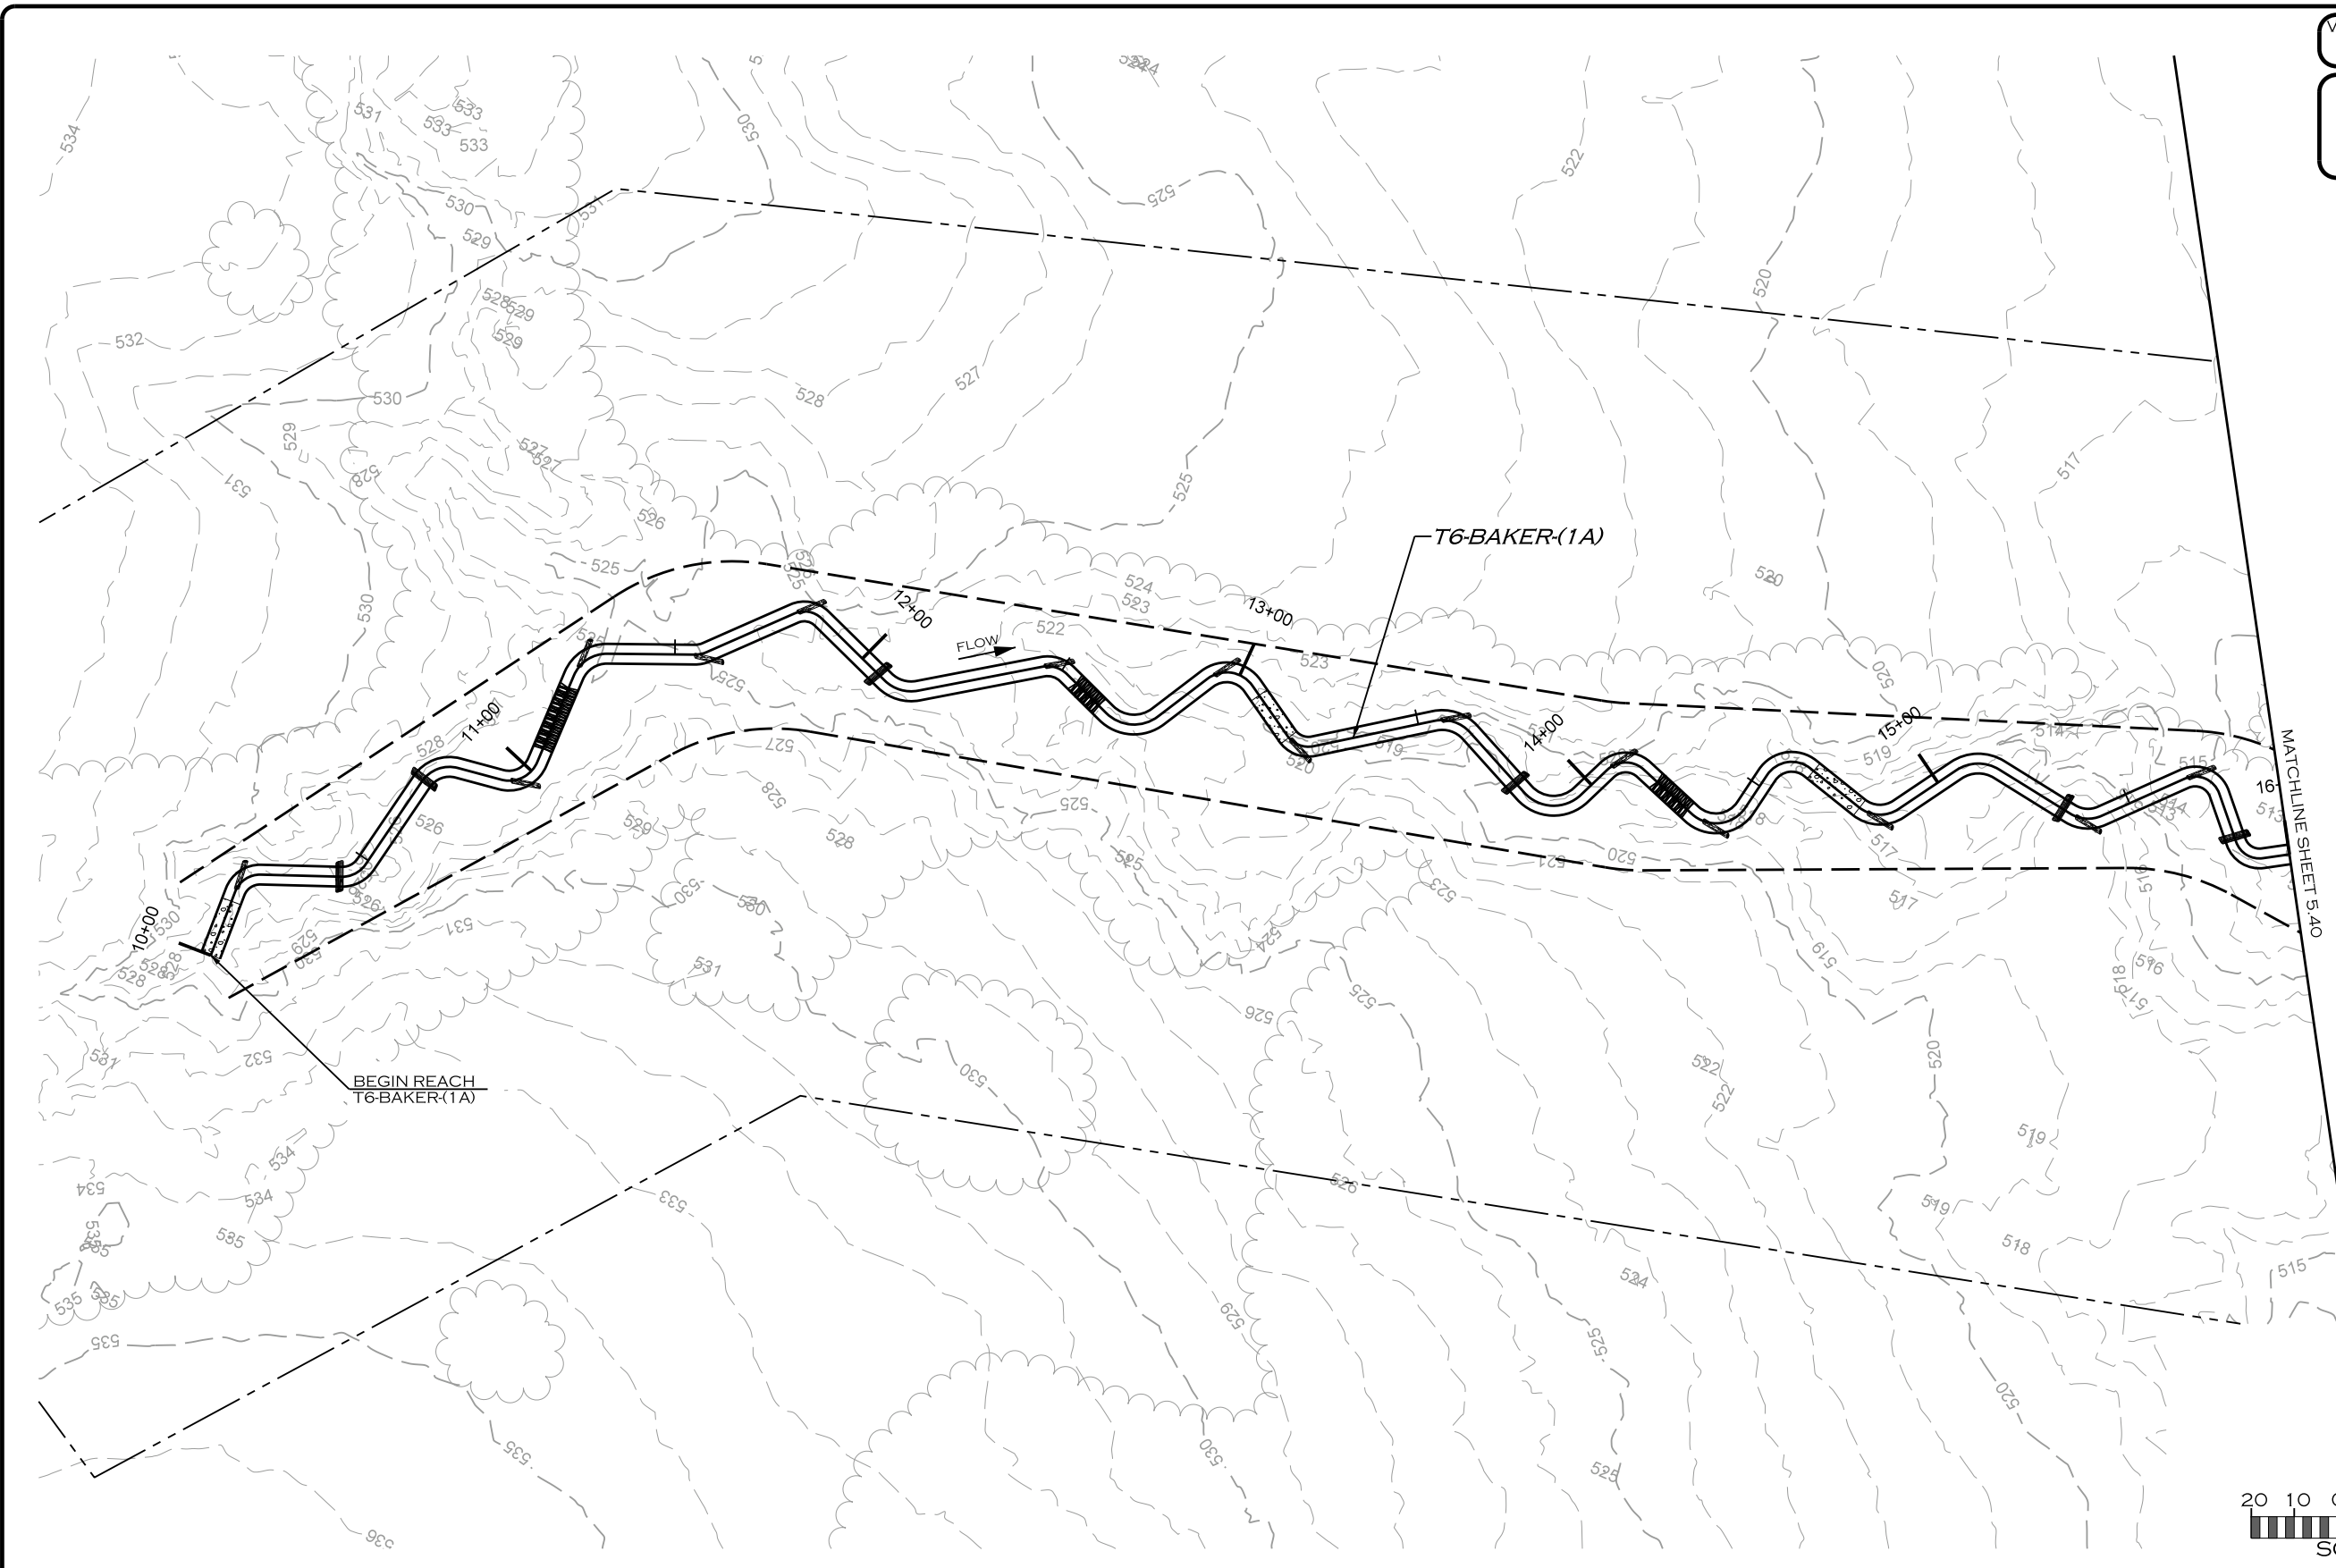

Z:\11\2019
R:\PROJECTS\DAL0001_LAKE_RALPH_HALL\CADD\MIT AREA A\PLANS\LRH_PSH_5.39.dgn
JACKSON

REVISIONS				
NO.	DESCRIPTION	ENGR.	APPROV.	DATE
1	DRAFT DESIGN PLANS	EMP	KLT	7/01/19



UPPER TRINITY
REGIONAL WATER DISTRICT

PREPARED FOR:

LAKE RALPH HALL MITIGATION
MITIGATION ZONE A
FANNIN COUNTY, TEXAS

900 N KEALY ST
LEWISVILLE, TX 75057

PREPARED IN THE OFFICE OF:



ECOSYSTEM
PLANNING &
RESTORATION

17575 N. ELDRIDGE PARKWAY, BLDG. C
TOMBALL, TX 77377
TEXAS REGISTERED ENGINEERING FIRM F-14997

PROJECT ENGINEER

NOT FOR CONSTRUCTION
THESE DRAWINGS WERE ISSUED BY
KEVIN TWEEDY PE#113620
FOR REGULATORY REVIEW
PURPOSES ONLY

T6-BAKER
DESIGN

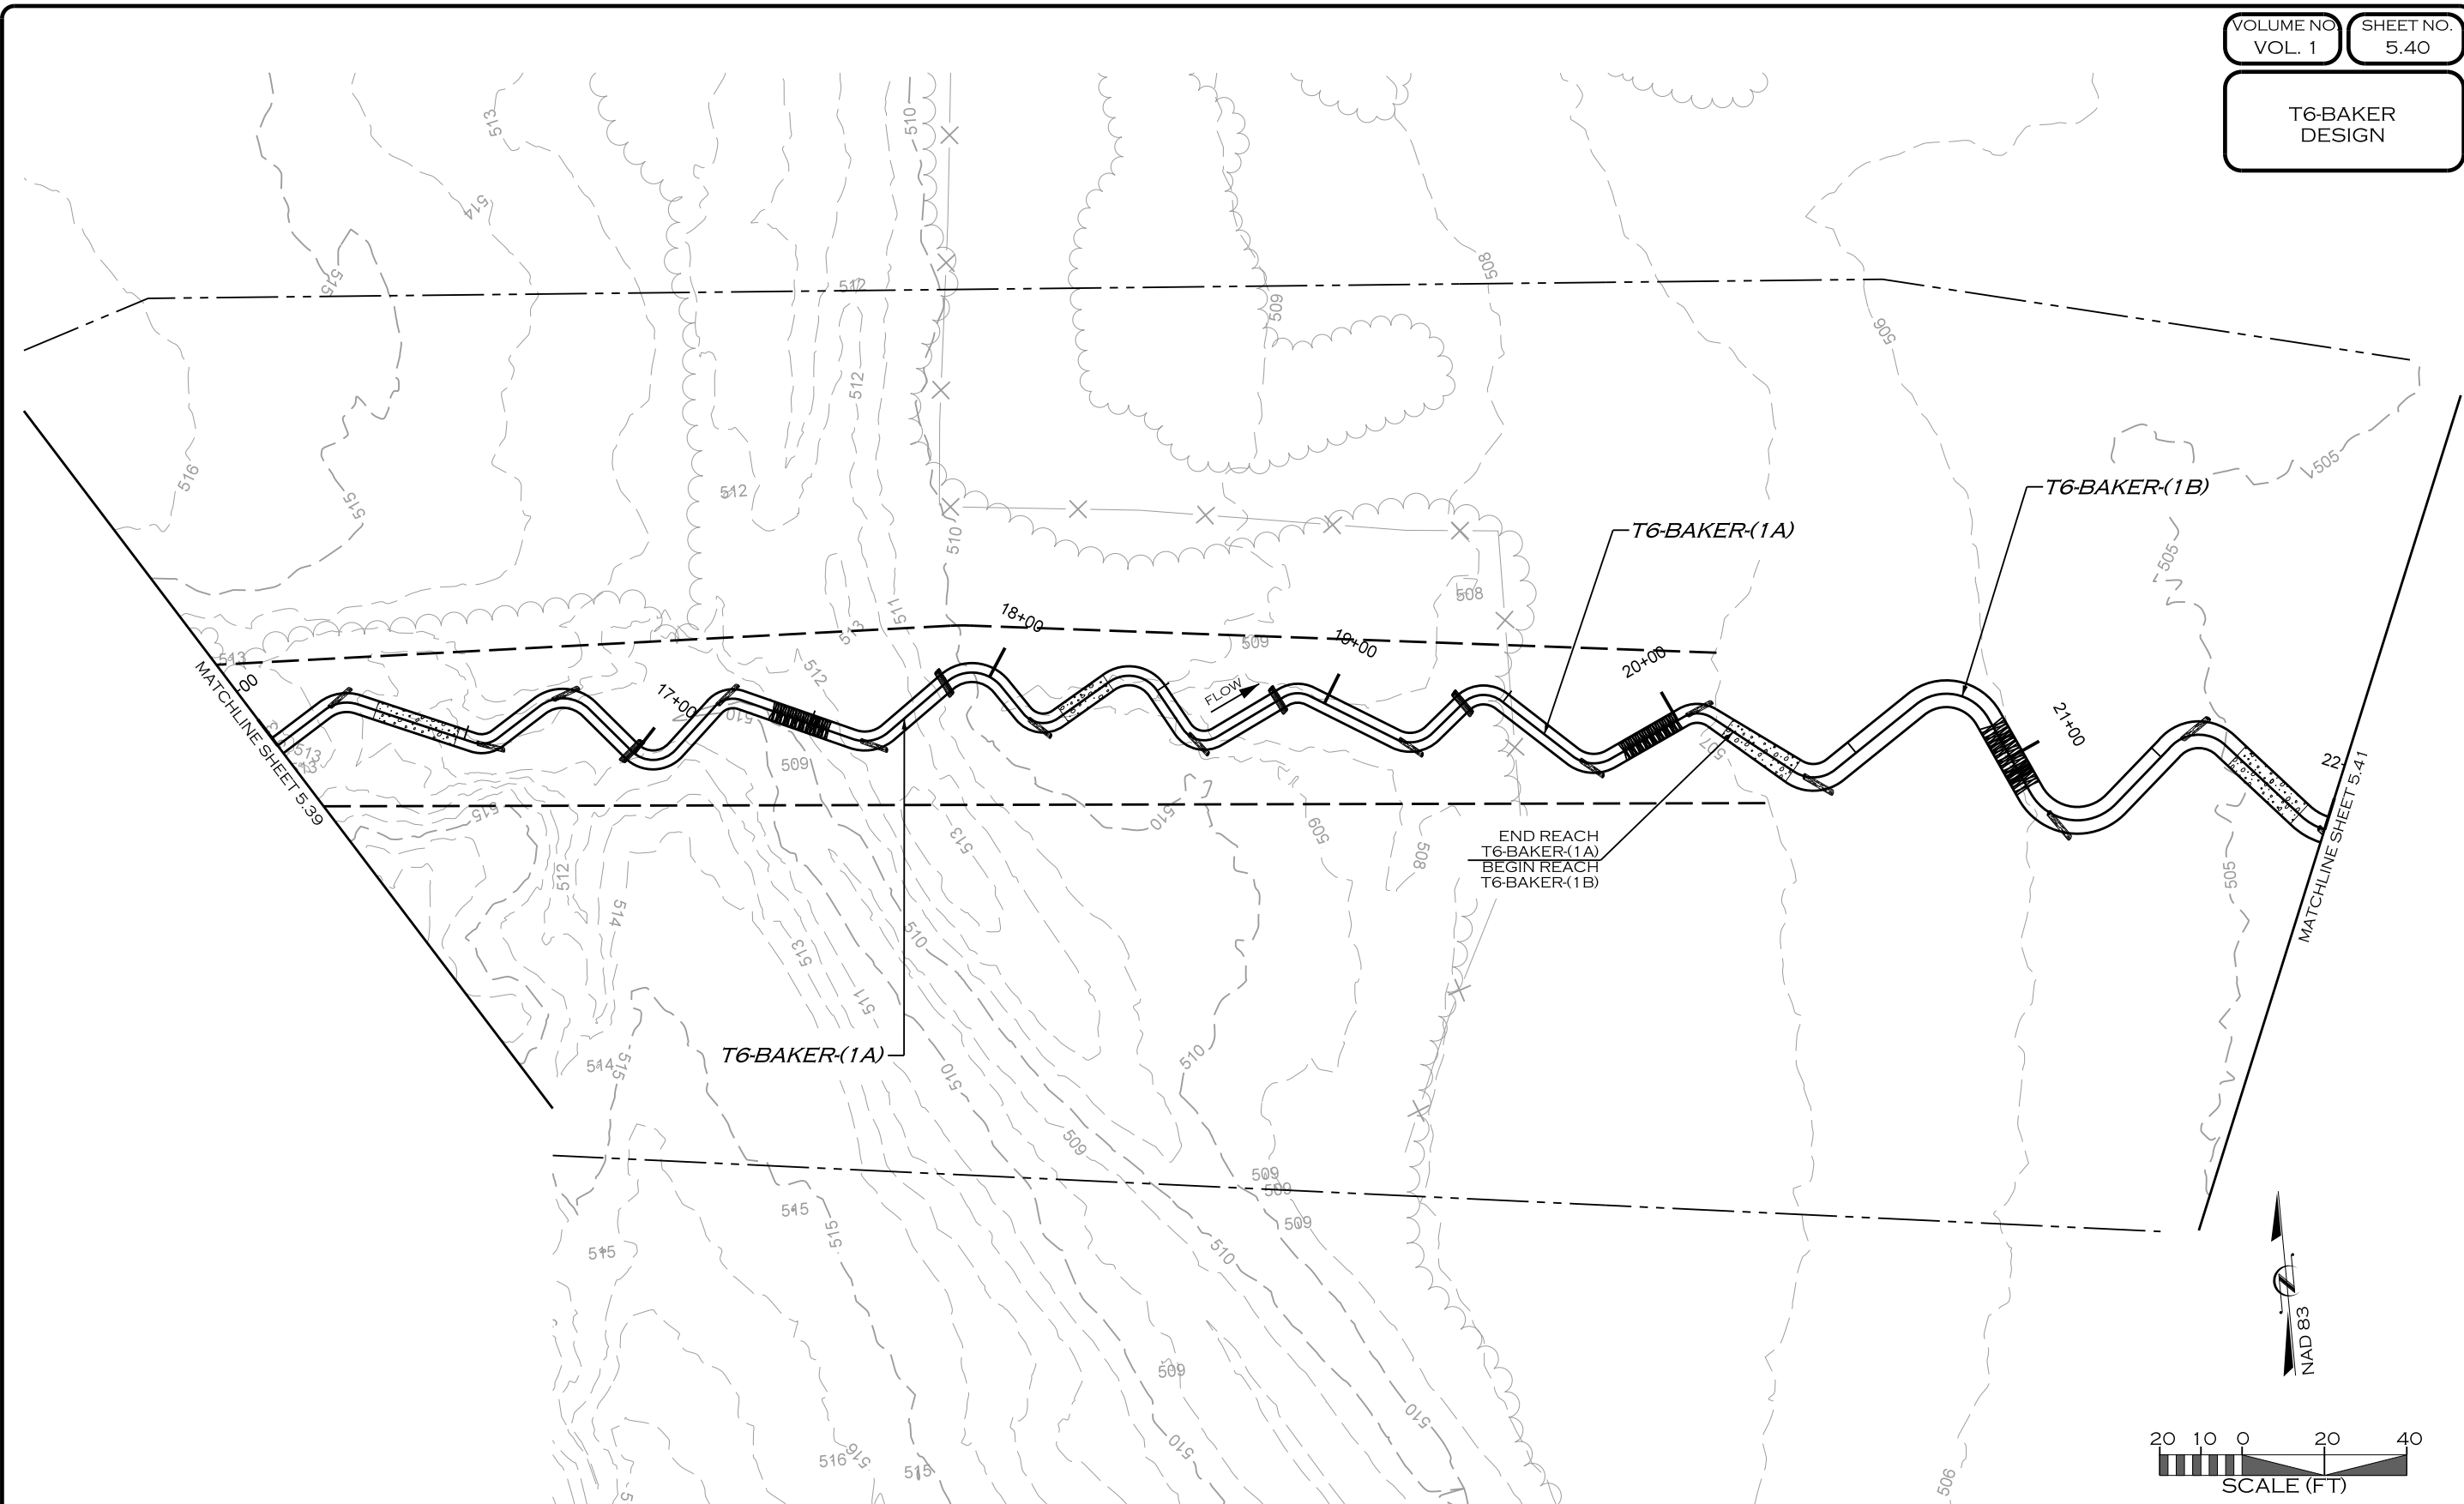

Z:\11\2019\PROJECTS\DAL0001_LAKE_RALPH_HALL\CADD\MIT AREA A\PLANS\LRH_PSH_5.40.dgn

REVISIONS				
NO.	DESCRIPTION	ENGR.	APPROV.	DATE
1	DRAFT DESIGN PLANS	EMP	KLT	7/01/19



UPPER TRINITY
REGIONAL WATER DISTRICT

900 N KEALY ST
LEWISVILLE, TX 75057

PREPARED FOR:

LAKE RALPH HALL MITIGATION
MITIGATION ZONE A
FANNIN COUNTY, TEXAS





ECOSYSTEM
PLANNING &
RESTORATION

17575 N. ELDRIDGE PARKWAY, BLDG. C
TOMBALL, TX 77377
TEXAS REGISTERED ENGINEERING FIRM F-14997

PROJECT ENGINEER

NOT FOR CONSTRUCTION
THESE DRAWINGS WERE ISSUED BY
KEVIN TWEEDY PE#113620
FOR REGULATORY REVIEW
PURPOSES ONLY

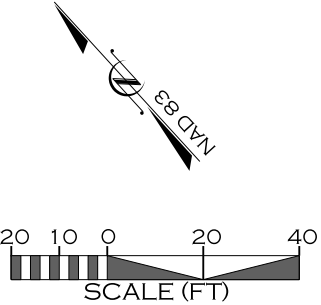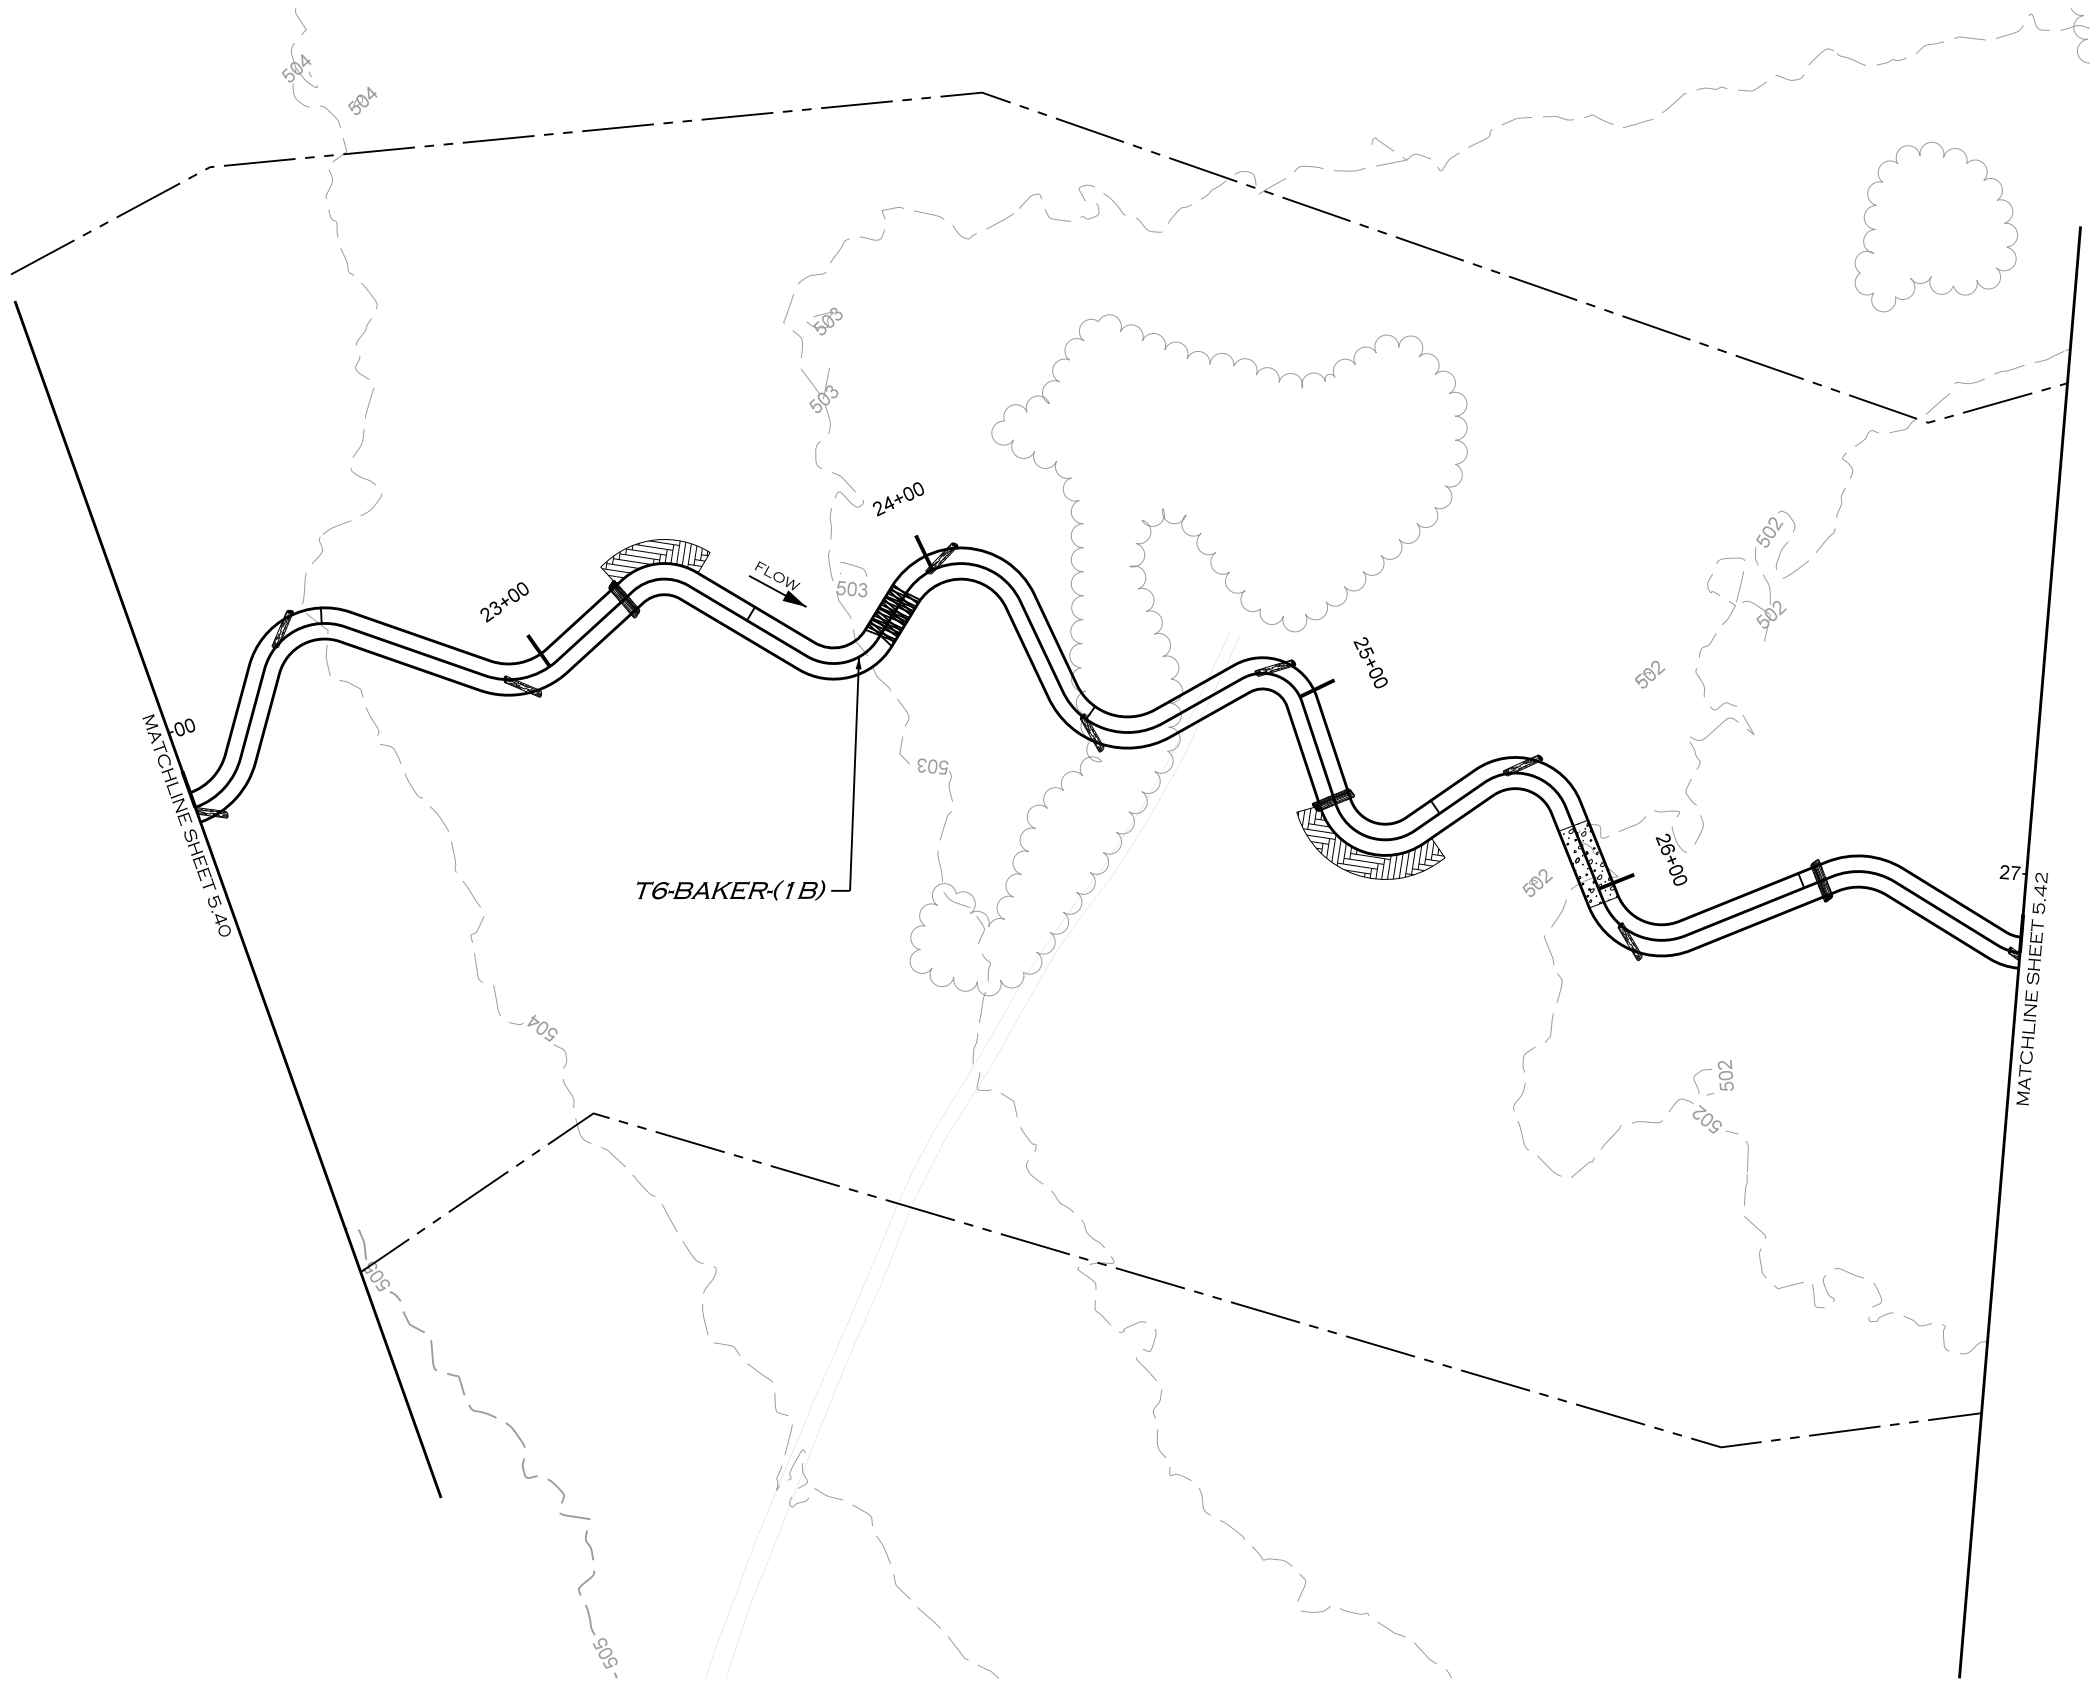

Z:\11\2019
R:\PROJECTS\DAL0001_LAKE_RALPH_HALL\CADD\MIT AREA A\PLANS\LRH_PSH_5.41.dgn
KROON

REVISIONS				
NO.	DESCRIPTION	ENGR.	APPROV	DATE
1	DRAFT DESIGN PLANS	EMP	KLT	7/01/19



PREPARED FOR:

**UPPER TRINITY REGIONAL
WATER DISTRICT**

900 N KEALY ST
LEWISVILLE, TX 75057

LAKE RALPH HALL MITIGATION
MITIGATION ZONE A
FANNIN COUNTY, TEXAS

PREPARED IN THE OFFICE OF:



**ECOSYSTEM
PLANNING &
RESTORATION**



17575 N. ELDRIDGE PARKWAY, BLDG. C
TOMBALL, TX 77377
TEXAS REGISTERED ENGINEERING FIRM F-14997

PROJECT ENGINEER

NOT FOR CONSTRUCTION

THESE DRAWINGS WERE ISSUED BY
KEVIN TWEEDY PE#113620
FOR REGULATORY REVIEW
PURPOSES ONLY

T6-BAKER
DESIGN

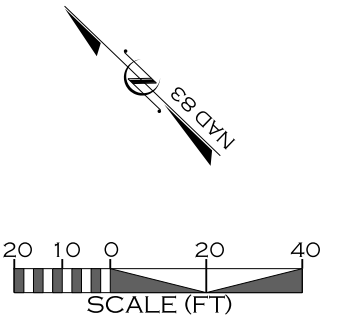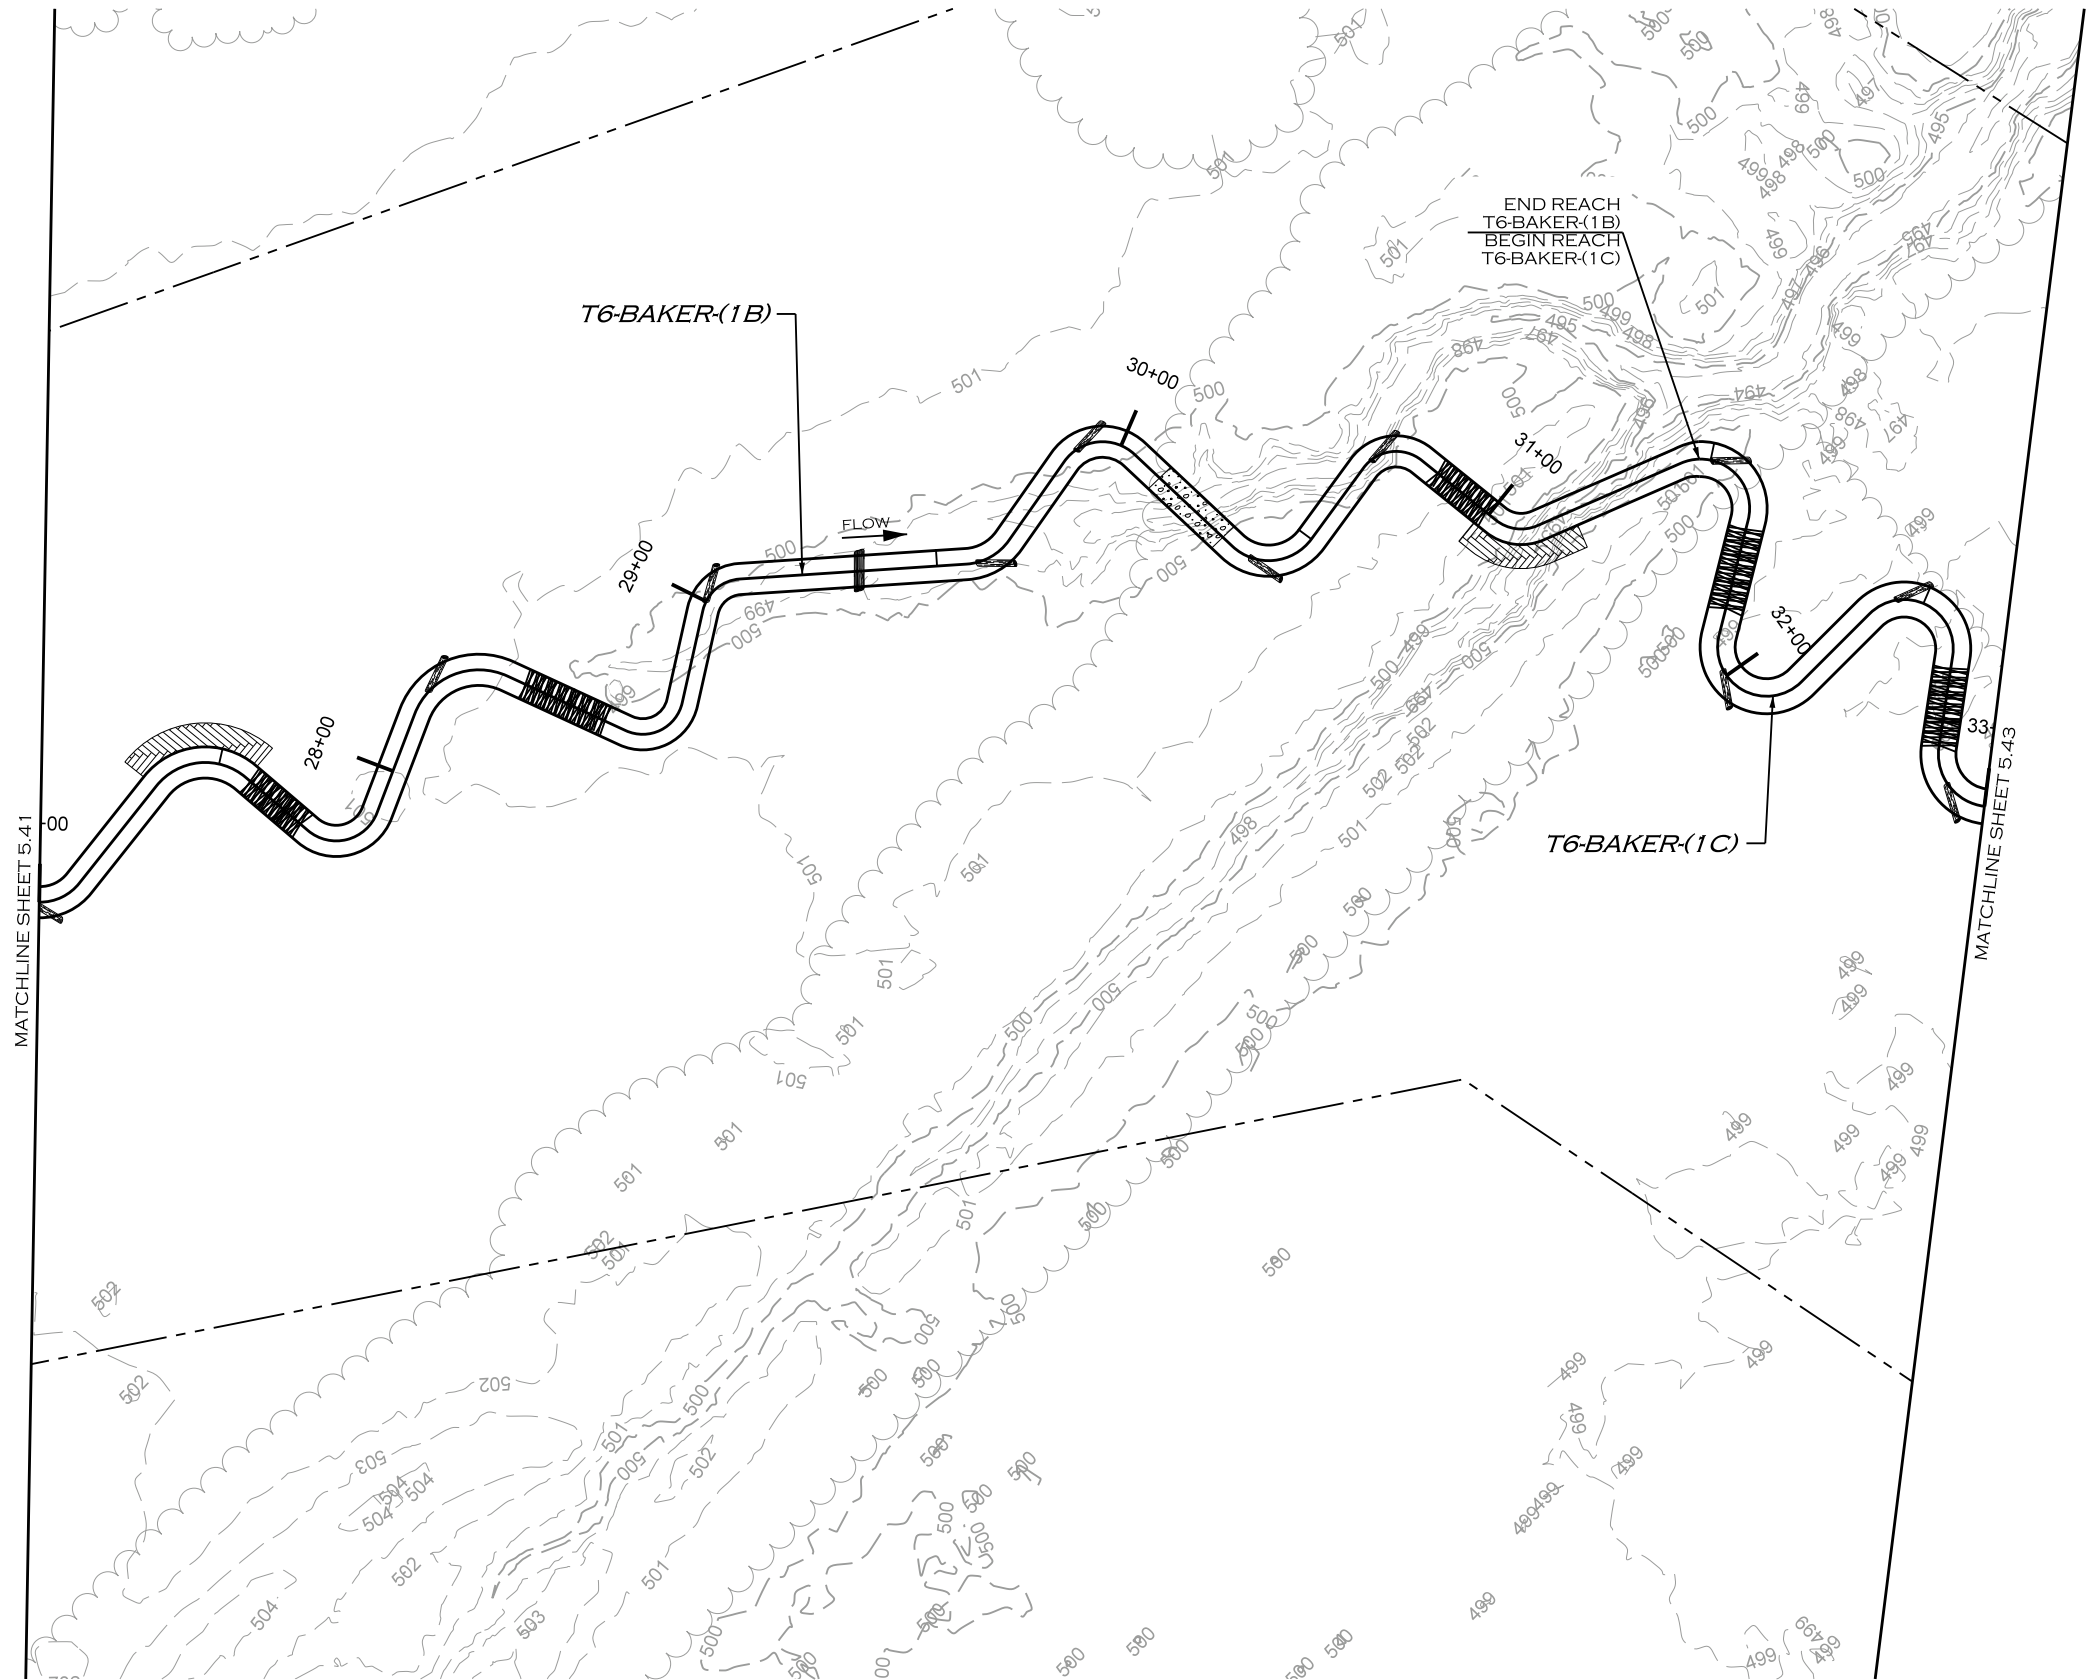

REVISIONS				
NO.	DESCRIPTION	ENGR.	APPROV.	DATE
1	DRAFT DESIGN PLANS	EMP	KLT	7/01/19



UPPER TRINITY
REGIONAL WATER DISTRICT

900 N KEALY ST
LEWISVILLE, TX 75057

PREPARED FOR:

LAKE RALPH HALL MITIGATION
MITIGATION ZONE A
FANNIN COUNTY, TEXAS

PREPARED IN THE OFFICE OF:



17575 N. ELDRIDGE PARKWAY, BLDG. C
TOMBALL, TX 77377
TEXAS REGISTERED ENGINEERING FIRM F-14997

PROJECT ENGINEER

NOT FOR CONSTRUCTION
THESE DRAWINGS WERE ISSUED BY
KEVIN TWEEDY PE#113620
FOR REGULATORY REVIEW
PURPOSES ONLY

Z:\11\2019
R:\PROJECTS\DAL0001_LAKE_RALPH_HALL\CADD\MIT AREA A\PLANS\LRH_PSH_5.43.dgn
JRK

VOLUME NO.
VOL. 1

SHEET NO.
5.43

T6-BAKER
DESIGN



REVISIONS				
NO.	DESCRIPTION	ENGR.	APPROV.	DATE
1	DRAFT DESIGN PLANS	EMP	KLT	7/01/19



UPPER TRINITY
REGIONAL WATER DISTRICT

900 N KEALY ST
LEWISVILLE, TX 75057

PREPARED FOR:

LAKE RALPH HALL MITIGATION
MITIGATION ZONE A
FANNIN COUNTY, TEXAS

PREPARED IN THE OFFICE OF:




ECOSYSTEM
PLANNING &
RESTORATION

17575 N. ELDRIDGE PARKWAY, BLDG. C
TOMBALL, TX 77377
TEXAS REGISTERED ENGINEERING FIRM F-14997

PROJECT ENGINEER

NOT FOR CONSTRUCTION
THESE DRAWINGS WERE ISSUED BY
KEVIN TWEEDY PE#113620
FOR REGULATORY REVIEW
PURPOSES ONLY

T6-BAKER
DESIGN

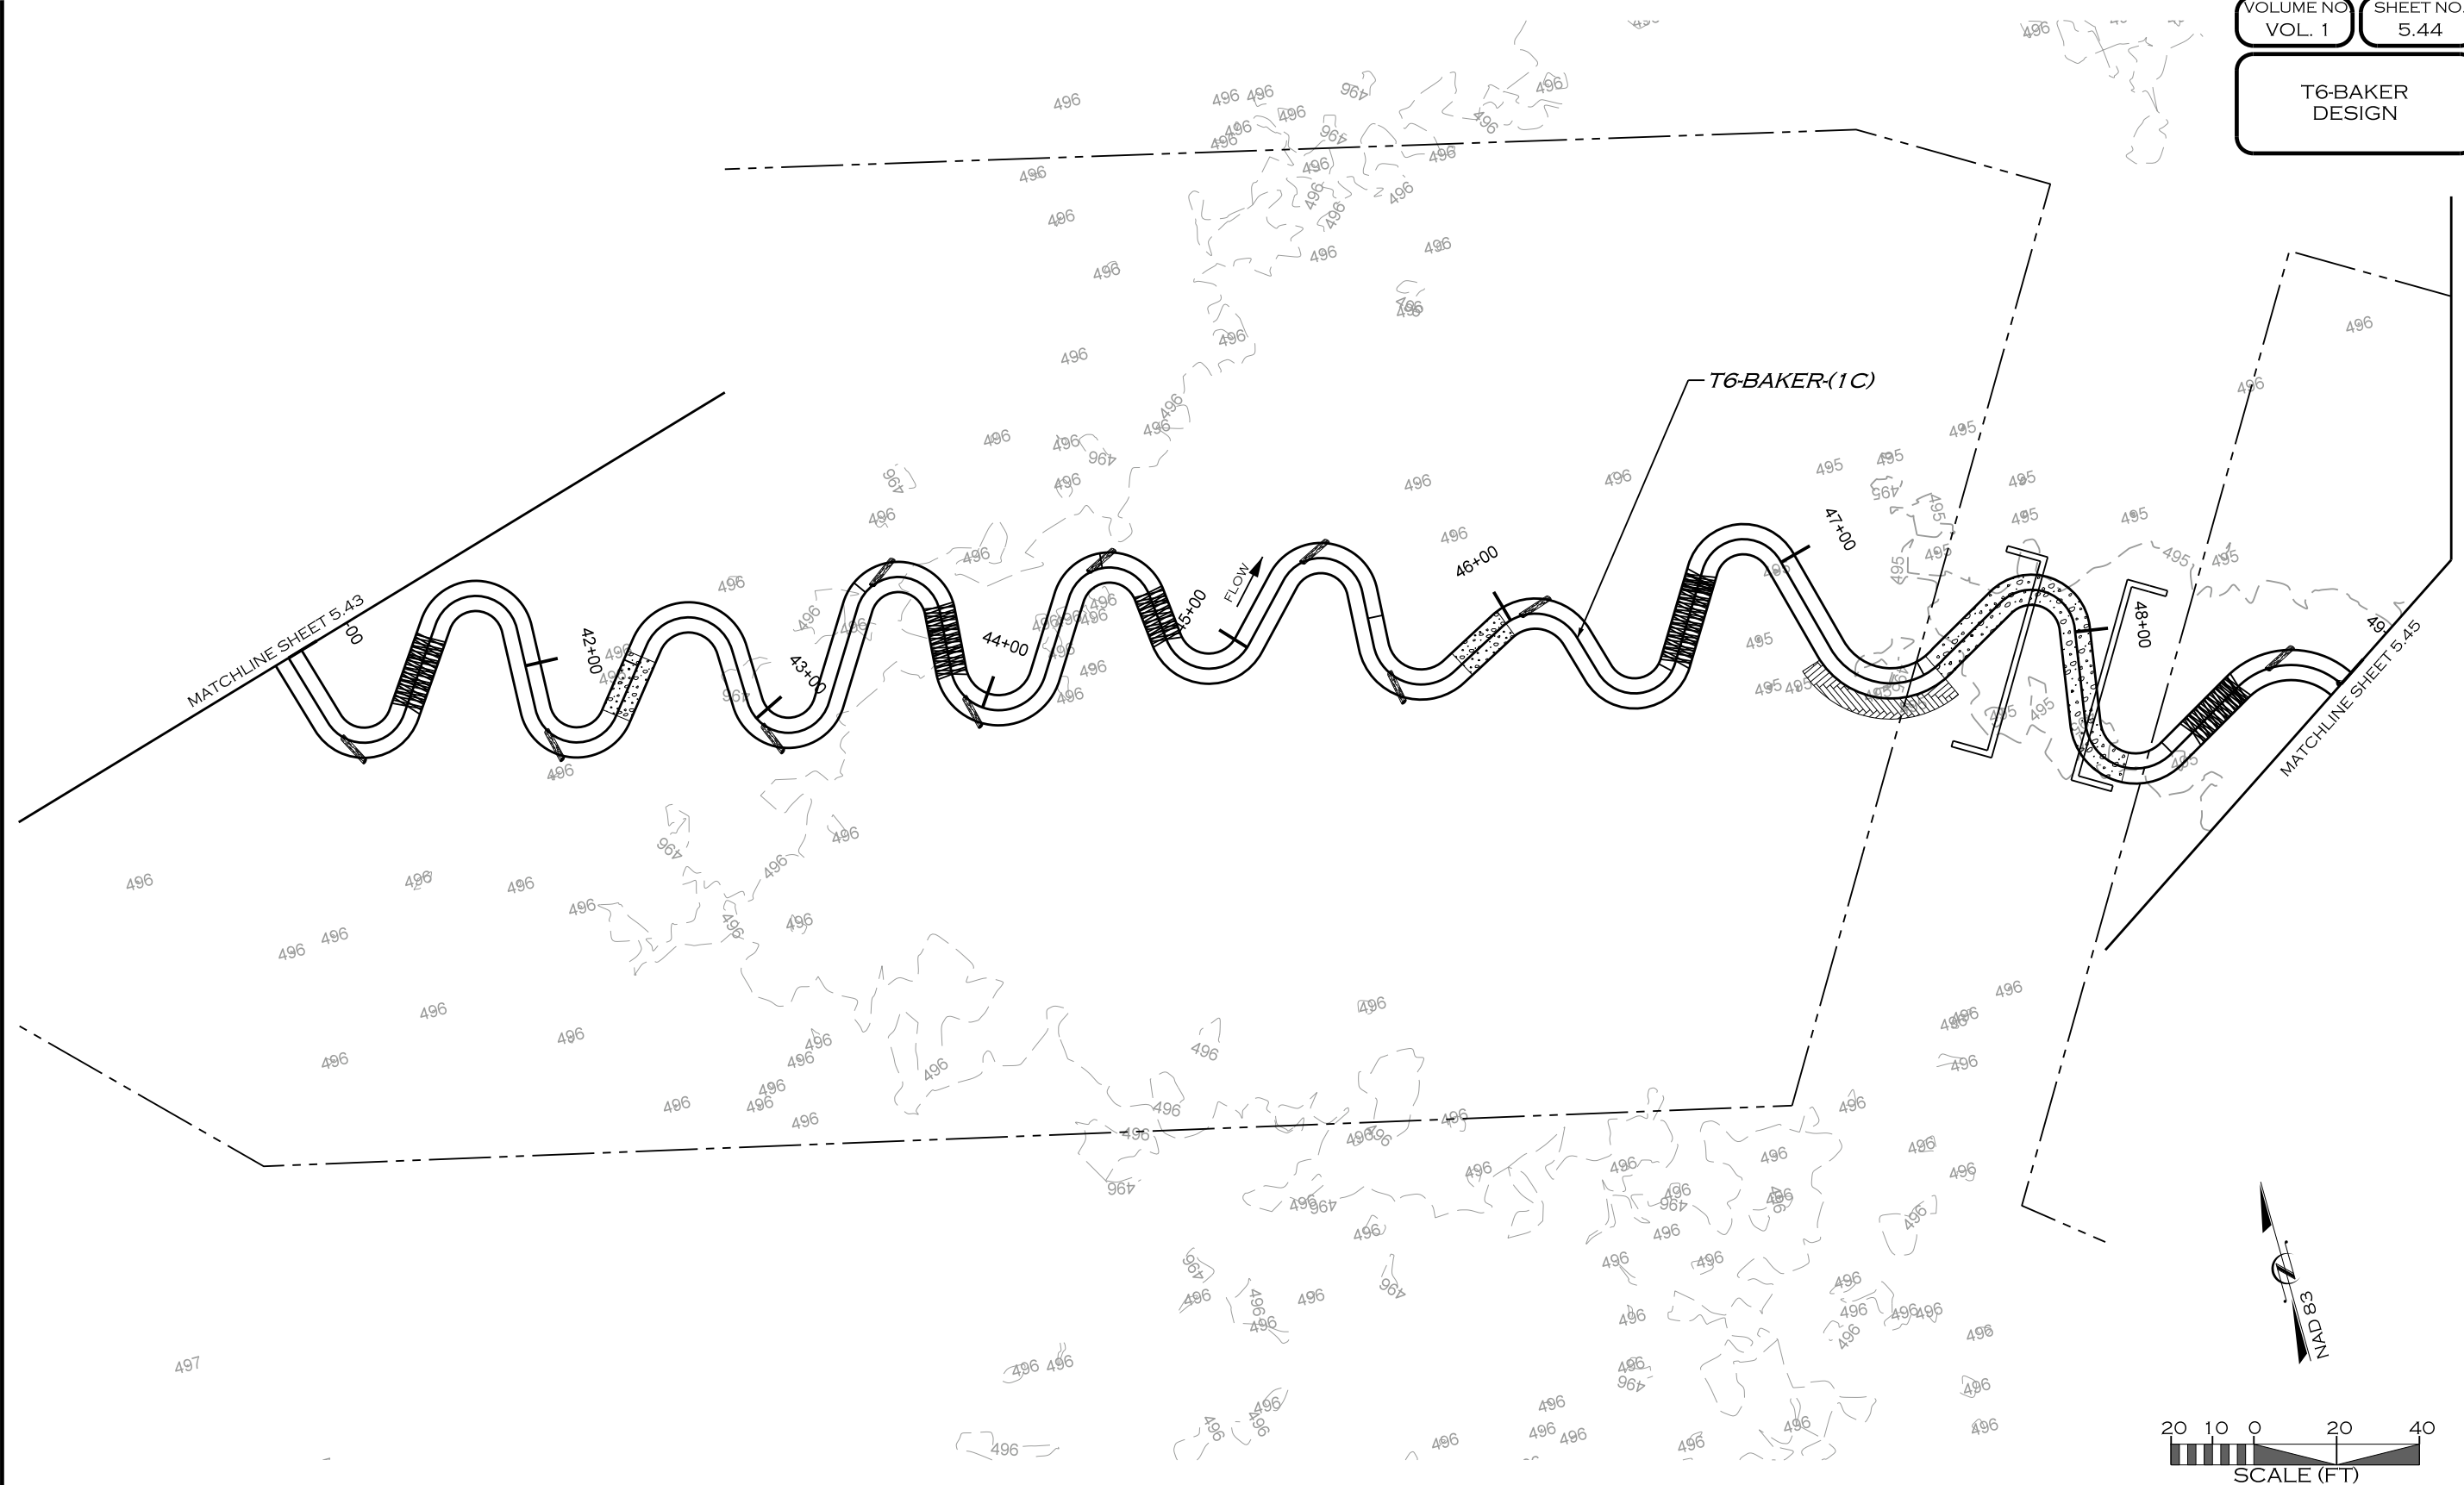

Z:\11\2019
R:\PROJECTS\DAL0001_LAKE_RALPH_HALL\CADD\MIT AREA A\PLANS\LRH_PSH_5.44.dgn
KROON

REVISIONS				
NO.	DESCRIPTION	ENGR.	APPROV.	DATE
1	DRAFT DESIGN PLANS	EMP	KLT	7/01/19



UPPER TRINITY
REGIONAL WATER DISTRICT

900 N KEALY ST
LEWISVILLE, TX 75057

PREPARED FOR:

LAKE RALPH HALL MITIGATION
MITIGATION ZONE A
FANNIN COUNTY, TEXAS




PREPARED IN THE OFFICE OF:

ECOSYSTEM
PLANNING &
RESTORATION

17575 N. ELDRIDGE PARKWAY, BLDG. C
TOMBALL, TX 77377
TEXAS REGISTERED ENGINEERING FIRM F-14997

PROJECT ENGINEER

NOT FOR CONSTRUCTION
THESE DRAWINGS WERE ISSUED BY
KEVIN TWEEDY PE#113620
FOR REGULATORY REVIEW
PURPOSES ONLY

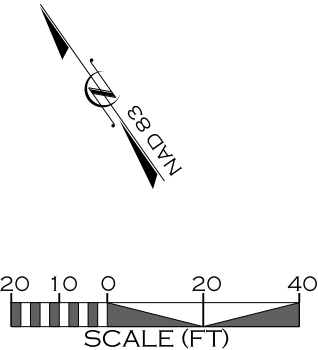

Z:\11\2019
R:\PROJECTS\DALOOO1_LAKE_RALPH_HALL\CADD\MIT AREA A\PLANS\LRH_PSH_5.45.dgn
KROON

REVISIONS				
NO.	DESCRIPTION	ENGR.	APPROV.	DATE
1	DRAFT DESIGN PLANS	EMP	KLT	7/01/19



UPPER TRINITY
REGIONAL WATER DISTRICT

PREPARED FOR:

**UPPER TRINITY REGIONAL
WATER DISTRICT**

900 N KEALY ST
LEWISVILLE, TX 75057

LAKE RALPH HALL MITIGATION
MITIGATION ZONE A
FANNIN COUNTY, TEXAS




PREPARED IN THE OFFICE OF:

**ECOSYSTEM
PLANNING &
RESTORATION**

17575 N. ELDRIDGE PARKWAY, BLDG. C
TOMBALL, TX 77377
TEXAS REGISTERED ENGINEERING FIRM F-14997

PROJECT ENGINEER

NOT FOR CONSTRUCTION
THESE DRAWINGS WERE ISSUED BY
KEVIN TWEEDY PE#113620
FOR REGULATORY REVIEW
PURPOSES ONLY

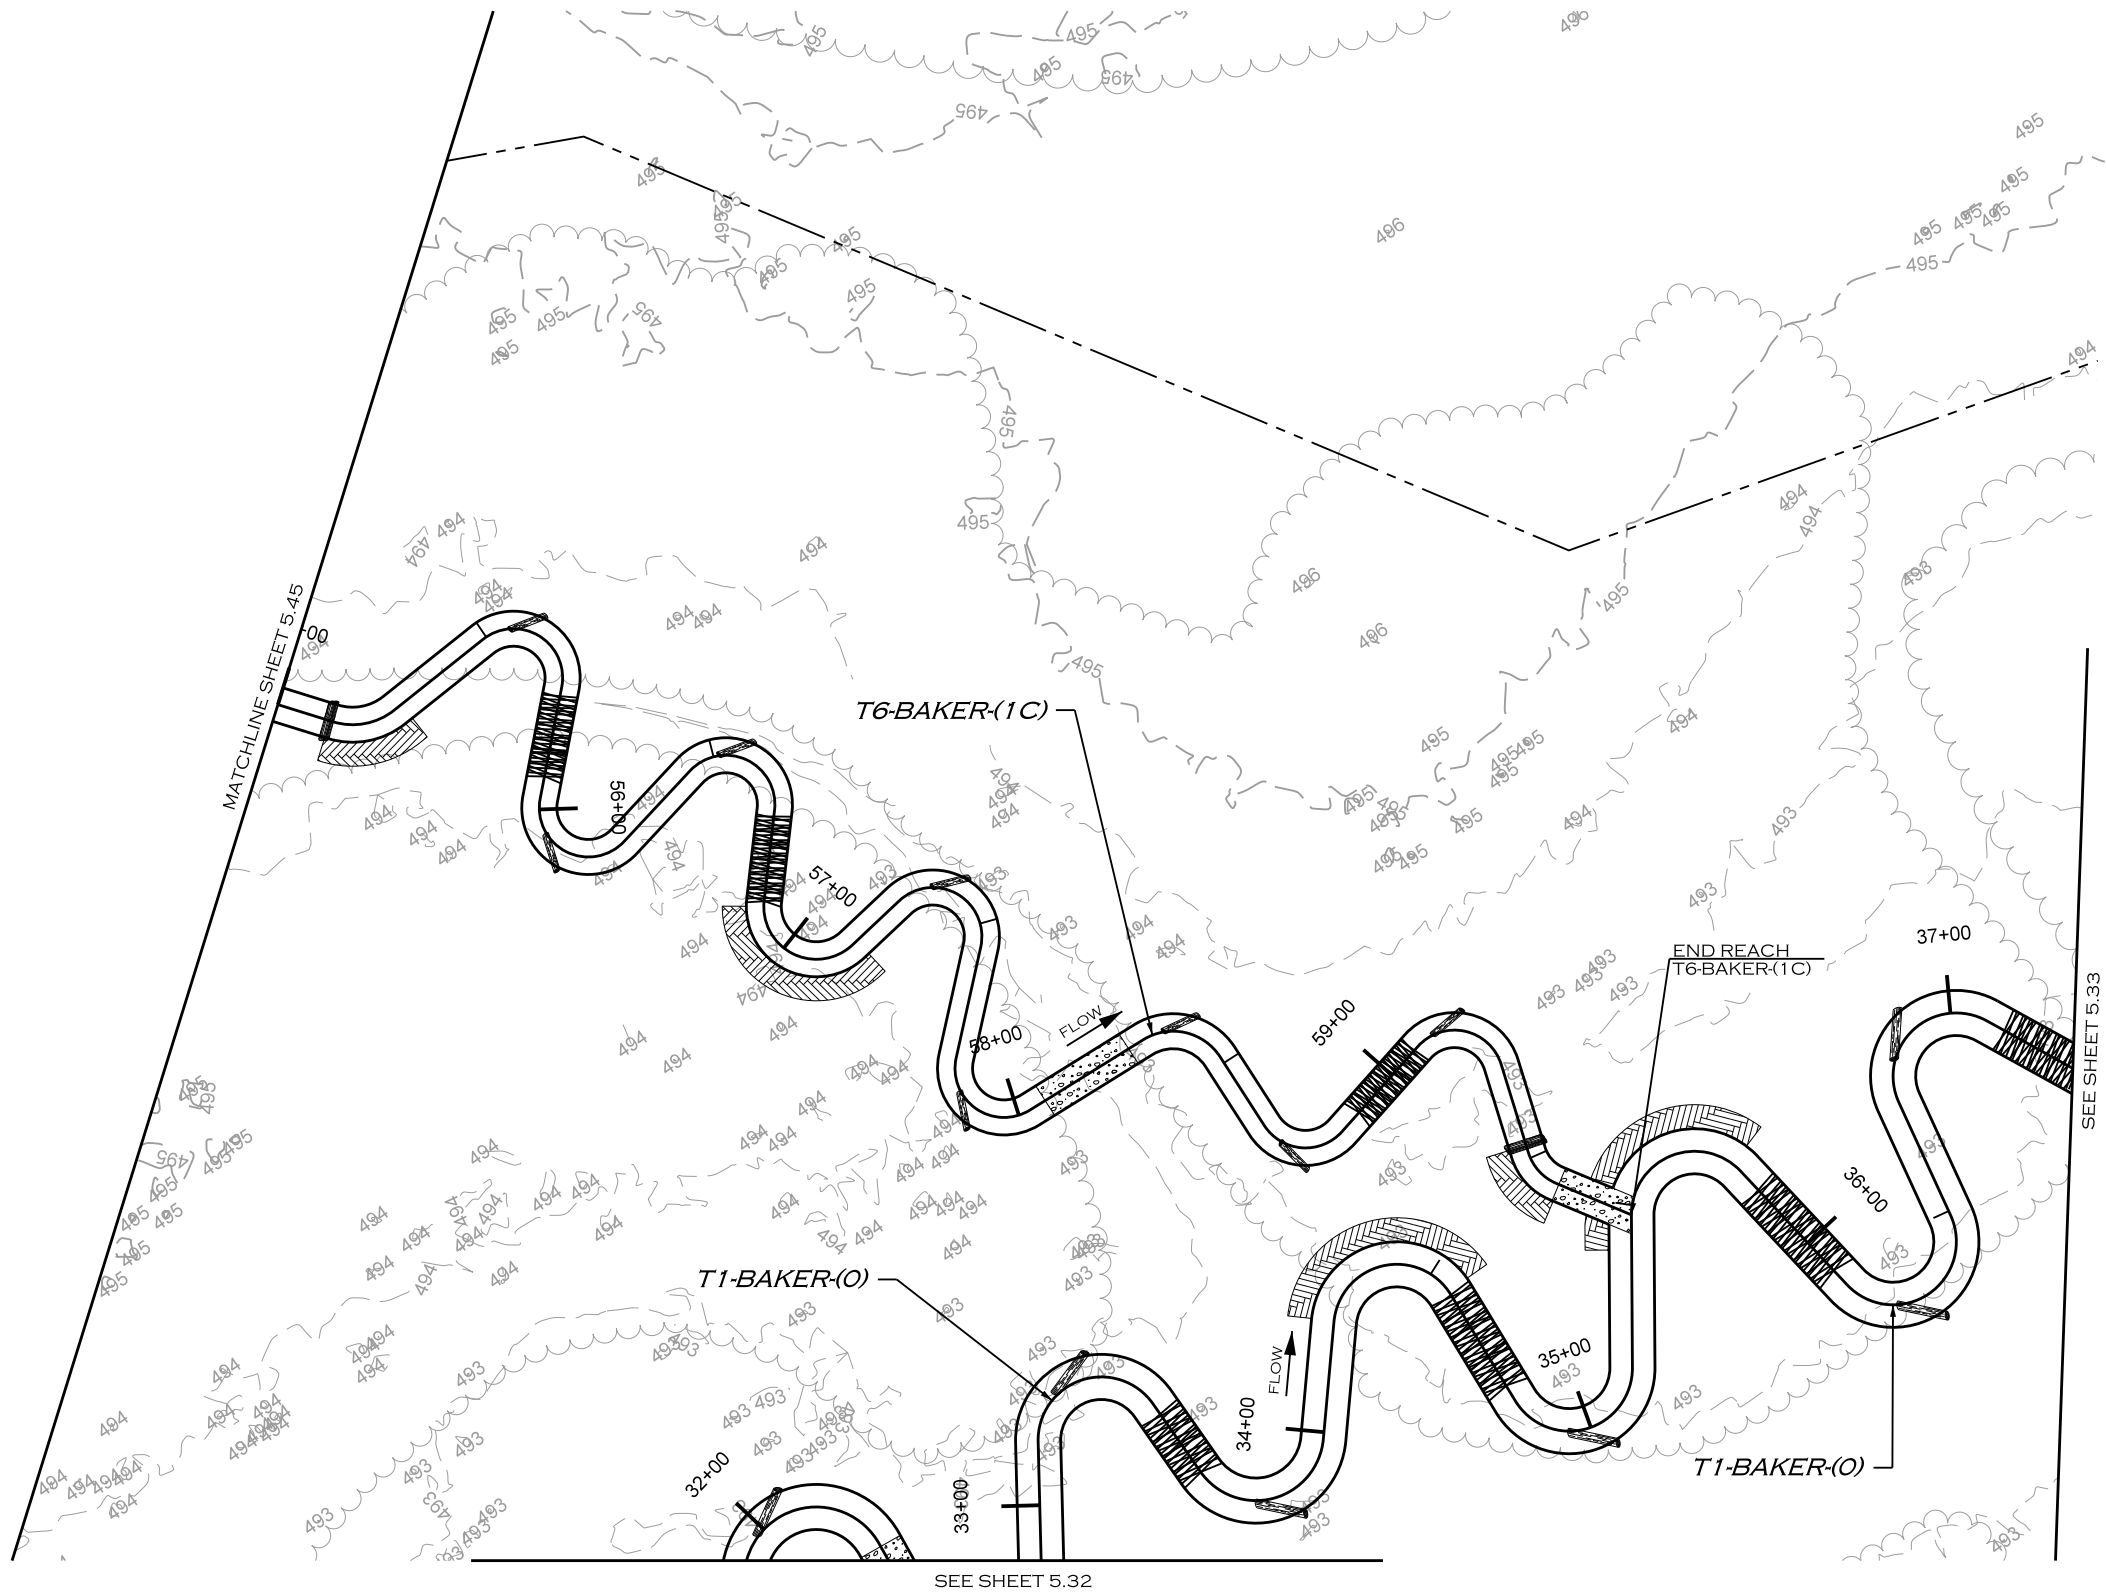

Z:\11\2019
R:\PROJECTS\DAL0001_LAKE_RALPH_HALL\CADD\MIT AREA A\PLANS\LRH_PSH_5.46.dgn
JACON

REVISIONS				
NO.	DESCRIPTION	ENGR.	APPROV.	DATE
1	DRAFT DESIGN PLANS	EMP	KLT	7/01/19



UPPER TRINITY
REGIONAL WATER DISTRICT

900 N KEALY ST
LEWISVILLE, TX 75057

PREPARED FOR:

LAKE RALPH HALL MITIGATION
MITIGATION ZONE A
FANNIN COUNTY, TEXAS


PREPARED IN THE OFFICE OF:



17575 N. ELDRIDGE PARKWAY, BLDG. C
TOMBALL, TX 77377
TEXAS REGISTERED ENGINEERING FIRM F-14997

PROJECT ENGINEER

NOT FOR CONSTRUCTION
THESE DRAWINGS WERE ISSUED BY
KEVIN TWEEDY PE#113620
FOR REGULATORY REVIEW
PURPOSES ONLY

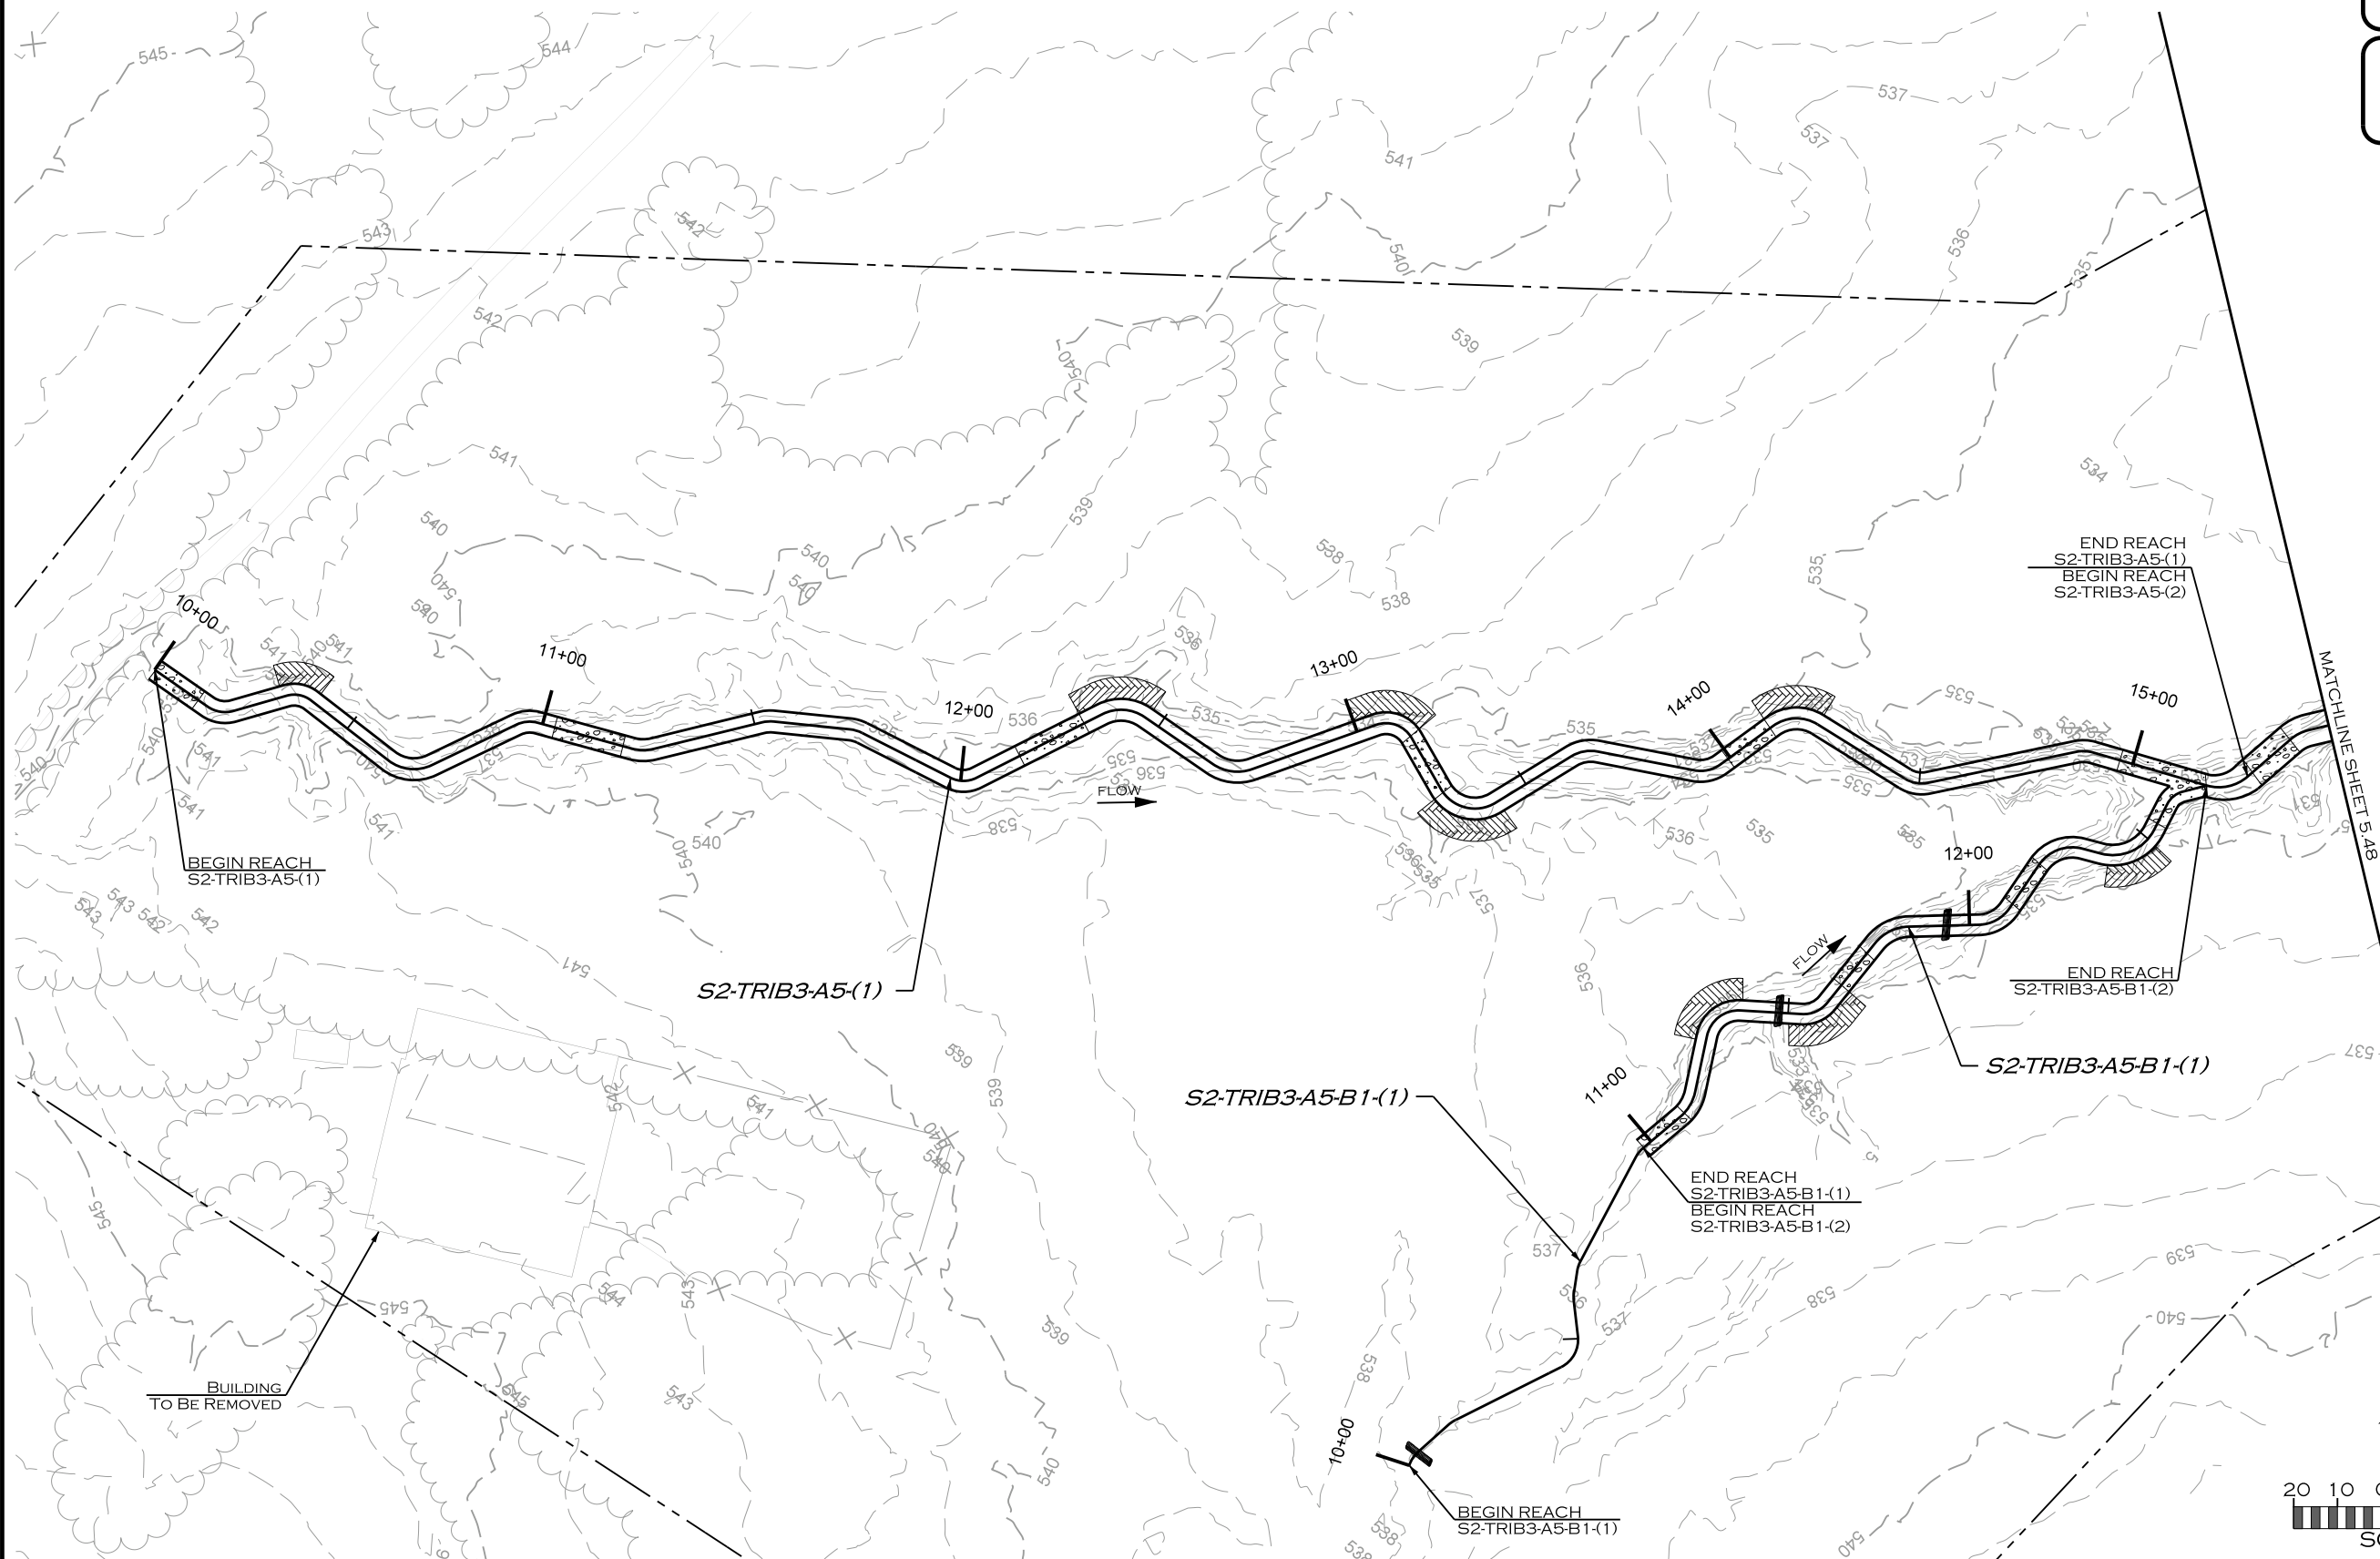

Z:\11\2019
R:\PROJECTS\DAL0001_LAKE_RALPH_HALL\CADD\MIT AREA A\PLANS\LRH_PSH_5.47.dgn

REVISIONS				
NO.	DESCRIPTION	ENGR.	APPROV.	DATE
1	DRAFT DESIGN PLANS	EMP	KLT	7/01/19



UPPER TRINITY
REGIONAL WATER DISTRICT

PREPARED FOR:

**UPPER TRINITY REGIONAL
WATER DISTRICT**

900 N KEALY ST
LEWISVILLE, TX 75057

LAKE RALPH HALL MITIGATION
MITIGATION ZONE A
FANNIN COUNTY, TEXAS




PREPARED IN THE OFFICE OF:
**ECOSYSTEM
PLANNING &
RESTORATION**

17575 N. ELDRIDGE PARKWAY, BLDG. C
TOMBALL, TX 77377
TEXAS REGISTERED ENGINEERING FIRM F-14997

PROJECT ENGINEER

NOT FOR CONSTRUCTION
THESE DRAWINGS WERE ISSUED BY
KEVIN TWEEDY PE#113620
FOR REGULATORY REVIEW
PURPOSES ONLY

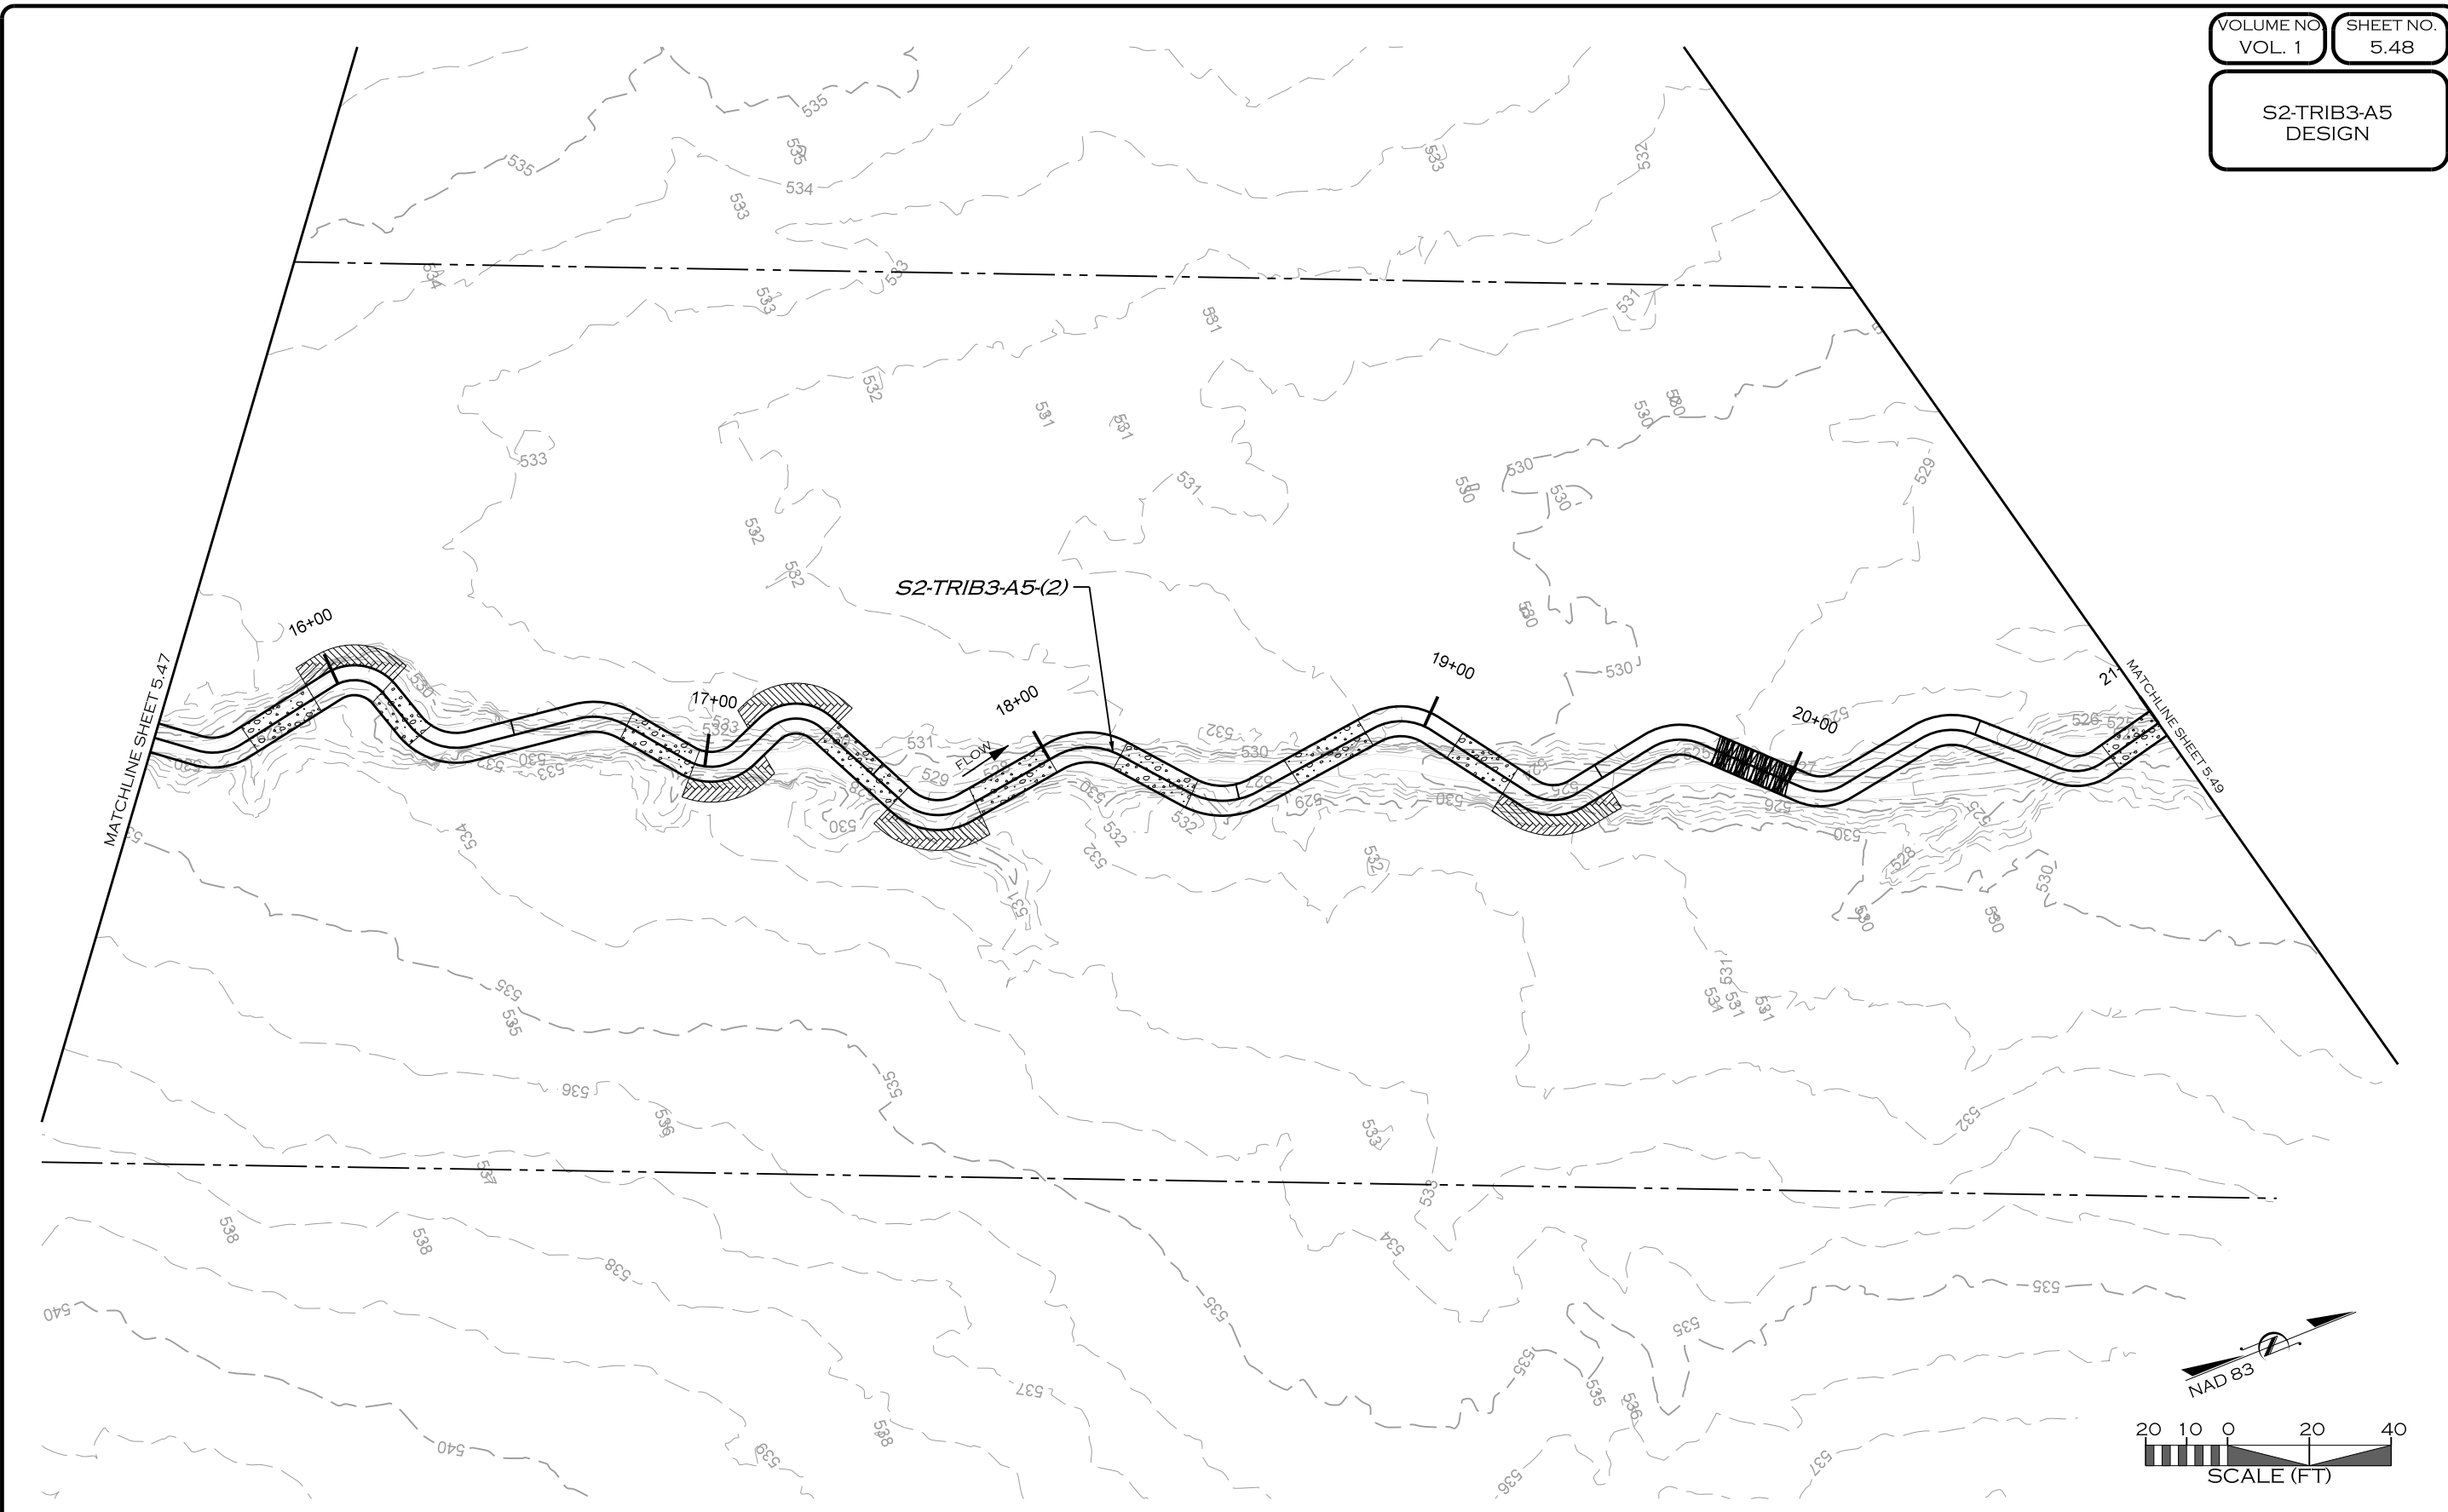

Z:\11\2019
R:\PROJECTS\DAL0001_LAKE_RALPH_HALL\CADD\MIT AREA A\PLANS\LRH_PSH_5.48.dgn

REVISIONS				
NO.	DESCRIPTION	ENGR.	APPROV.	DATE
1	DRAFT DESIGN PLANS	EMP	KLT	7/01/19



UPPER TRINITY
REGIONAL WATER DISTRICT

PREPARED FOR:

**UPPER TRINITY REGIONAL
WATER DISTRICT**

900 N KEALY ST
LEWISVILLE, TX 75057

LAKE RALPH HALL MITIGATION
MITIGATION ZONE A
FANNIN COUNTY, TEXAS



PREPARED IN THE OFFICE OF:



**ECOSYSTEM
PLANNING &
RESTORATION**

17575 N. ELDRIDGE PARKWAY, BLDG. C
TOMBALL, TX 77377
TEXAS REGISTERED ENGINEERING FIRM F-14997

PROJECT ENGINEER

NOT FOR CONSTRUCTION
THESE DRAWINGS WERE ISSUED BY
KEVIN TWEEDY PE#113620
FOR REGULATORY REVIEW
PURPOSES ONLY

S2-TRIB3-A5
S2-TRIB3-A5-B2
S2-TRIB3-A5-B3
DESIGN

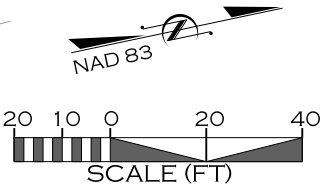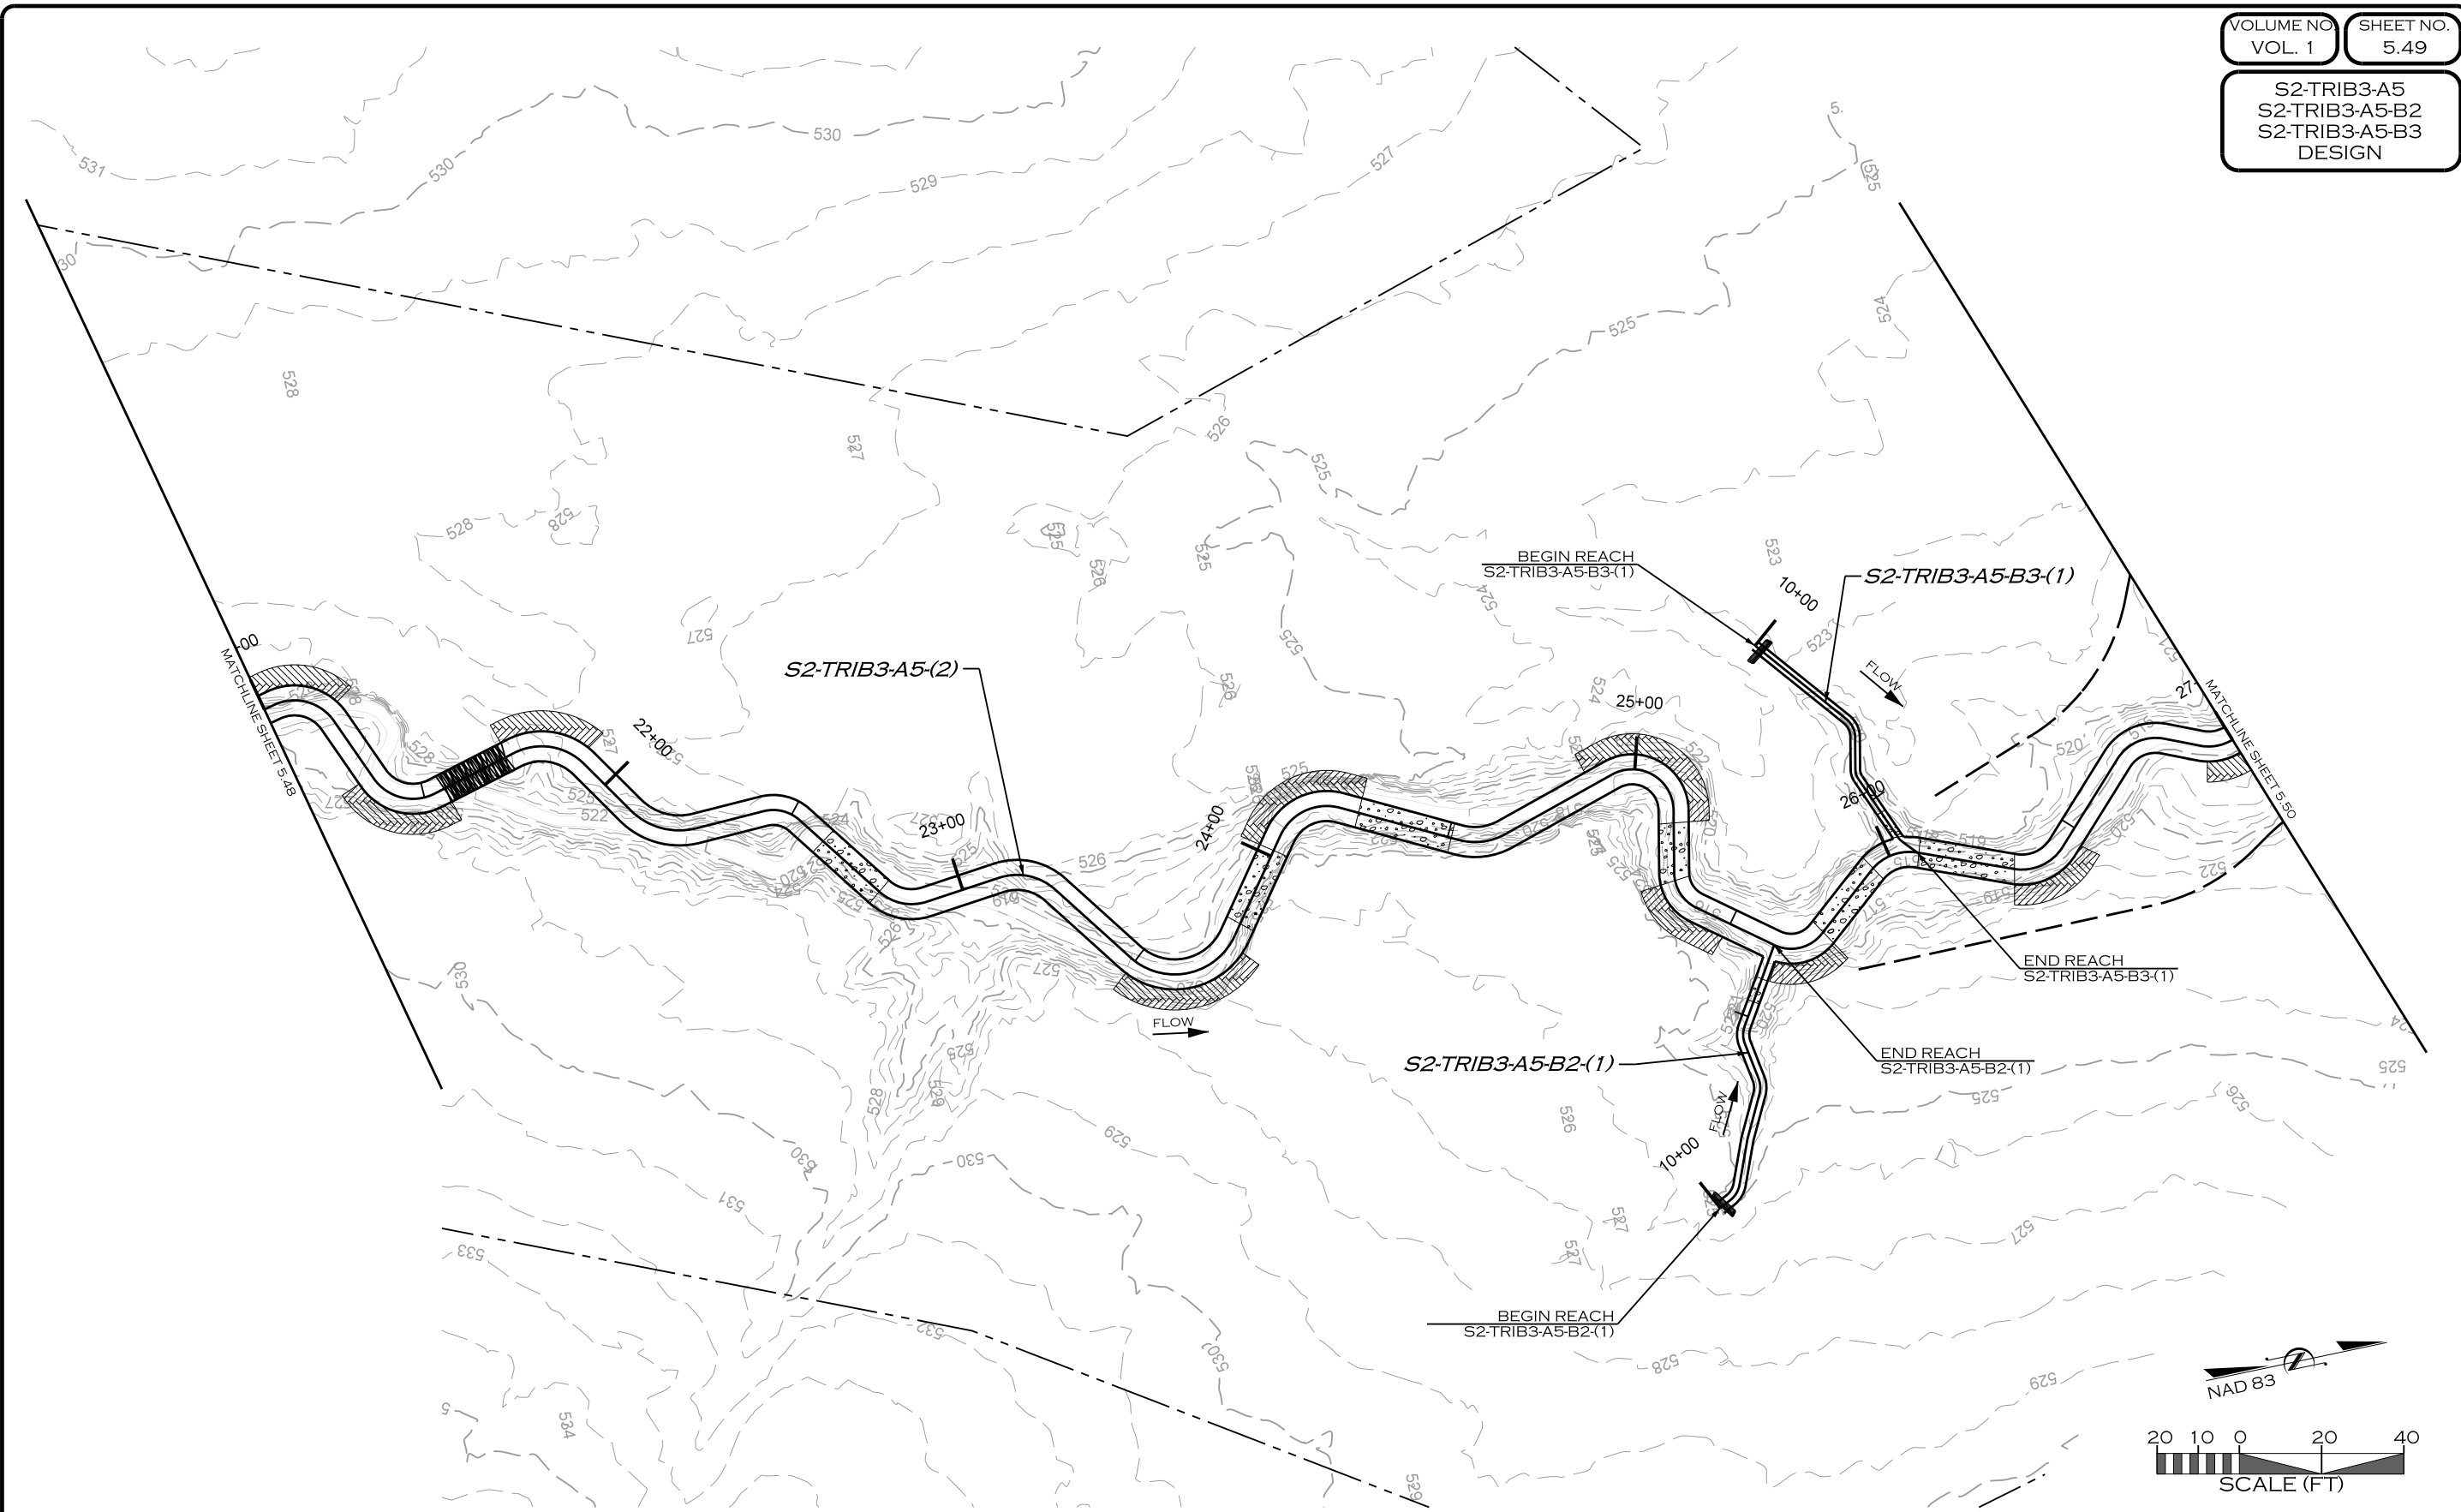

REVISIONS				
NO.	DESCRIPTION	ENGR.	APPROV.	DATE
1	DRAFT DESIGN PLANS	EMP	KLT	7/01/19



UPPER TRINITY REGIONAL WATER DISTRICT

900 N KEALY ST
LEWISVILLE, TX 75057

LAKE RALPH HALL MITIGATION
MITIGATION ZONE A
FANNIN COUNTY, TEXAS




ECOSYSTEM PLANNING & RESTORATION

17575 N. ELDRIDGE PARKWAY, BLDG. C
TOMBALL, TX 77377
TEXAS REGISTERED ENGINEERING FIRM F-14997

PROJECT ENGINEER

NOT FOR CONSTRUCTION
THESE DRAWINGS WERE ISSUED BY
KEVIN TWEEDY PE#113620
FOR REGULATORY REVIEW
PURPOSES ONLY

Z:\11\2019\PROJECTS\DAL0001_LAKE_RALPH_HALL\CADD\MIT AREA A\PLANS\LRH_PSH_5.49.dgn
7/11/2019 10:00 AM

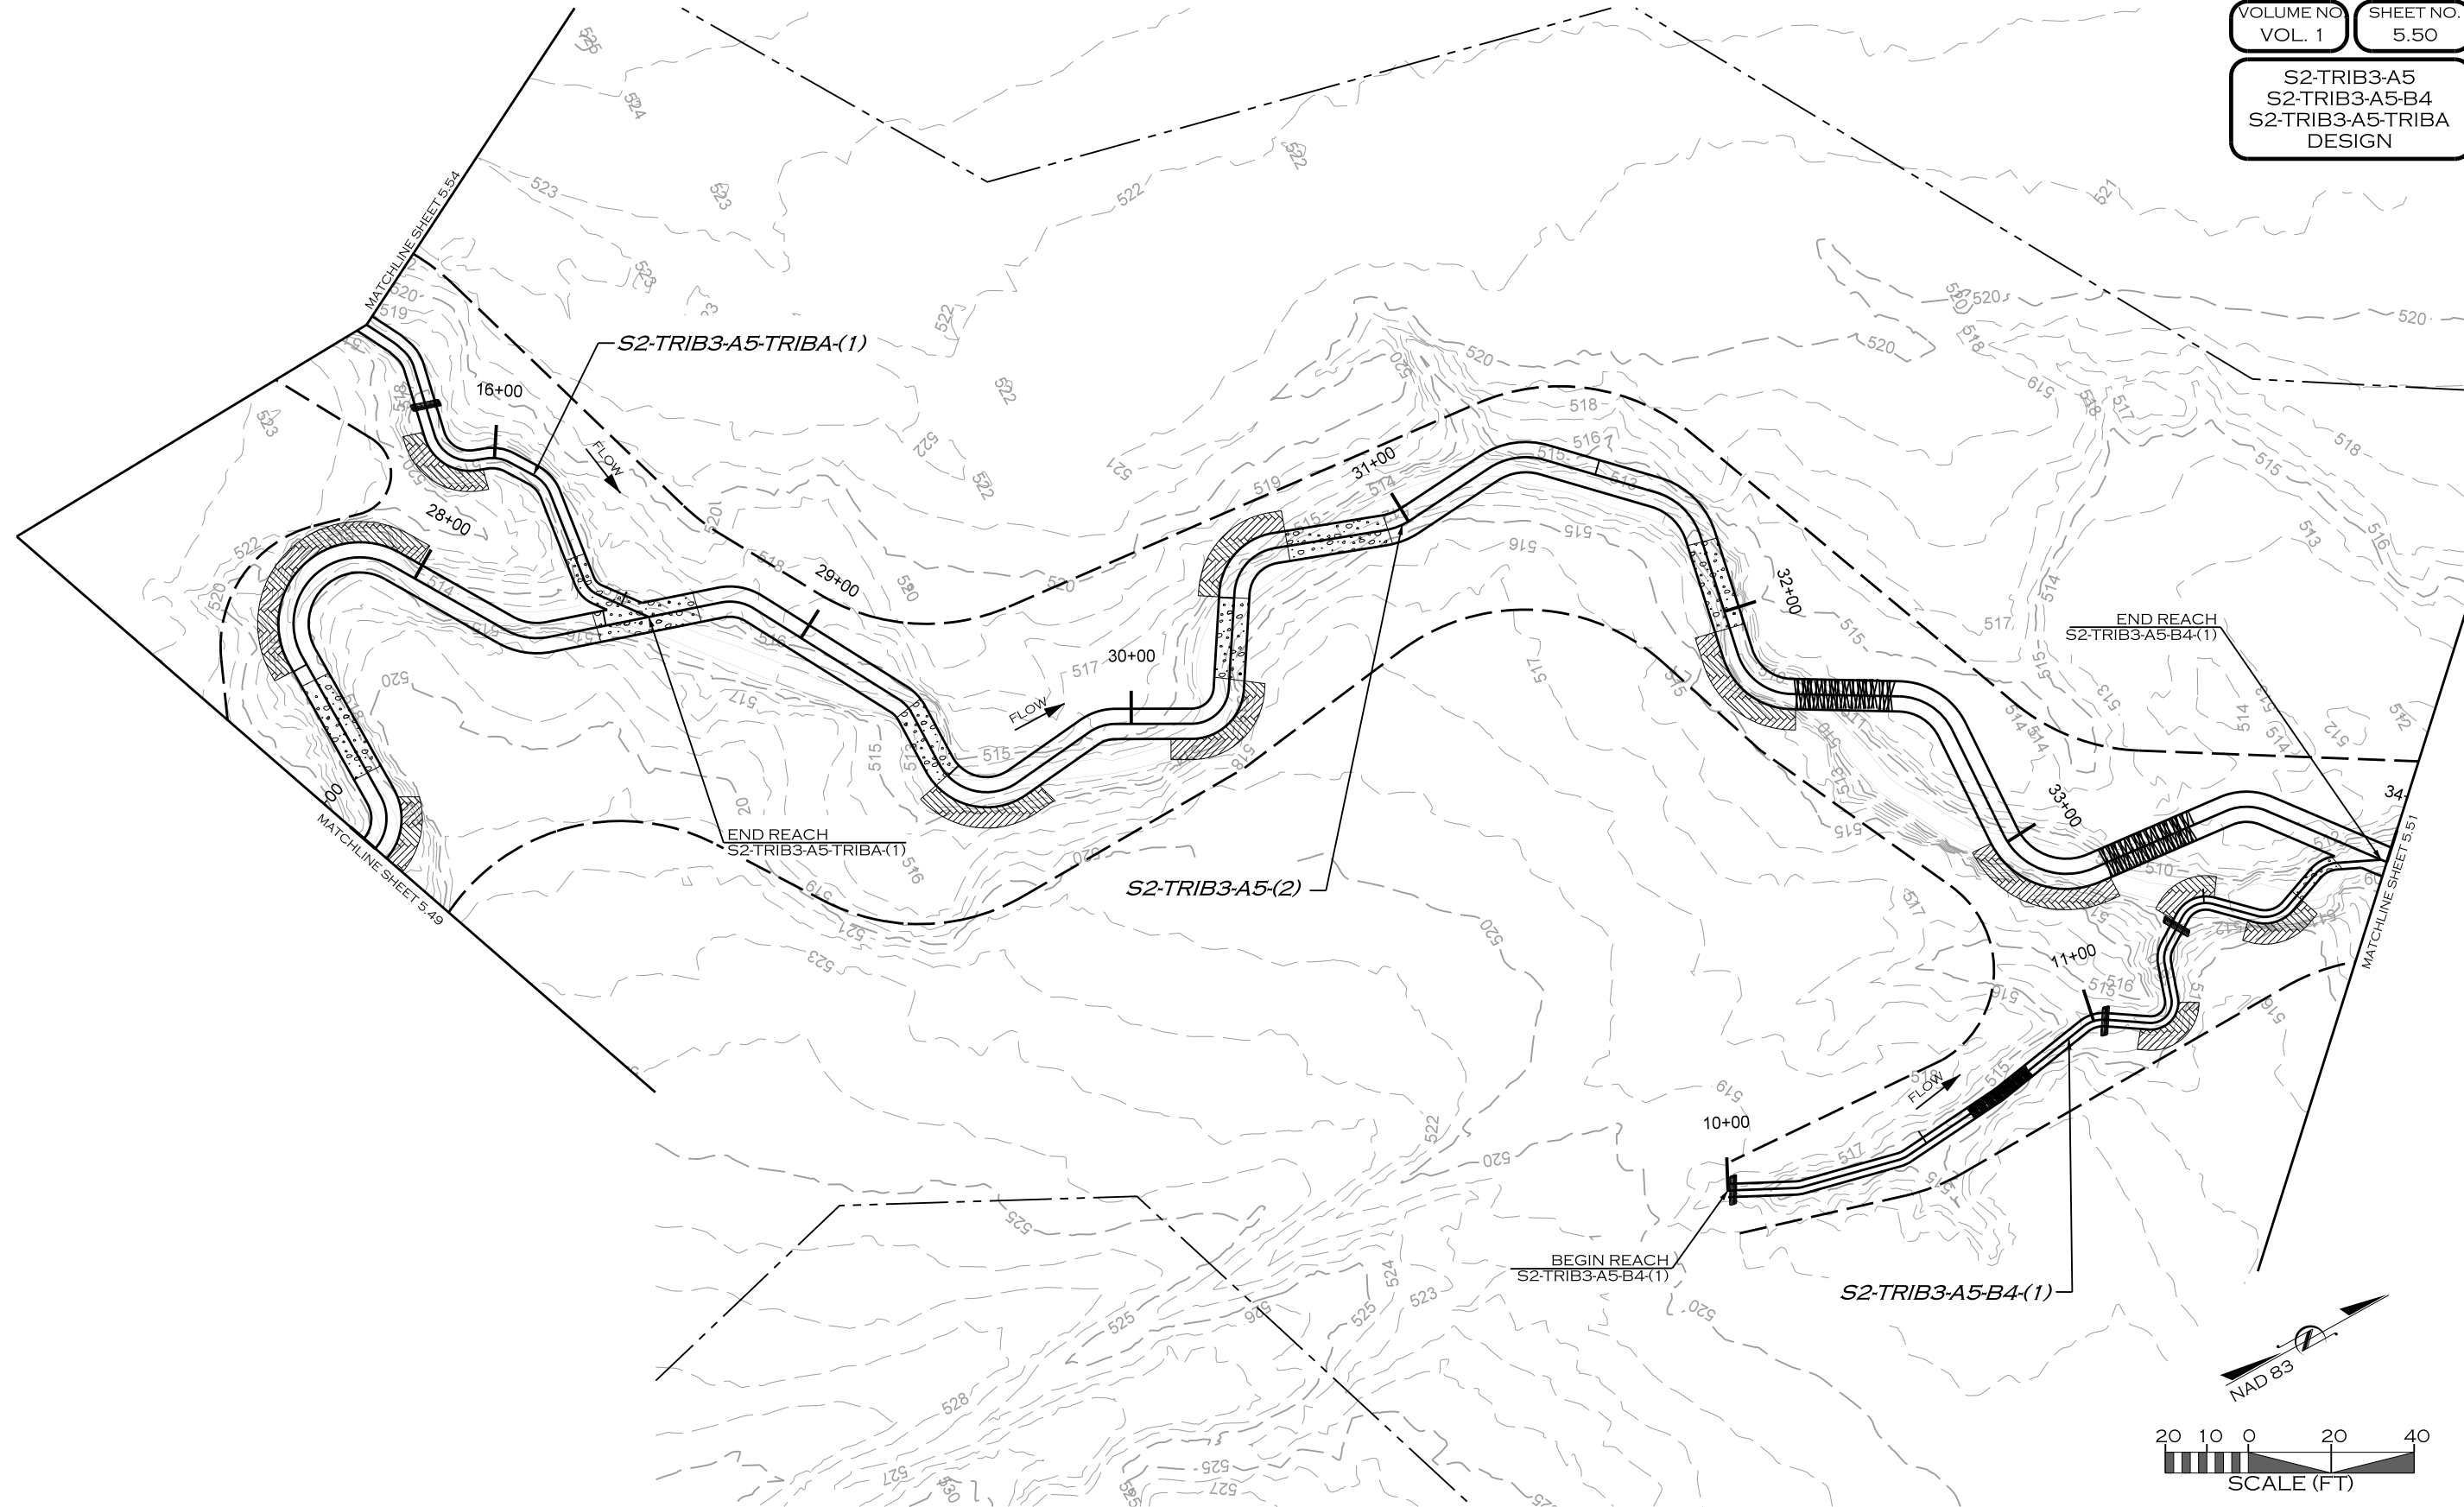

Z:\11\2019
R:\PROJECTS\DAL0001_LAKE_RALPH_HALL\CADD\MIT AREA A\PLANS\LRH_PSH_5.50.dgn
J:\KROON

REVISIONS				
NO.	DESCRIPTION	ENGR.	APPROV.	DATE
1	DRAFT DESIGN PLANS	EMP	KLT	7/01/19



UPPER TRINITY
REGIONAL WATER DISTRICT

PREPARED FOR:

LAKE RALPH HALL MITIGATION
MITIGATION ZONE A
FANNIN COUNTY, TEXAS

900 N KEALY ST
LEWISVILLE, TX 75057

PREPARED IN THE OFFICE OF:



ECOSYSTEM
PLANNING &
RESTORATION

17575 N. ELDRIDGE PARKWAY, BLDG. C
TOMBALL, TX 77377
TEXAS REGISTERED ENGINEERING FIRM F-14997

PROJECT ENGINEER

NOT FOR CONSTRUCTION
THESE DRAWINGS WERE ISSUED BY
KEVIN TWEEDY PE#113620
FOR REGULATORY REVIEW
PURPOSES ONLY



REVISIONS				
NO.	DESCRIPTION	ENGR.	APPROV.	DATE
1	DRAFT DESIGN PLANS	EMP	KLT	7/01/19

PREPARED FOR:

 **UPPER TRINITY REGIONAL WATER DISTRICT**

900 N KEALY ST
LEWISVILLE, TX 75057

LAKE RALPH HALL MITIGATION
MITIGATION ZONE A
FANNIN COUNTY, TEXAS


PREPARED IN THE OFFICE OF:

 **ECOSYSTEM PLANNING & RESTORATION**

17575 N. ELDRIDGE PARKWAY, BLDG. C
TOMBALL, TX 77377
TEXAS REGISTERED ENGINEERING FIRM F-14997

PROJECT ENGINEER

NOT FOR CONSTRUCTION
THESE DRAWINGS WERE ISSUED BY
KEVIN TWEEDY PE#113620
FOR REGULATORY REVIEW
PURPOSES ONLY

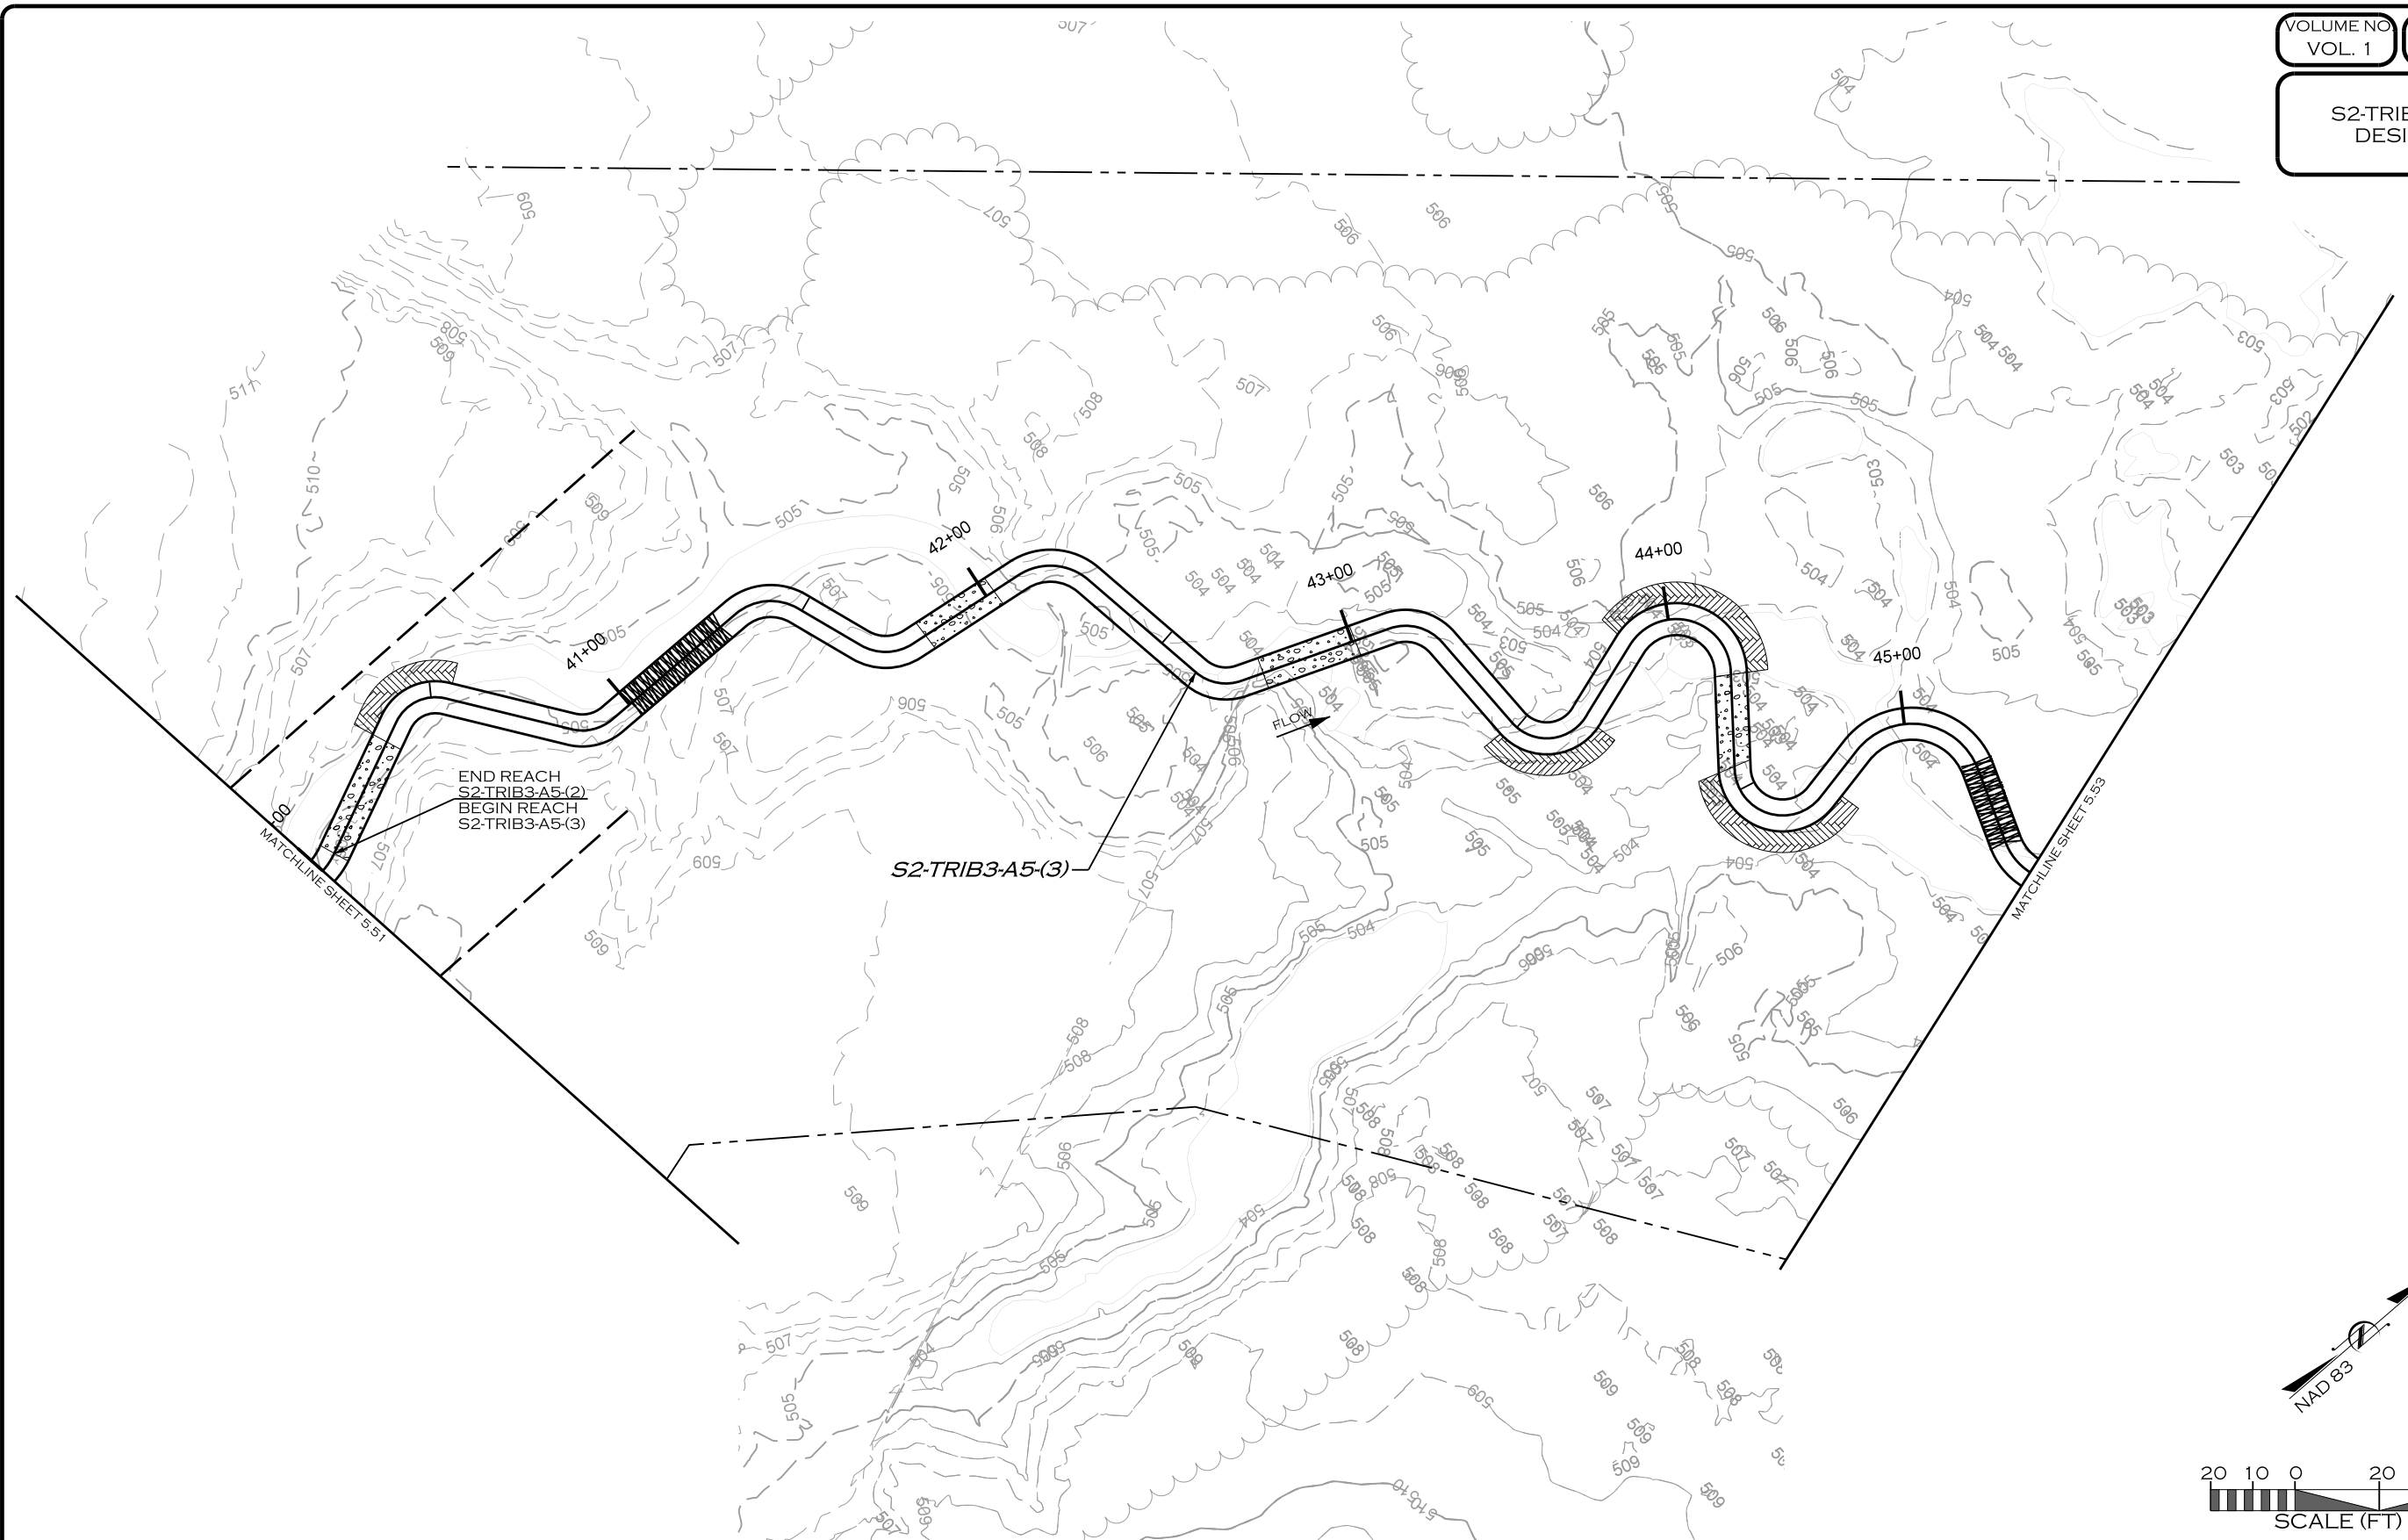

REVISIONS				
NO.	DESCRIPTION	ENGR.	APPROV.	DATE
1	DRAFT DESIGN PLANS	EMP	KLT	7/01/19

PREPARED FOR:



**UPPER TRINITY REGIONAL
WATER DISTRICT**

900 N KEALY ST
LEWISVILLE, TX 75057

LAKE RALPH HALL MITIGATION
MITIGATION ZONE A
FANNIN COUNTY, TEXAS

PREPARED IN THE OFFICE OF:




**ECOSYSTEM
PLANNING &
RESTORATION**

17575 N. ELDRIDGE PARKWAY, BLDG. C
TOMBALL, TX 77377
TEXAS REGISTERED ENGINEERING FIRM F-14997

PROJECT ENGINEER

NOT FOR CONSTRUCTION
THESE DRAWINGS WERE ISSUED BY
KEVIN TWEEDY PE#113620
FOR REGULATORY REVIEW
PURPOSES ONLY

Z:\11\2019
R:\PROJECTS\DAL0001_LAKE_RALPH_HALL\CADD\MIT AREA A\PLANS\LRH_PSH_5.52.dgn
JACON

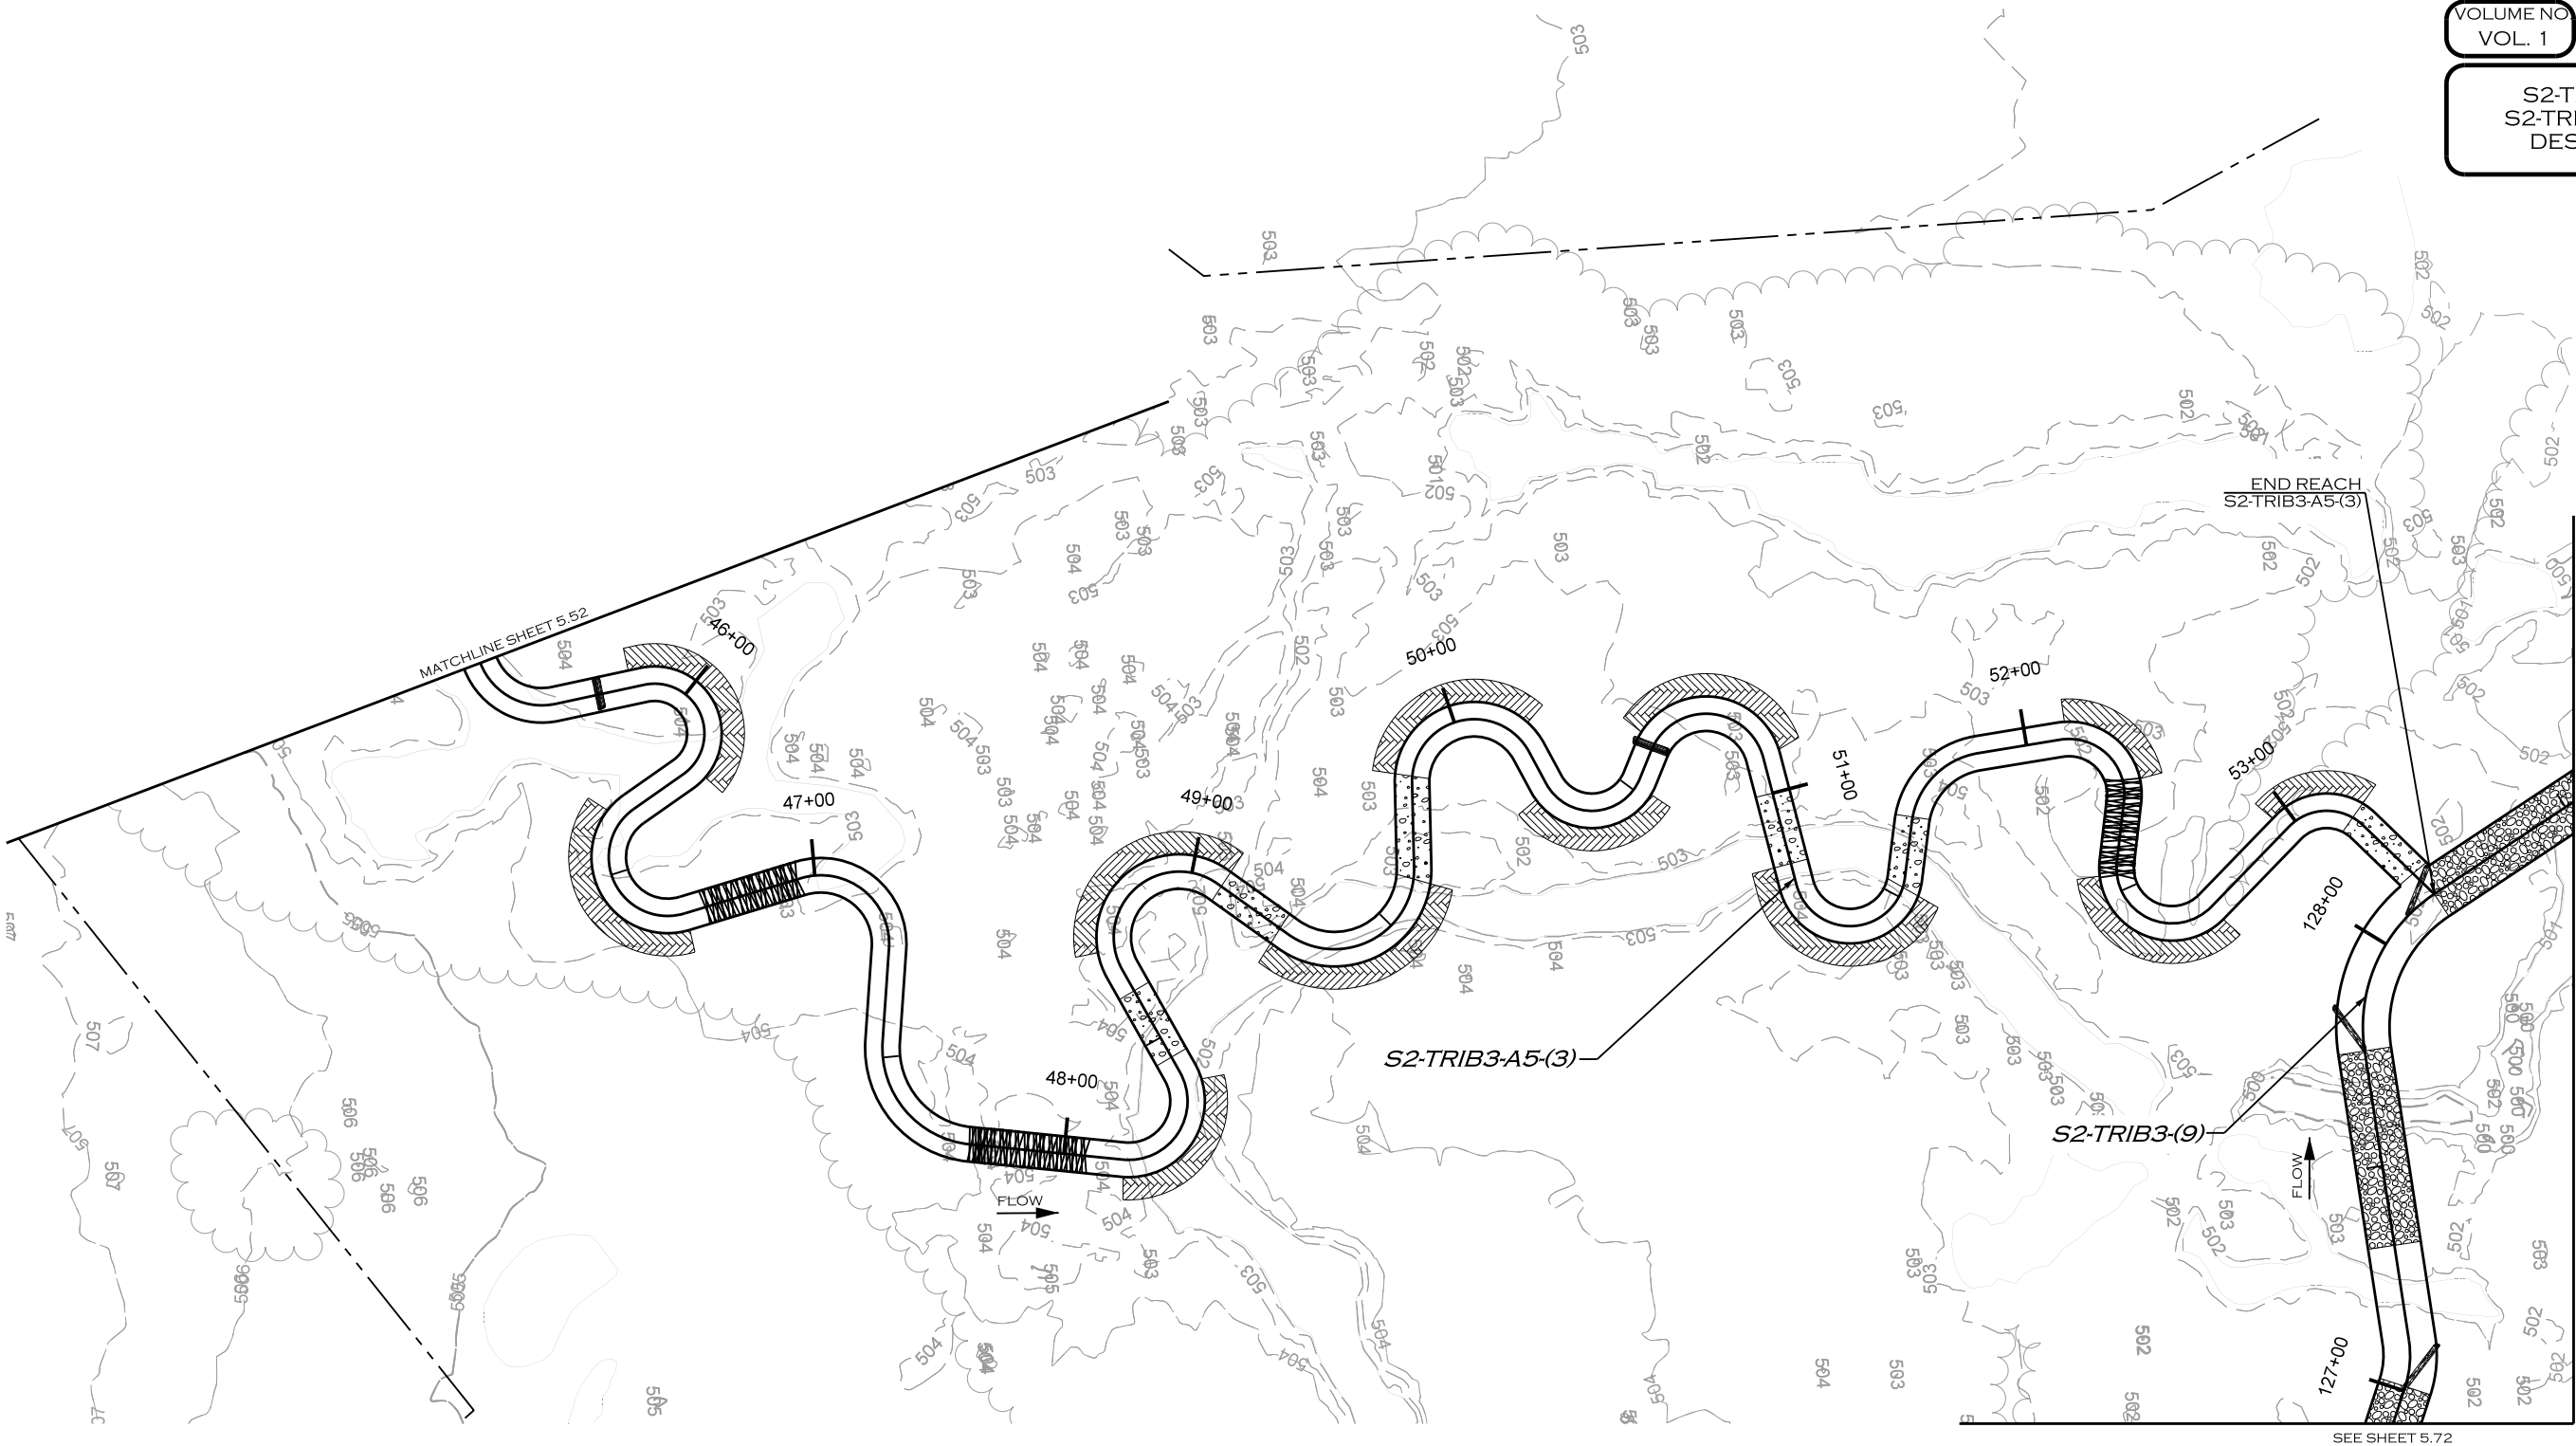

Z:\11\2019\PROJECTS\DAL0001_LAKE_RALPH_HALL\CADD\MIT AREA A\PLANS\LRH_PSH_5.53.dgn
KJG

REVISIONS				
NO.	DESCRIPTION	ENGR.	APPROV.	DATE
1	DRAFT DESIGN PLANS	EMP	KLT	7/01/19



UPPER TRINITY
REGIONAL WATER DISTRICT

900 N KEALY ST
LEWISVILLE, TX 75057

LAKE RALPH HALL MITIGATION
MITIGATION ZONE A
FANNIN COUNTY, TEXAS





PREPARED IN THE OFFICE OF:
**ECOSYSTEM
PLANNING &
RESTORATION**

17575 N. ELDRIDGE PARKWAY, BLDG. C
TOMBALL, TX 77377
TEXAS REGISTERED ENGINEERING FIRM F-14997

PROJECT ENGINEER

NOT FOR CONSTRUCTION
THESE DRAWINGS WERE ISSUED BY
KEVIN TWEEDY PE#113620
FOR REGULATORY REVIEW
PURPOSES ONLY

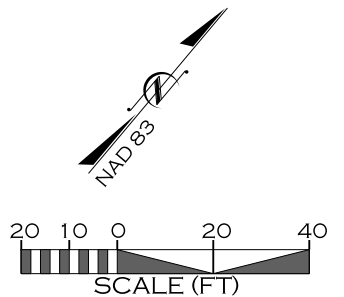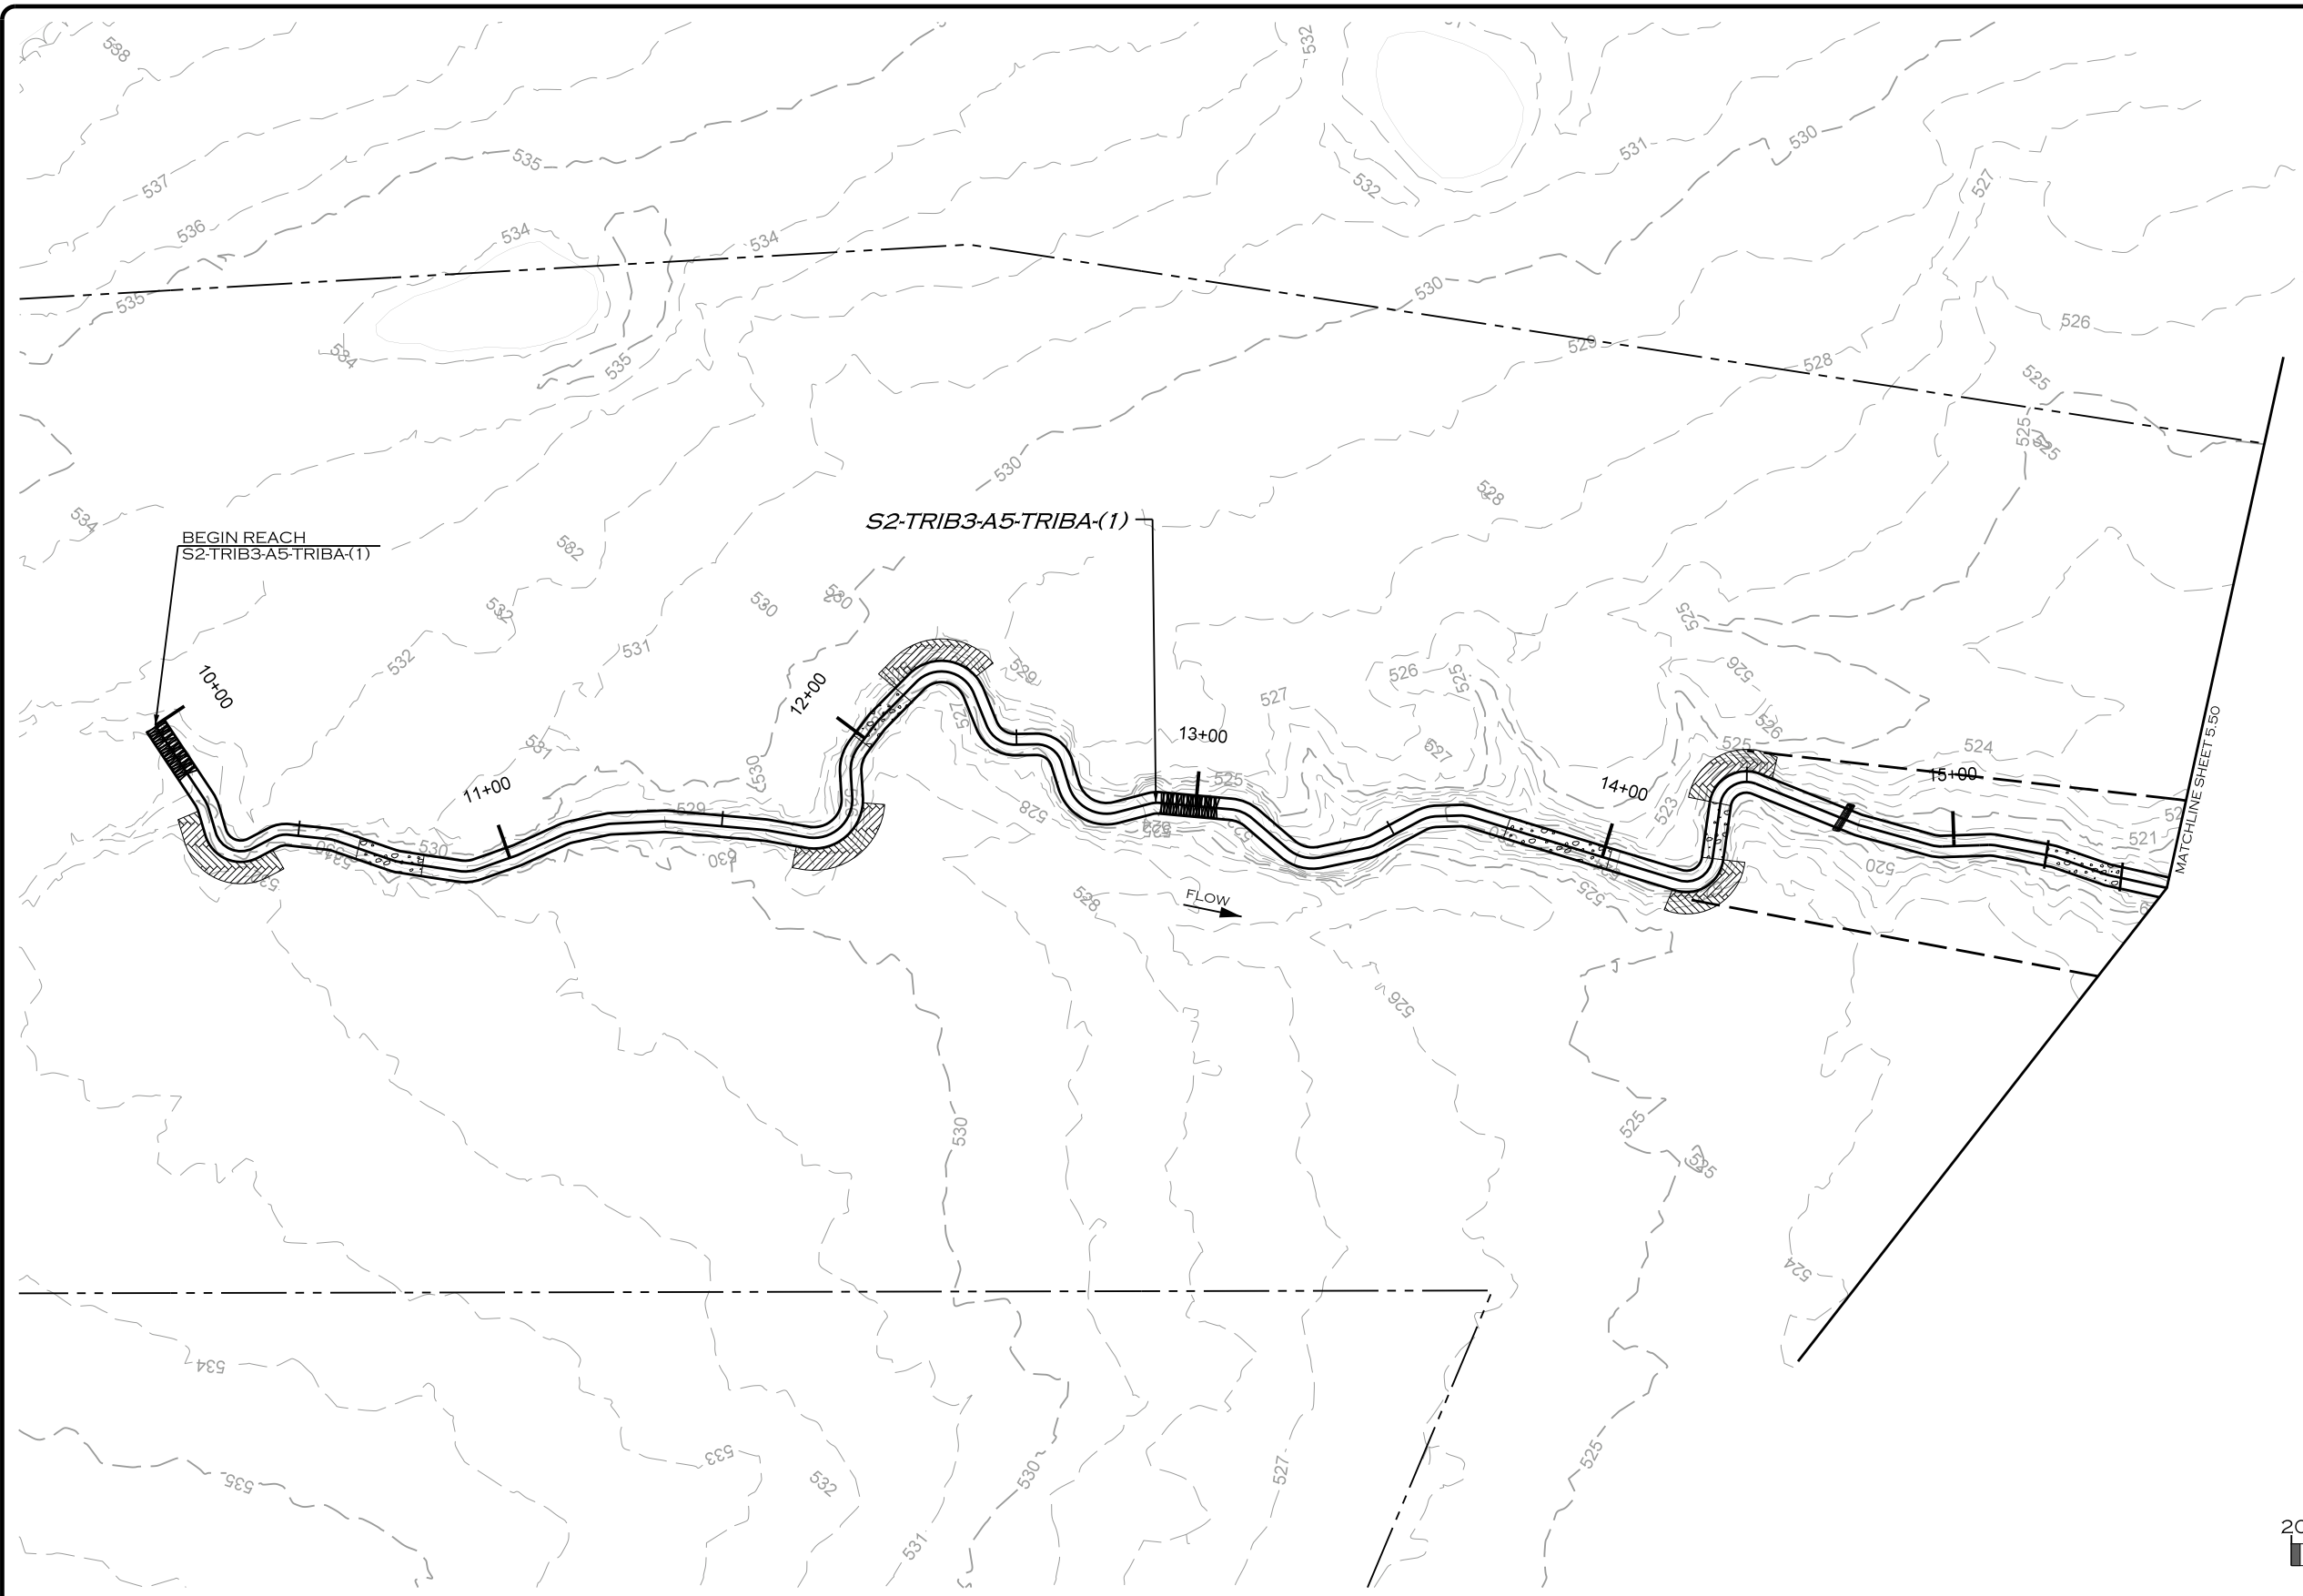

Z:\11\2019\PROJECTS\DALOOO1_LAKE_RALPH_HALL\CADD\MIT AREA A\PLANS\LRH_PSH_5.54.dgn
JACOB

REVISIONS				
NO.	DESCRIPTION	ENGR.	APPROV.	DATE
1	DRAFT DESIGN PLANS	EMP	KLT	7/01/19

PREPARED FOR:



UPPER TRINITY
REGIONAL WATER DISTRICT

900 N KEALY ST
LEWISVILLE, TX 75057

LAKE RALPH HALL MITIGATION
MITIGATION ZONE A
FANNIN COUNTY, TEXAS

PREPARED IN THE OFFICE OF:





ECOSYSTEM
PLANNING &
RESTORATION

17575 N. ELDRIDGE PARKWAY, BLDG. C
TOMBALL, TX 77377
TEXAS REGISTERED ENGINEERING FIRM F-14997

PROJECT ENGINEER

NOT FOR CONSTRUCTION
THESE DRAWINGS WERE ISSUED BY
KEVIN TWEEDY PE#113620
FOR REGULATORY REVIEW
PURPOSES ONLY

AX-S2-TRIB3
AX-S2-TRIB3-A18
AX-S2-TRIB3-A19
AX-S2-TRIB3-A20
DESIGN

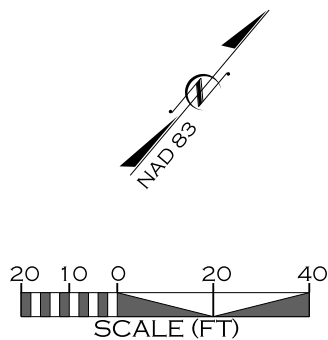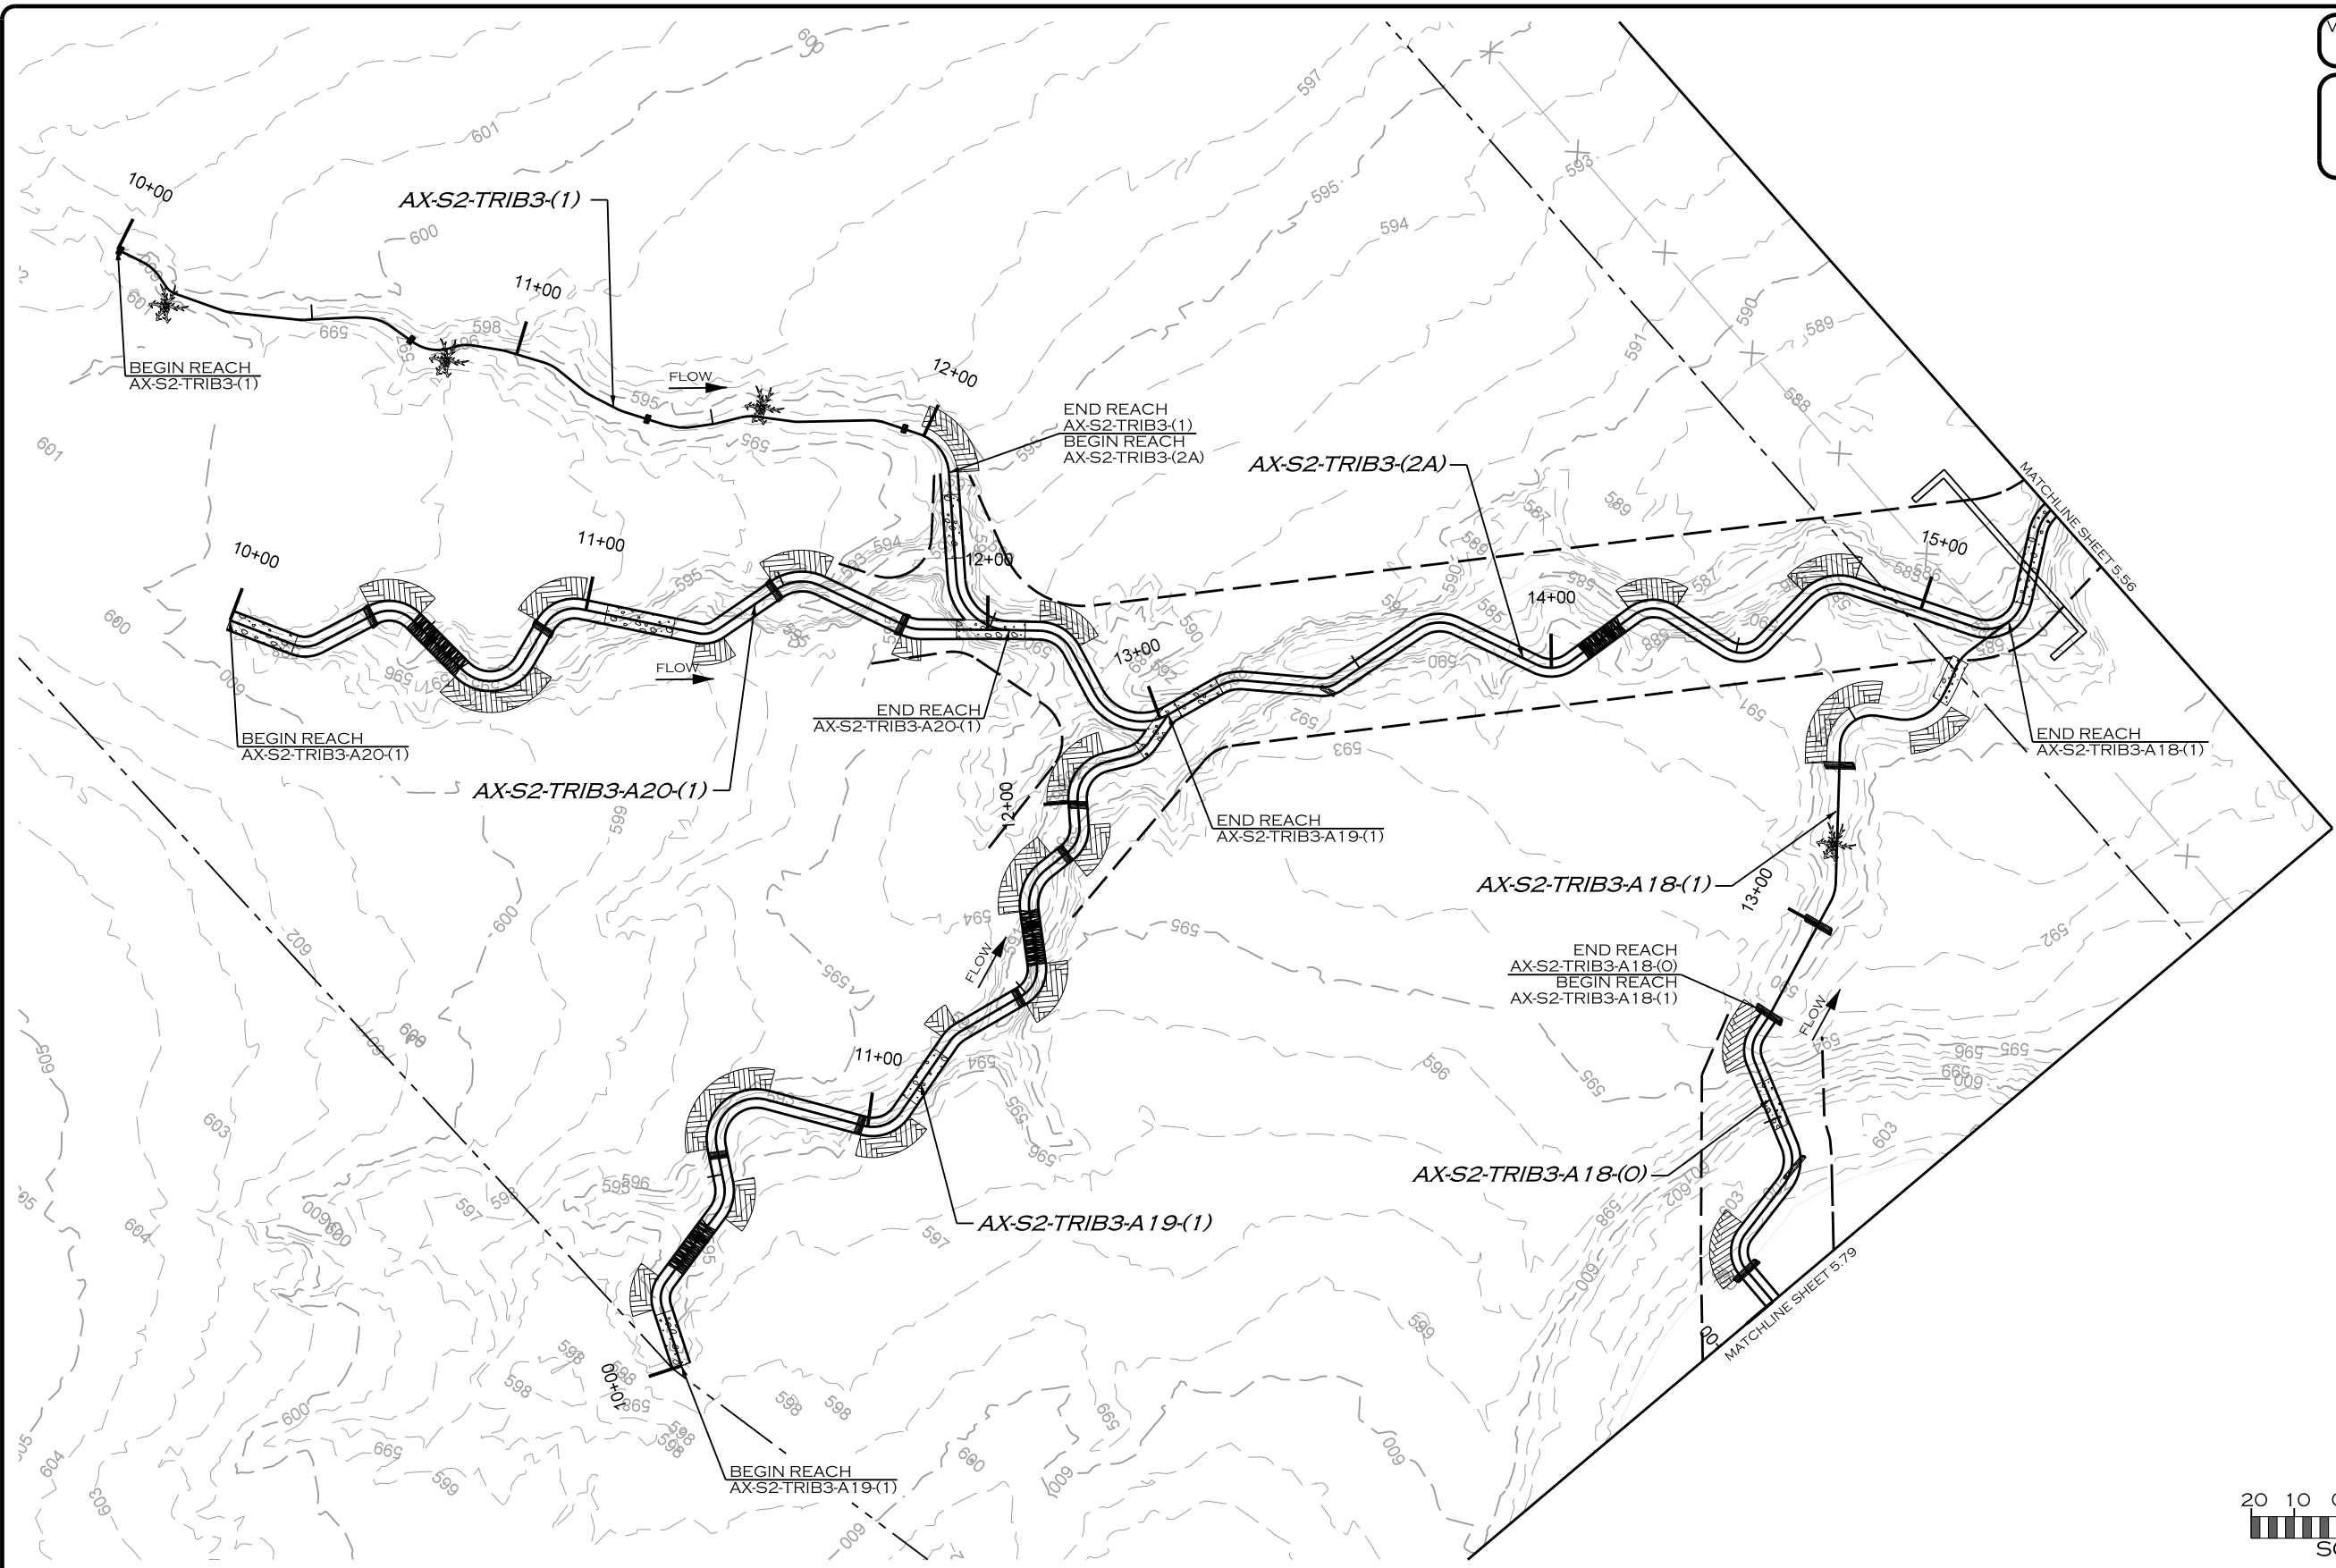

Z:\11\2019
R:\PROJECTS\DAL0001_LAKE_RALPH_HALL\CADD\MIT AREA A\PLANS\LRH_PSH_5.55.dgn
JACOB

REVISIONS				
NO.	DESCRIPTION	ENGR.	APPROV.	DATE
1	DRAFT DESIGN PLANS	EMP	KLT	7/01/19

PREPARED FOR:



UPPER TRINITY
REGIONAL WATER DISTRICT

900 N KEALY ST
LEWISVILLE, TX 75057

LAKE RALPH HALL MITIGATION
MITIGATION ZONE A
FANNIN COUNTY, TEXAS

PREPARED IN THE OFFICE OF:




ECOSYSTEM
PLANNING &
RESTORATION

17575 N. ELDRIDGE PARKWAY, BLDG. C
TOMBALL, TX 77377
TEXAS REGISTERED ENGINEERING FIRM F-14997

PROJECT ENGINEER

NOT FOR CONSTRUCTION
THESE DRAWINGS WERE ISSUED BY
KEVIN TWEEDY PE#113620
FOR REGULATORY REVIEW
PURPOSES ONLY

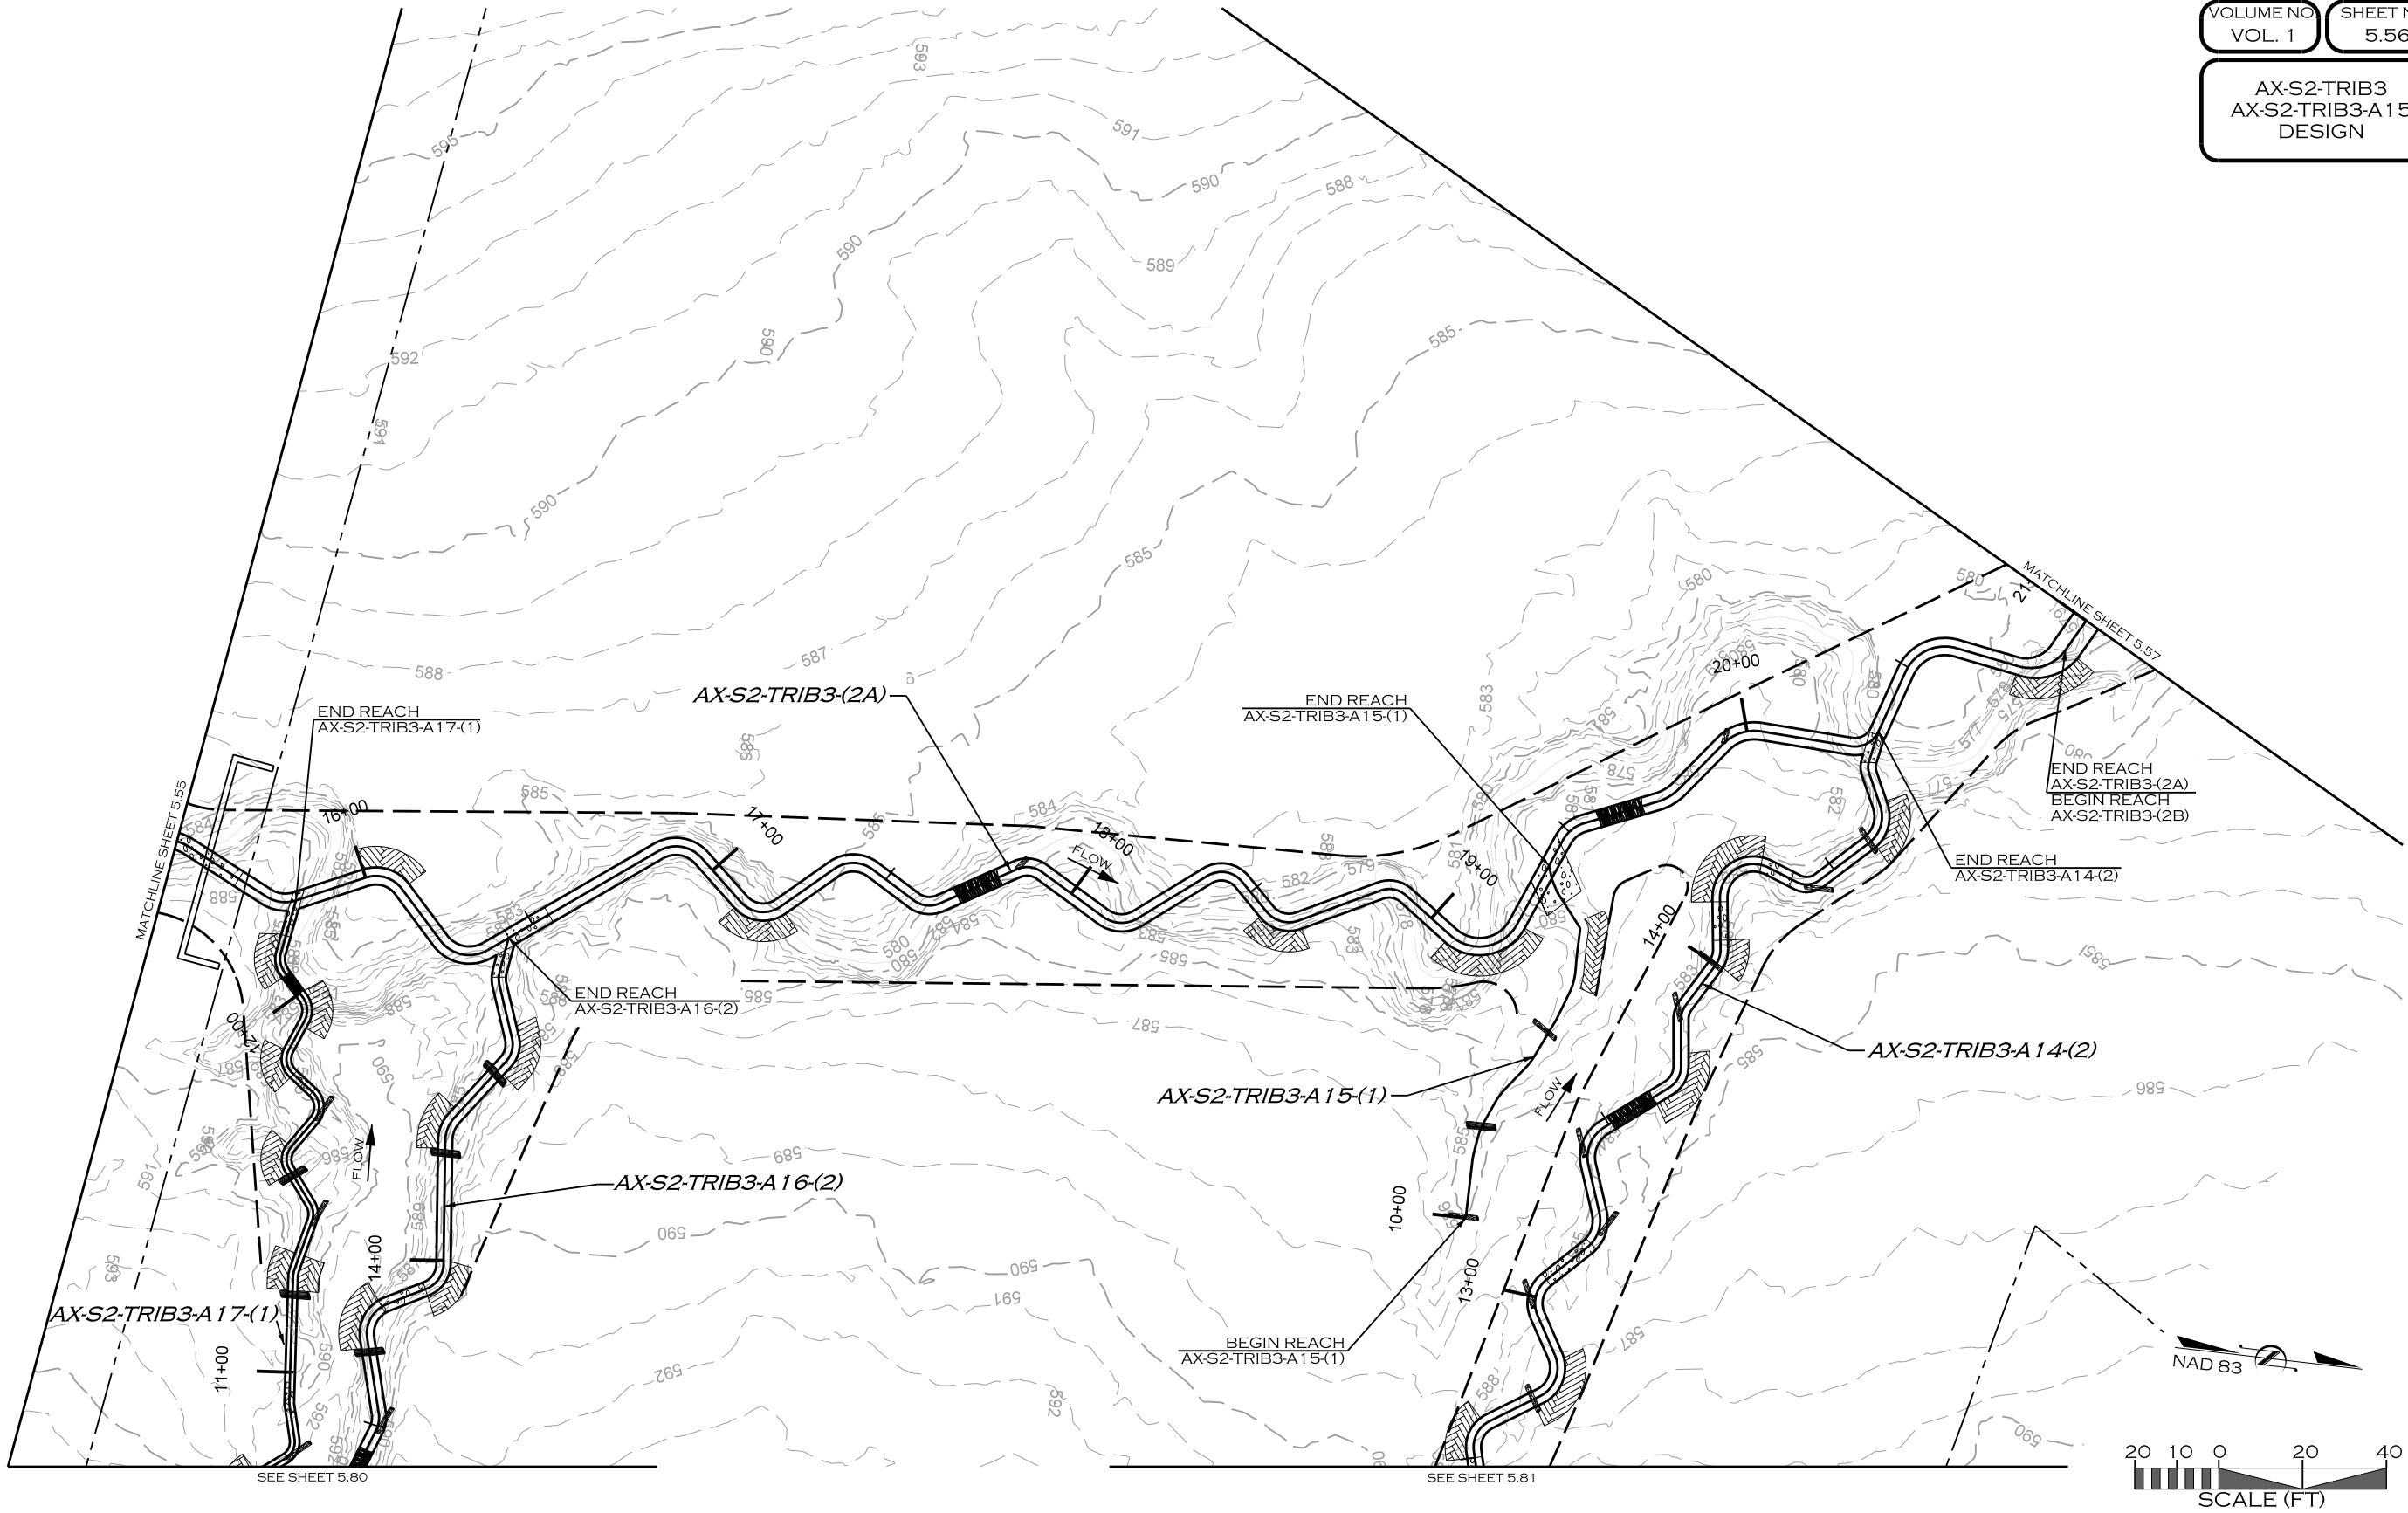

Z:\11\2019
R:\PROJECTS\DAL0001_LAKE_RALPH_HALL\CADD\MIT AREA A\PLANS\LRH_PSH_5.56.dgn
J:\KROON

REVISIONS				
NO.	DESCRIPTION	ENGR.	APPROV.	DATE
1	DRAFT DESIGN PLANS	EMP	KLT	7/01/19



UPPER TRINITY
REGIONAL WATER DISTRICT

PREPARED FOR:
**UPPER TRINITY REGIONAL
WATER DISTRICT**

900 N KEALY ST
LEWISVILLE, TX 75057

LAKE RALPH HALL MITIGATION
MITIGATION ZONE A
FANNIN COUNTY, TEXAS

PREPARED IN THE OFFICE OF:



ECOSYSTEM
PLANNING &
RESTORATION

17575 N. ELDRIDGE PARKWAY, BLDG. C
TOMBALL, TX 77377
TEXAS REGISTERED ENGINEERING FIRM F-14997

PROJECT ENGINEER

NOT FOR CONSTRUCTION
THESE DRAWINGS WERE ISSUED BY
KEVIN TWEEDY PE#113620
FOR REGULATORY REVIEW
PURPOSES ONLY

AX-S2-TRIB3
AX-S2-TRIB3-A11
AX-S2-TRIB3-A12
AX-S2-TRIB3-A13
DESIGN

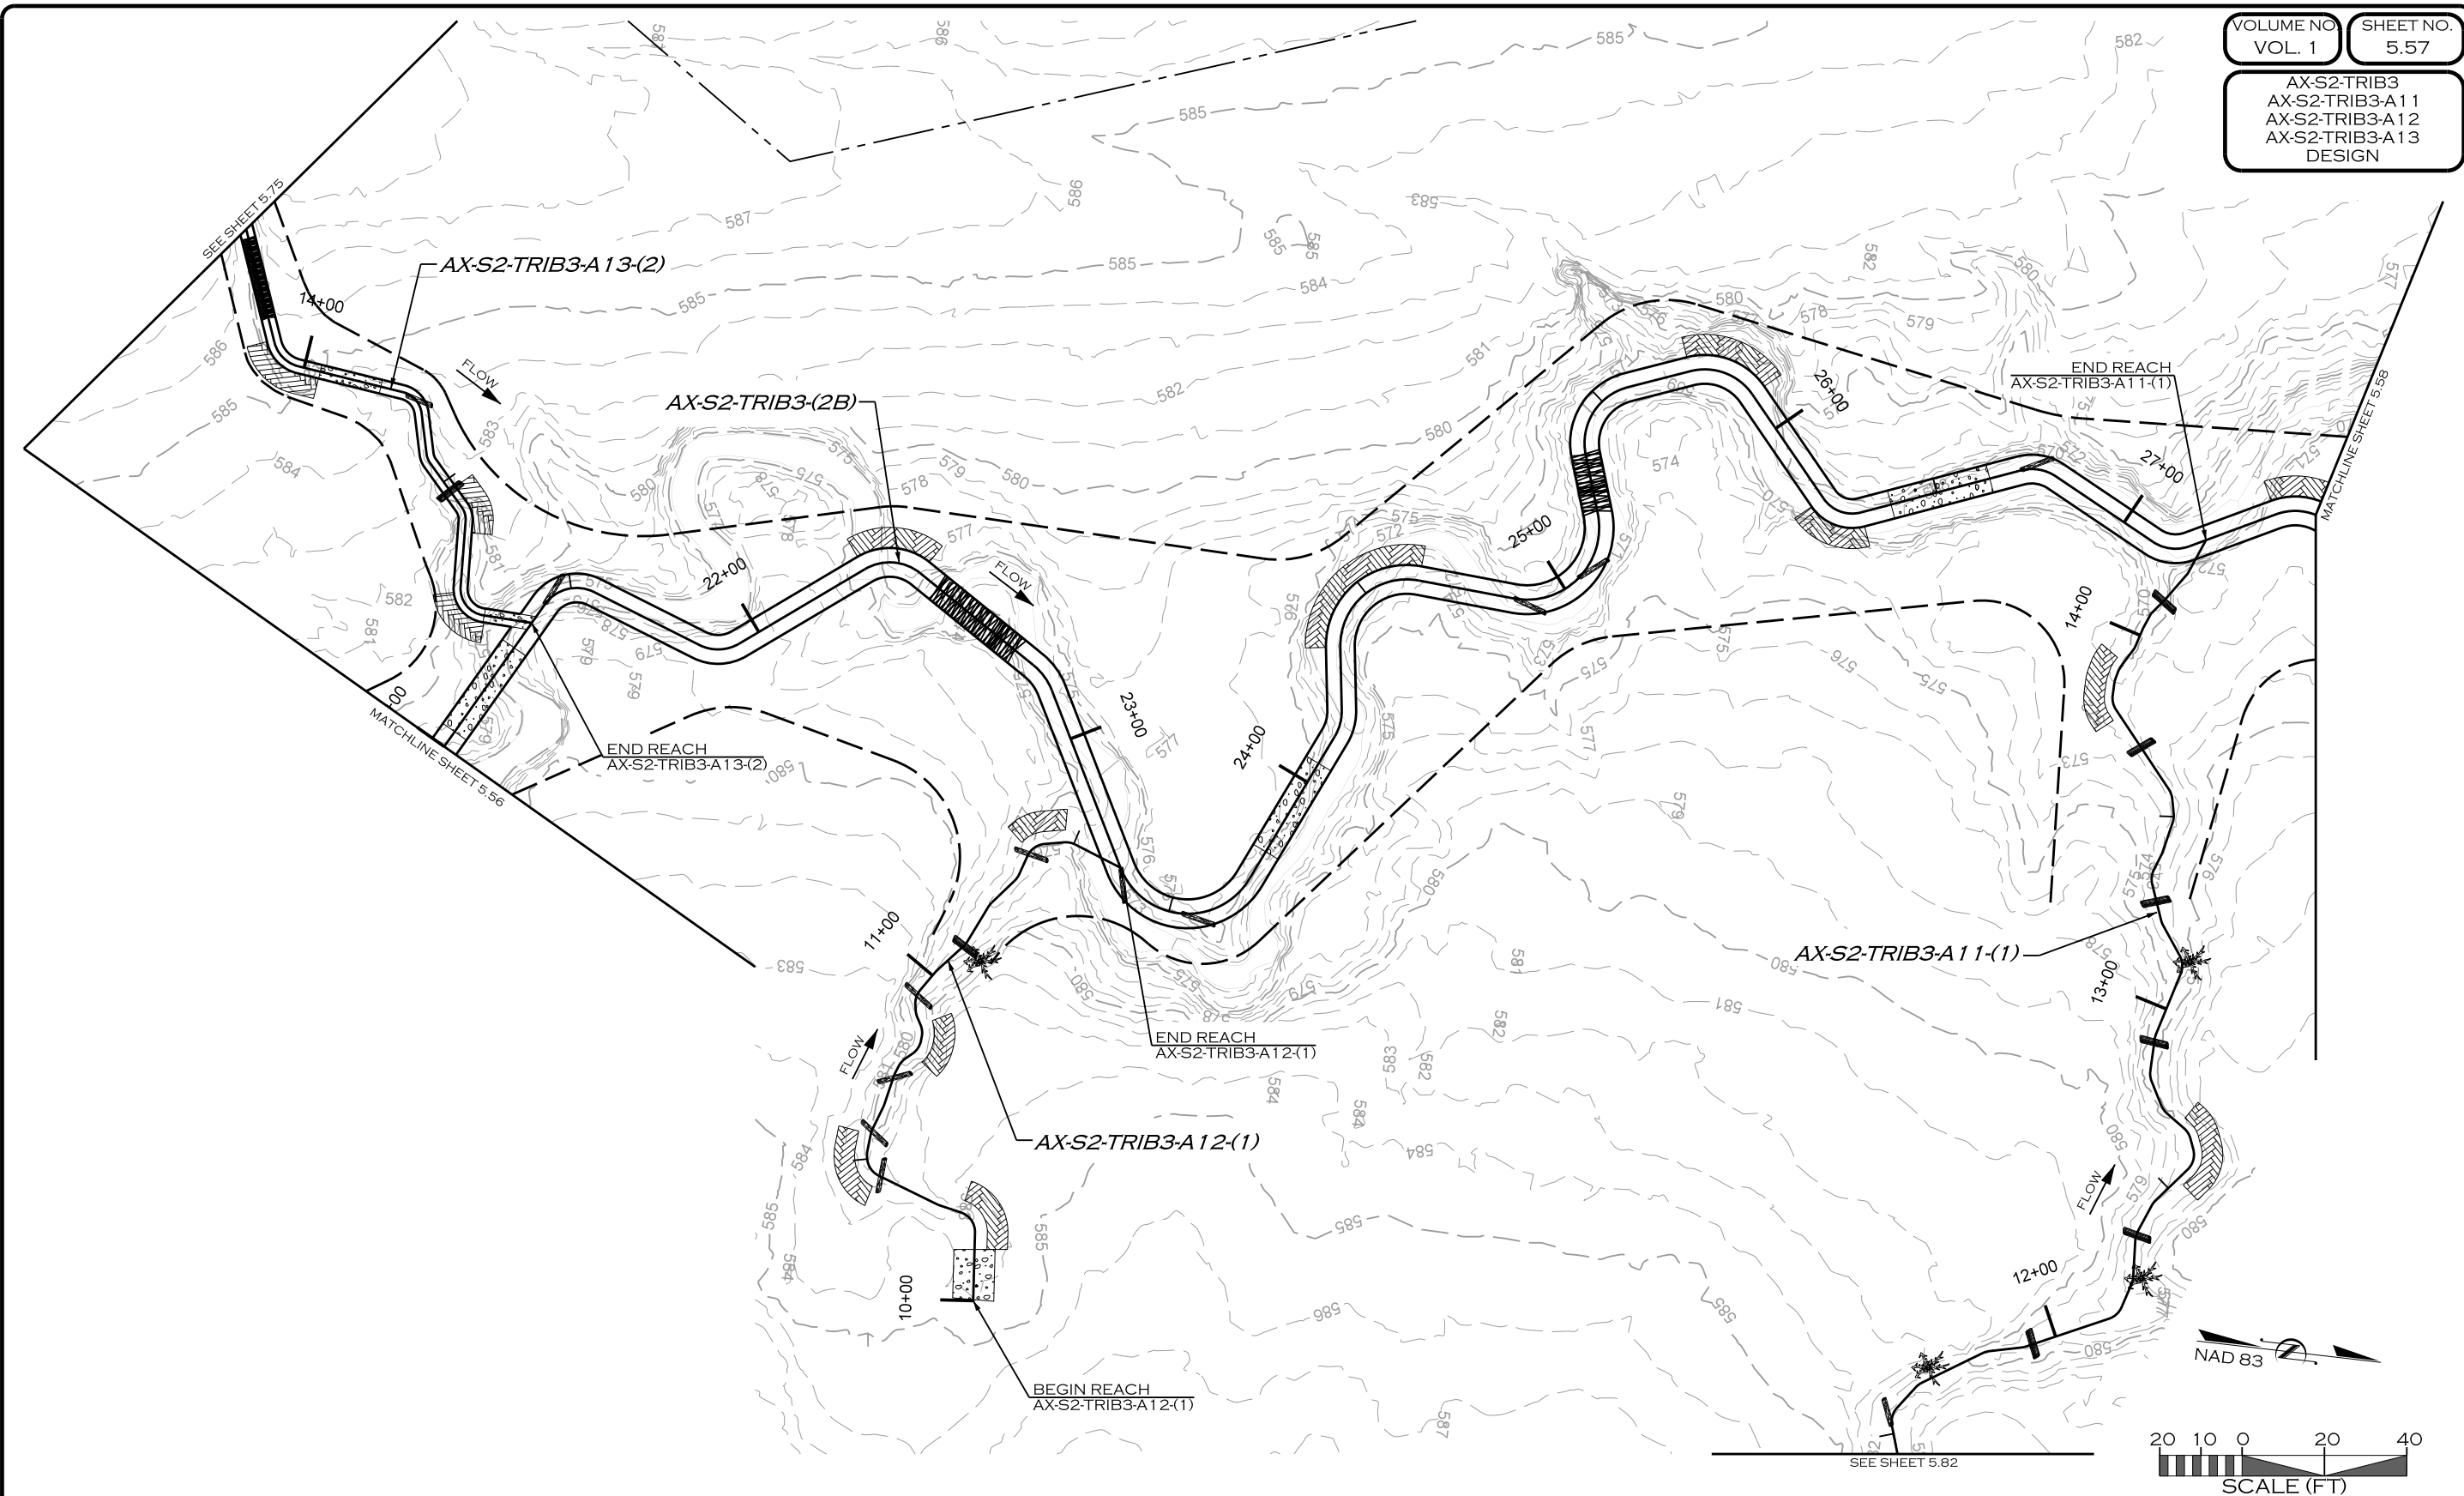

REVISIONS				
NO.	DESCRIPTION	ENGR.	APPROV.	DATE
1	DRAFT DESIGN PLANS	EMP	KLT	7/01/19

PREPARED FOR:



UPPER TRINITY
REGIONAL WATER DISTRICT

900 N KEALY ST
LEWISVILLE, TX 75057

LAKE RALPH HALL MITIGATION
MITIGATION ZONE A
FANNIN COUNTY, TEXAS

PREPARED IN THE OFFICE OF:



ECOSYSTEM
PLANNING &
RESTORATION


17575 N. ELDRIDGE PARKWAY, BLDG. C
TOMBALL, TX 77377
TEXAS REGISTERED ENGINEERING FIRM F-14997

PROJECT ENGINEER

NOT FOR CONSTRUCTION
THESE DRAWINGS WERE ISSUED BY
KEVIN TWEEDY PE#113620
FOR REGULATORY REVIEW
PURPOSES ONLY

Z:\11\2019
R:\PROJECTS\DAL0001_LAKE_RALPH_HALL\CADD\MIT AREA A\PLANS\LRH_PSH_5.57.dgn

S2-TRIB3
S2-TRIB3-A10
AX-S2-TRIB3
DESIGN

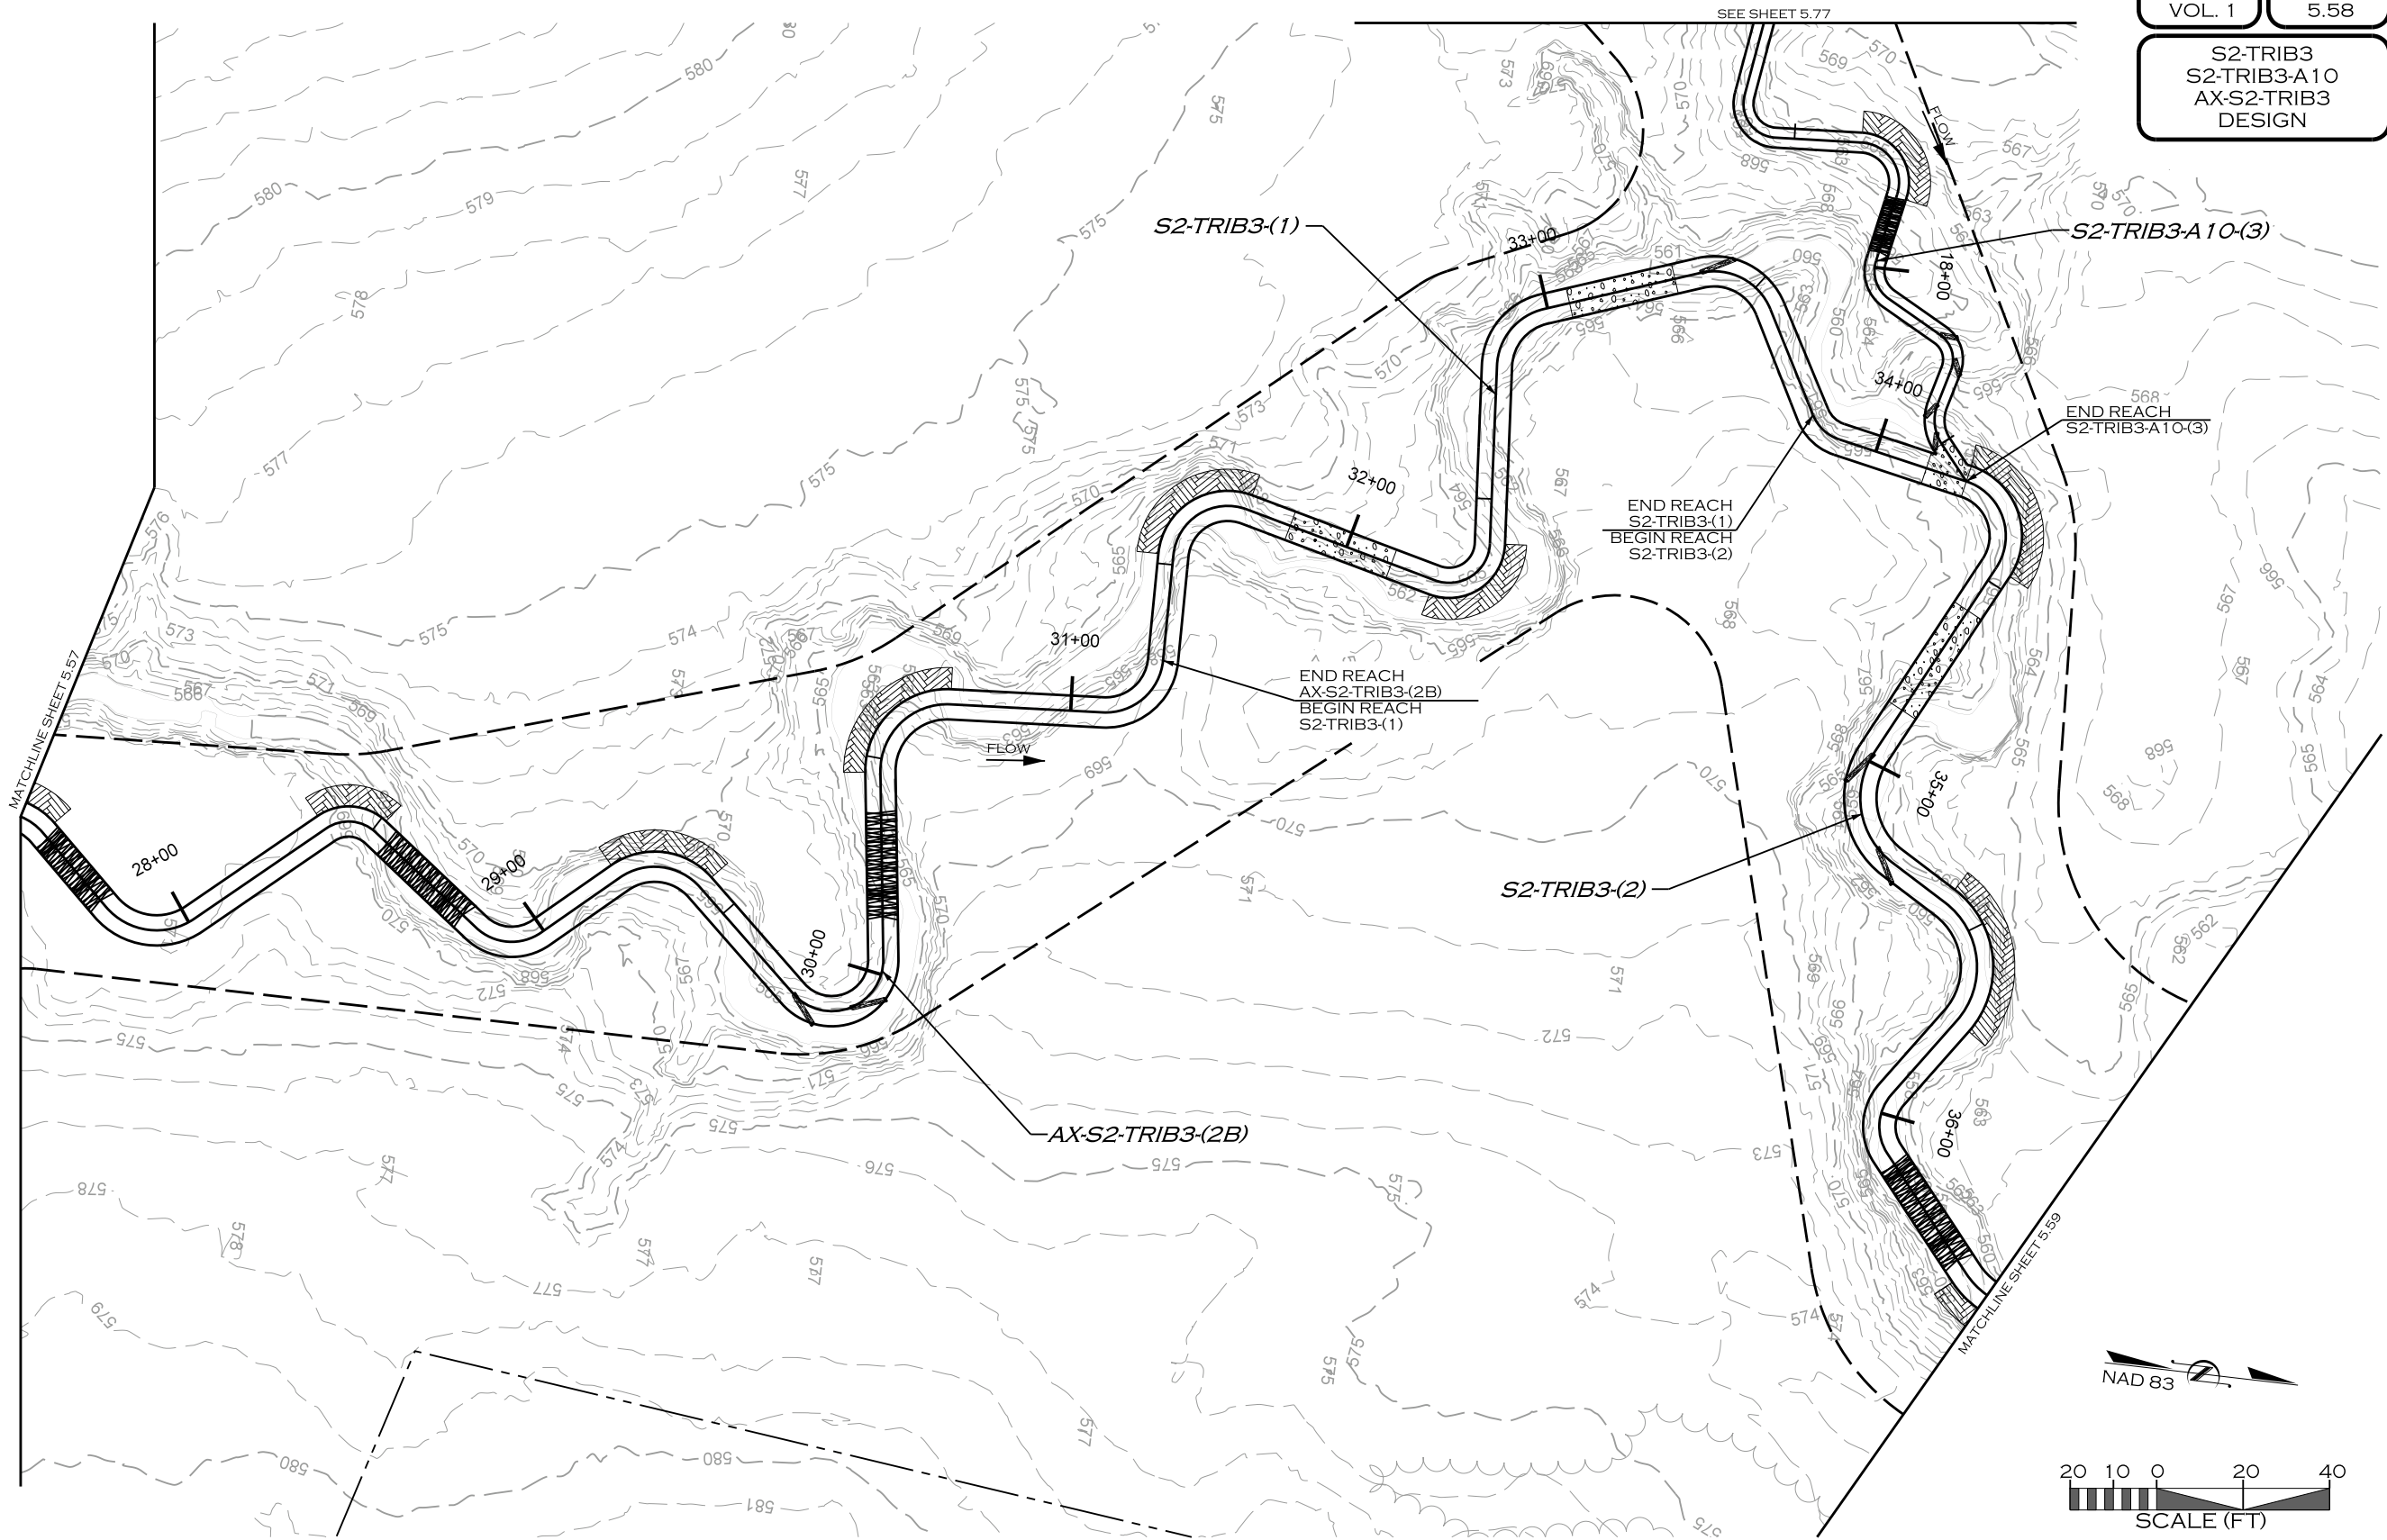

Z:\11\2019
R:\PROJECTS\DALOOO1_LAKE_RALPH_HALL\CADD\MIT AREA A\PLANS\LRH_PSH_5.58.dgn
JRK

REVISIONS				
NO.	DESCRIPTION	ENGR.	APPROV.	DATE
1	DRAFT DESIGN PLANS	EMP	KLT	7/01/19



UPPER TRINITY
REGIONAL WATER DISTRICT

900 N KEALY ST
LEWISVILLE, TX 75057

PREPARED FOR:

LAKE RALPH HALL MITIGATION
MITIGATION ZONE A
FANNIN COUNTY, TEXAS

PREPARED IN THE OFFICE OF:



 **ECOSYSTEM
PLANNING &
RESTORATION**

17575 N. ELDRIDGE PARKWAY, BLDG. C
TOMBALL, TX 77377
TEXAS REGISTERED ENGINEERING FIRM F-14997

PROJECT ENGINEER

NOT FOR CONSTRUCTION
THESE DRAWINGS WERE ISSUED BY
KEVIN TWEEDY PE#113620
FOR REGULATORY REVIEW
PURPOSES ONLY

S2-TRIB3
S2-TRIB3-B1
S2-TRIB3-A8
S2-TRIB3-A9
DESIGN

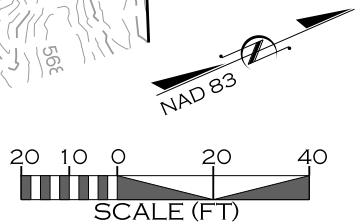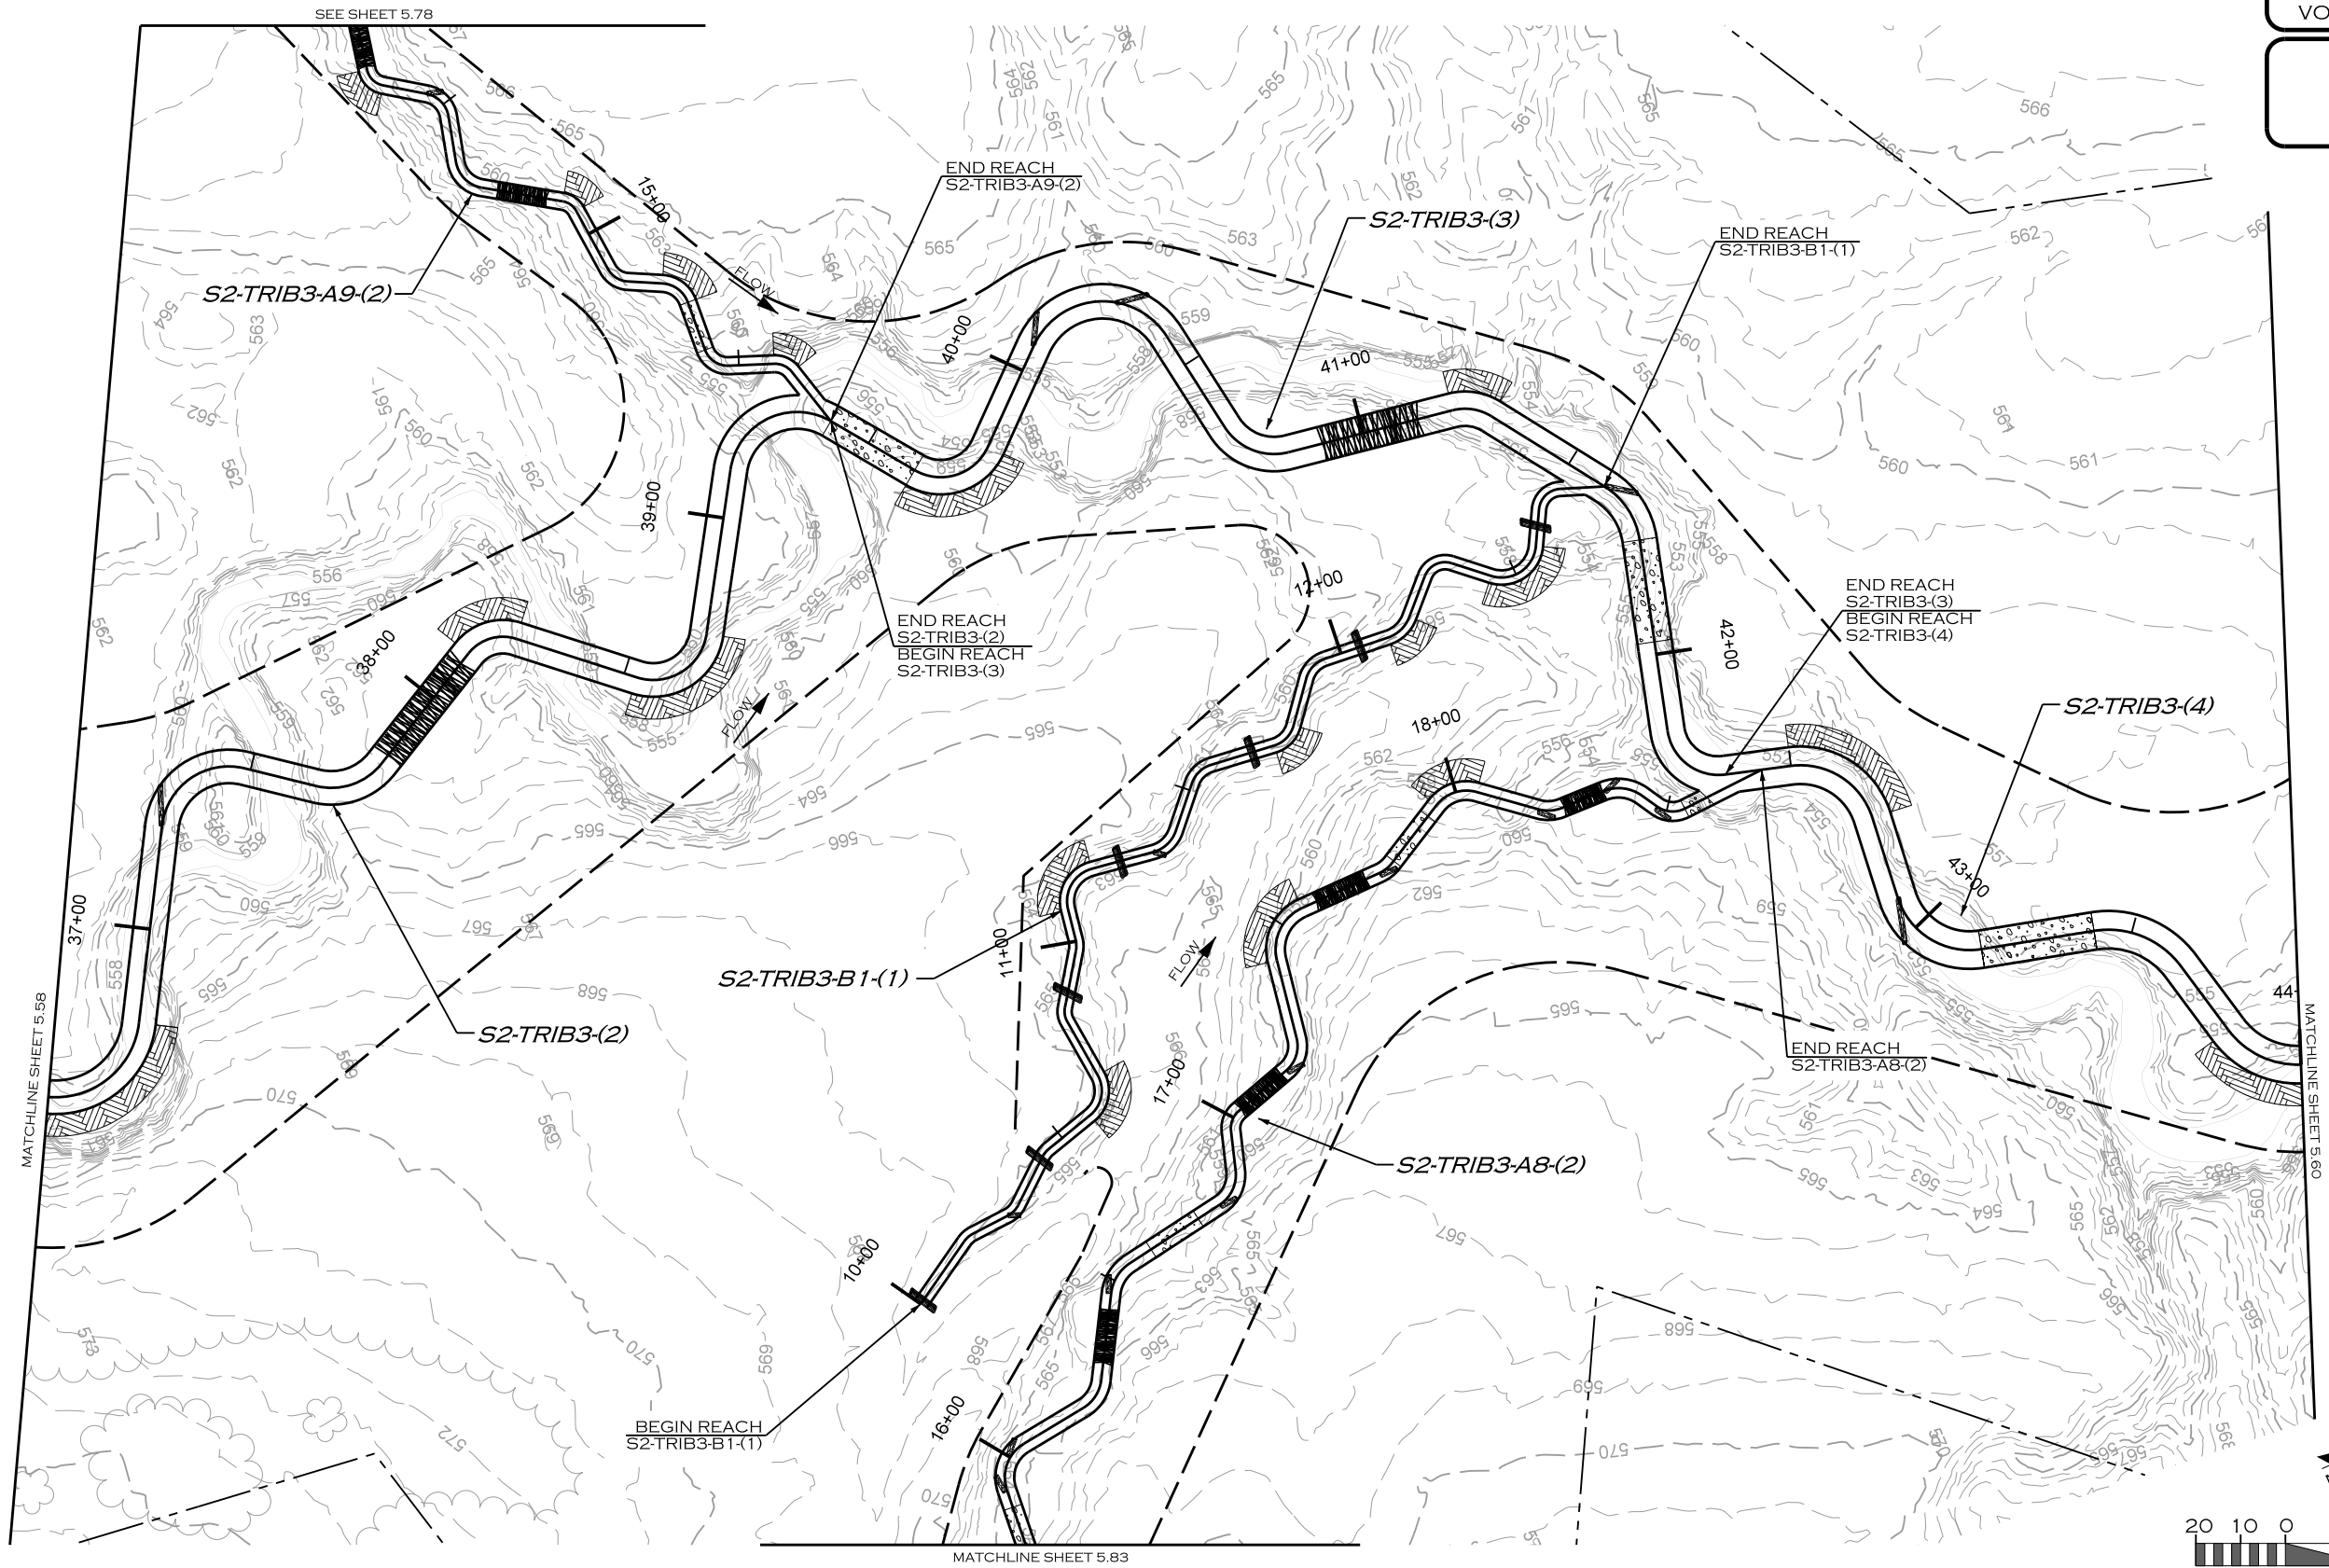

REVISIONS				
NO.	DESCRIPTION	ENGR.	APPROV.	DATE
1	DRAFT DESIGN PLANS	EMP	KLT	7/01/19



UPPER TRINITY
REGIONAL WATER DISTRICT

900 N KEALY ST
LEWISVILLE, TX 75057

LAKE RALPH HALL MITIGATION
MITIGATION ZONE A
FANNIN COUNTY, TEXAS





PREPARED IN THE OFFICE OF:

**ECOSYSTEM
PLANNING &
RESTORATION**

17575 N. ELDRIDGE PARKWAY, BLDG. C
TOMBALL, TX 77377
TEXAS REGISTERED ENGINEERING FIRM F-14997

PROJECT ENGINEER

NOT FOR CONSTRUCTION
THESE DRAWINGS WERE ISSUED BY
KEVIN TWEEDY PE#113620
FOR REGULATORY REVIEW
PURPOSES ONLY

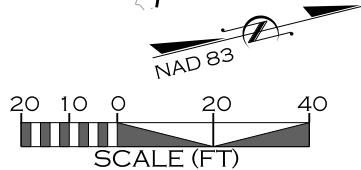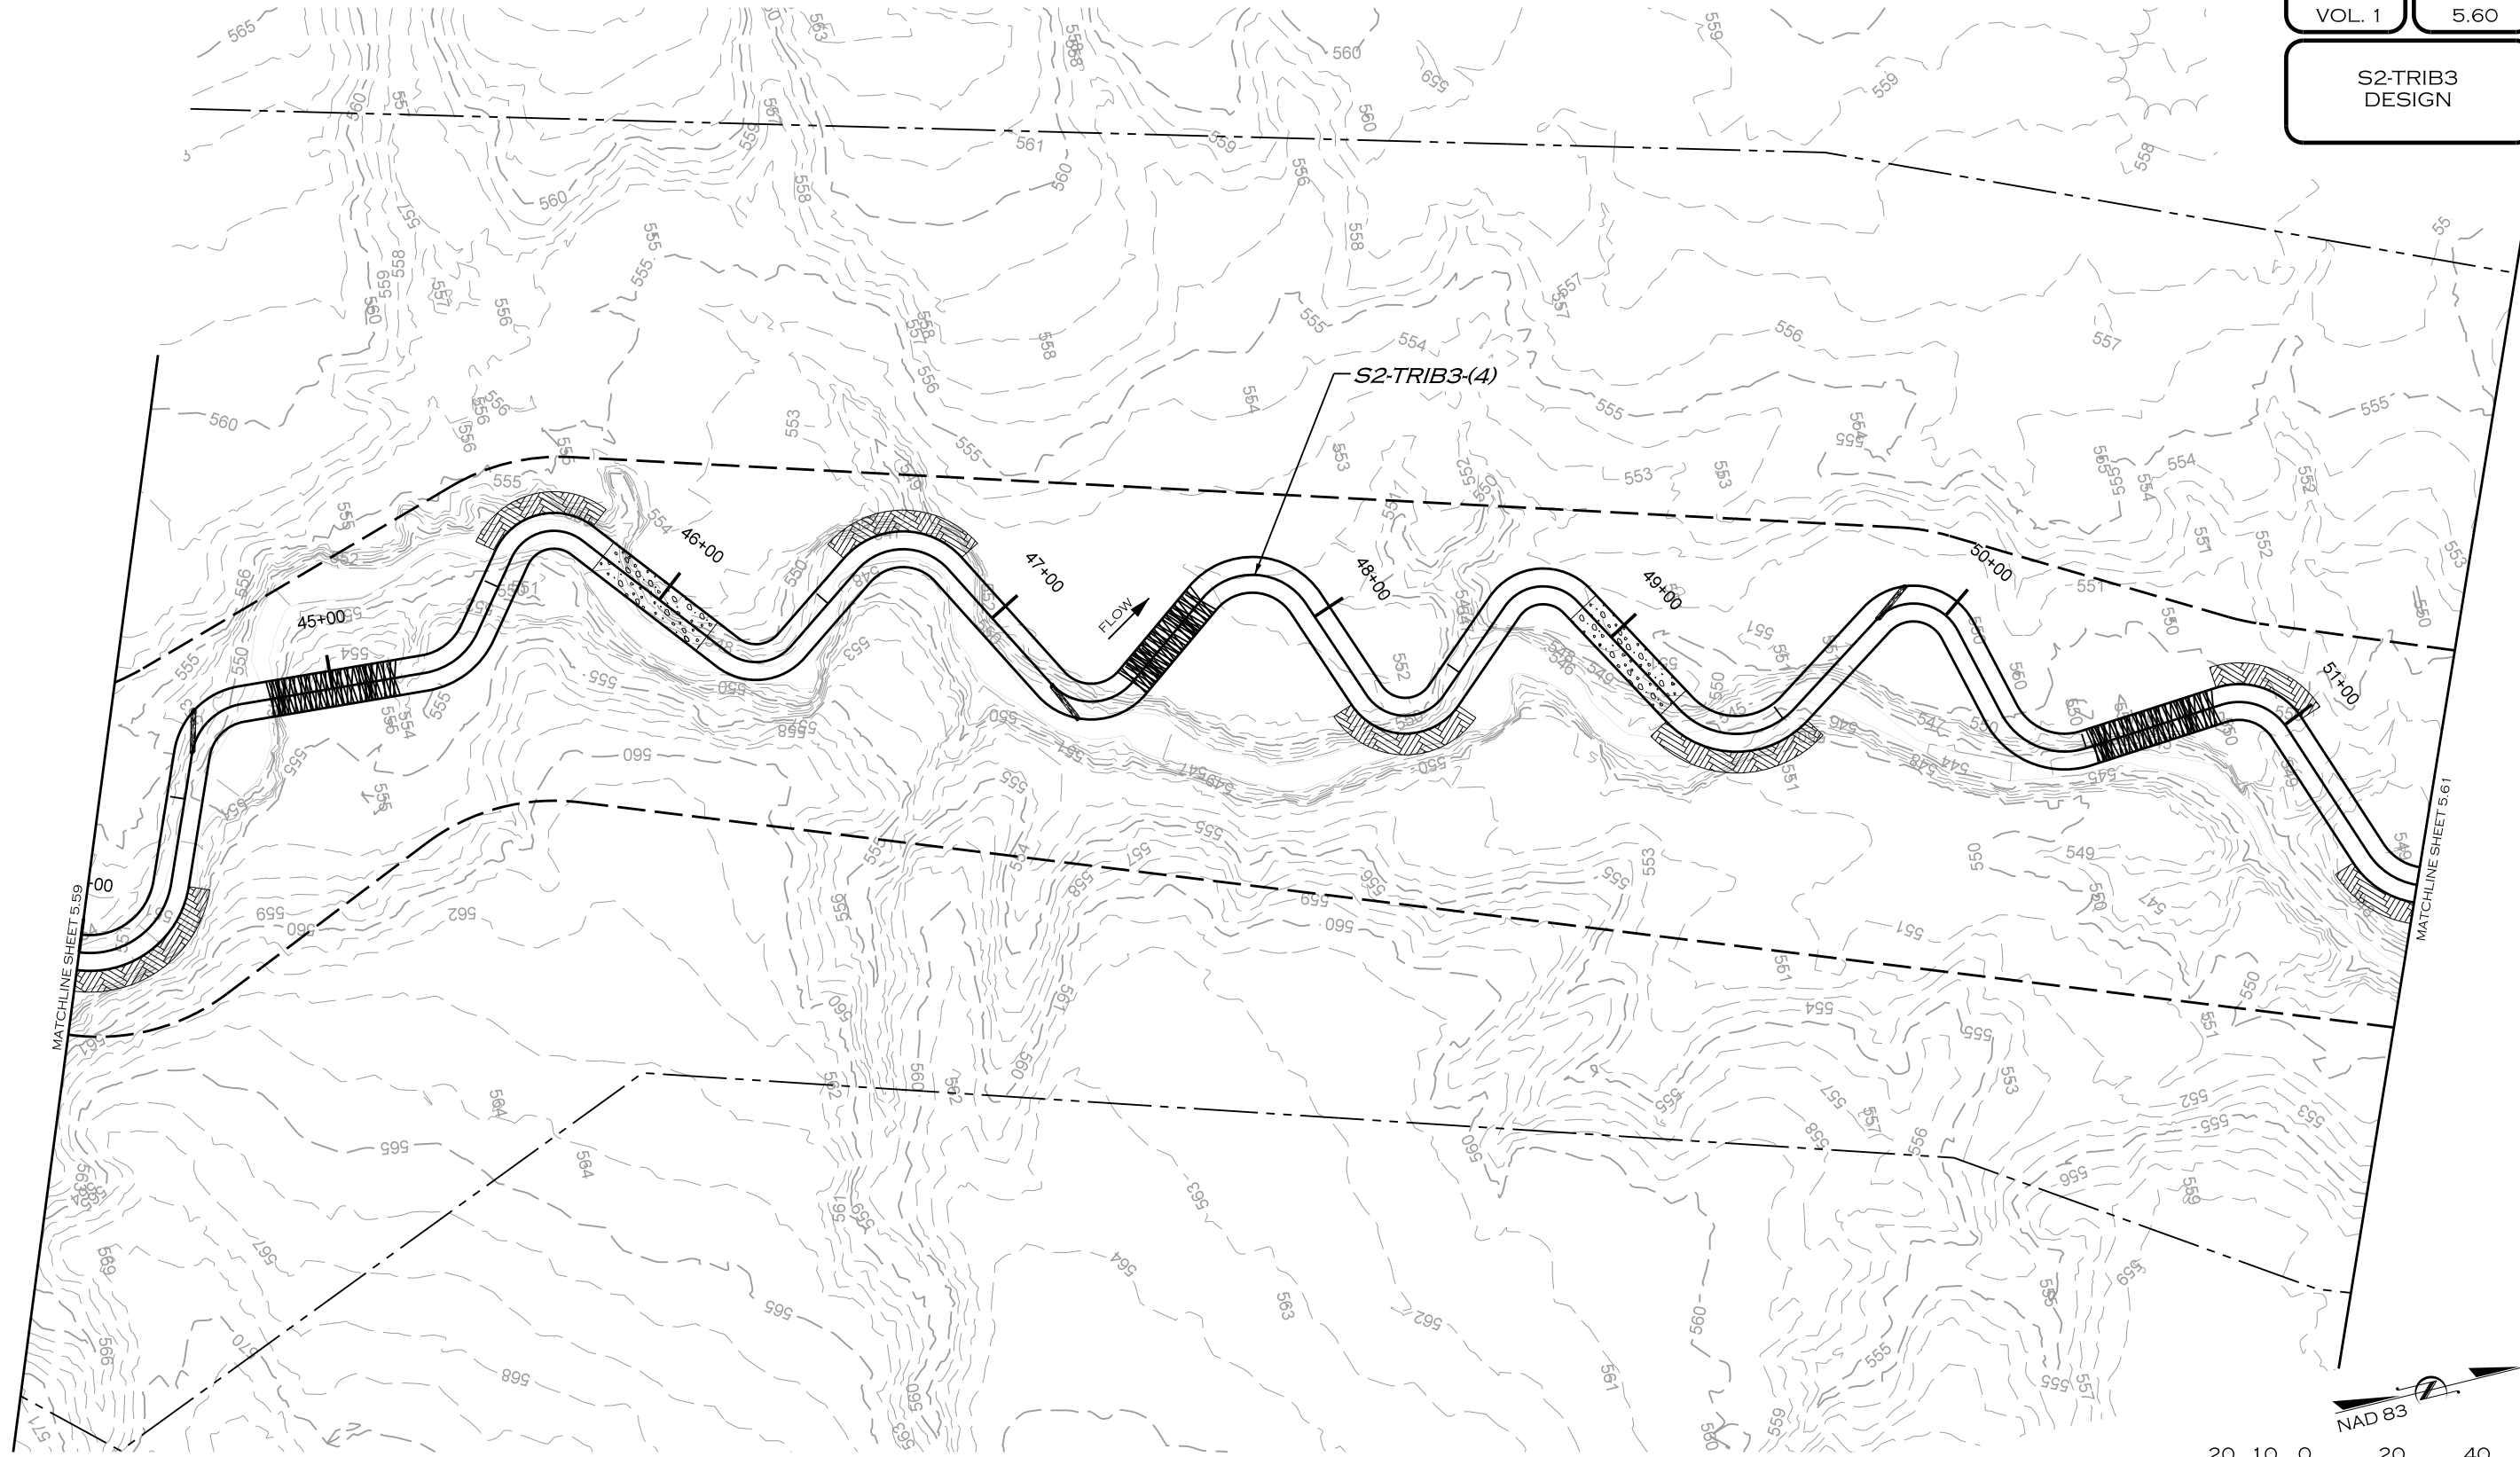

Z:\11\2019
R:\PROJECTS\DALOOO1_LAKE_RALPH_HALL\CADD\MIT AREA A\PLANS\LRH_PSH_5.60.dgn
JMK

REVISIONS				
NO.	DESCRIPTION	ENGR.	APPROV.	DATE
1	DRAFT DESIGN PLANS	EMP	KLT	7/01/19



UPPER TRINITY
REGIONAL WATER DISTRICT

PREPARED FOR:

LAKE RALPH HALL MITIGATION
MITIGATION ZONE A
FANNIN COUNTY, TEXAS

900 N KEALY ST
LEWISVILLE, TX 75057

PREPARED IN THE OFFICE OF:




ECOSYSTEM
PLANNING &
RESTORATION

17575 N. ELDRIDGE PARKWAY, BLDG. C
TOMBALL, TX 77377
TEXAS REGISTERED ENGINEERING FIRM F-14997

PROJECT ENGINEER

NOT FOR CONSTRUCTION
THESE DRAWINGS WERE ISSUED BY
KEVIN TWEEDY PE#113620
FOR REGULATORY REVIEW
PURPOSES ONLY

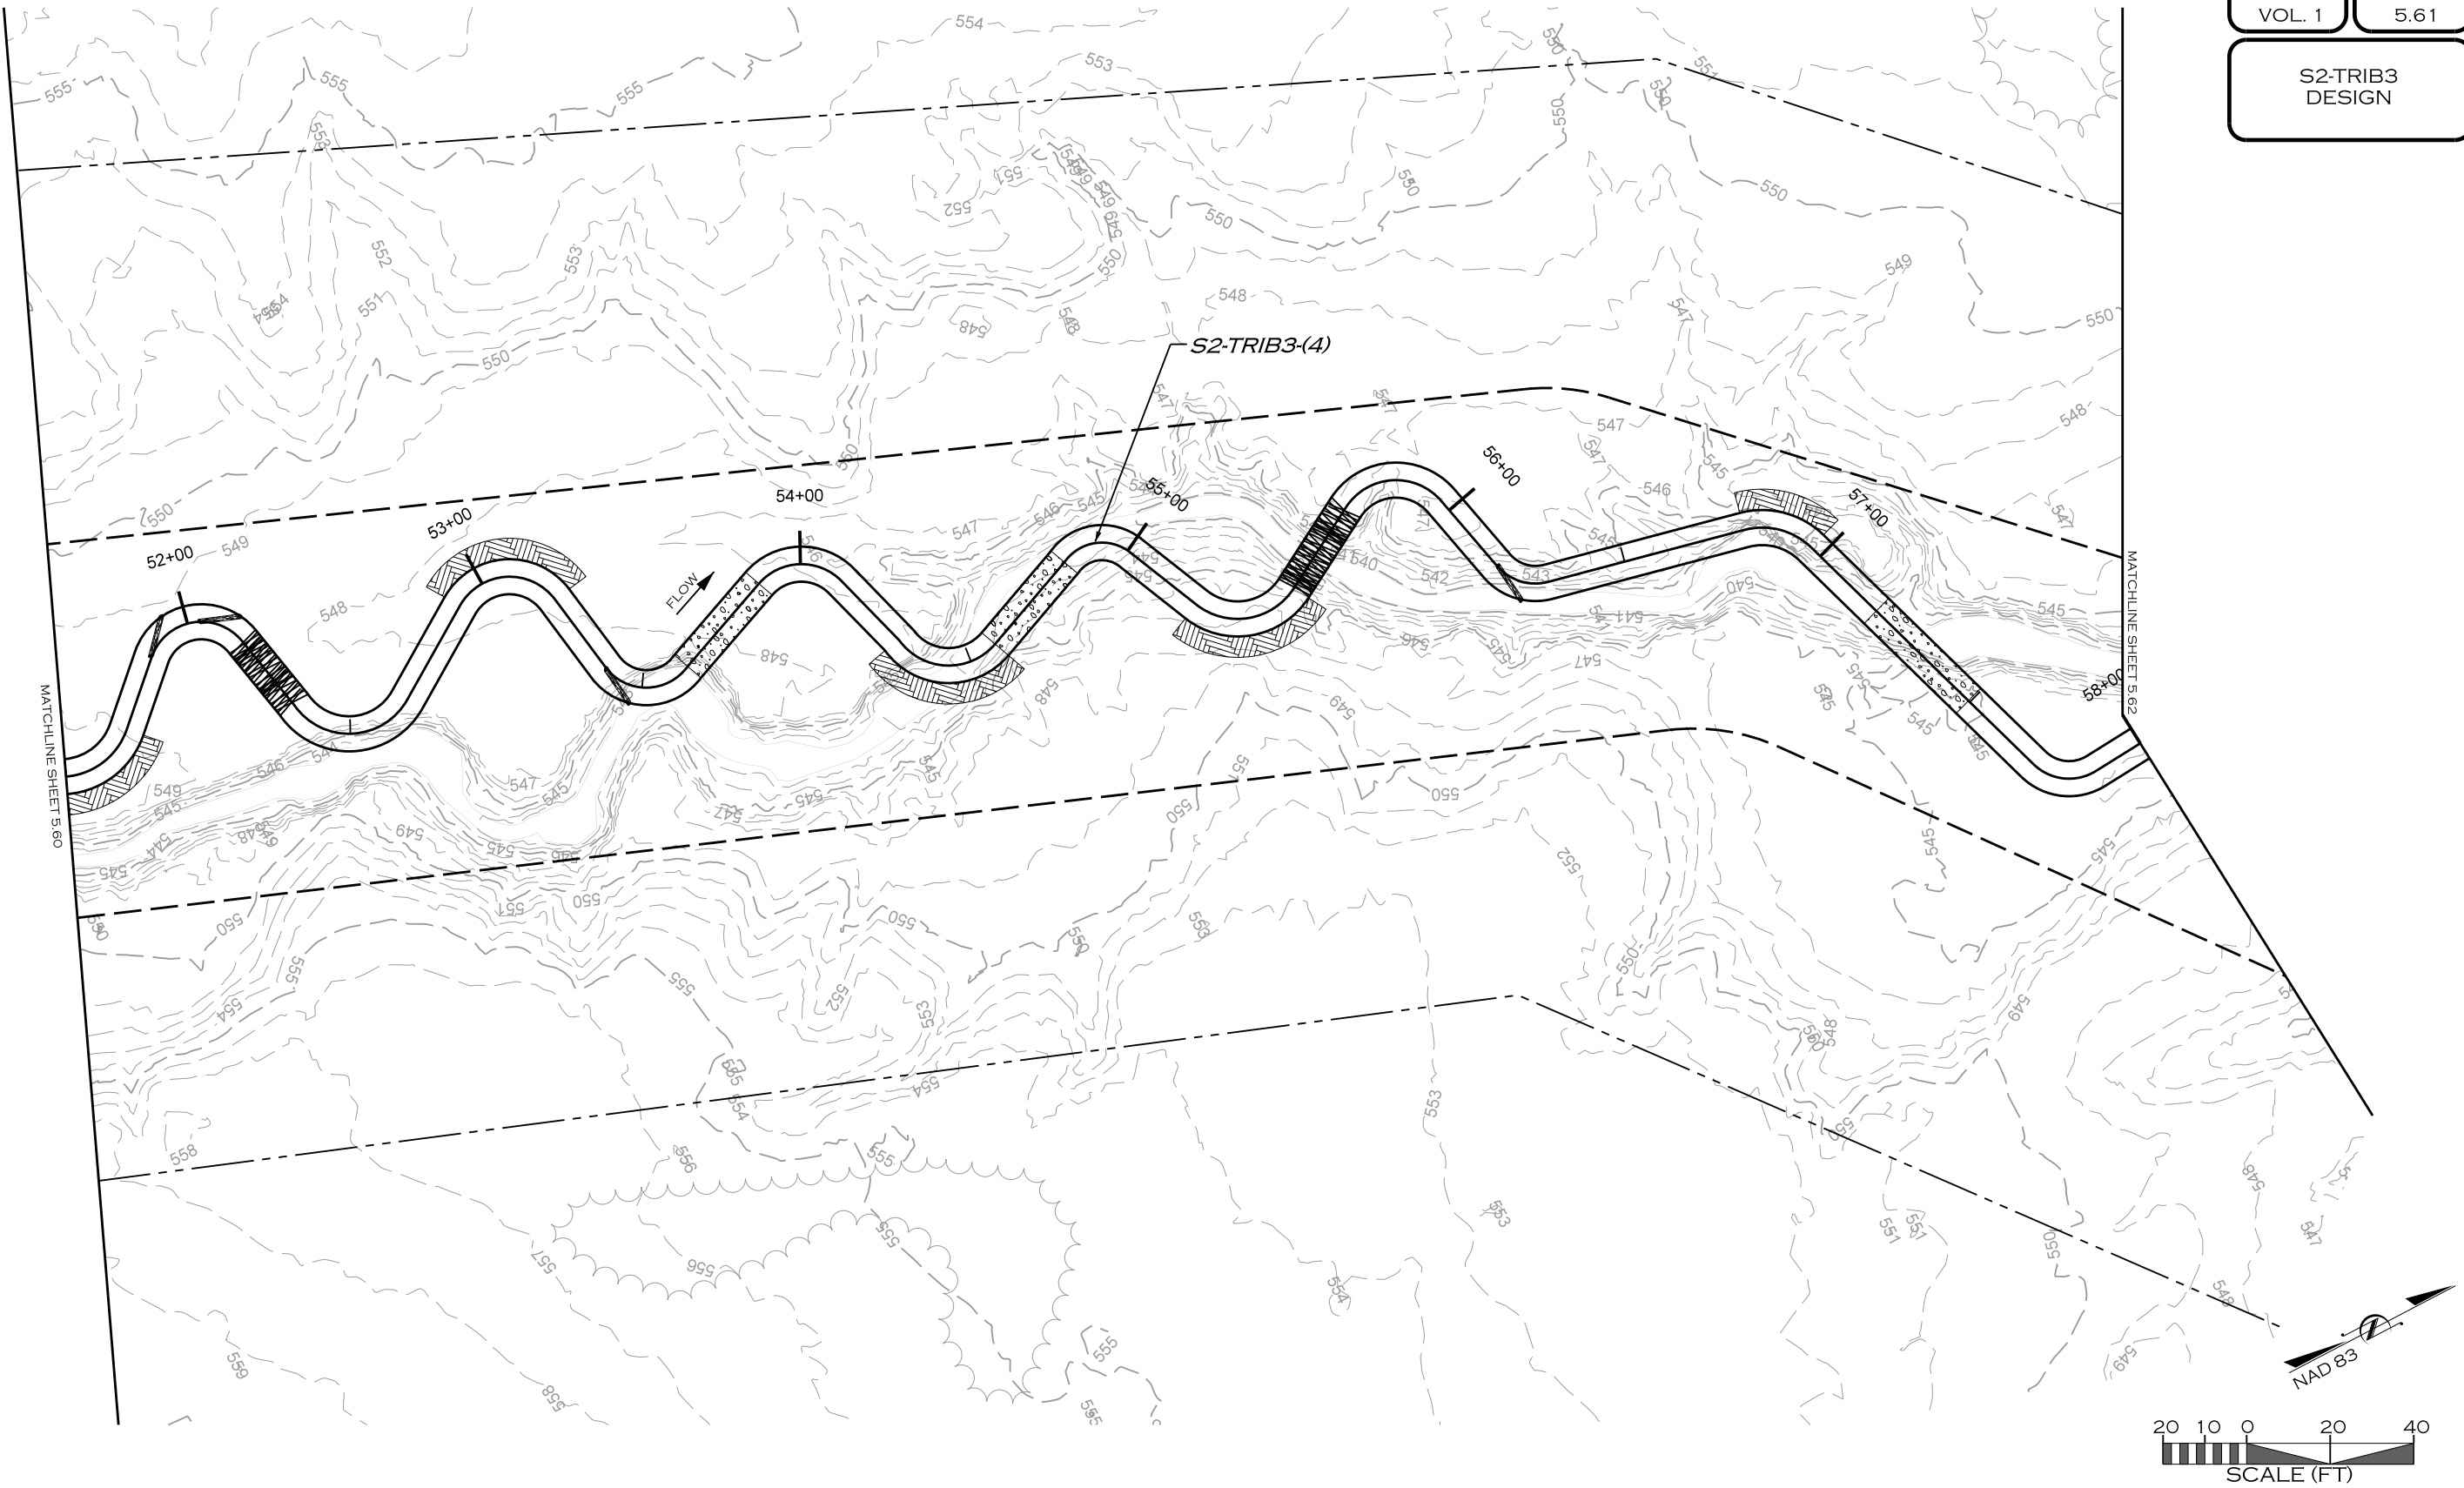

Z:\11\2019
R:\PROJECTS\DAL0001_LAKE_RALPH_HALL\CADD\MIT AREA A\PLANS\LRH_PSH_5.61.dgn
JACOB

REVISIONS				
NO.	DESCRIPTION	ENGR.	APPROV.	DATE
1	DRAFT DESIGN PLANS	EMP	KLT	7/01/19



UPPER TRINITY
REGIONAL WATER DISTRICT

900 N KEALY ST
LEWISVILLE, TX 75057

PREPARED FOR:

LAKE RALPH HALL MITIGATION
MITIGATION ZONE A
FANNIN COUNTY, TEXAS




PREPARED IN THE OFFICE OF:

17575 N. ELDRIDGE PARKWAY, BLDG. C
TOMBALL, TX 77377
TEXAS REGISTERED ENGINEERING FIRM F-14997

PROJECT ENGINEER

NOT FOR CONSTRUCTION
THESE DRAWINGS WERE ISSUED BY
KEVIN TWEEDY PE#113620
FOR REGULATORY REVIEW
PURPOSES ONLY

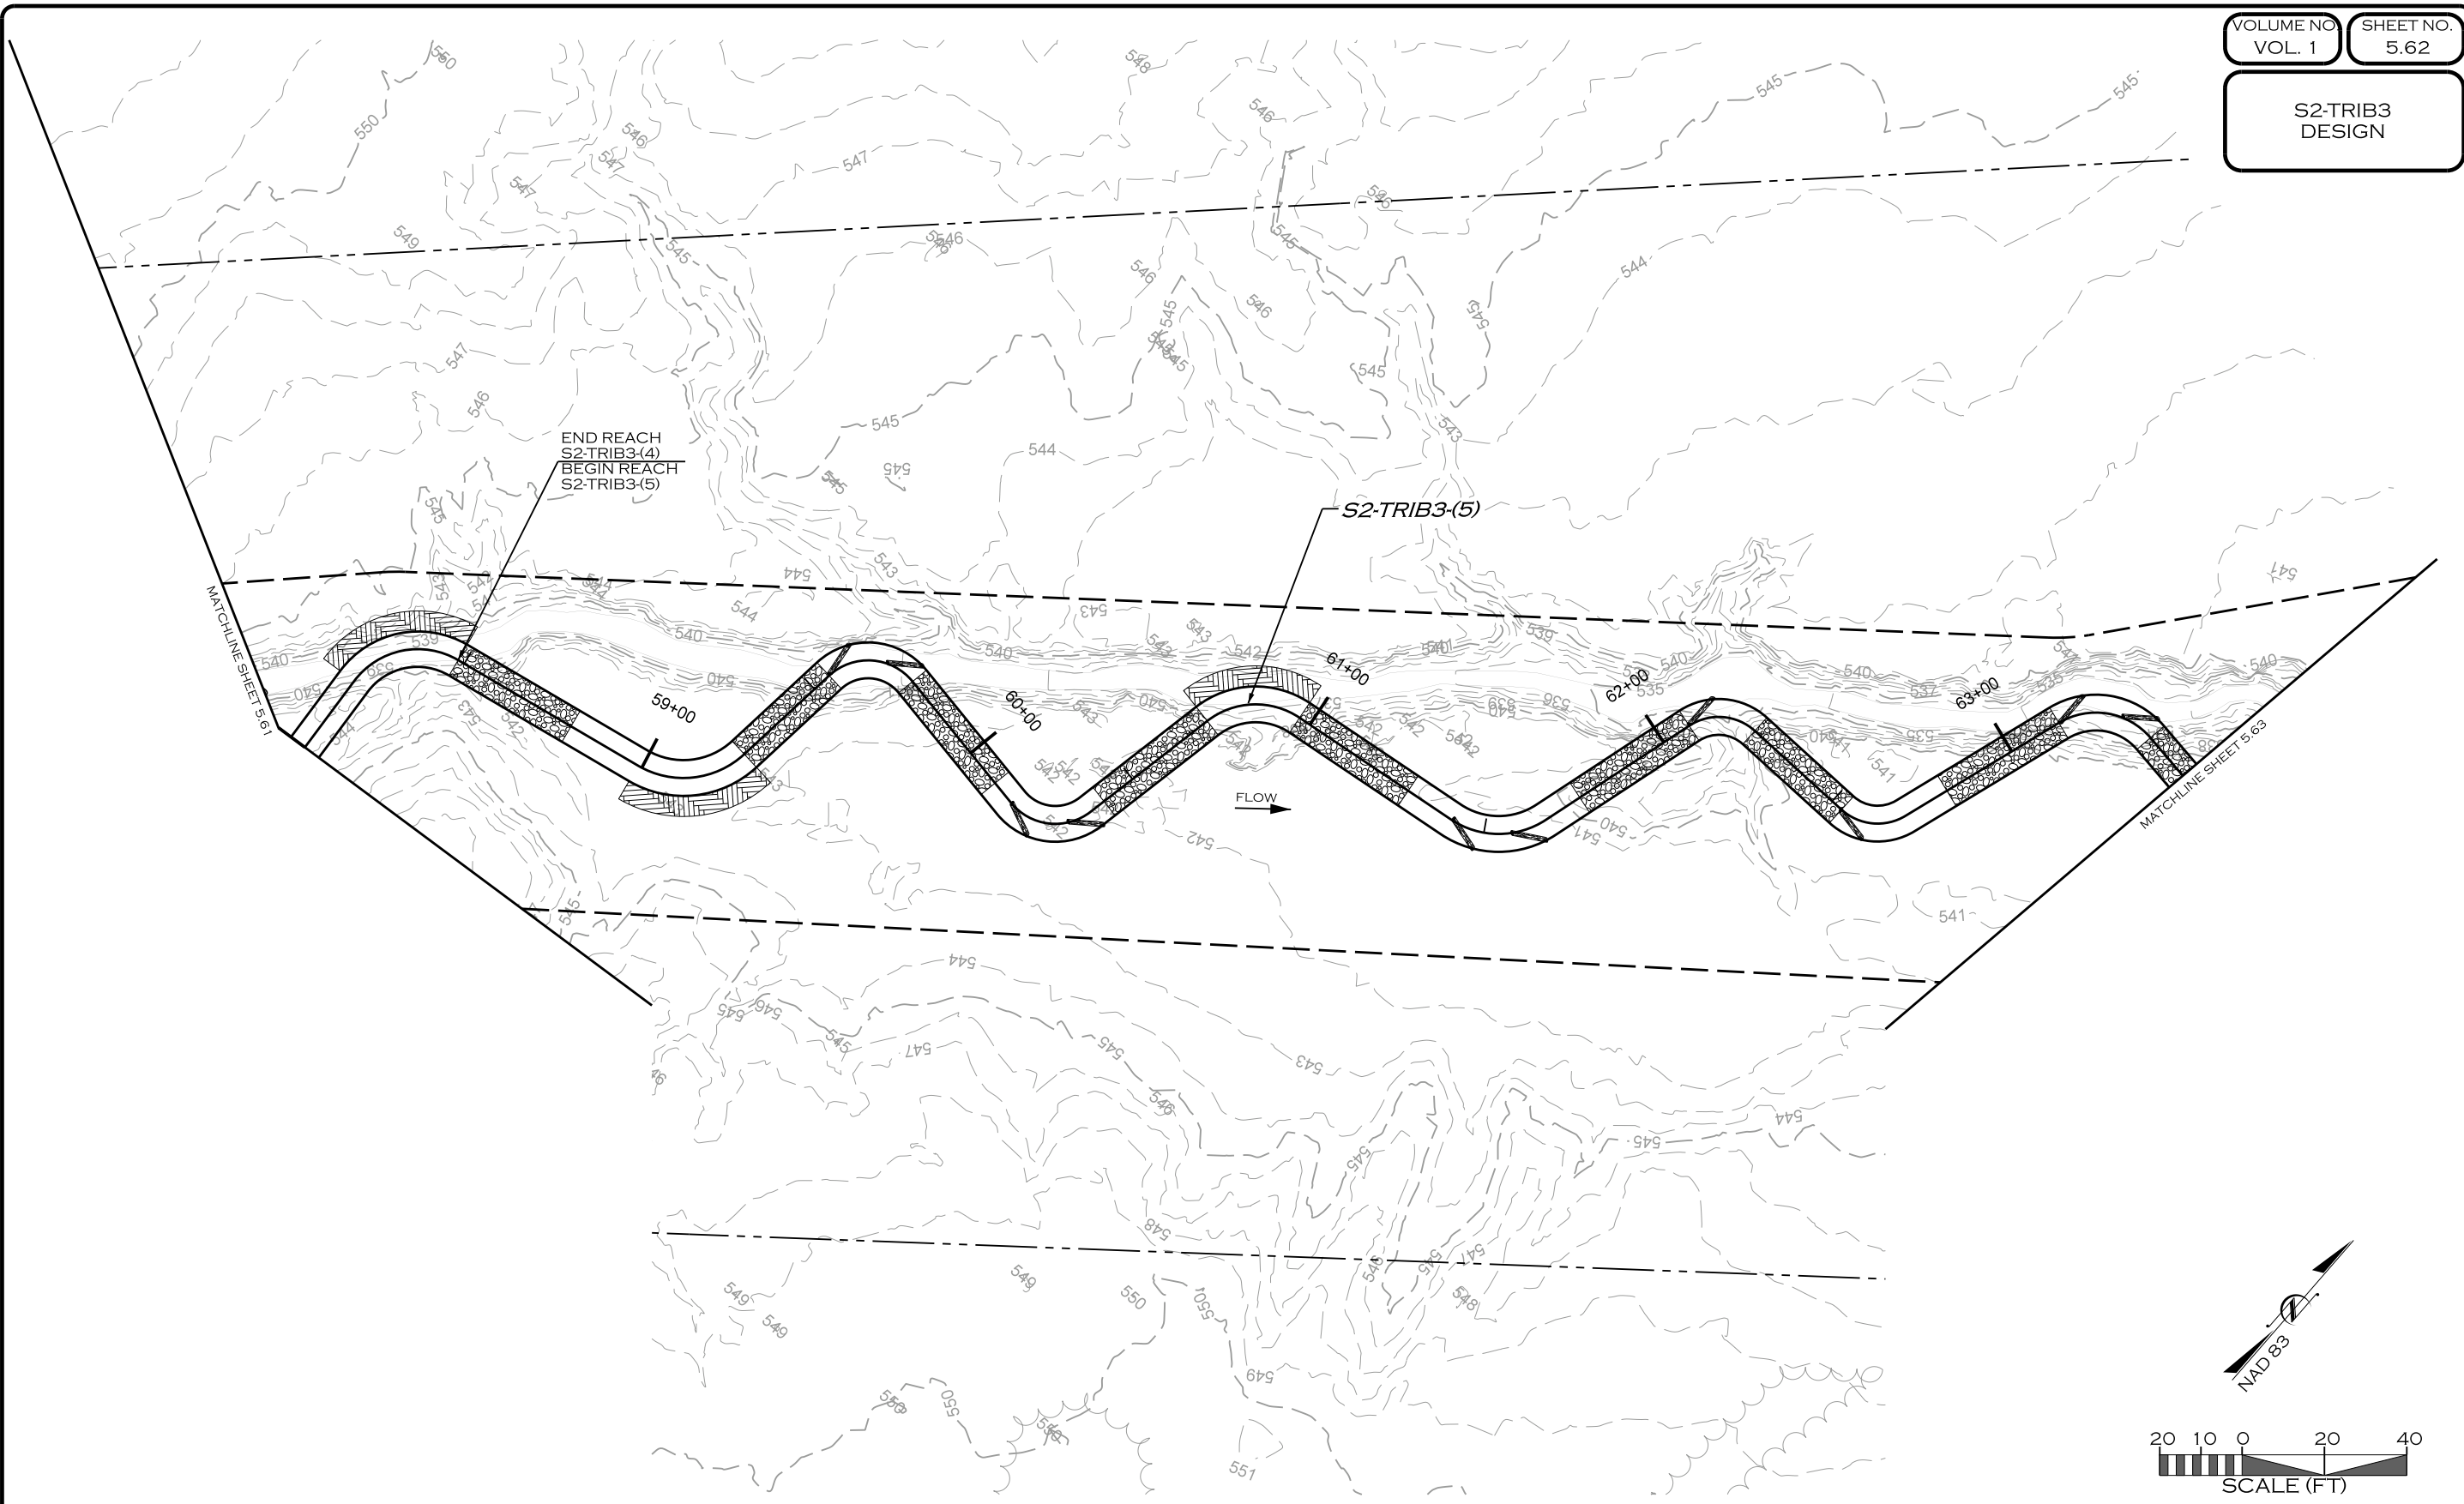

Z:\11\2019\PROJECTS\DAL0001_LAKE_RALPH_HALL\CADD\MIT AREA A\PLANS\LRH_PSH_5.62.dgn

REVISIONS				
NO.	DESCRIPTION	ENGR.	APPROV.	DATE
1	DRAFT DESIGN PLANS	EMP	KLT	7/01/19



UPPER TRINITY
REGIONAL WATER DISTRICT

PREPARED FOR:

**UPPER TRINITY REGIONAL
WATER DISTRICT**

900 N KEALY ST
LEWISVILLE, TX 75057

PREPARED IN THE OFFICE OF:

**ECOSYSTEM
PLANNING &
RESTORATION**

17575 N. ELDRIDGE PARKWAY, BLDG. C
TOMBALL, TX 77377
TEXAS REGISTERED ENGINEERING FIRM F-14997

LAKE RALPH HALL MITIGATION
MITIGATION ZONE A
FANNIN COUNTY, TEXAS



PREPARED IN THE OFFICE OF:

**ECOSYSTEM
PLANNING &
RESTORATION**

17575 N. ELDRIDGE PARKWAY, BLDG. C
TOMBALL, TX 77377
TEXAS REGISTERED ENGINEERING FIRM F-14997

PROJECT ENGINEER

NOT FOR CONSTRUCTION
THESE DRAWINGS WERE ISSUED BY
KEVIN TWEEDY PE#113620
FOR REGULATORY REVIEW
PURPOSES ONLY

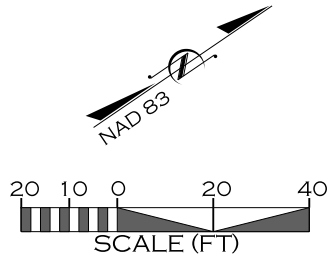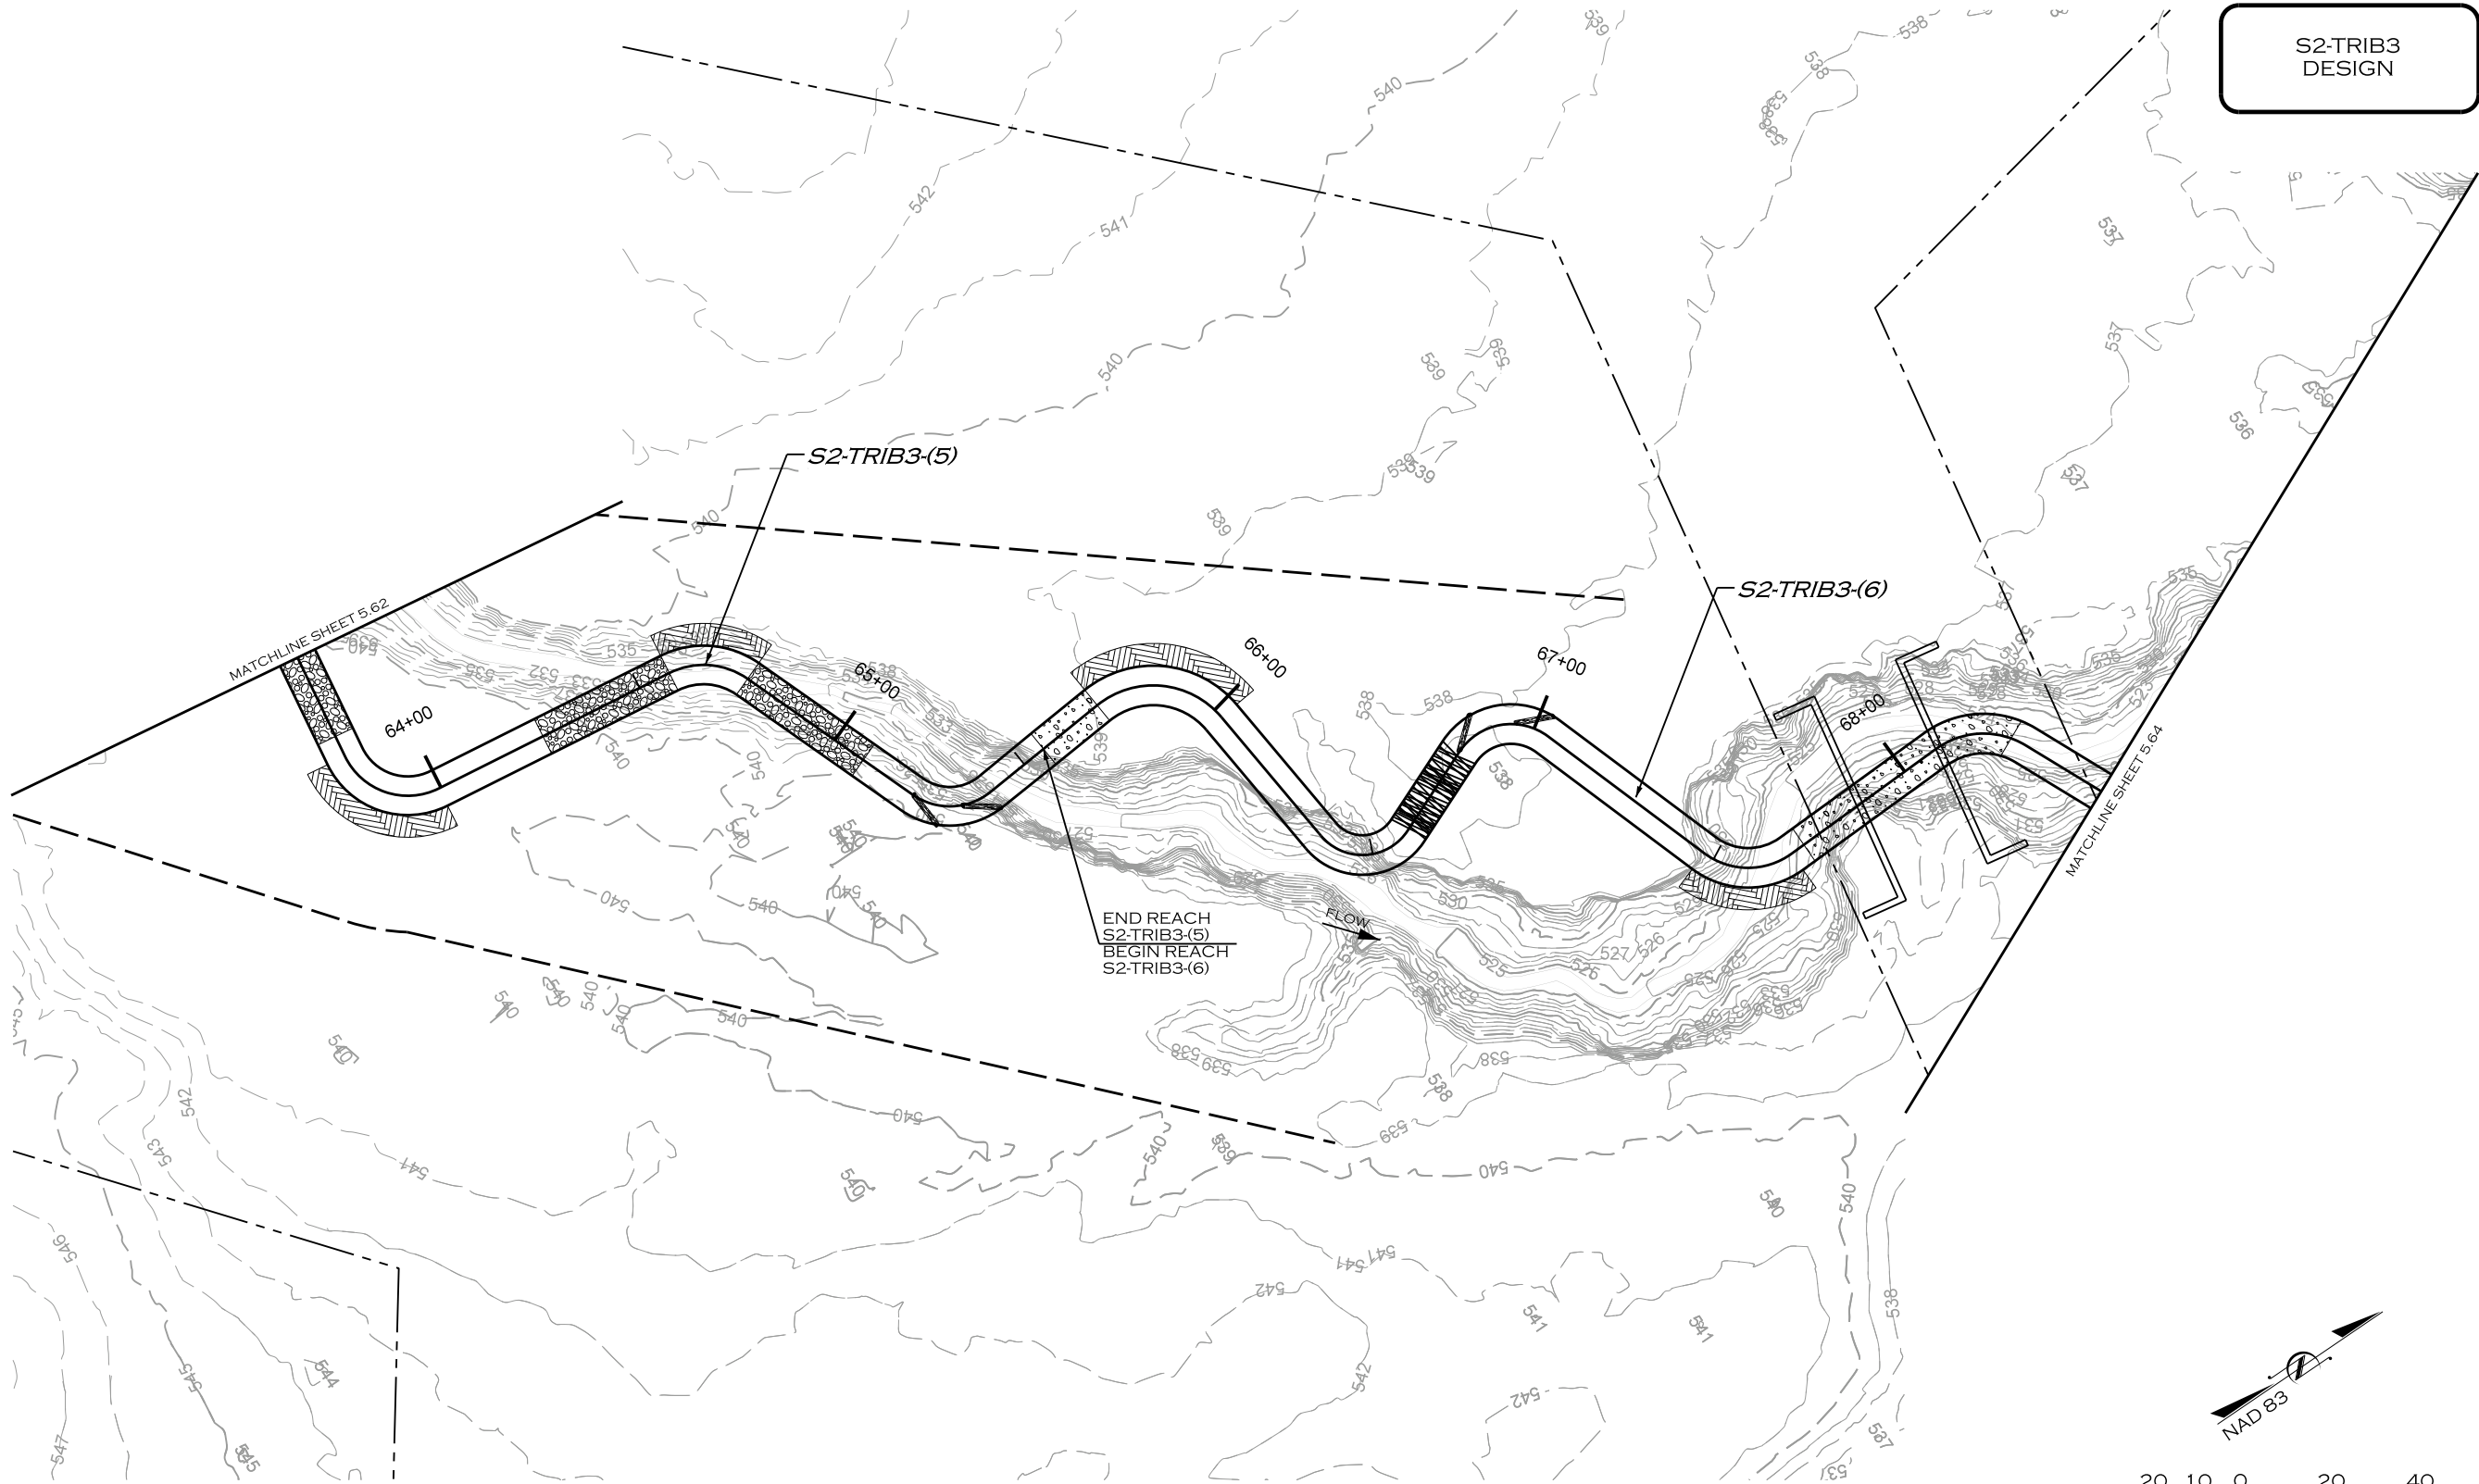

REVISIONS				
NO.	DESCRIPTION	ENGR.	APPROV.	DATE
1	DRAFT DESIGN PLANS	EMP	KLT	7/01/19

PREPARED FOR:



UPPER TRINITY
REGIONAL WATER DISTRICT

900 N KEALY ST
LEWISVILLE, TX 75057

LAKE RALPH HALL MITIGATION
MITIGATION ZONE A
FANNIN COUNTY, TEXAS

PREPARED IN THE OFFICE OF:




ECOSYSTEM
PLANNING &
RESTORATION

17575 N. ELDRIDGE PARKWAY, BLDG. C
TOMBALL, TX 77377
TEXAS REGISTERED ENGINEERING FIRM F-14997

PROJECT ENGINEER

NOT FOR CONSTRUCTION
THESE DRAWINGS WERE ISSUED BY
KEVIN TWEEDY PE#113620
FOR REGULATORY REVIEW
PURPOSES ONLY

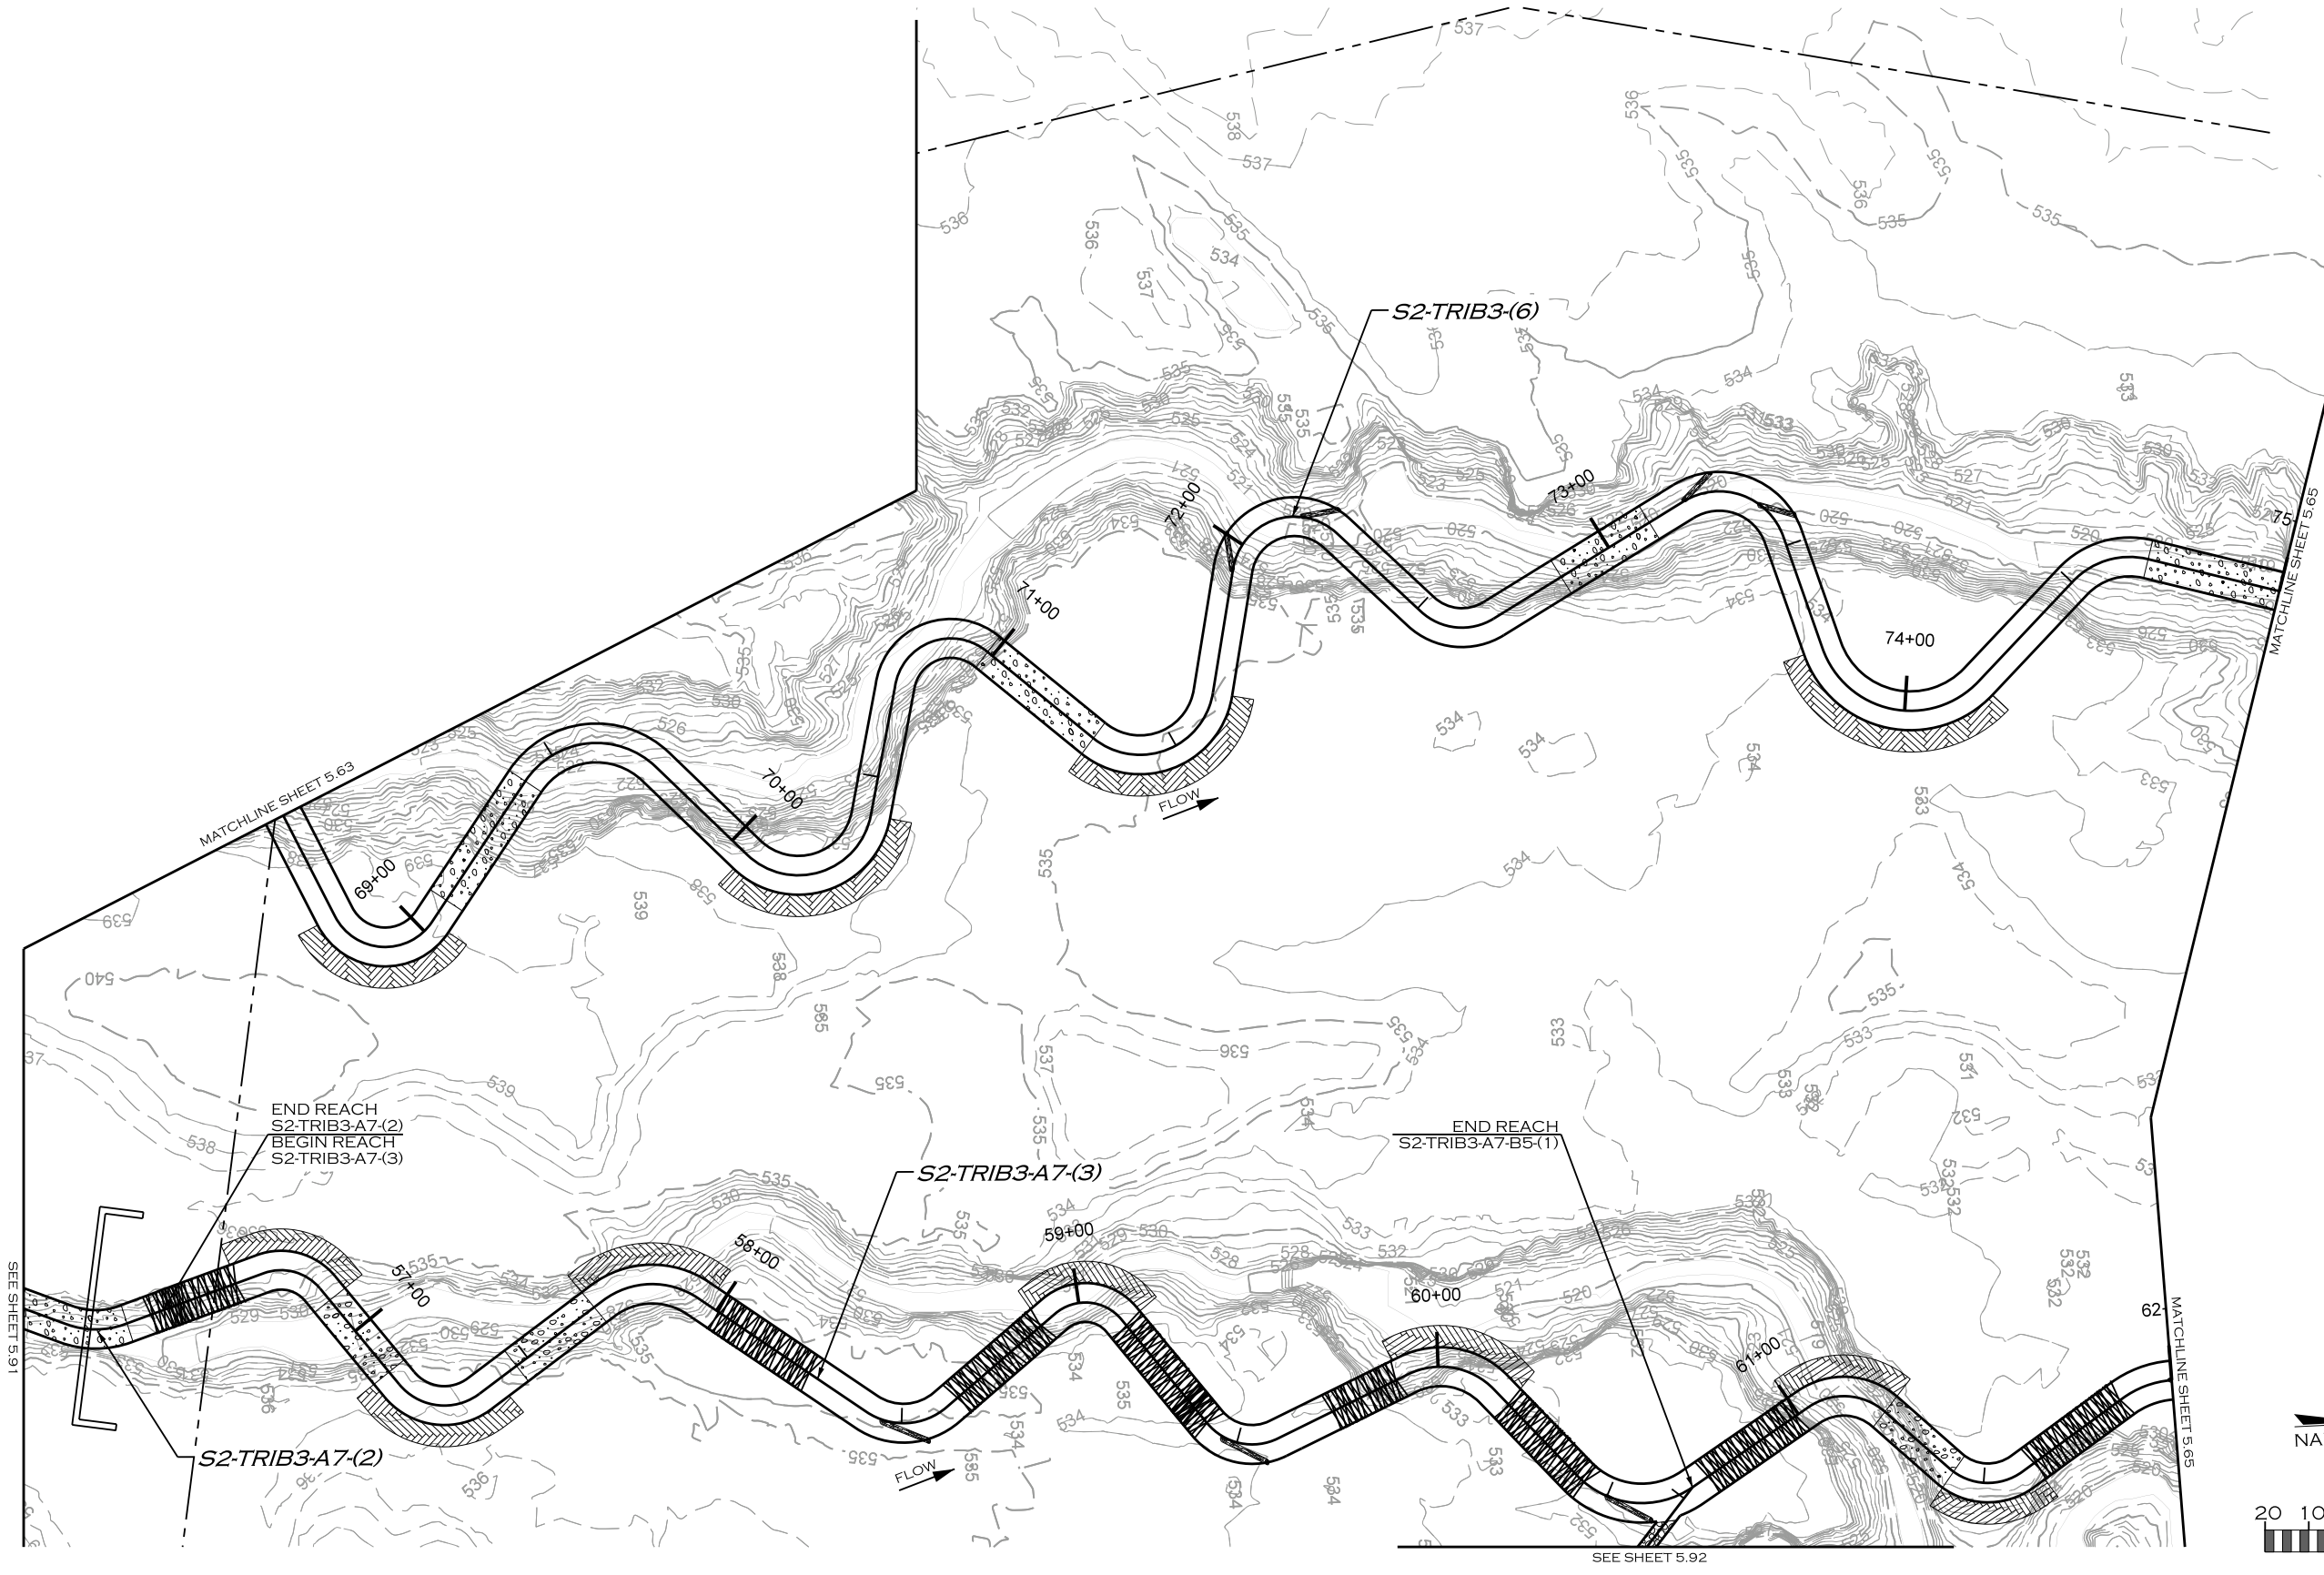

Z:\11\2019\PROJECTS\DAL0001_LAKE_RALPH_HALL\CADD\MIT AREA A\PLANS\LRH_PSH_5.64.dgn
J:\PROJECTS\DAL0001_LAKE_RALPH_HALL\CADD\MIT AREA A\PLANS\LRH_PSH_5.64.dgn

REVISIONS				
NO.	DESCRIPTION	ENGR.	APPROV.	DATE
1	DRAFT DESIGN PLANS	EMP	KLT	7/01/19



UPPER TRINITY
REGIONAL WATER DISTRICT

PREPARED FOR:

**UPPER TRINITY REGIONAL
WATER DISTRICT**

900 N KEALY ST
LEWISVILLE, TX 75057

LAKE RALPH HALL MITIGATION
MITIGATION ZONE A
FANNIN COUNTY, TEXAS





PREPARED IN THE OFFICE OF:

**ECOSYSTEM
PLANNING &
RESTORATION**

17575 N. ELDRIDGE PARKWAY, BLDG. C
TOMBALL, TX 77377
TEXAS REGISTERED ENGINEERING FIRM F-14997

PROJECT ENGINEER

NOT FOR CONSTRUCTION
THESE DRAWINGS WERE ISSUED BY
KEVIN TWEEDY PE#113620
FOR REGULATORY REVIEW
PURPOSES ONLY

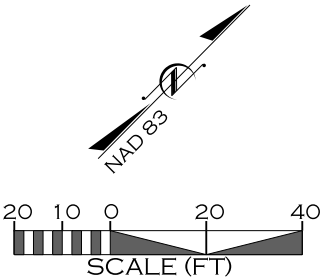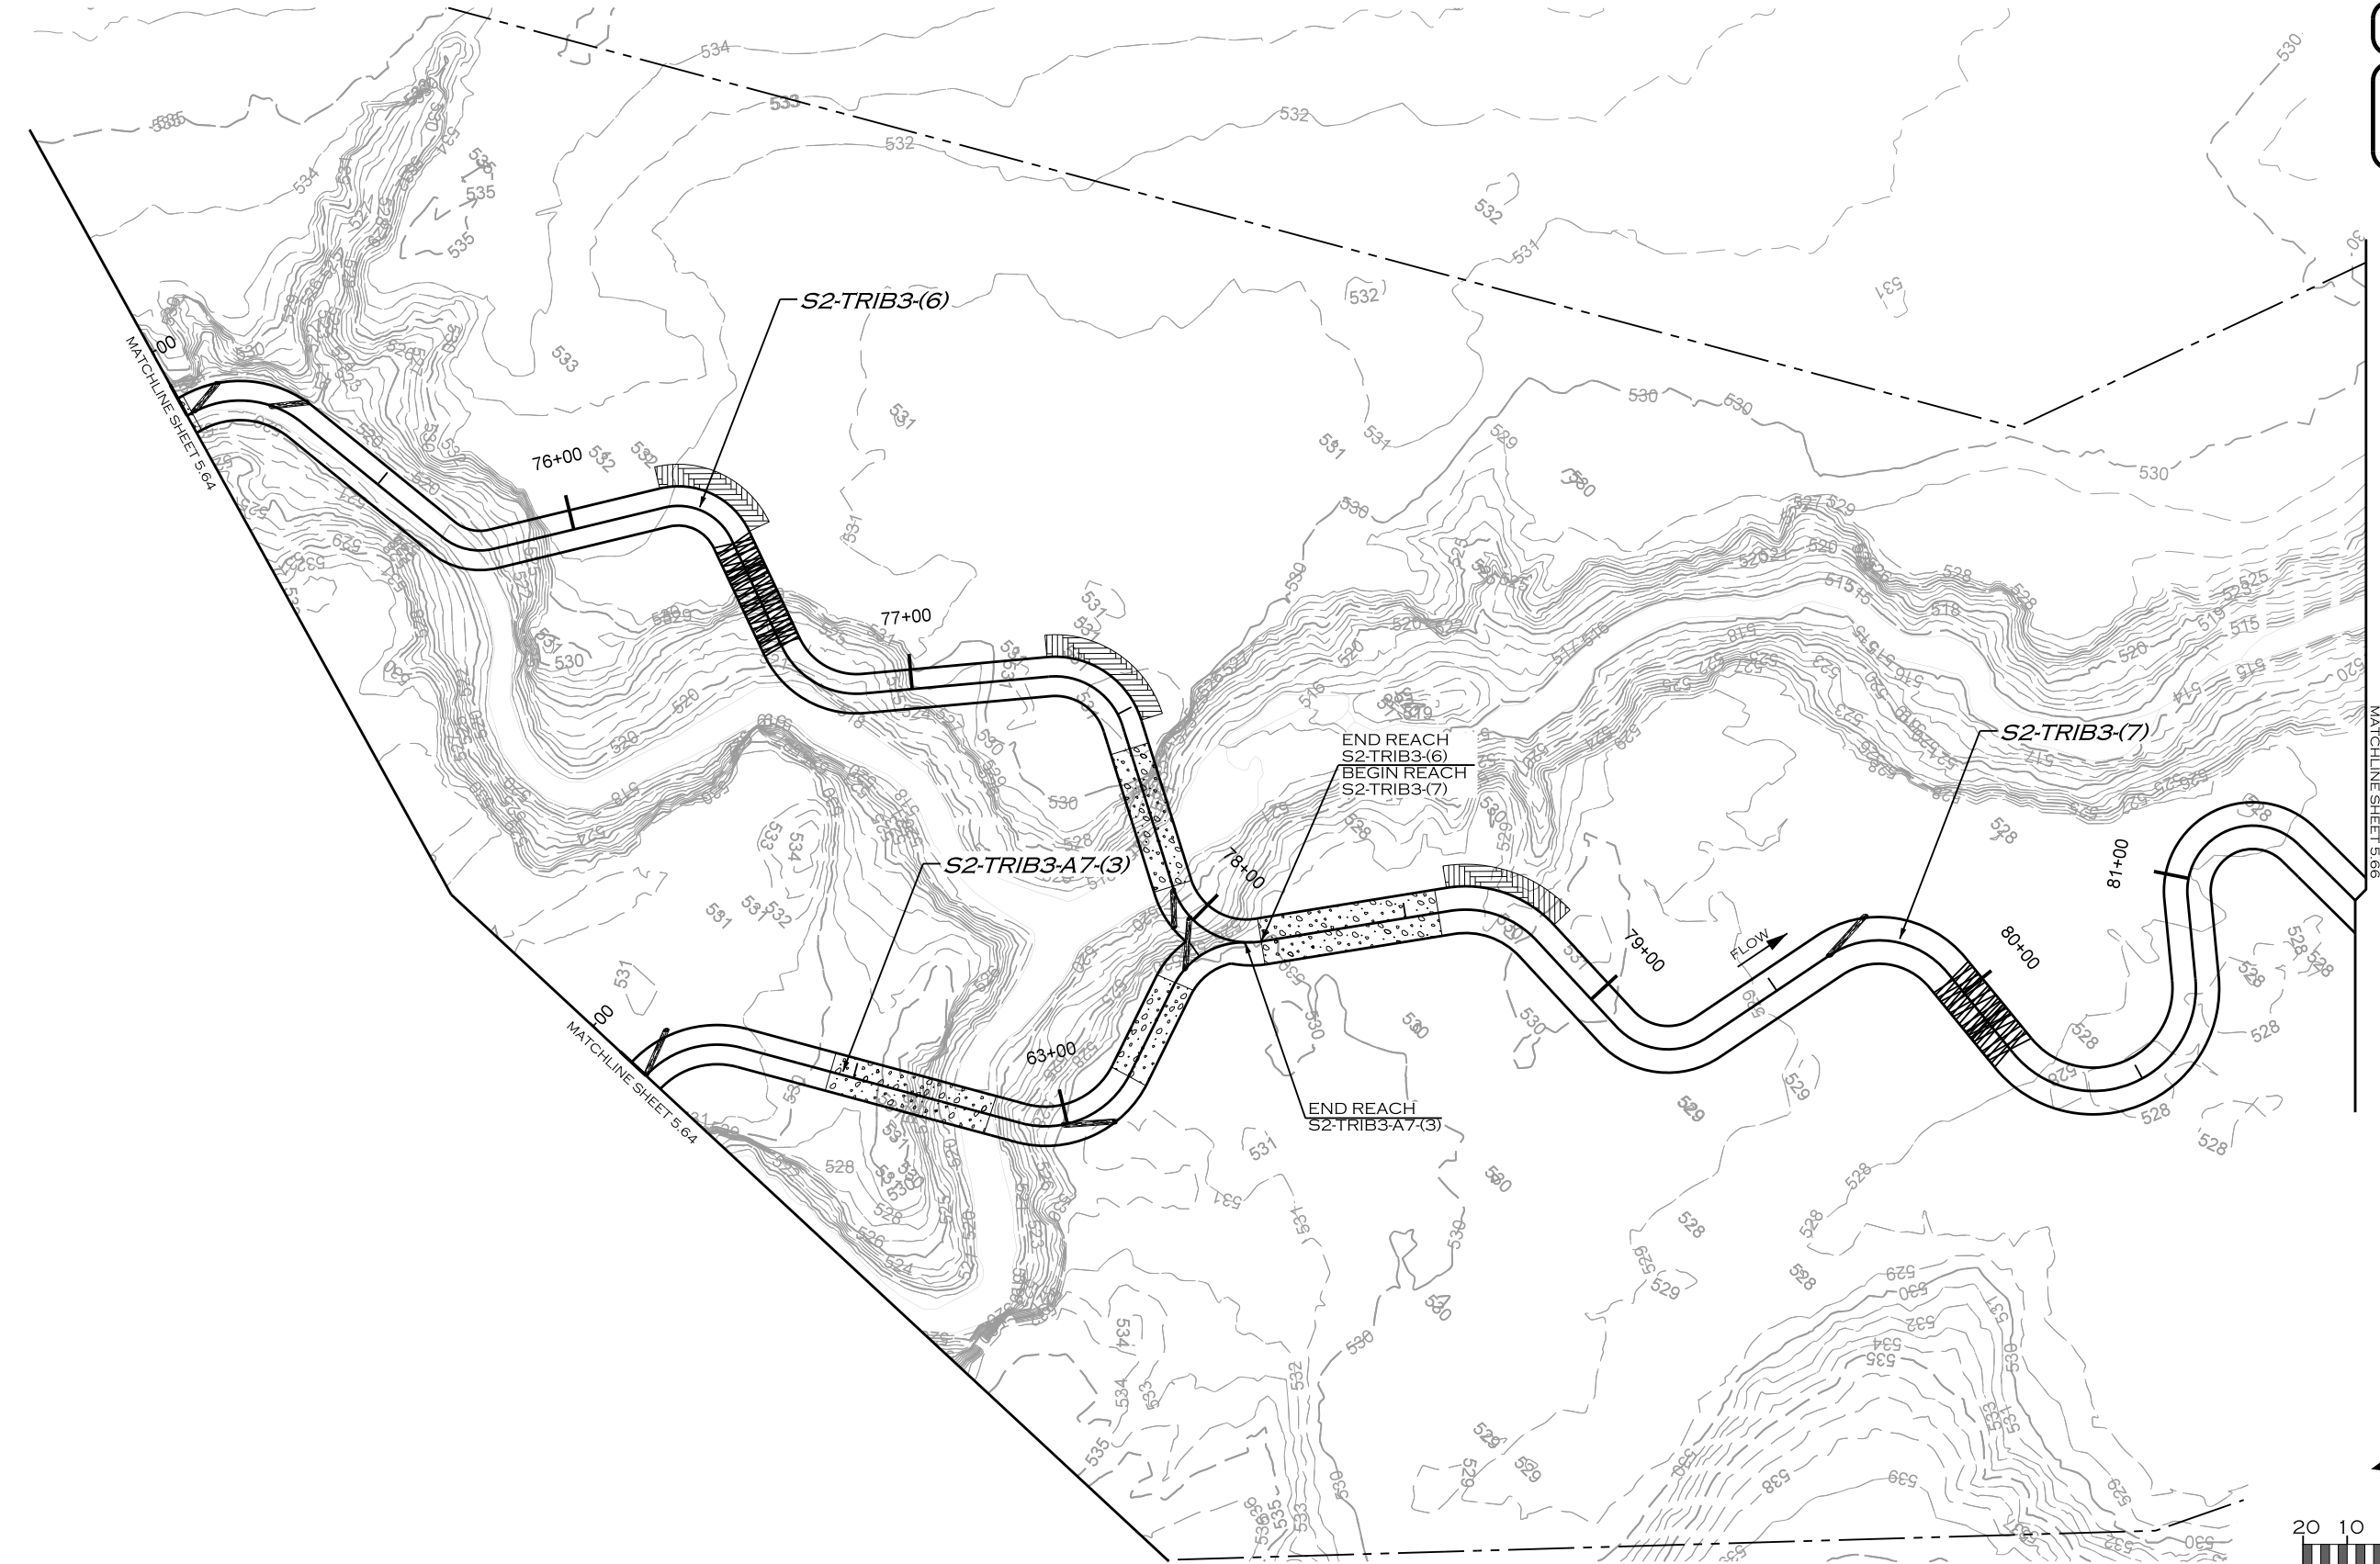

REVISIONS				
NO.	DESCRIPTION	ENGR.	APPROV.	DATE
1	DRAFT DESIGN PLANS	EMP	KLT	7/01/19

PREPARED FOR:



UPPER TRINITY
REGIONAL WATER DISTRICT

900 N KEALY ST
LEWISVILLE, TX 75057

LAKE RALPH HALL MITIGATION
MITIGATION ZONE A
FANNIN COUNTY, TEXAS

PREPARED IN THE OFFICE OF:




ECOSYSTEM
PLANNING &
RESTORATION

17575 N. ELDRIDGE PARKWAY, BLDG. C
TOMBALL, TX 77377
TEXAS REGISTERED ENGINEERING FIRM F-14997

PROJECT ENGINEER

NOT FOR CONSTRUCTION
THESE DRAWINGS WERE ISSUED BY
KEVIN TWEEDY PE#113620
FOR REGULATORY REVIEW
PURPOSES ONLY

S2-TRIB3
S2-TRIB3-A6
DESIGN

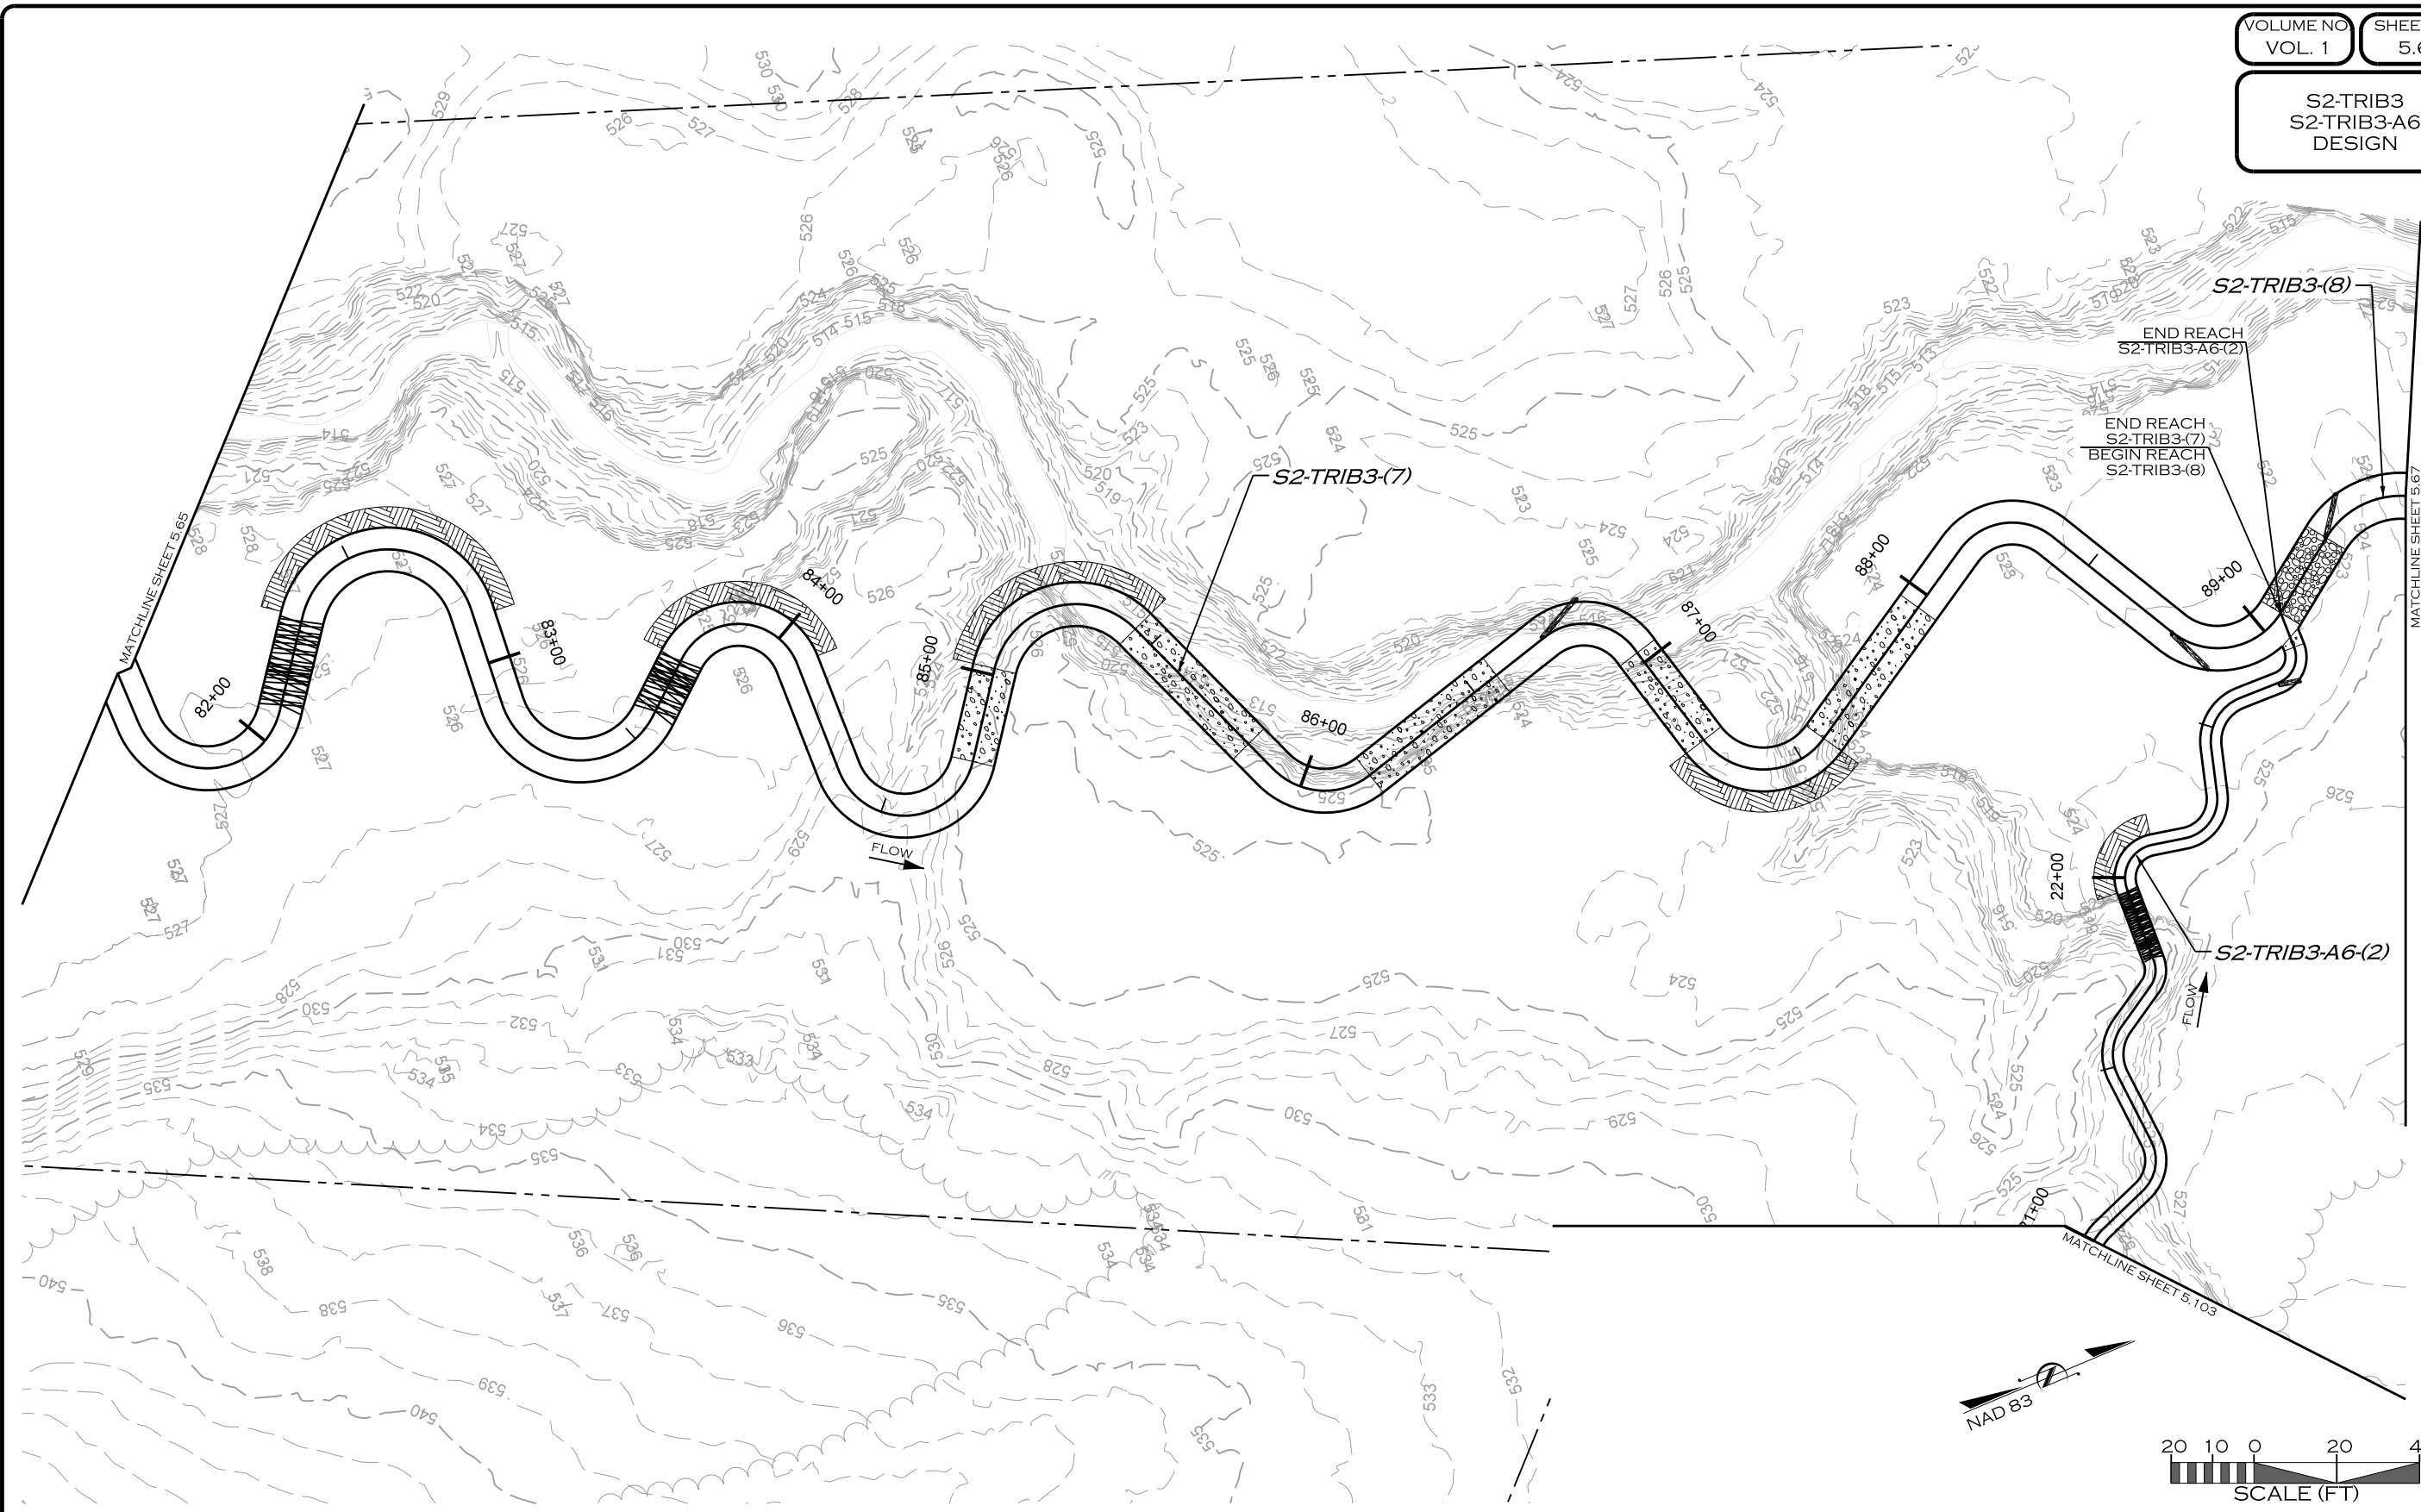

Z:\11\2019
R:\PROJECTS\DAL0001_LAKE_RALPH_HALL\CADD\MIT AREA A\PLANS\LRH_PSH_5.66.dgn

REVISIONS				
NO.	DESCRIPTION	ENGR.	APPROV.	DATE
1	DRAFT DESIGN PLANS	EMP	KLT	7/01/19



UPPER TRINITY
REGIONAL WATER DISTRICT

900 N KEALY ST
LEWISVILLE, TX 75057

PREPARED FOR:

LAKE RALPH HALL MITIGATION
MITIGATION ZONE A
FANNIN COUNTY, TEXAS

PREPARED IN THE OFFICE OF:




ECOSYSTEM
PLANNING &
RESTORATION

17575 N. ELDRIDGE PARKWAY, BLDG. C
TOMBALL, TX 77377
TEXAS REGISTERED ENGINEERING FIRM F-14997

PROJECT ENGINEER

NOT FOR CONSTRUCTION
THESE DRAWINGS WERE ISSUED BY
KEVIN TWEEDY PE#113620
FOR REGULATORY REVIEW
PURPOSES ONLY

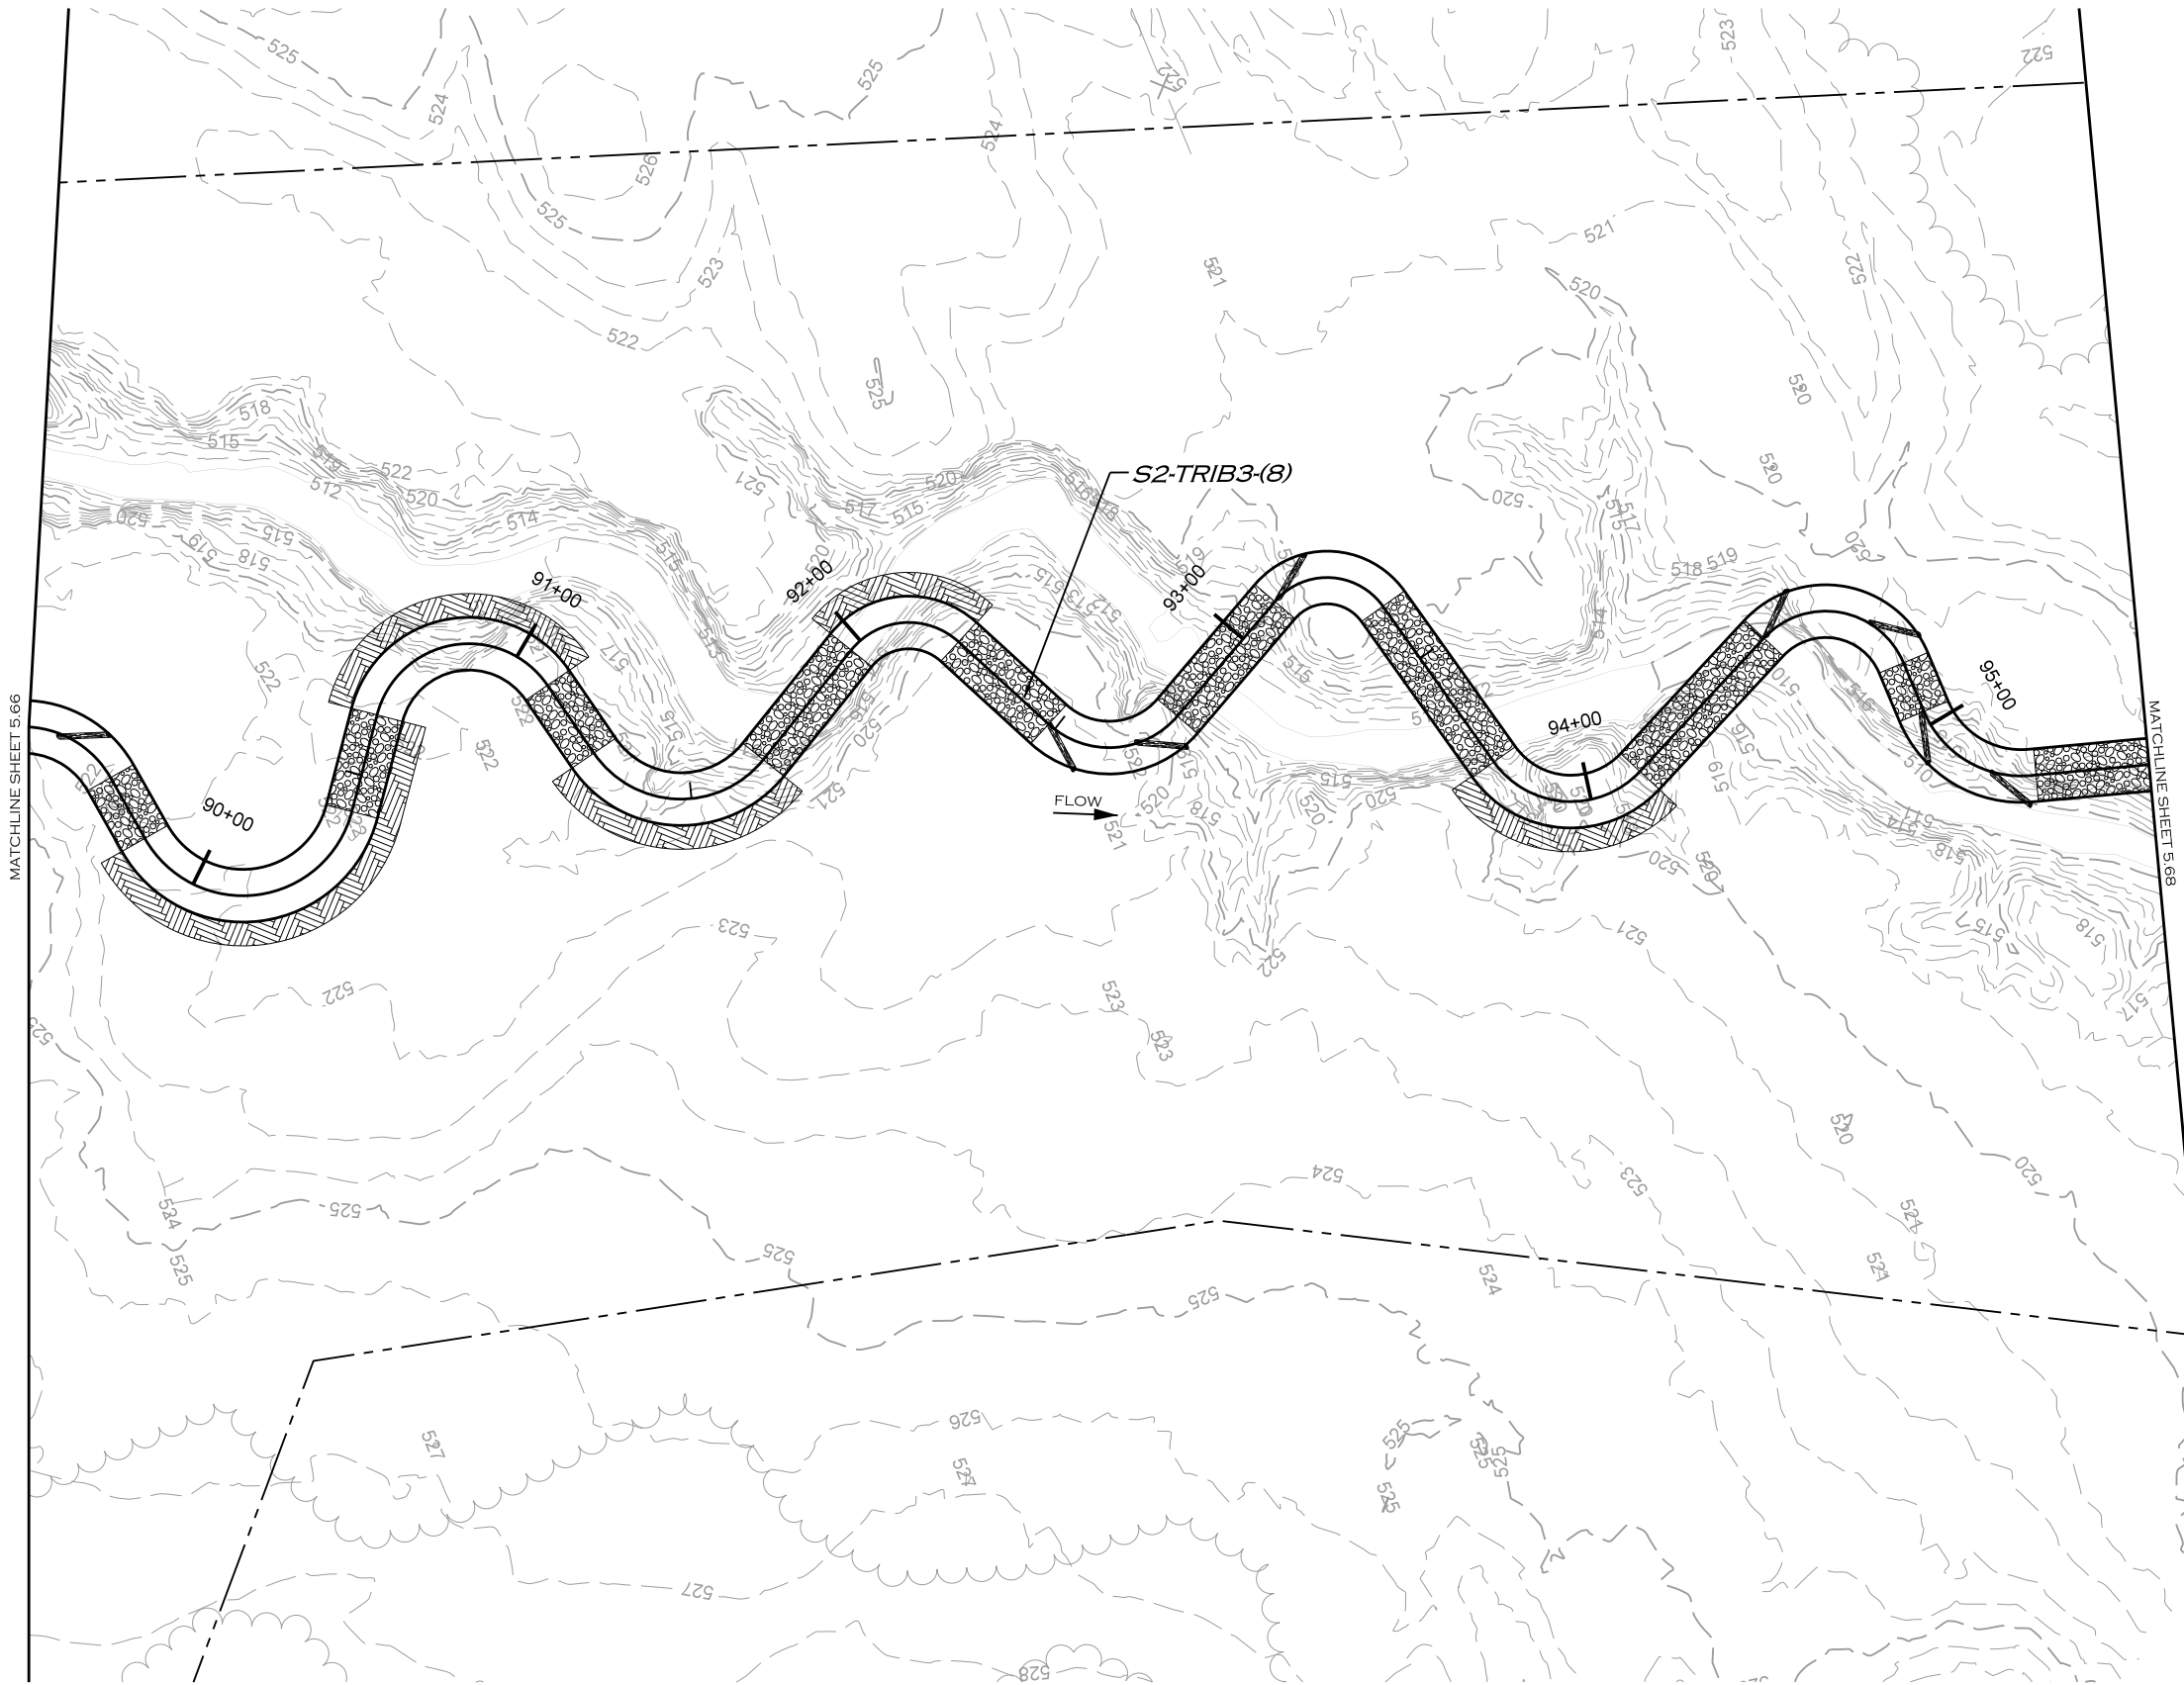

Z:\11\2019
R:\PROJECTS\DAL0001_LAKE_RALPH_HALL\CADD\MIT AREA A\PLANS\LRH_PSH_5.67.dgn

REVISIONS				
NO.	DESCRIPTION	ENGR.	APPROV.	DATE
1	DRAFT DESIGN PLANS	EMP	KLT	7/01/19



PREPARED FOR:

**UPPER TRINITY REGIONAL
WATER DISTRICT**

900 N KEALY ST
LEWISVILLE, TX 75057

LAKE RALPH HALL MITIGATION
MITIGATION ZONE A
FANNIN COUNTY, TEXAS



PREPARED IN THE OFFICE OF:

**ECOSYSTEM
PLANNING &
RESTORATION**

17575 N. ELDRIDGE PARKWAY, BLDG. C
TOMBALL, TX 77377
TEXAS REGISTERED ENGINEERING FIRM F-14997

PROJECT ENGINEER

NOT FOR CONSTRUCTION
THESE DRAWINGS WERE ISSUED BY
KEVIN TWEEDY PE#113620
FOR REGULATORY REVIEW
PURPOSES ONLY

S2-TRIB3
DESIGN



Z:\11\2019\PROJECTS\DAL0001_LAKE_RALPH_HALL\CADD\MIT AREA A\PLANS\LRH_PSH_5.68.dgn
JACKSON

REVISIONS				
NO.	DESCRIPTION	ENGR.	APPROV.	DATE
1	DRAFT DESIGN PLANS	EMP	KLT	7/01/19



UPPER TRINITY
REGIONAL WATER DISTRICT

900 N KEALY ST
LEWISVILLE, TX 75057

PREPARED FOR:

LAKE RALPH HALL MITIGATION
MITIGATION ZONE A
FANNIN COUNTY, TEXAS

PREPARED IN THE OFFICE OF:

17575 N. ELDRIDGE PARKWAY, BLDG. C
TOMBALL, TX 77377
TEXAS REGISTERED ENGINEERING FIRM F-14997

PROJECT ENGINEER

NOT FOR CONSTRUCTION
THESE DRAWINGS WERE ISSUED BY
KEVIN TWEEDY PE#113620
FOR REGULATORY REVIEW
PURPOSES ONLY



REVISIONS				
NO.	DESCRIPTION	ENGR.	APPROV.	DATE
1	DRAFT DESIGN PLANS	EMP	KLT	7/01/19

PREPARED FOR:

 **UPPER TRINITY REGIONAL WATER DISTRICT**

900 N KEALY ST
LEWISVILLE, TX 75057

LAKE RALPH HALL MITIGATION
MITIGATION ZONE A
FANNIN COUNTY, TEXAS

PREPARED IN THE OFFICE OF:


 **ECOSYSTEM PLANNING & RESTORATION**

17575 N. ELDRIDGE PARKWAY, BLDG. C
TOMBALL, TX 77377
TEXAS REGISTERED ENGINEERING FIRM F-14997

PROJECT ENGINEER

NOT FOR CONSTRUCTION
THESE DRAWINGS WERE ISSUED BY
KEVIN TWEEDY PE#113620
FOR REGULATORY REVIEW
PURPOSES ONLY

S2-TRIB3
DESIGN

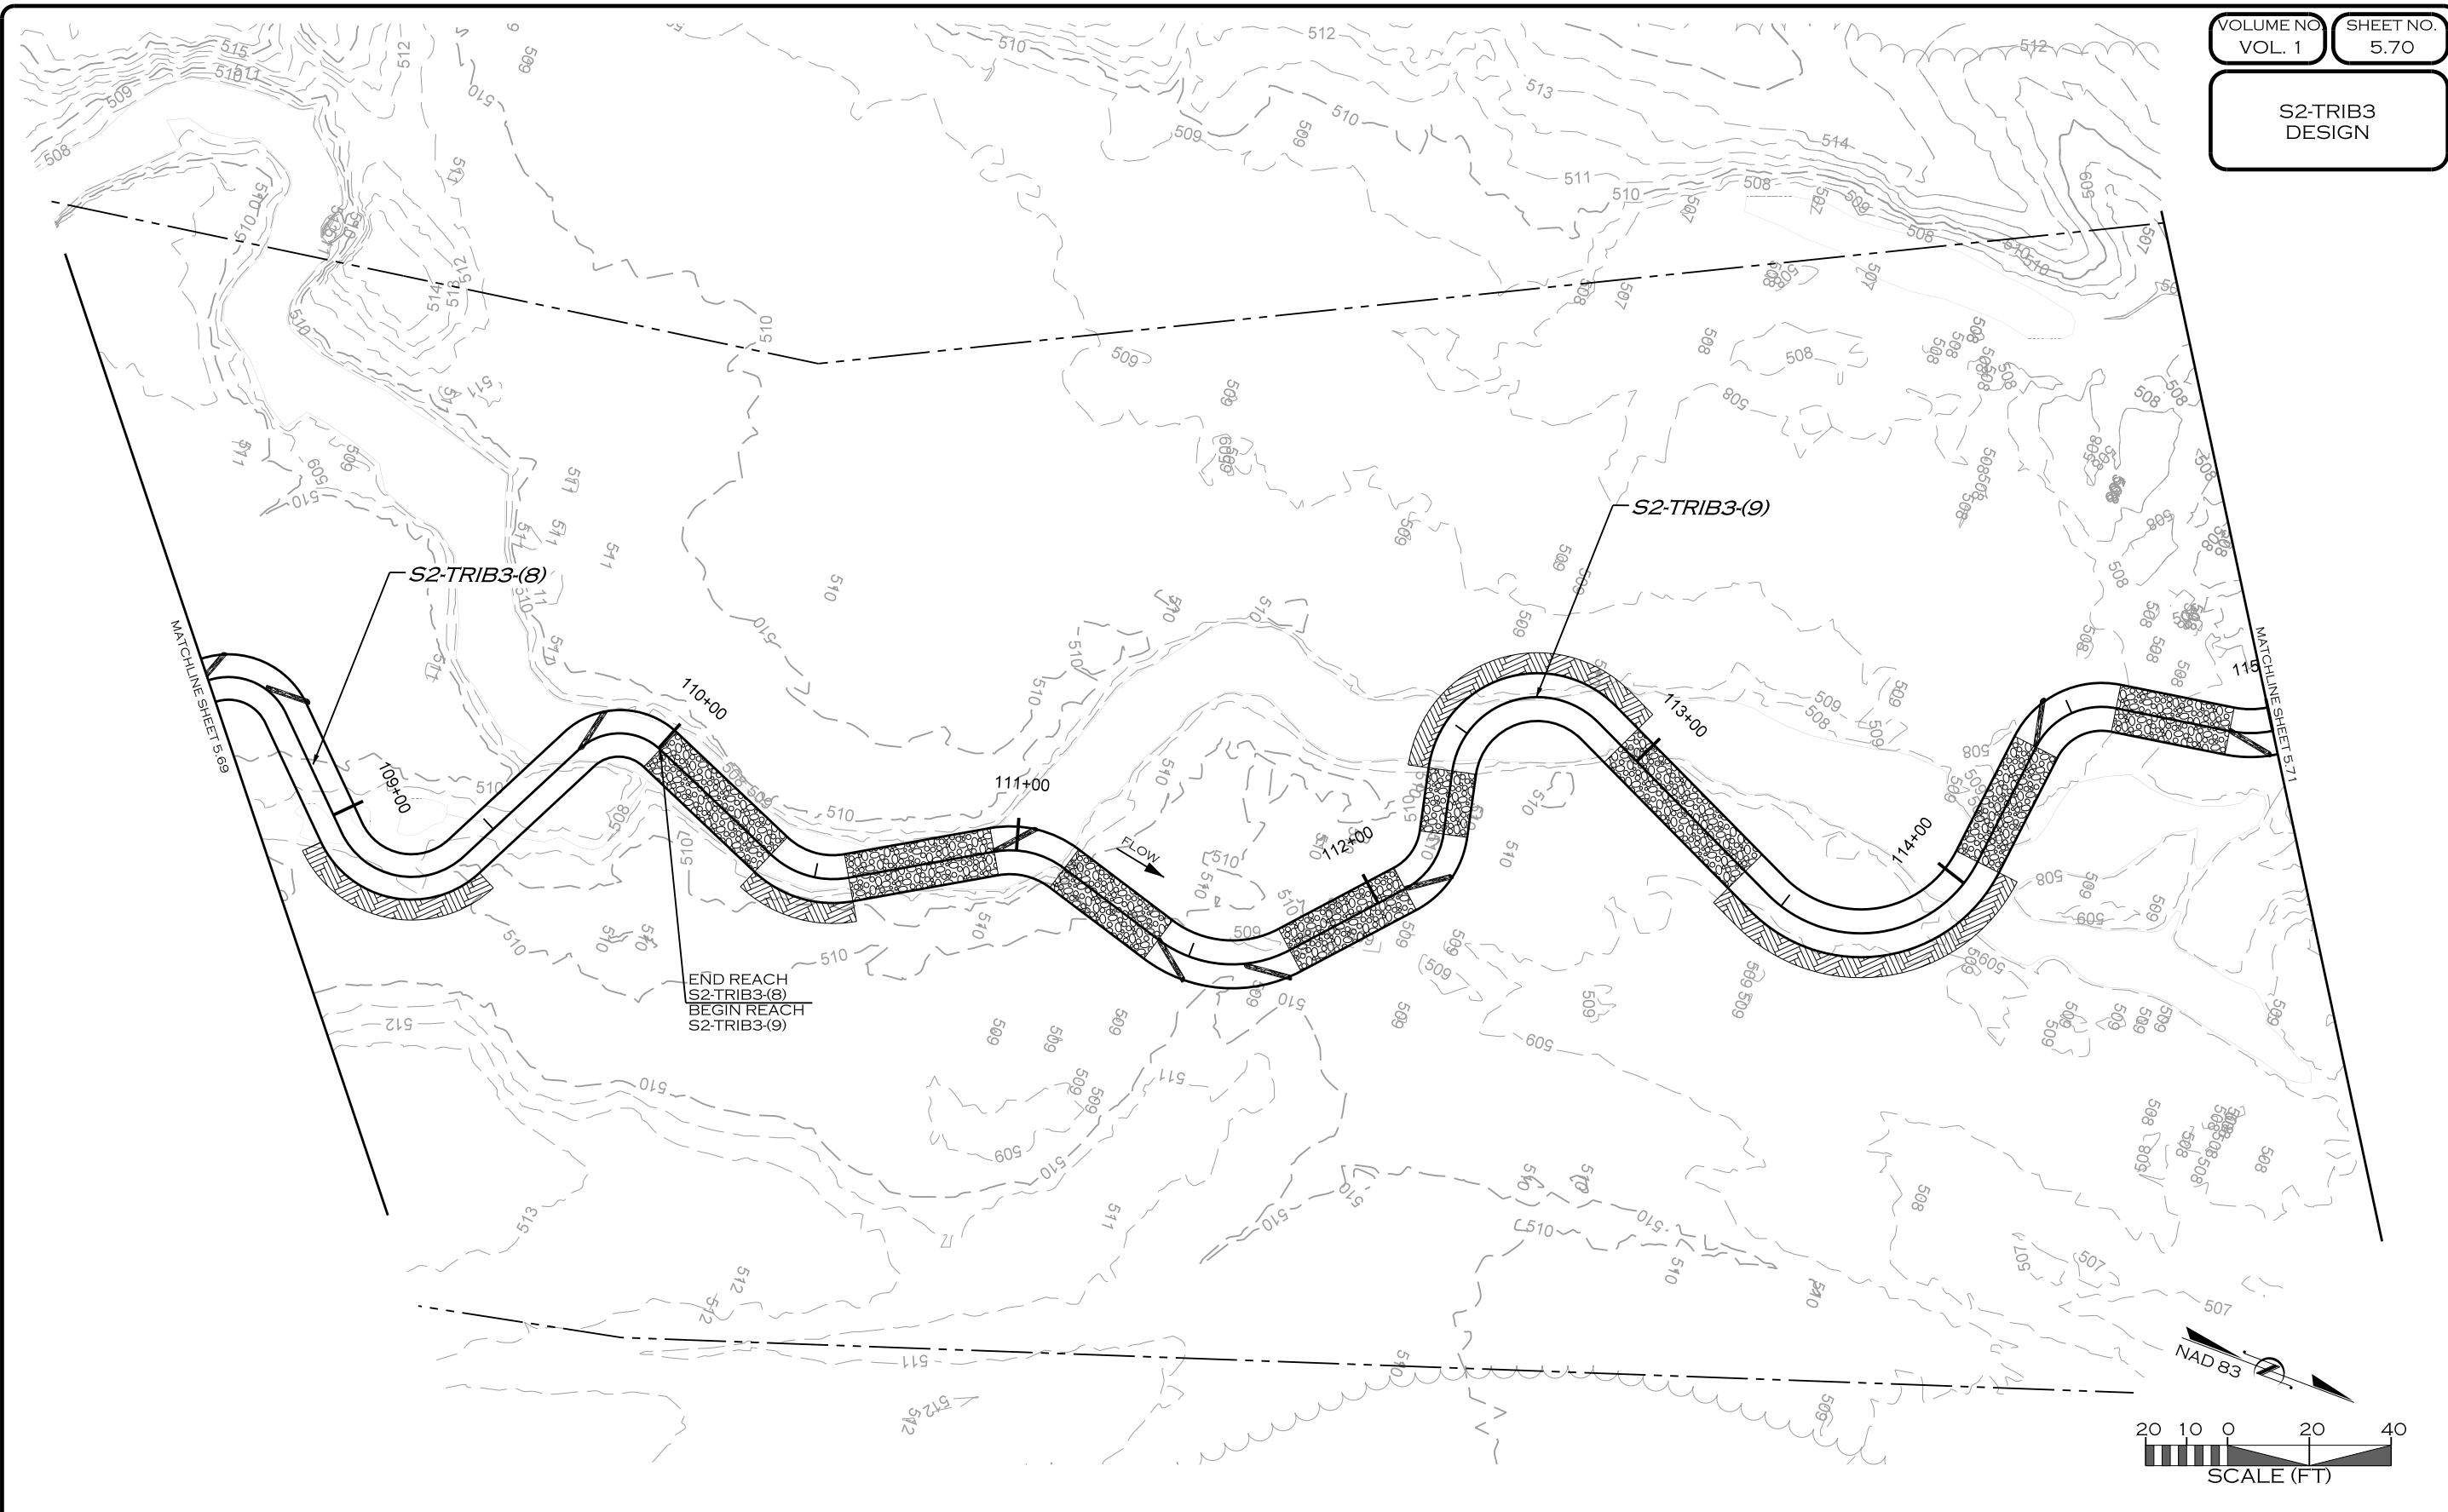

REVISIONS				
NO.	DESCRIPTION	ENGR.	APPROV.	DATE
1	DRAFT DESIGN PLANS	EMP	KLT	7/01/19

PREPARED FOR:

 **UPPER TRINITY REGIONAL WATER DISTRICT**

900 N KEALY ST
LEWISVILLE, TX 75057

LAKE RALPH HALL MITIGATION
MITIGATION ZONE A
FANNIN COUNTY, TEXAS


PREPARED IN THE OFFICE OF:

 **ECOSYSTEM PLANNING & RESTORATION**

17575 N. ELDRIDGE PARKWAY, BLDG. C
TOMBALL, TX 77377
TEXAS REGISTERED ENGINEERING FIRM F-14997

PROJECT ENGINEER

NOT FOR CONSTRUCTION
THESE DRAWINGS WERE ISSUED BY
KEVIN TWEEDY PE#113620
FOR REGULATORY REVIEW
PURPOSES ONLY

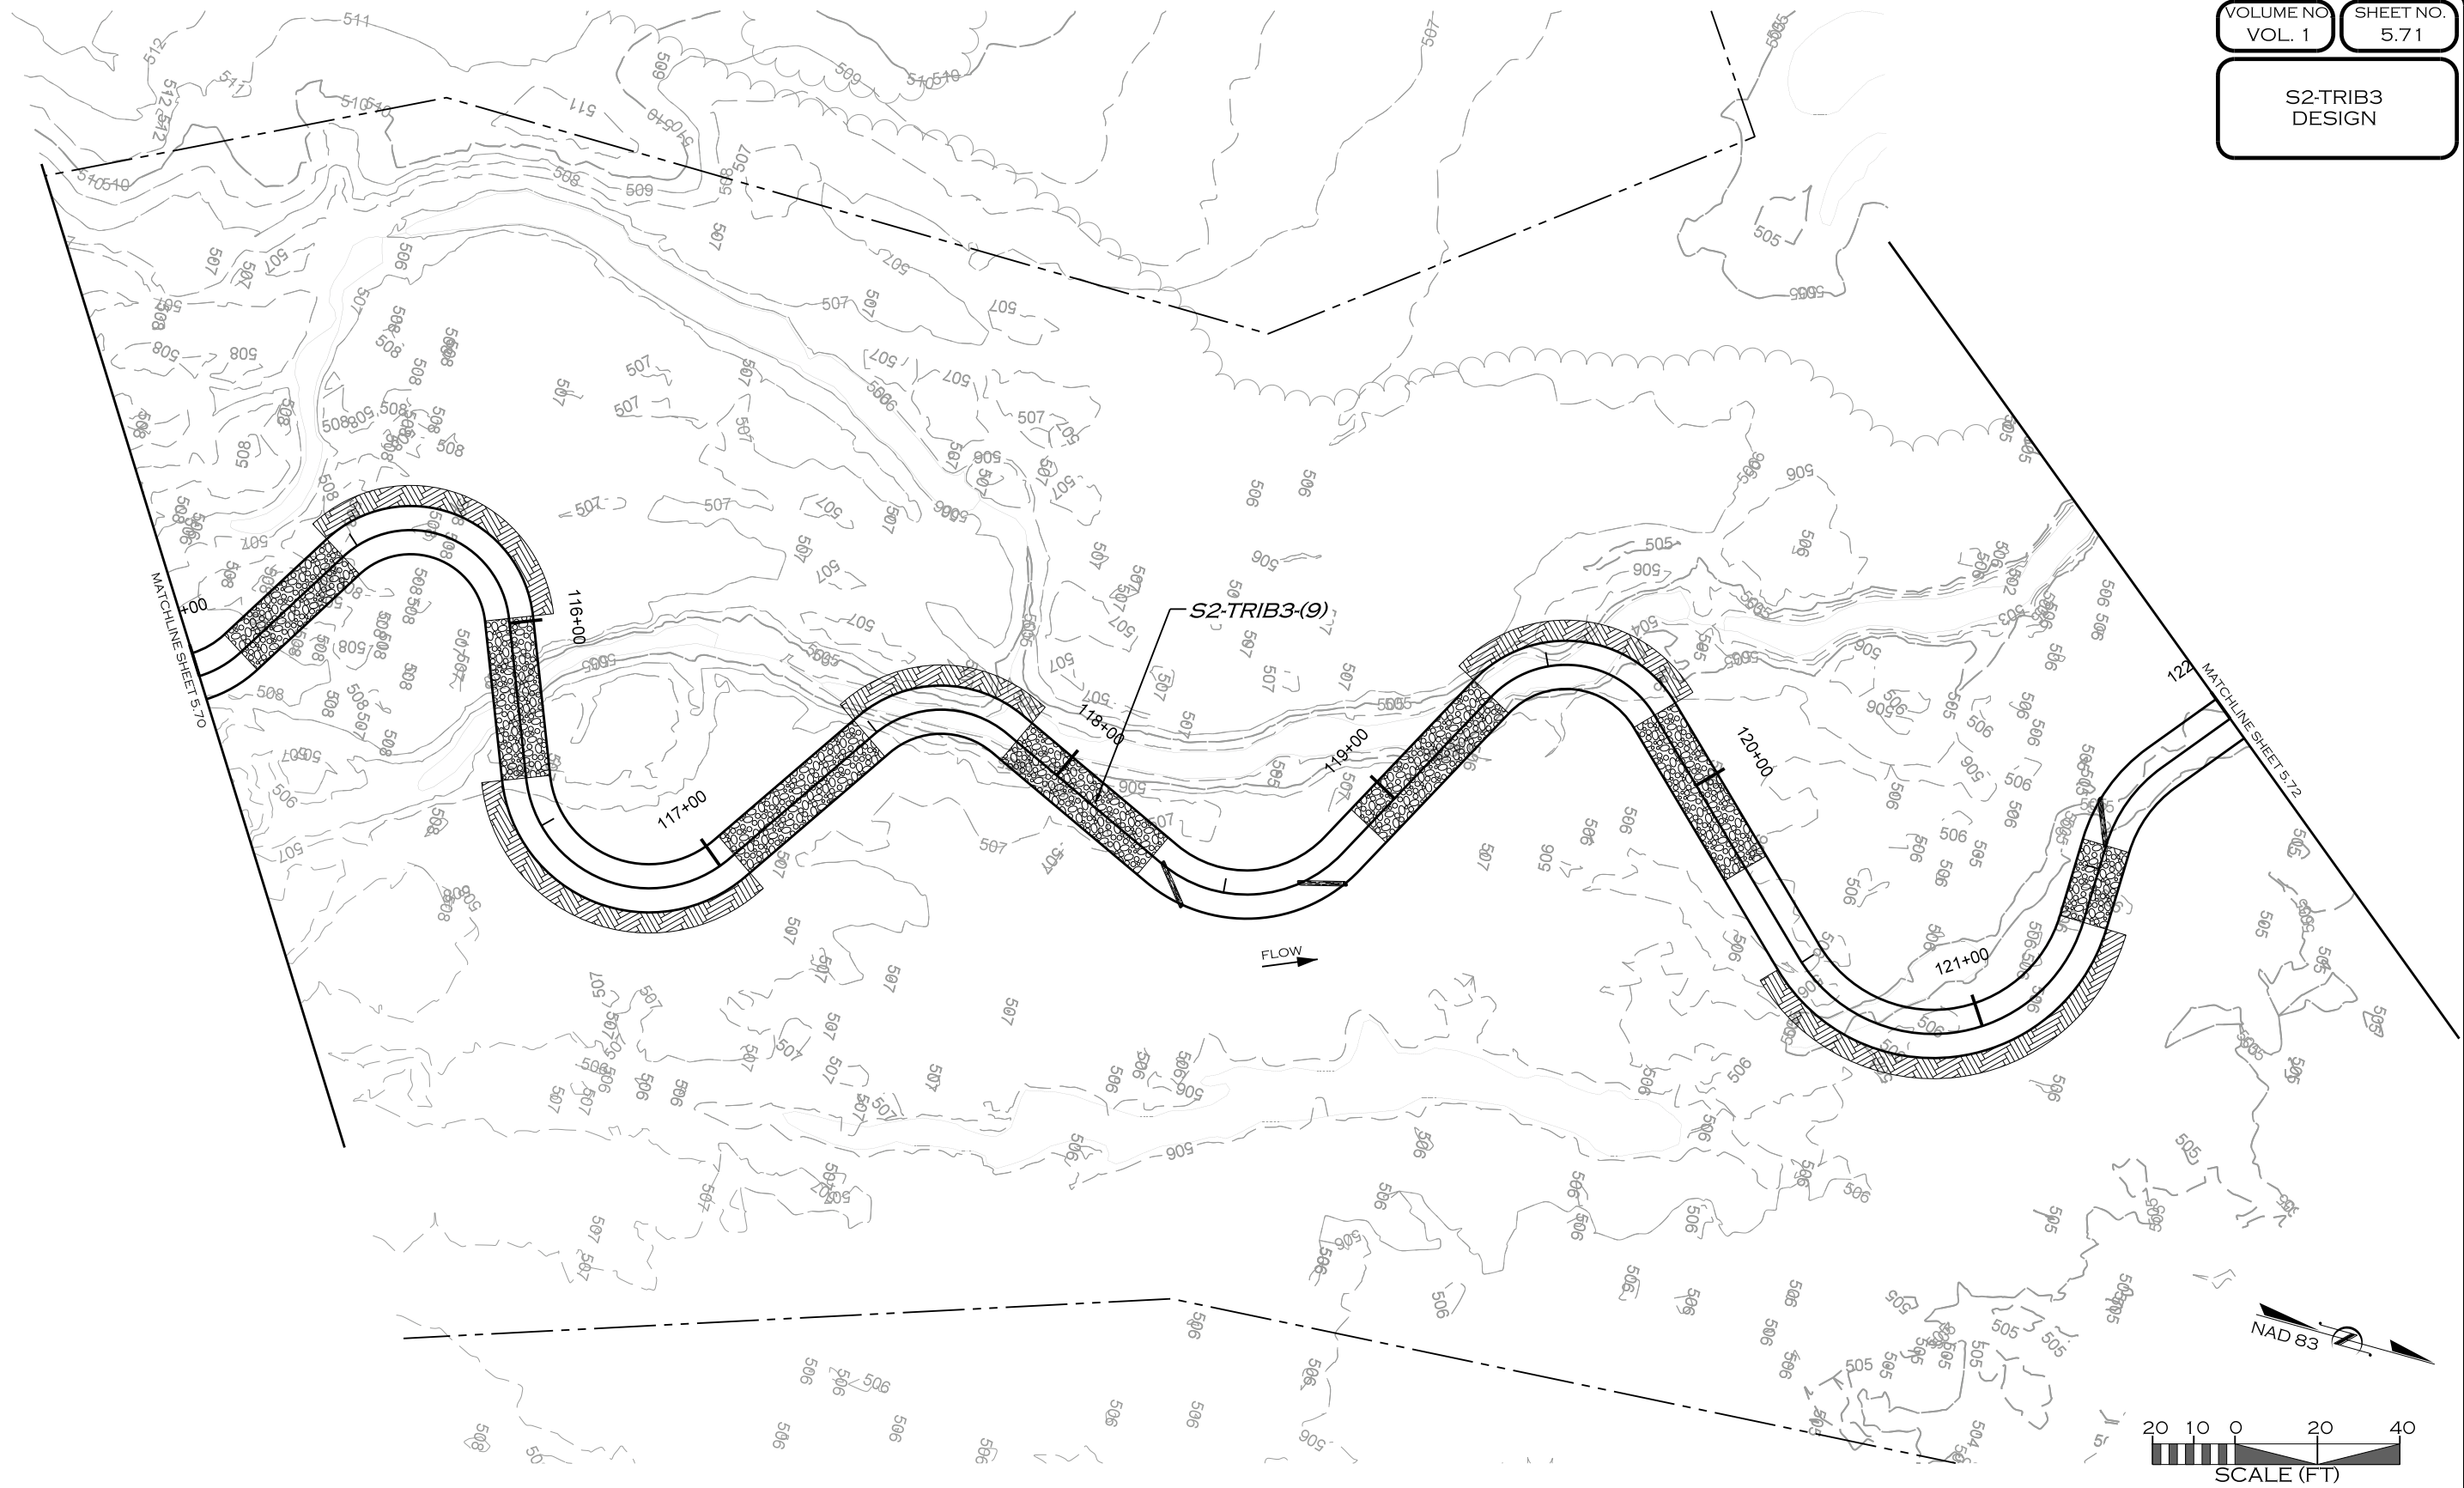

REVISIONS				
NO.	DESCRIPTION	ENGR.	APPROV.	DATE
1	DRAFT DESIGN PLANS	EMP	KLT	7/01/19



UPPER TRINITY
REGIONAL WATER DISTRICT

PREPARED FOR:

LAKE RALPH HALL MITIGATION
MITIGATION ZONE A
FANNIN COUNTY, TEXAS

900 N KEALY ST
LEWISVILLE, TX 75057

PREPARED IN THE OFFICE OF:



ECOSYSTEM
PLANNING &
RESTORATION

17575 N. ELDRIDGE PARKWAY, BLDG. C
TOMBALL, TX 77377
TEXAS REGISTERED ENGINEERING FIRM F-14997

PROJECT ENGINEER

NOT FOR CONSTRUCTION
THESE DRAWINGS WERE ISSUED BY
KEVIN TWEEDY PE#113620
FOR REGULATORY REVIEW
PURPOSES ONLY

7/11/2019
R:\PROJECTS\DAL0001_LAKE_RALPH_HALL\CADD\MIT AREA A\PLANS\LRH_PSH_5.71.dgn
KJG

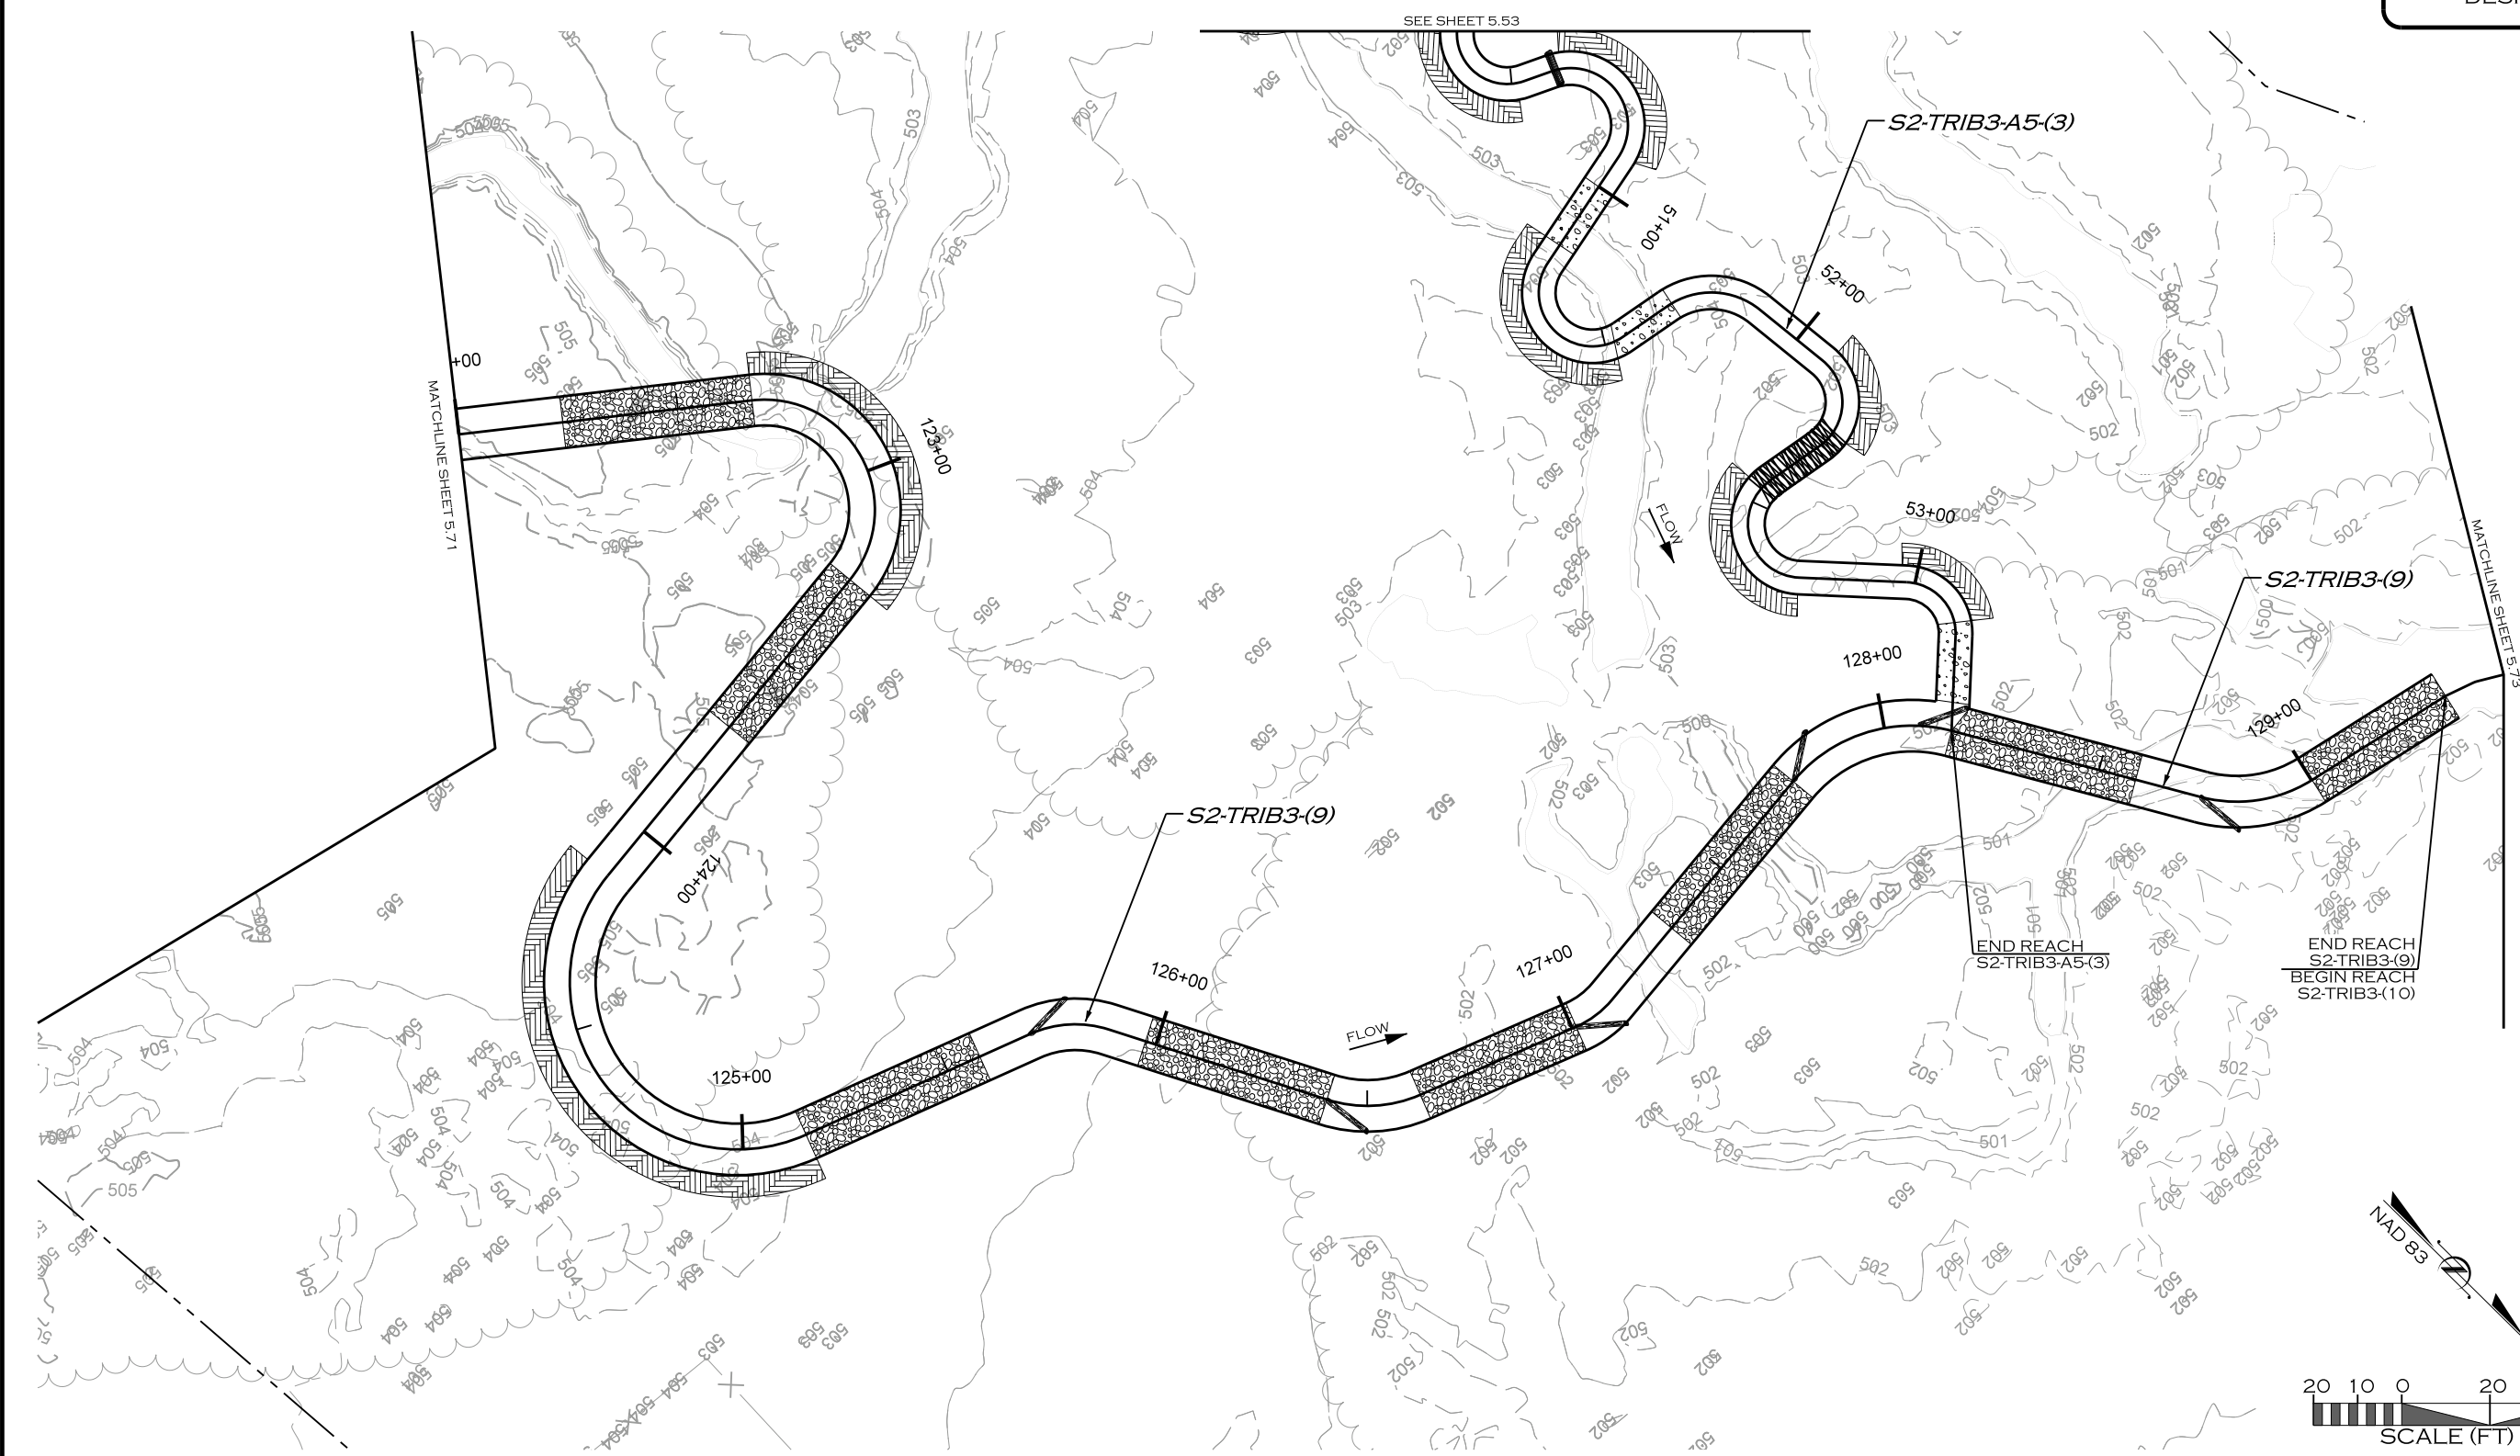

Z:\11\2019
R:\PROJECTS\DAL0001_LAKE_RALPH_HALL\CADD\MIT AREA A\PLANS\LRH_PSH_5.72.dgn
JACKSON

REVISIONS				
NO.	DESCRIPTION	ENGR.	APPROV.	DATE
1	DRAFT DESIGN PLANS	EMP	KLT	7/01/19



UPPER TRINITY
REGIONAL WATER DISTRICT

PREPARED FOR:

**UPPER TRINITY REGIONAL
WATER DISTRICT**

900 N KEALY ST
LEWISVILLE, TX 75057

LAKE RALPH HALL MITIGATION
MITIGATION ZONE A
FANNIN COUNTY, TEXAS



PREPARED IN THE OFFICE OF:

**ECOSYSTEM
PLANNING &
RESTORATION**

17575 N. ELDRIDGE PARKWAY, BLDG. C
TOMBALL, TX 77377
TEXAS REGISTERED ENGINEERING FIRM F-14997

PROJECT ENGINEER

NOT FOR CONSTRUCTION
THESE DRAWINGS WERE ISSUED BY
KEVIN TWEEDY PE#113620
FOR REGULATORY REVIEW
PURPOSES ONLY

S2-TRIB3
DESIGN



REVISIONS				
NO.	DESCRIPTION	ENGR.	APPROV.	DATE
1	DRAFT DESIGN PLANS	EMP	KLT	7/01/19

PREPARED FOR:



**UPPER TRINITY
REGIONAL WATER DISTRICT**

900 N KEALY ST
LEWISVILLE, TX 75057

LAKE RALPH HALL MITIGATION
MITIGATION ZONE A
FANNIN COUNTY, TEXAS

PREPARED IN THE OFFICE OF:




**ECOSYSTEM
PLANNING &
RESTORATION**

17575 N. ELDRIDGE PARKWAY, BLDG. C
TOMBALL, TX 77377
TEXAS REGISTERED ENGINEERING FIRM F-14997

PROJECT ENGINEER

NOT FOR CONSTRUCTION
THESE DRAWINGS WERE ISSUED BY
KEVIN TWEEDY PE#113620
FOR REGULATORY REVIEW
PURPOSES ONLY

S2
S2-TRIB3
DESIGN

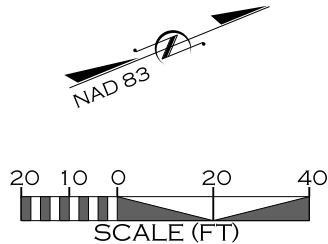

Z:\11\2019
R:\PROJECTS\DAL0001_LAKE_RALPH_HALL\CADD\MIT AREA A\PLANS\LRH_PSH_5.74.dgn
JRK/CDN

REVISIONS				
NO.	DESCRIPTION	ENGR.	APPROV.	DATE
1	DRAFT DESIGN PLANS	EMP	KLT	7/01/19

PREPARED FOR:



UPPER TRINITY
REGIONAL WATER DISTRICT

900 N KEALY ST
LEWISVILLE, TX 75057

LAKE RALPH HALL MITIGATION
MITIGATION ZONE A
FANNIN COUNTY, TEXAS

PREPARED IN THE OFFICE OF:




ECOSYSTEM
PLANNING &
RESTORATION

17575 N. ELDRIDGE PARKWAY, BLDG. C
TOMBALL, TX 77377
TEXAS REGISTERED ENGINEERING FIRM F-14997


PROJECT ENGINEER

NOT FOR CONSTRUCTION
THESE DRAWINGS WERE ISSUED BY
KEVIN TWEEDY PE#113620
FOR REGULATORY REVIEW
PURPOSES ONLY

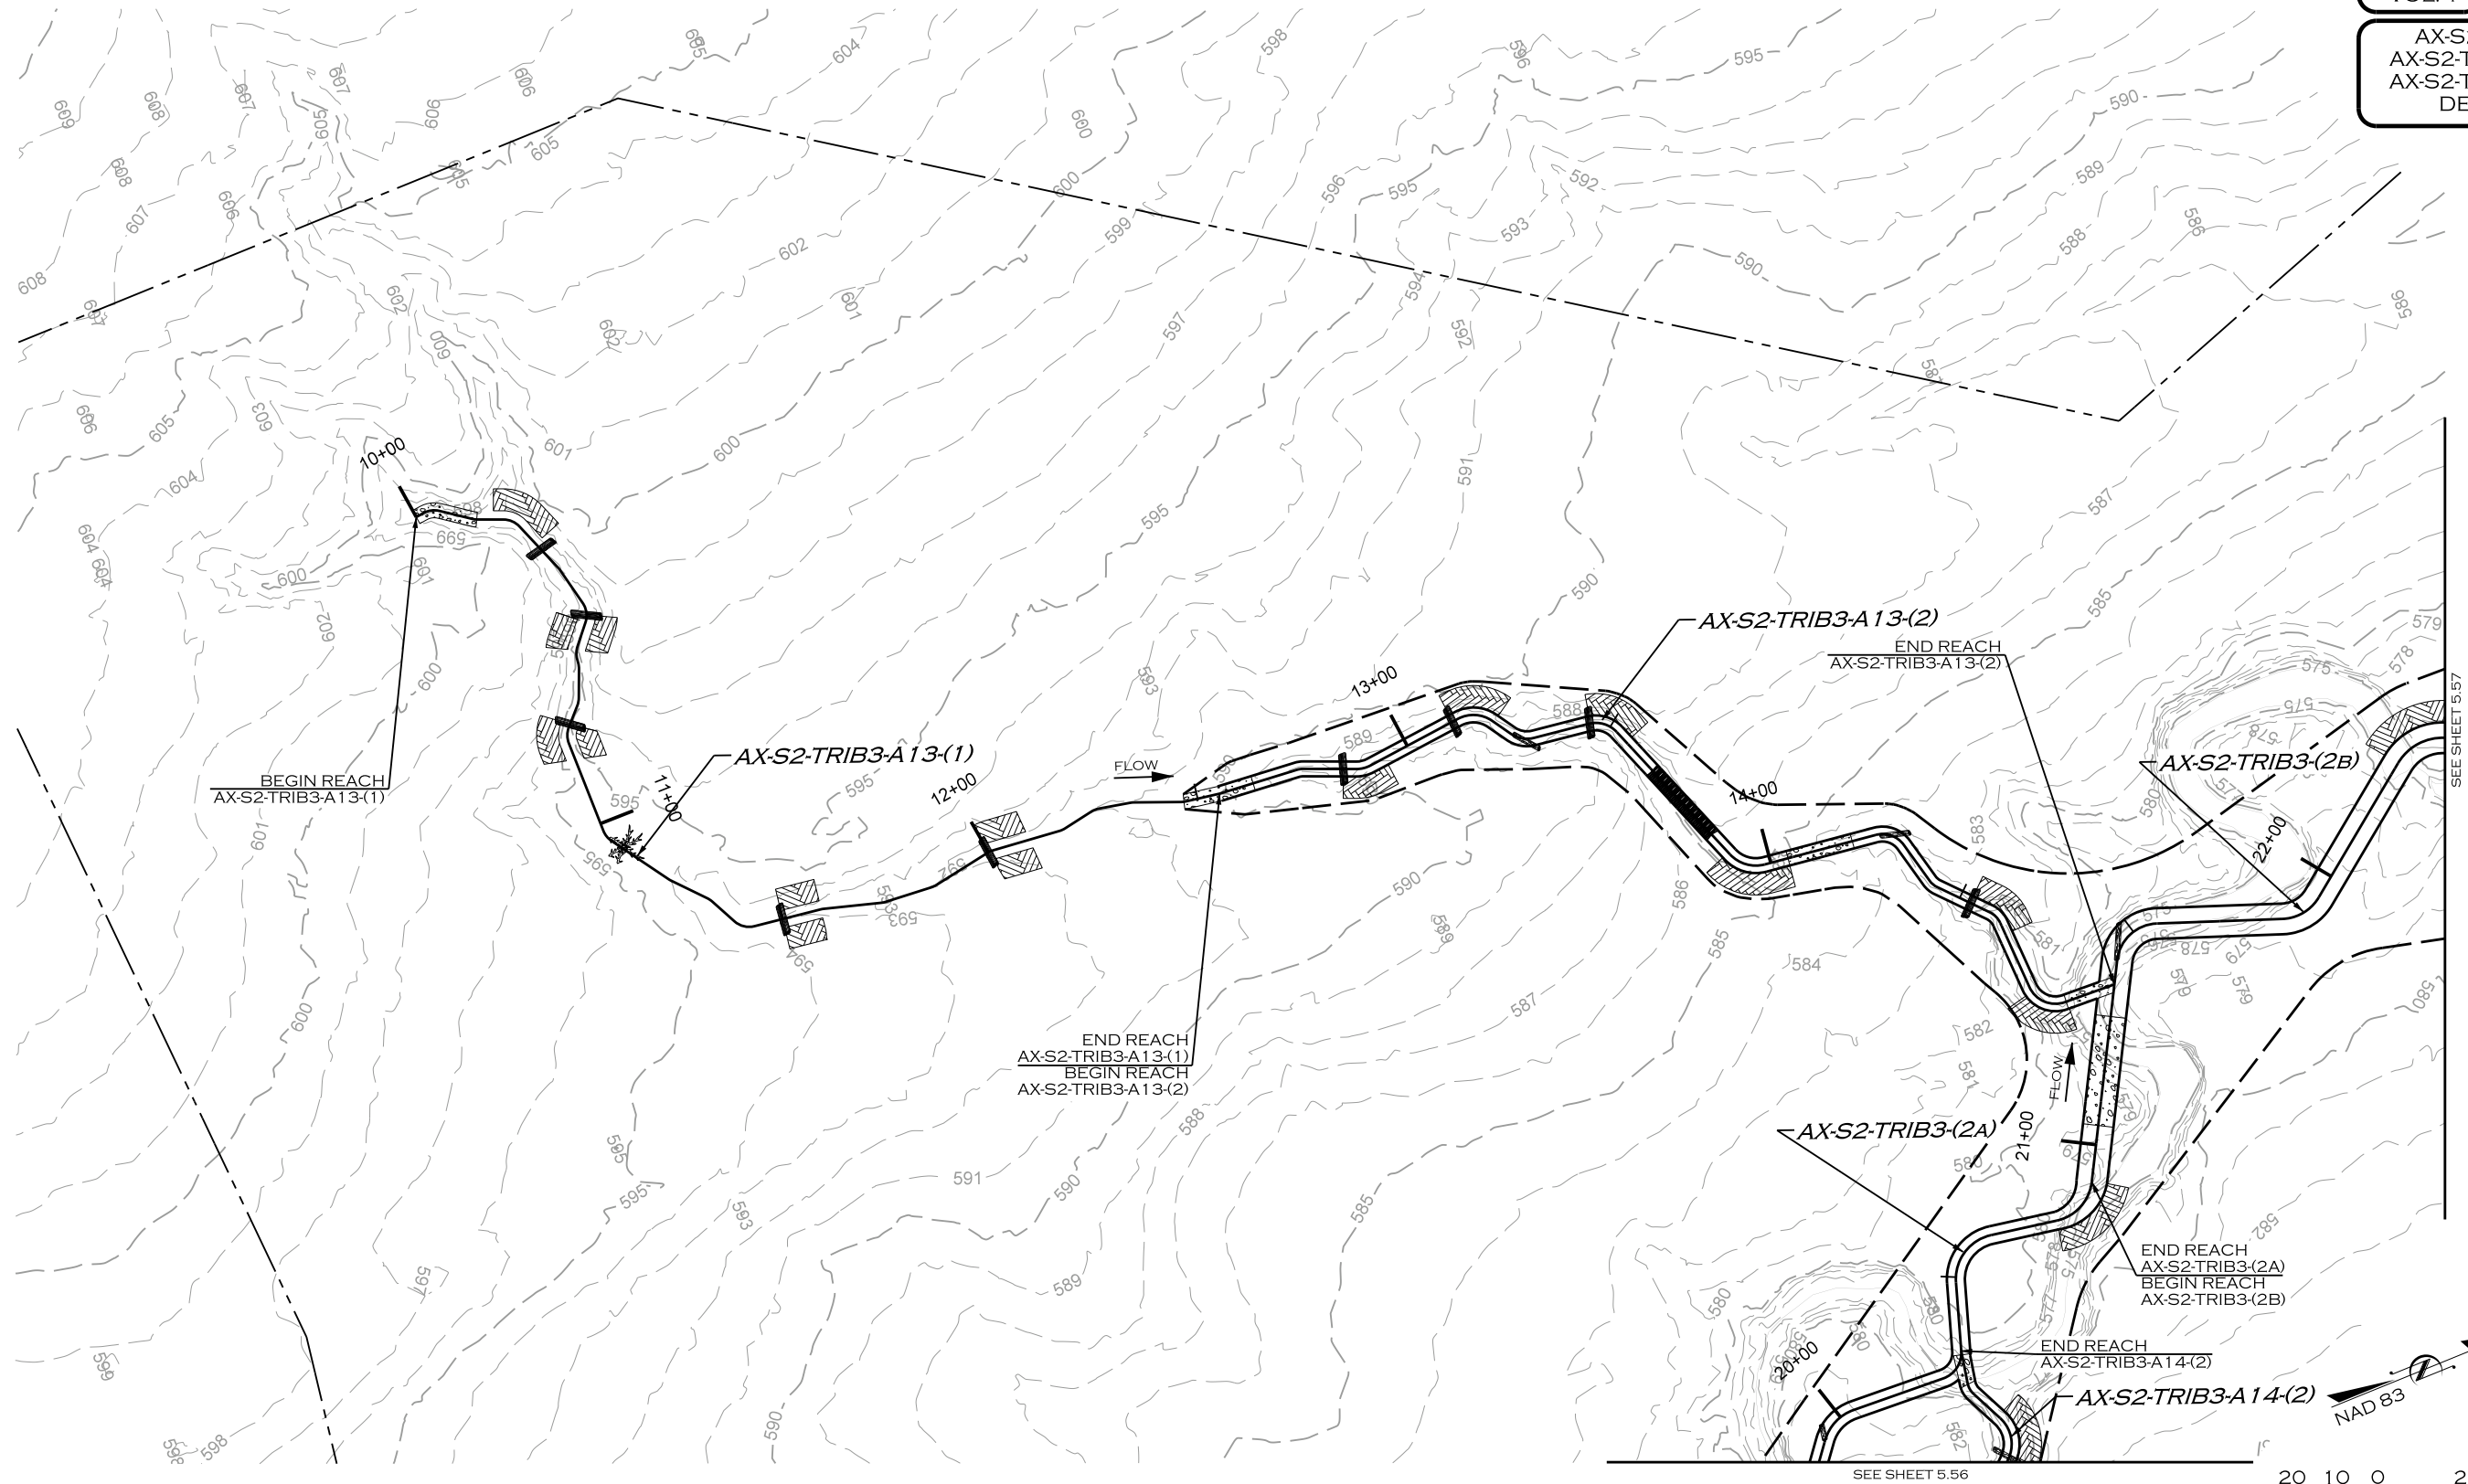

SEE SHEET 5.57

SEE SHEET 5.56

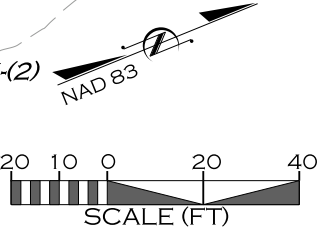

Z:\11\2019
R:\PROJECTS\DALO001_LAKE_RALPH_HALL\CADD\MIT AREA A\PLANS\LRH_PSH_5.75.dgn
JACOB

REVISIONS				
NO.	DESCRIPTION	ENGR.	APPROV.	DATE
1	DRAFT DESIGN PLANS	EMP	KLT	7/01/19

PREPARED FOR:



UPPER TRINITY
REGIONAL WATER DISTRICT

900 N KEALY ST
LEWISVILLE, TX 75057

LAKE RALPH HALL MITIGATION
MITIGATION ZONE A
FANNIN COUNTY, TEXAS

PREPARED IN THE OFFICE OF:




ECOSYSTEM
PLANNING &
RESTORATION

17575 N. ELDRIDGE PARKWAY, BLDG. C
TOMBALL, TX 77377
TEXAS REGISTERED ENGINEERING FIRM F-14997

PROJECT ENGINEER

NOT FOR CONSTRUCTION
THESE DRAWINGS WERE ISSUED BY
KEVIN TWEEDY PE#113620
FOR REGULATORY REVIEW
PURPOSES ONLY

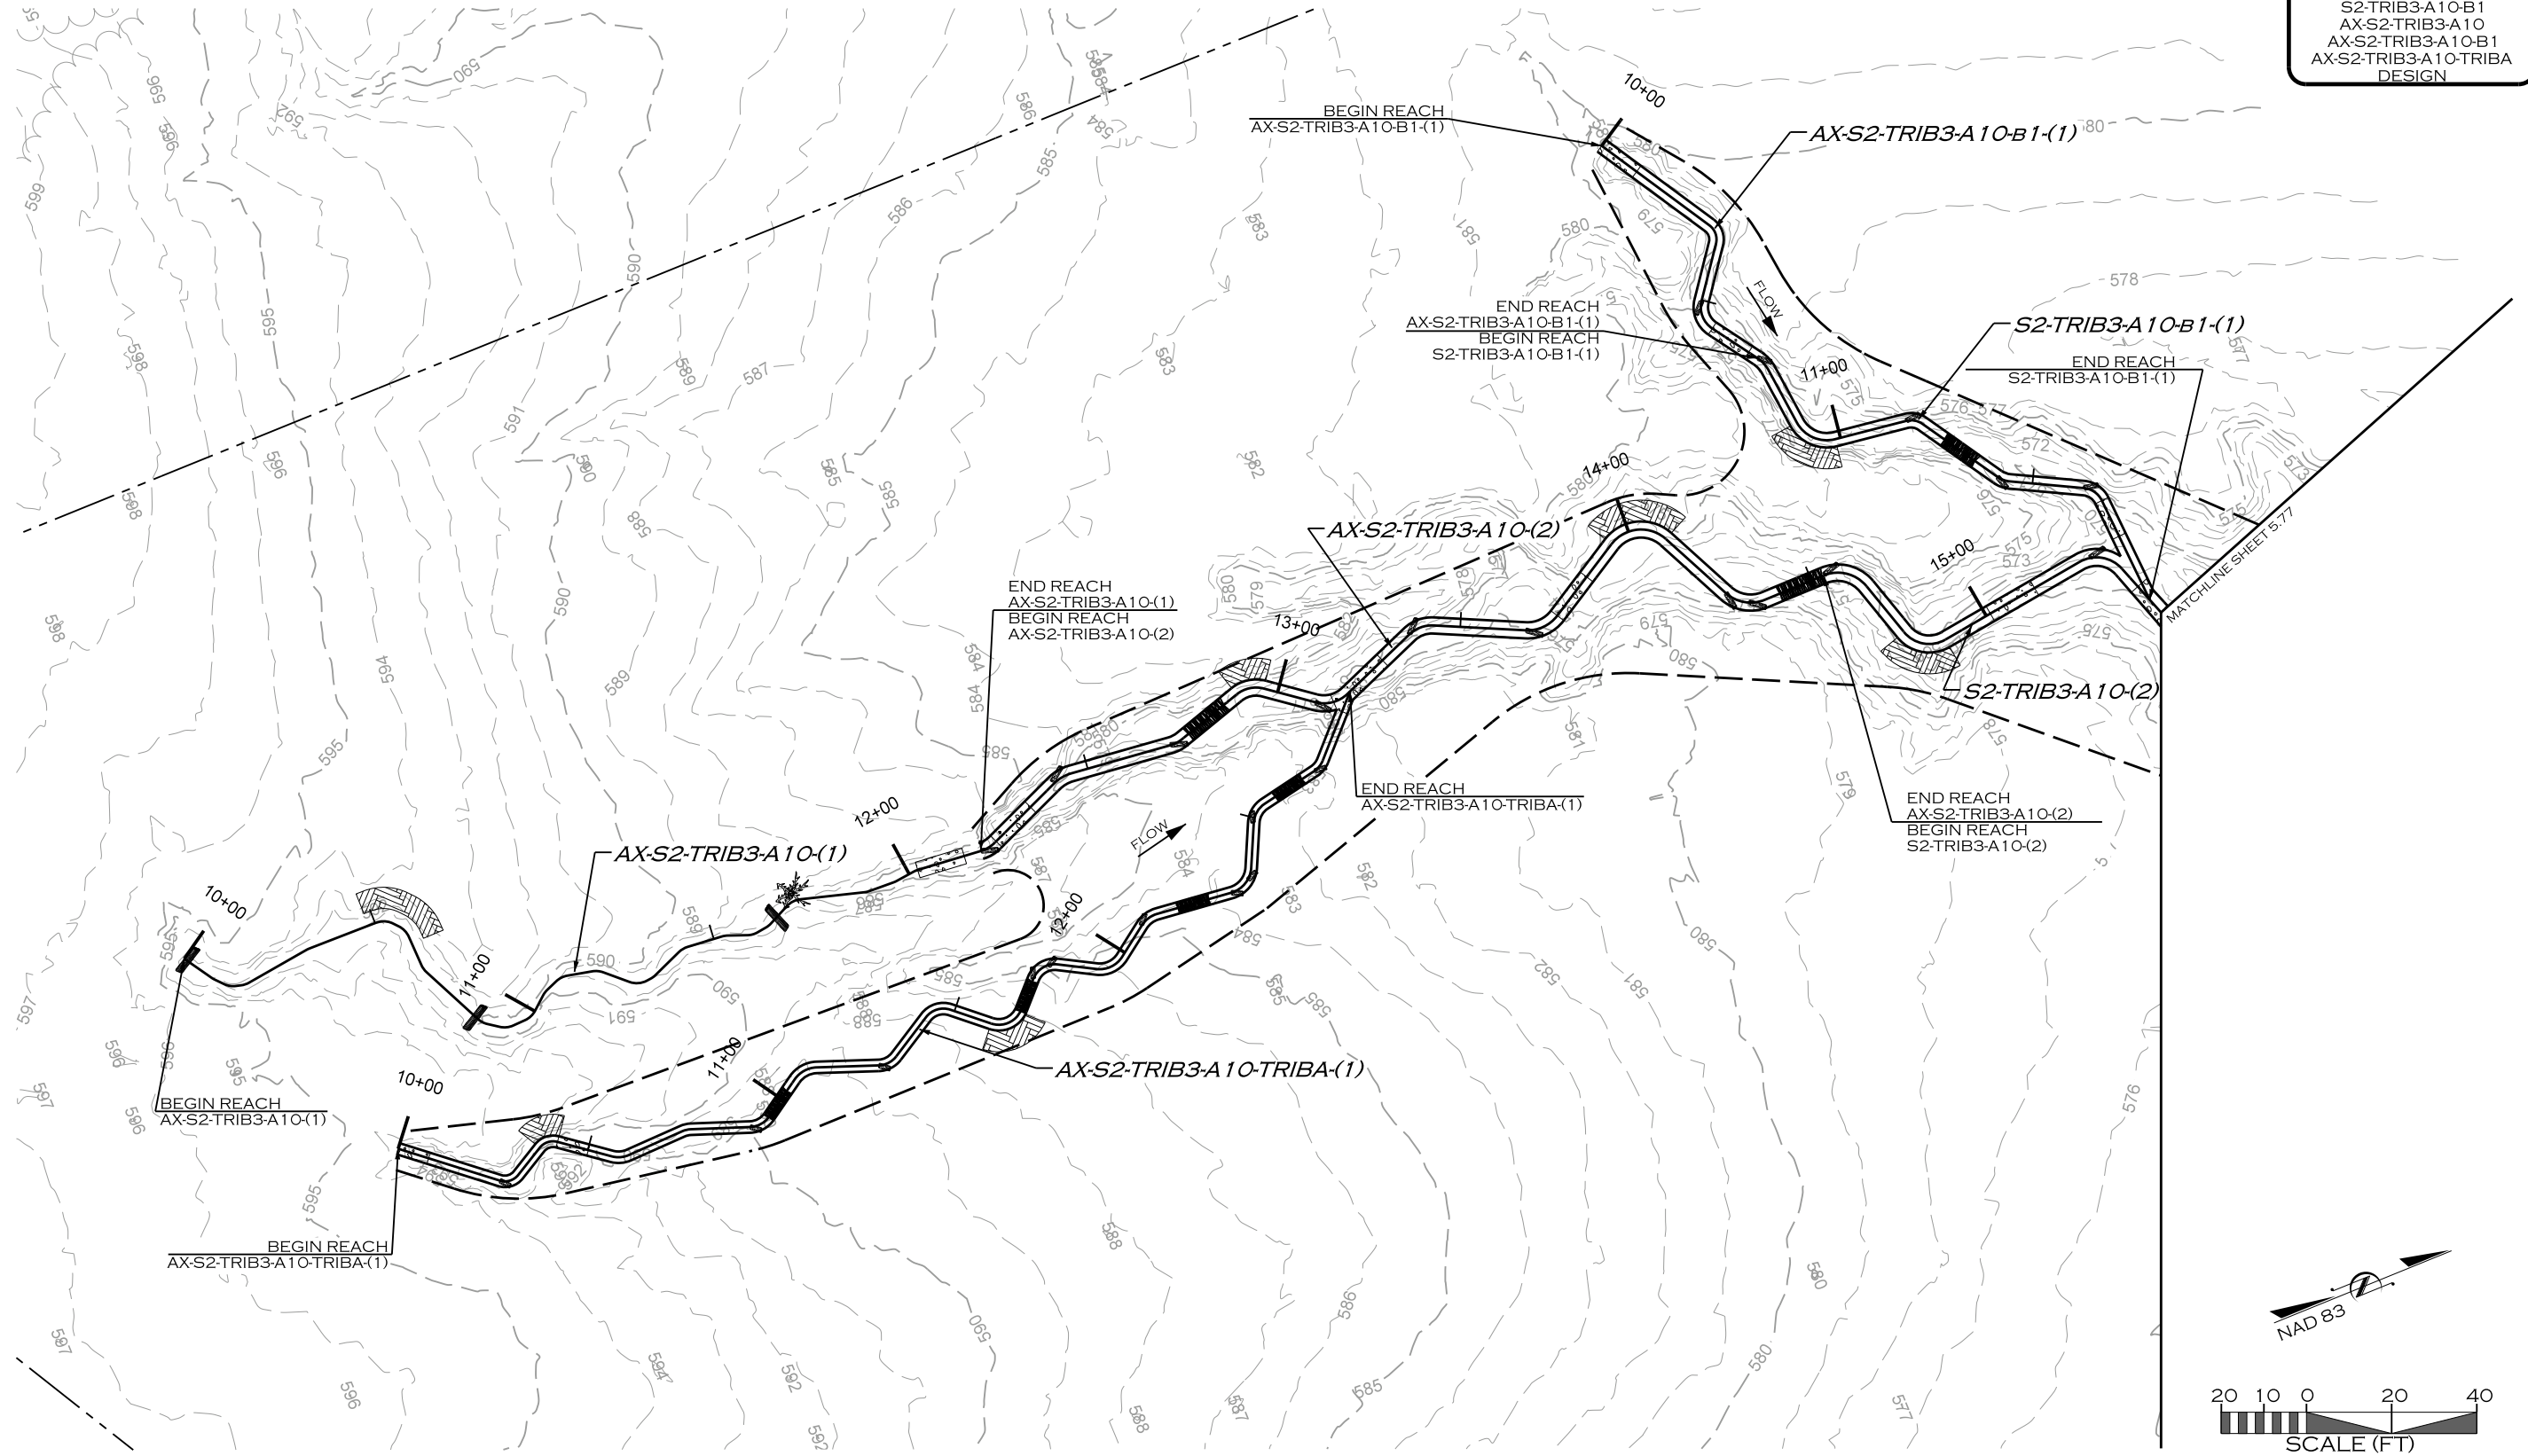

Z:\11\2019
R:\PROJECTS\DAL0001_LAKE_RALPH_HALL\CADD\MIT AREA A\PLANS\LRH_PSH_5.76.dgn

REVISIONS				
NO.	DESCRIPTION	ENGR.	APPROV.	DATE
1	DRAFT DESIGN PLANS	EMP	KLT	7/01/19

PREPARED FOR:

 **UPPER TRINITY REGIONAL WATER DISTRICT**

900 N KEALY ST
LEWISVILLE, TX 75057

LAKE RALPH HALL MITIGATION
MITIGATION ZONE A
FANNIN COUNTY, TEXAS

PREPARED IN THE OFFICE OF:



 **ECOSYSTEM PLANNING & RESTORATION**

17575 N. ELDRIDGE PARKWAY, BLDG. C
TOMBALL, TX 77377
TEXAS REGISTERED ENGINEERING FIRM F-14997

PROJECT ENGINEER

NOT FOR CONSTRUCTION
THESE DRAWINGS WERE ISSUED BY
KEVIN TWEEDY PE#113620
FOR REGULATORY REVIEW
PURPOSES ONLY

S2-TRIB3
S2-TRIB3-A10
DESIGN

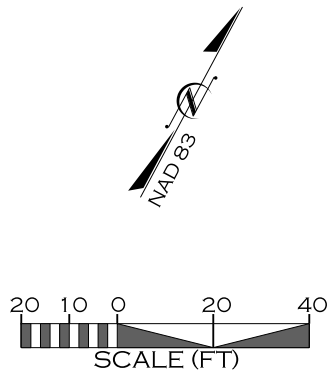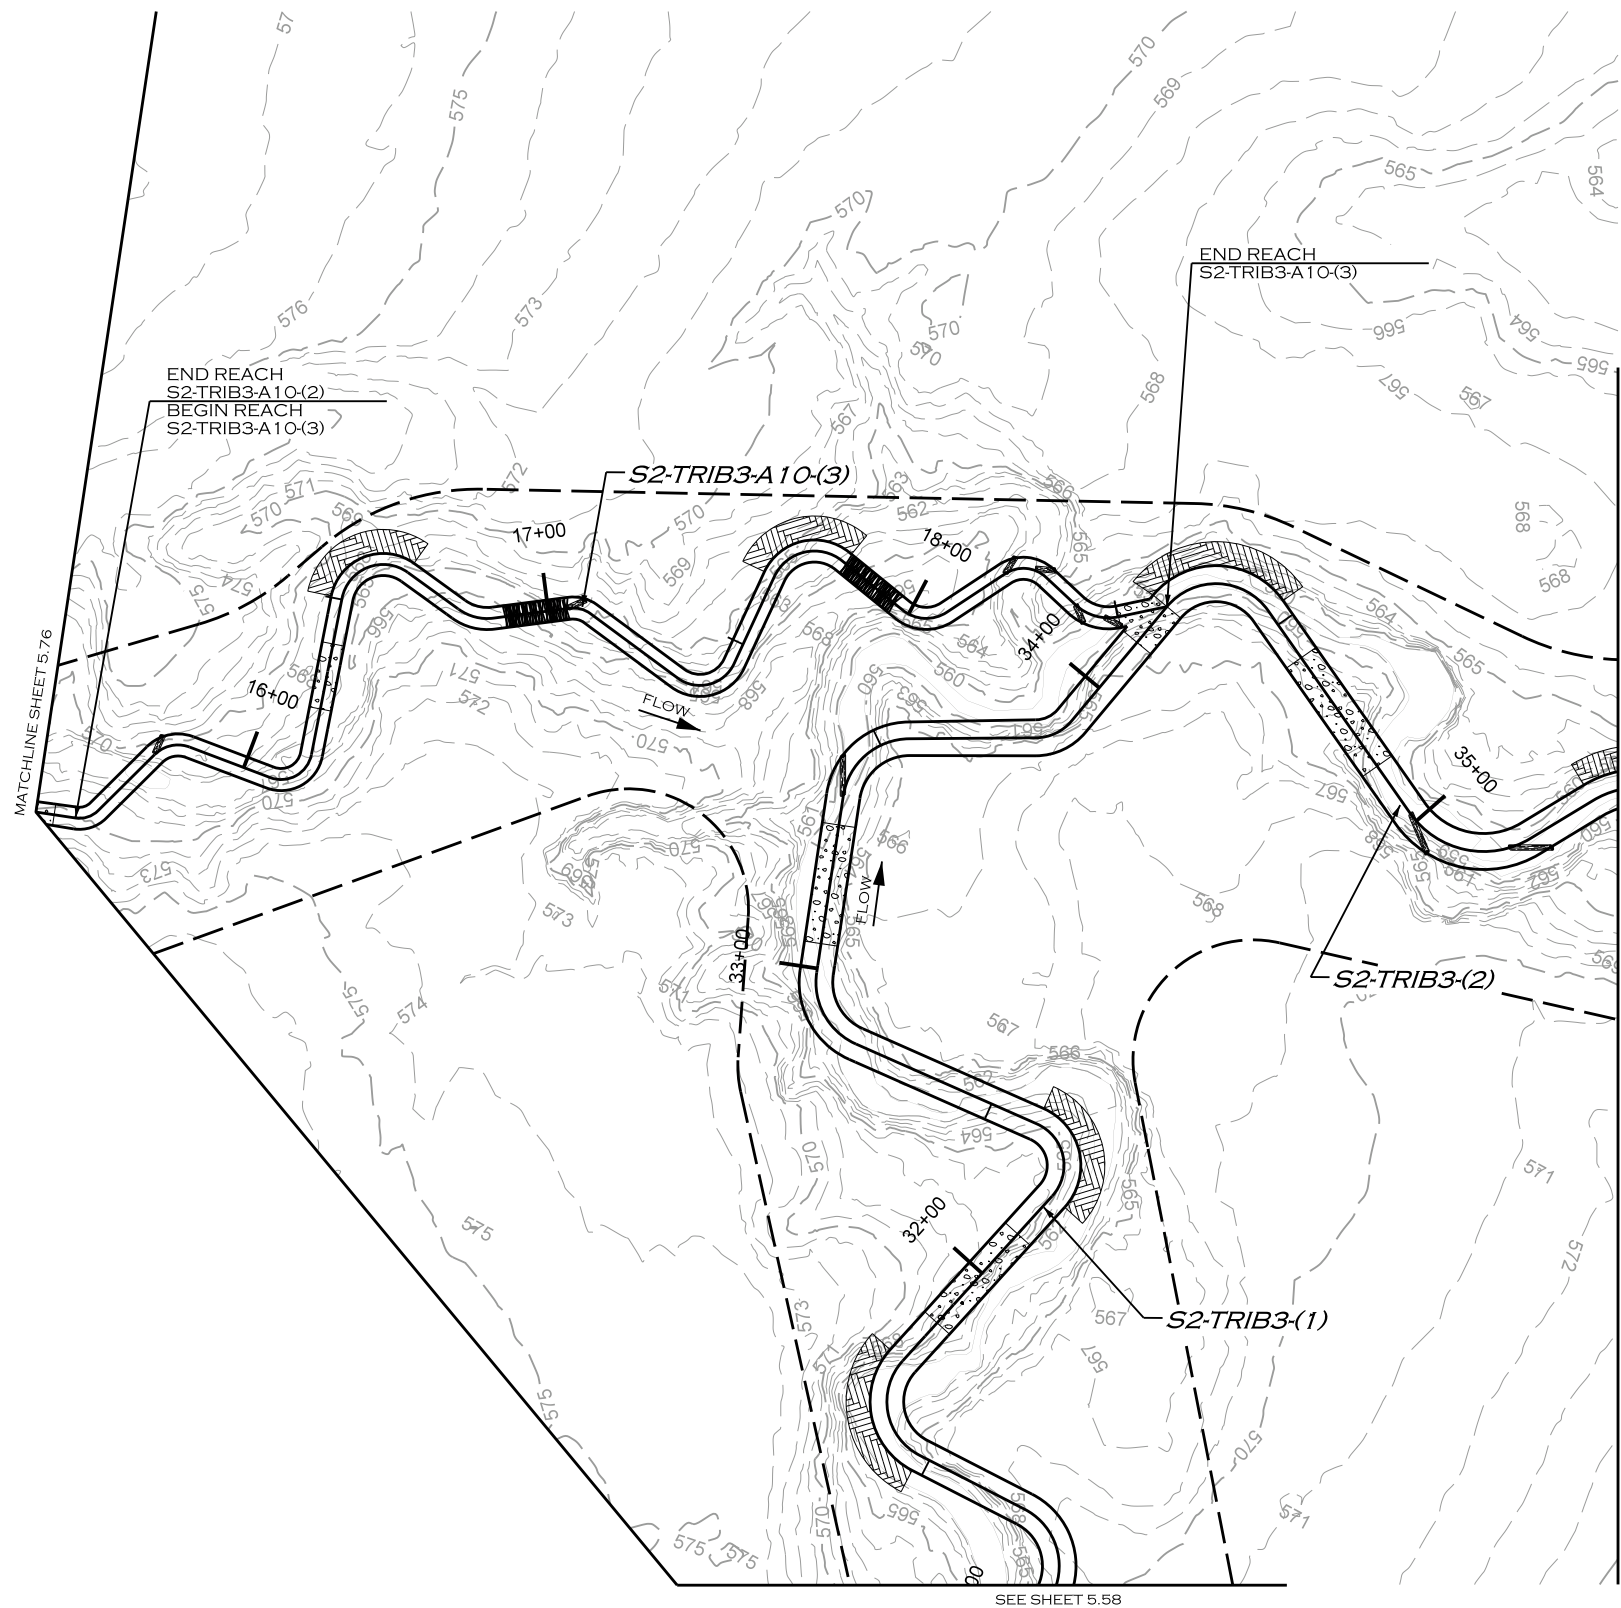

REVISIONS				
NO.	DESCRIPTION	ENGR.	APPROV.	DATE
1	DRAFT DESIGN PLANS	EMP	KLT	7/01/19

PREPARED FOR:

 **UPPER TRINITY REGIONAL WATER DISTRICT**

900 N KEALY ST
LEWISVILLE, TX 75057

LAKE RALPH HALL MITIGATION
MITIGATION ZONE A
FANNIN COUNTY, TEXAS

PREPARED IN THE OFFICE OF:


 **ECOSYSTEM PLANNING & RESTORATION**

17575 N. ELDRIDGE PARKWAY, BLDG. C
TOMBALL, TX 77377
TEXAS REGISTERED ENGINEERING FIRM F-14997

PROJECT ENGINEER

NOT FOR CONSTRUCTION
THESE DRAWINGS WERE ISSUED BY
KEVIN TWEEDY PE#113620
FOR REGULATORY REVIEW
PURPOSES ONLY

S2-TRIB3
S2-TRIB3-A9
DESIGN

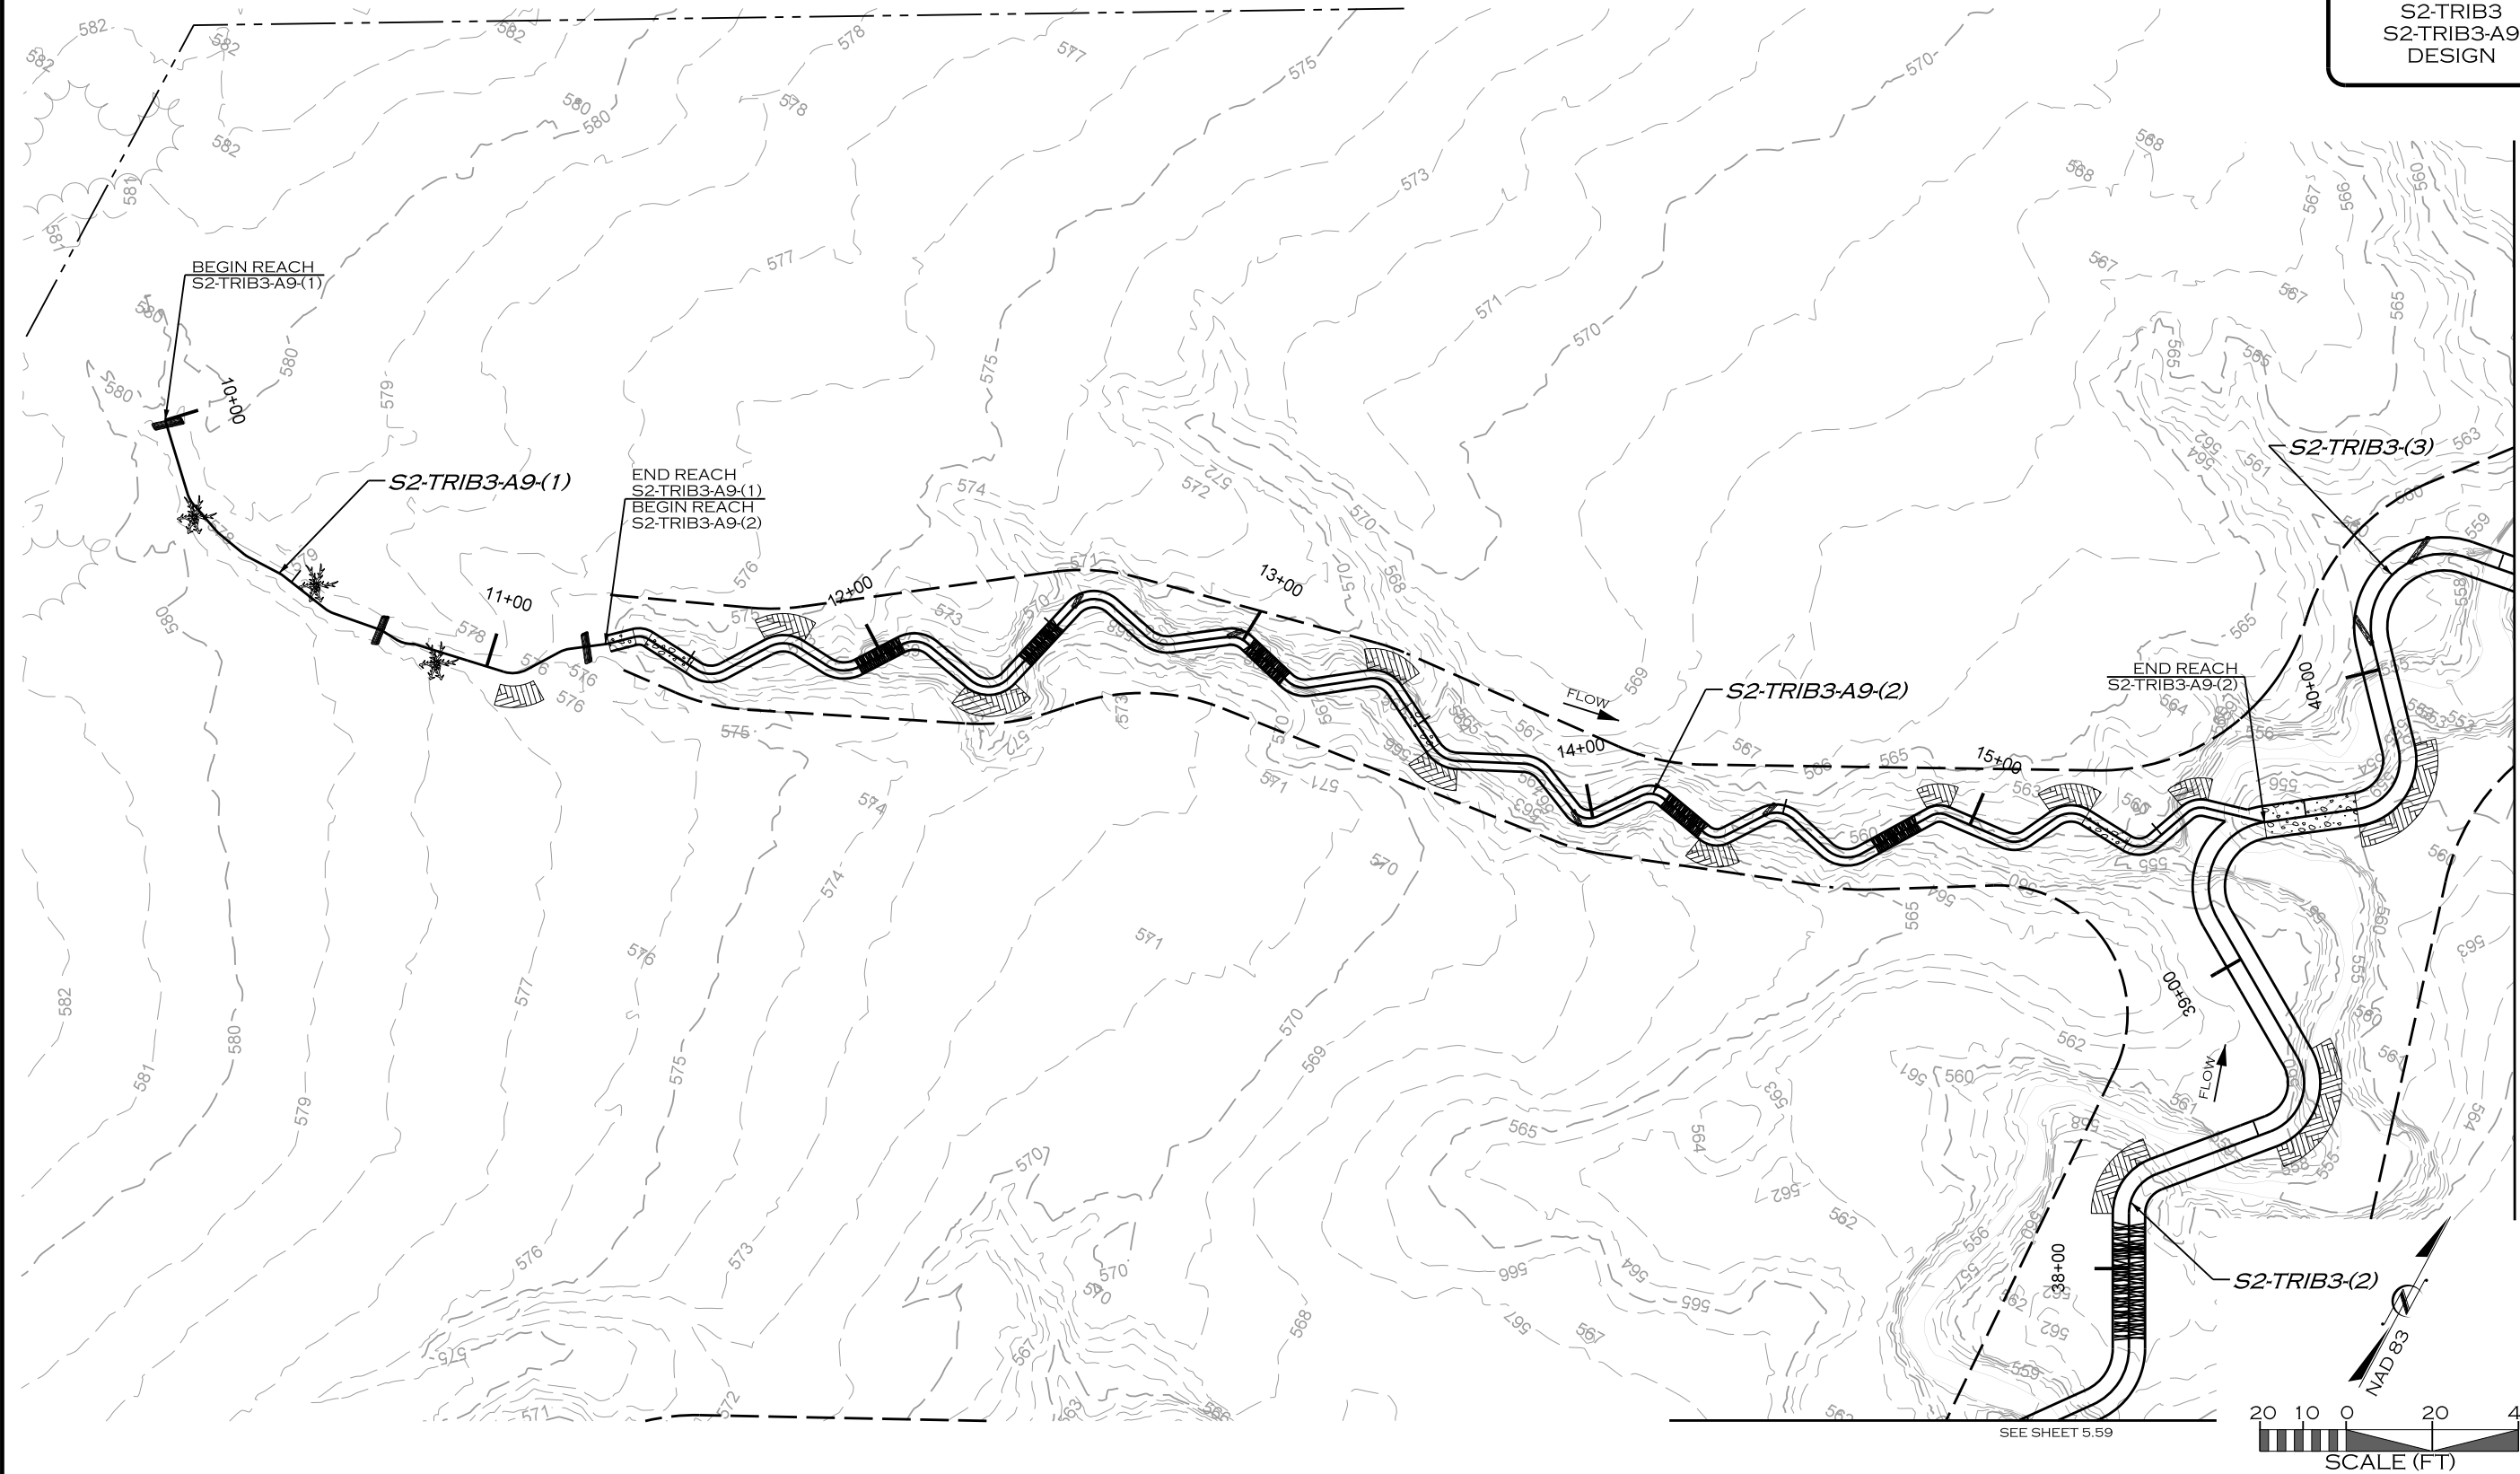

REVISIONS				
NO.	DESCRIPTION	ENGR.	APPROV.	DATE
1	DRAFT DESIGN PLANS	EMP	KLT	7/01/19

PREPARED FOR:



UPPER TRINITY
REGIONAL WATER DISTRICT

900 N KEALY ST
LEWISVILLE, TX 75057

LAKE RALPH HALL MITIGATION
MITIGATION ZONE A
FANNIN COUNTY, TEXAS

PREPARED IN THE OFFICE OF:





ECOSYSTEM
PLANNING &
RESTORATION

17575 N. ELDRIDGE PARKWAY, BLDG. C
TOMBALL, TX 77377
TEXAS REGISTERED ENGINEERING FIRM F-14997

PROJECT ENGINEER

NOT FOR CONSTRUCTION
THESE DRAWINGS WERE ISSUED BY
KEVIN TWEEDY PE#113620
FOR REGULATORY REVIEW
PURPOSES ONLY

Z:\11\2019
R:\PROJECTS\DALO001_LAKE_RALPH_HALL\CADD\MIT AREA A\PLANS\LRH_PSH_5.78.dgn

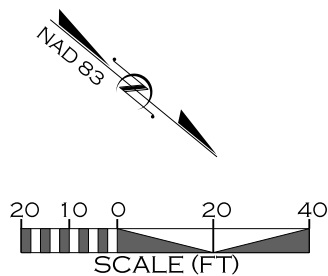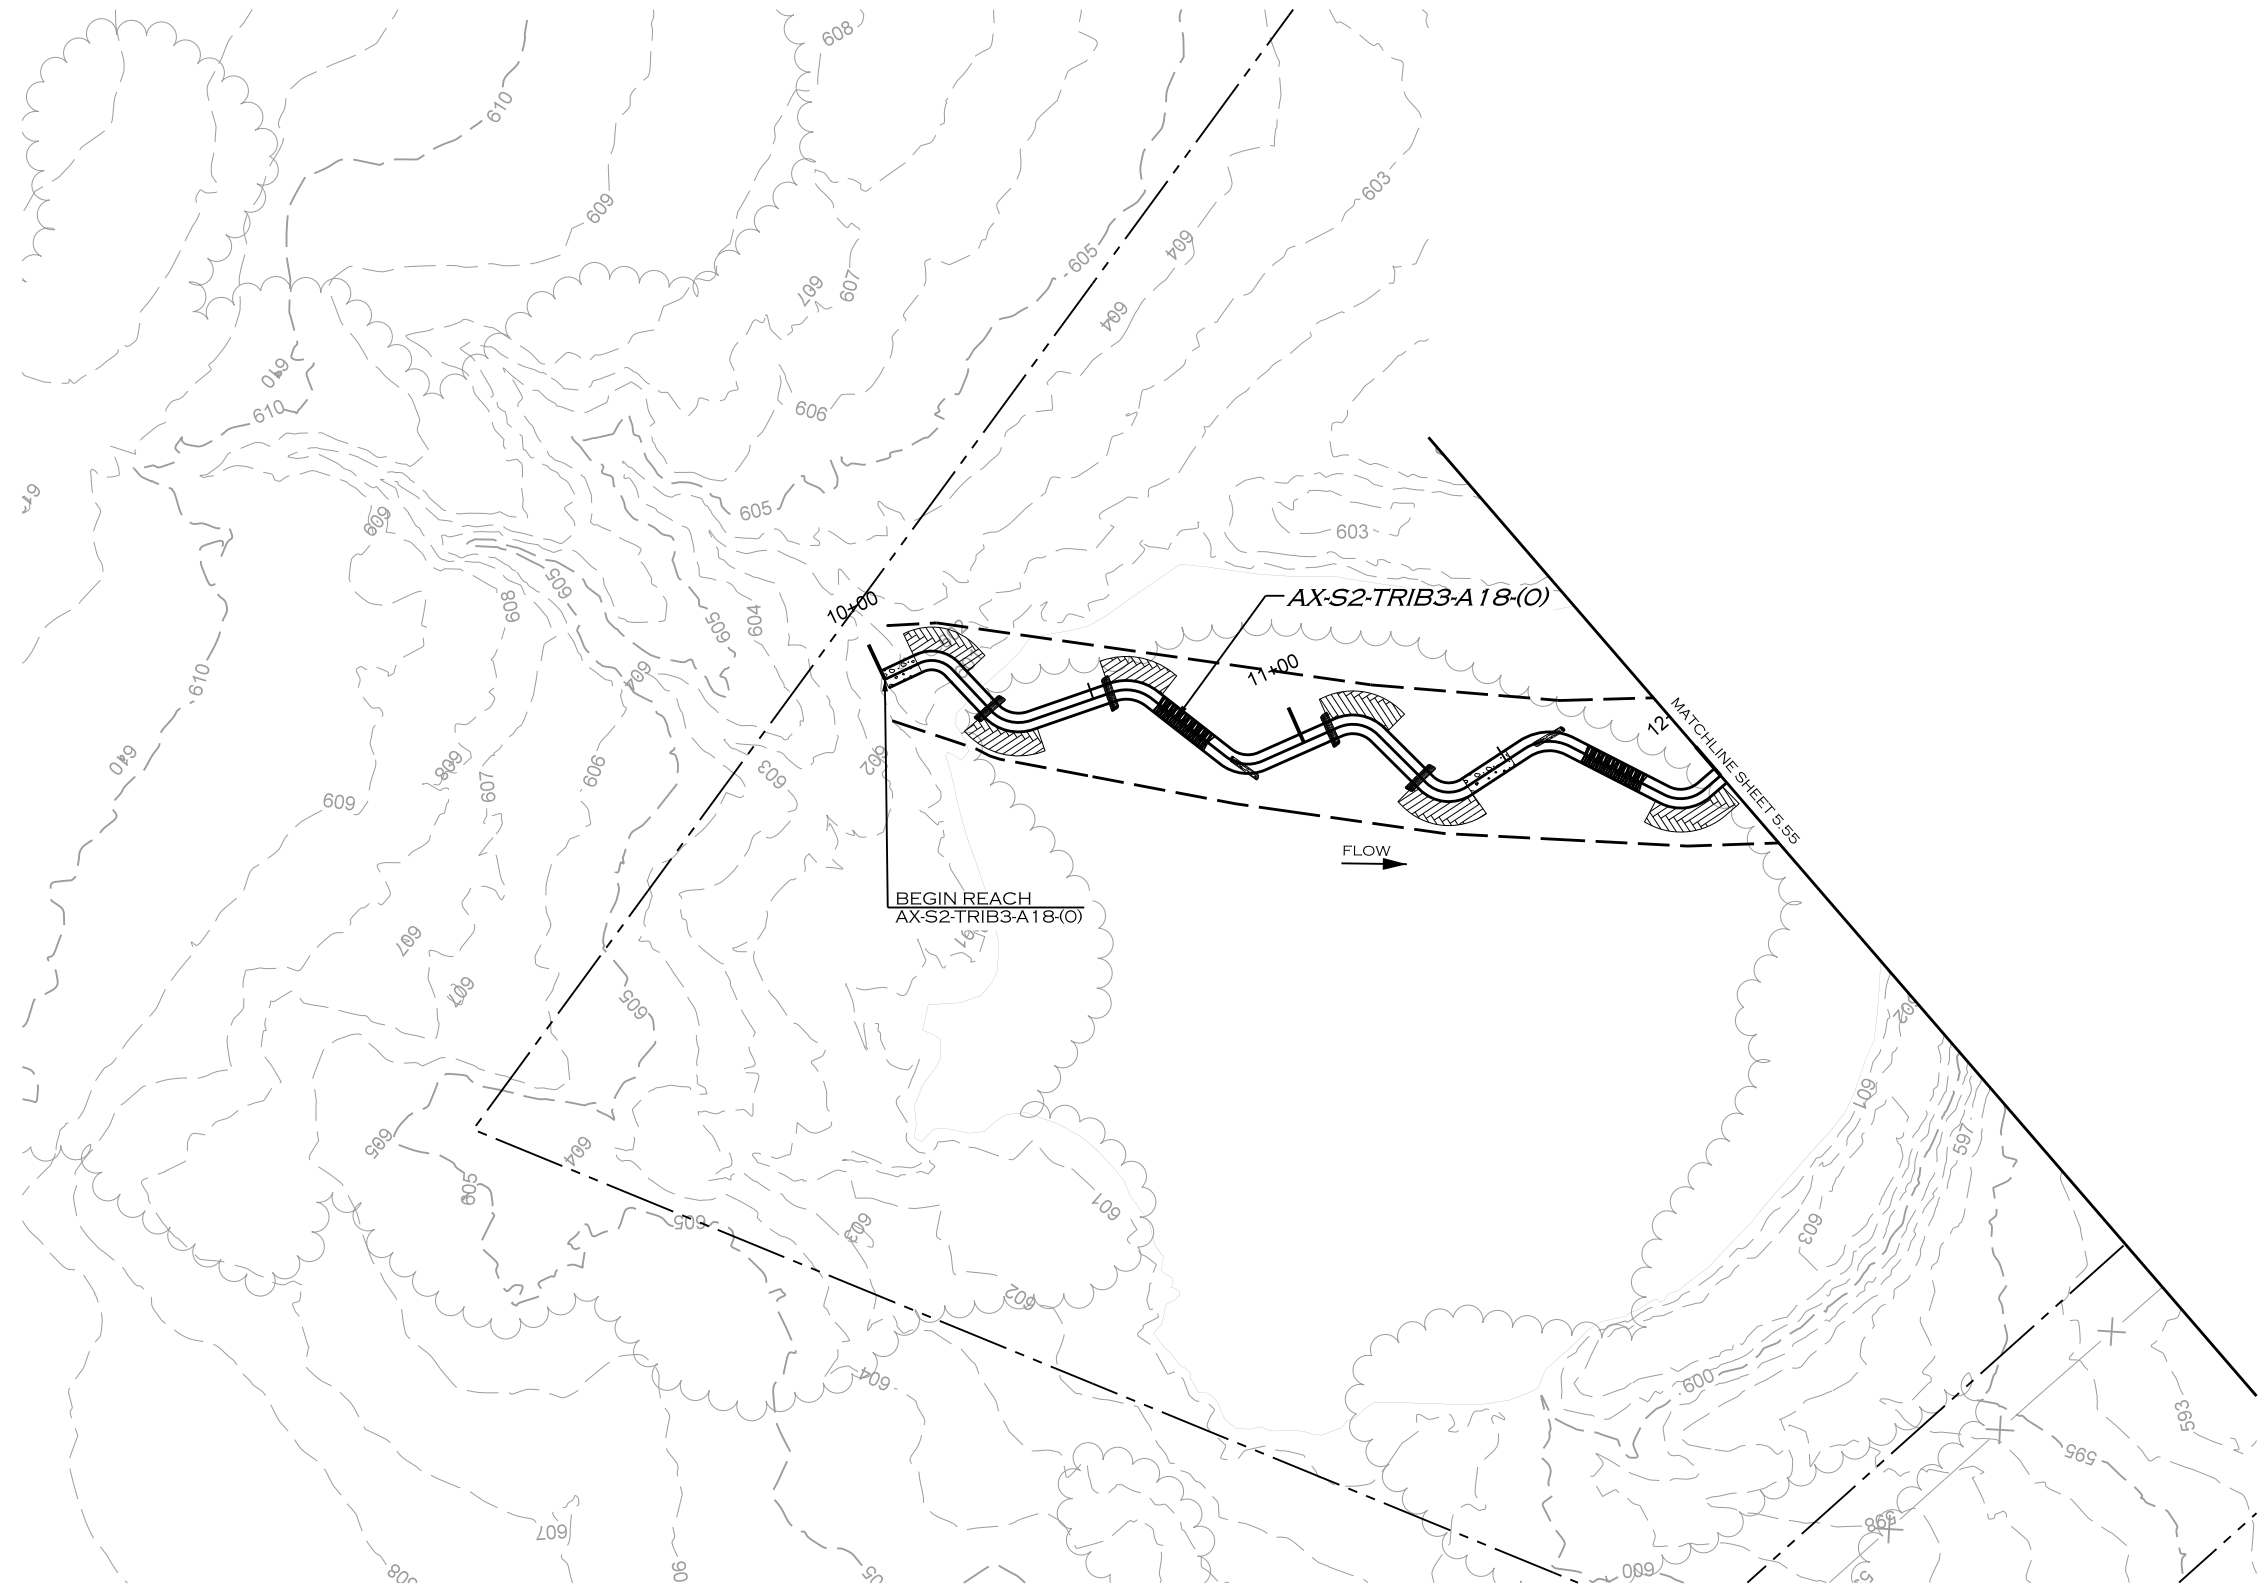

Z:\11\2019\PROJECTS\DALOO01_LAKE_RALPH_HALL\CADD\MIT AREA A\PLANS\LRH_PSH_5.79.dgn
JACOB

REVISIONS				
NO.	DESCRIPTION	ENGR.	APPROV.	DATE
1	DRAFT DESIGN PLANS	EMP	KLT	7/01/19



UPPER TRINITY
REGIONAL WATER DISTRICT

PREPARED FOR:

**UPPER TRINITY REGIONAL
WATER DISTRICT**

900 N KEALY ST
LEWISVILLE, TX 75057

PREPARED IN THE OFFICE OF:

**ECOSYSTEM
PLANNING &
RESTORATION**

17575 N. ELDRIDGE PARKWAY, BLDG. C
TOMBALL, TX 77377
TEXAS REGISTERED ENGINEERING FIRM F-14997

LAKE RALPH HALL MITIGATION
MITIGATION ZONE A
FANNIN COUNTY, TEXAS

PREPARED IN THE OFFICE OF:


**ECOSYSTEM
PLANNING &
RESTORATION**

17575 N. ELDRIDGE PARKWAY, BLDG. C
TOMBALL, TX 77377
TEXAS REGISTERED ENGINEERING FIRM F-14997

PROJECT ENGINEER

NOT FOR CONSTRUCTION
THESE DRAWINGS WERE ISSUED BY
KEVIN TWEEDY PE#113620
FOR REGULATORY REVIEW
PURPOSES ONLY

AX-S2-TRIB3
AX-S2-TRIB3-A16
AX-S2-TRIB3-A17
AX-S2-TRIB3-A18
DESIGN

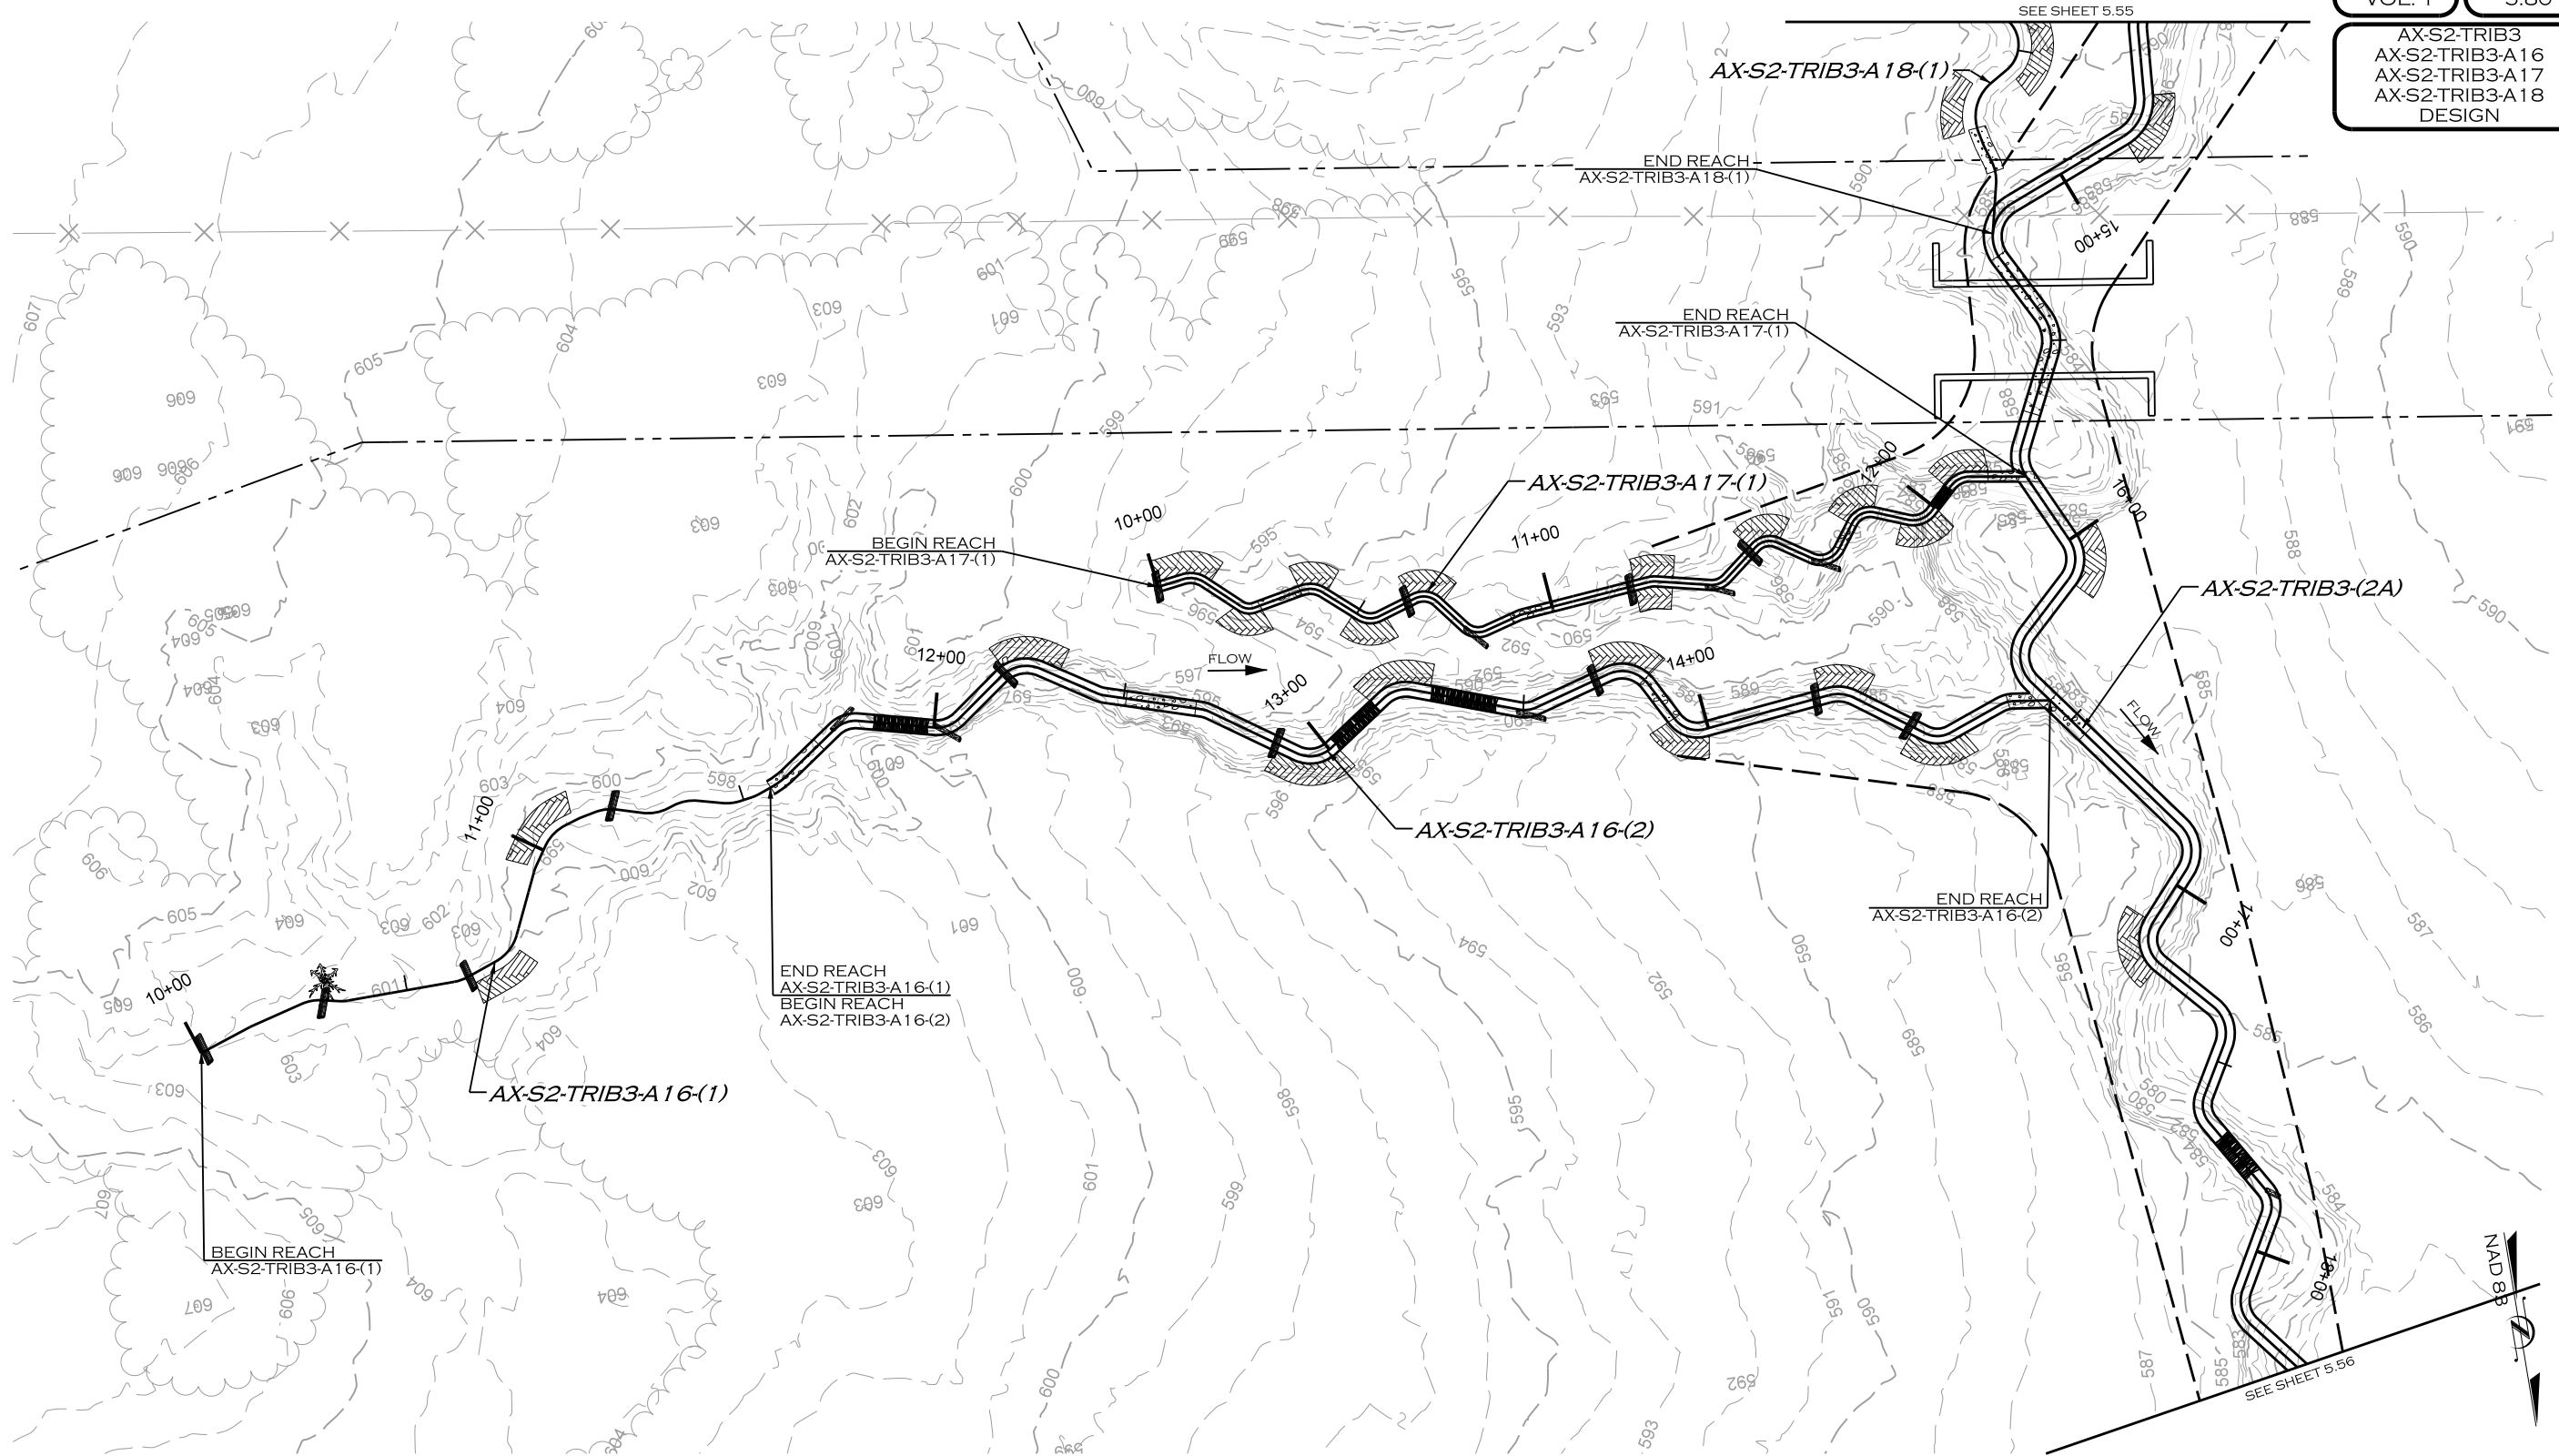

Z:\11\2019
R:\PROJECTS\DAL0001_LAKE_RALPH_HALL\CADD\MIT AREA A PLANS\LRH_PSH_5.80.dgn
JACOB

REVISIONS				
NO.	DESCRIPTION	ENGR.	APPROV.	DATE
1	DRAFT DESIGN PLANS	EMP	KLT	7/01/19



UPPER TRINITY
REGIONAL WATER DISTRICT

900 N KEALY ST
LEWISVILLE, TX 75057

PREPARED FOR:

LAKE RALPH HALL MITIGATION
MITIGATION ZONE A
FANNIN COUNTY, TEXAS

PREPARED IN THE OFFICE OF:




ECOSYSTEM
PLANNING &
RESTORATION

17575 N. ELDRIDGE PARKWAY, BLDG. C
TOMBALL, TX 77377
TEXAS REGISTERED ENGINEERING FIRM F-14997

PROJECT ENGINEER

NOT FOR CONSTRUCTION
THESE DRAWINGS WERE ISSUED BY
KEVIN TWEEDY PE#113620
FOR REGULATORY REVIEW
PURPOSES ONLY

AX-S2-TRIB3
AX-S2-TRIB3-A14
AX-S2-TRIB3-A15
DESIGN

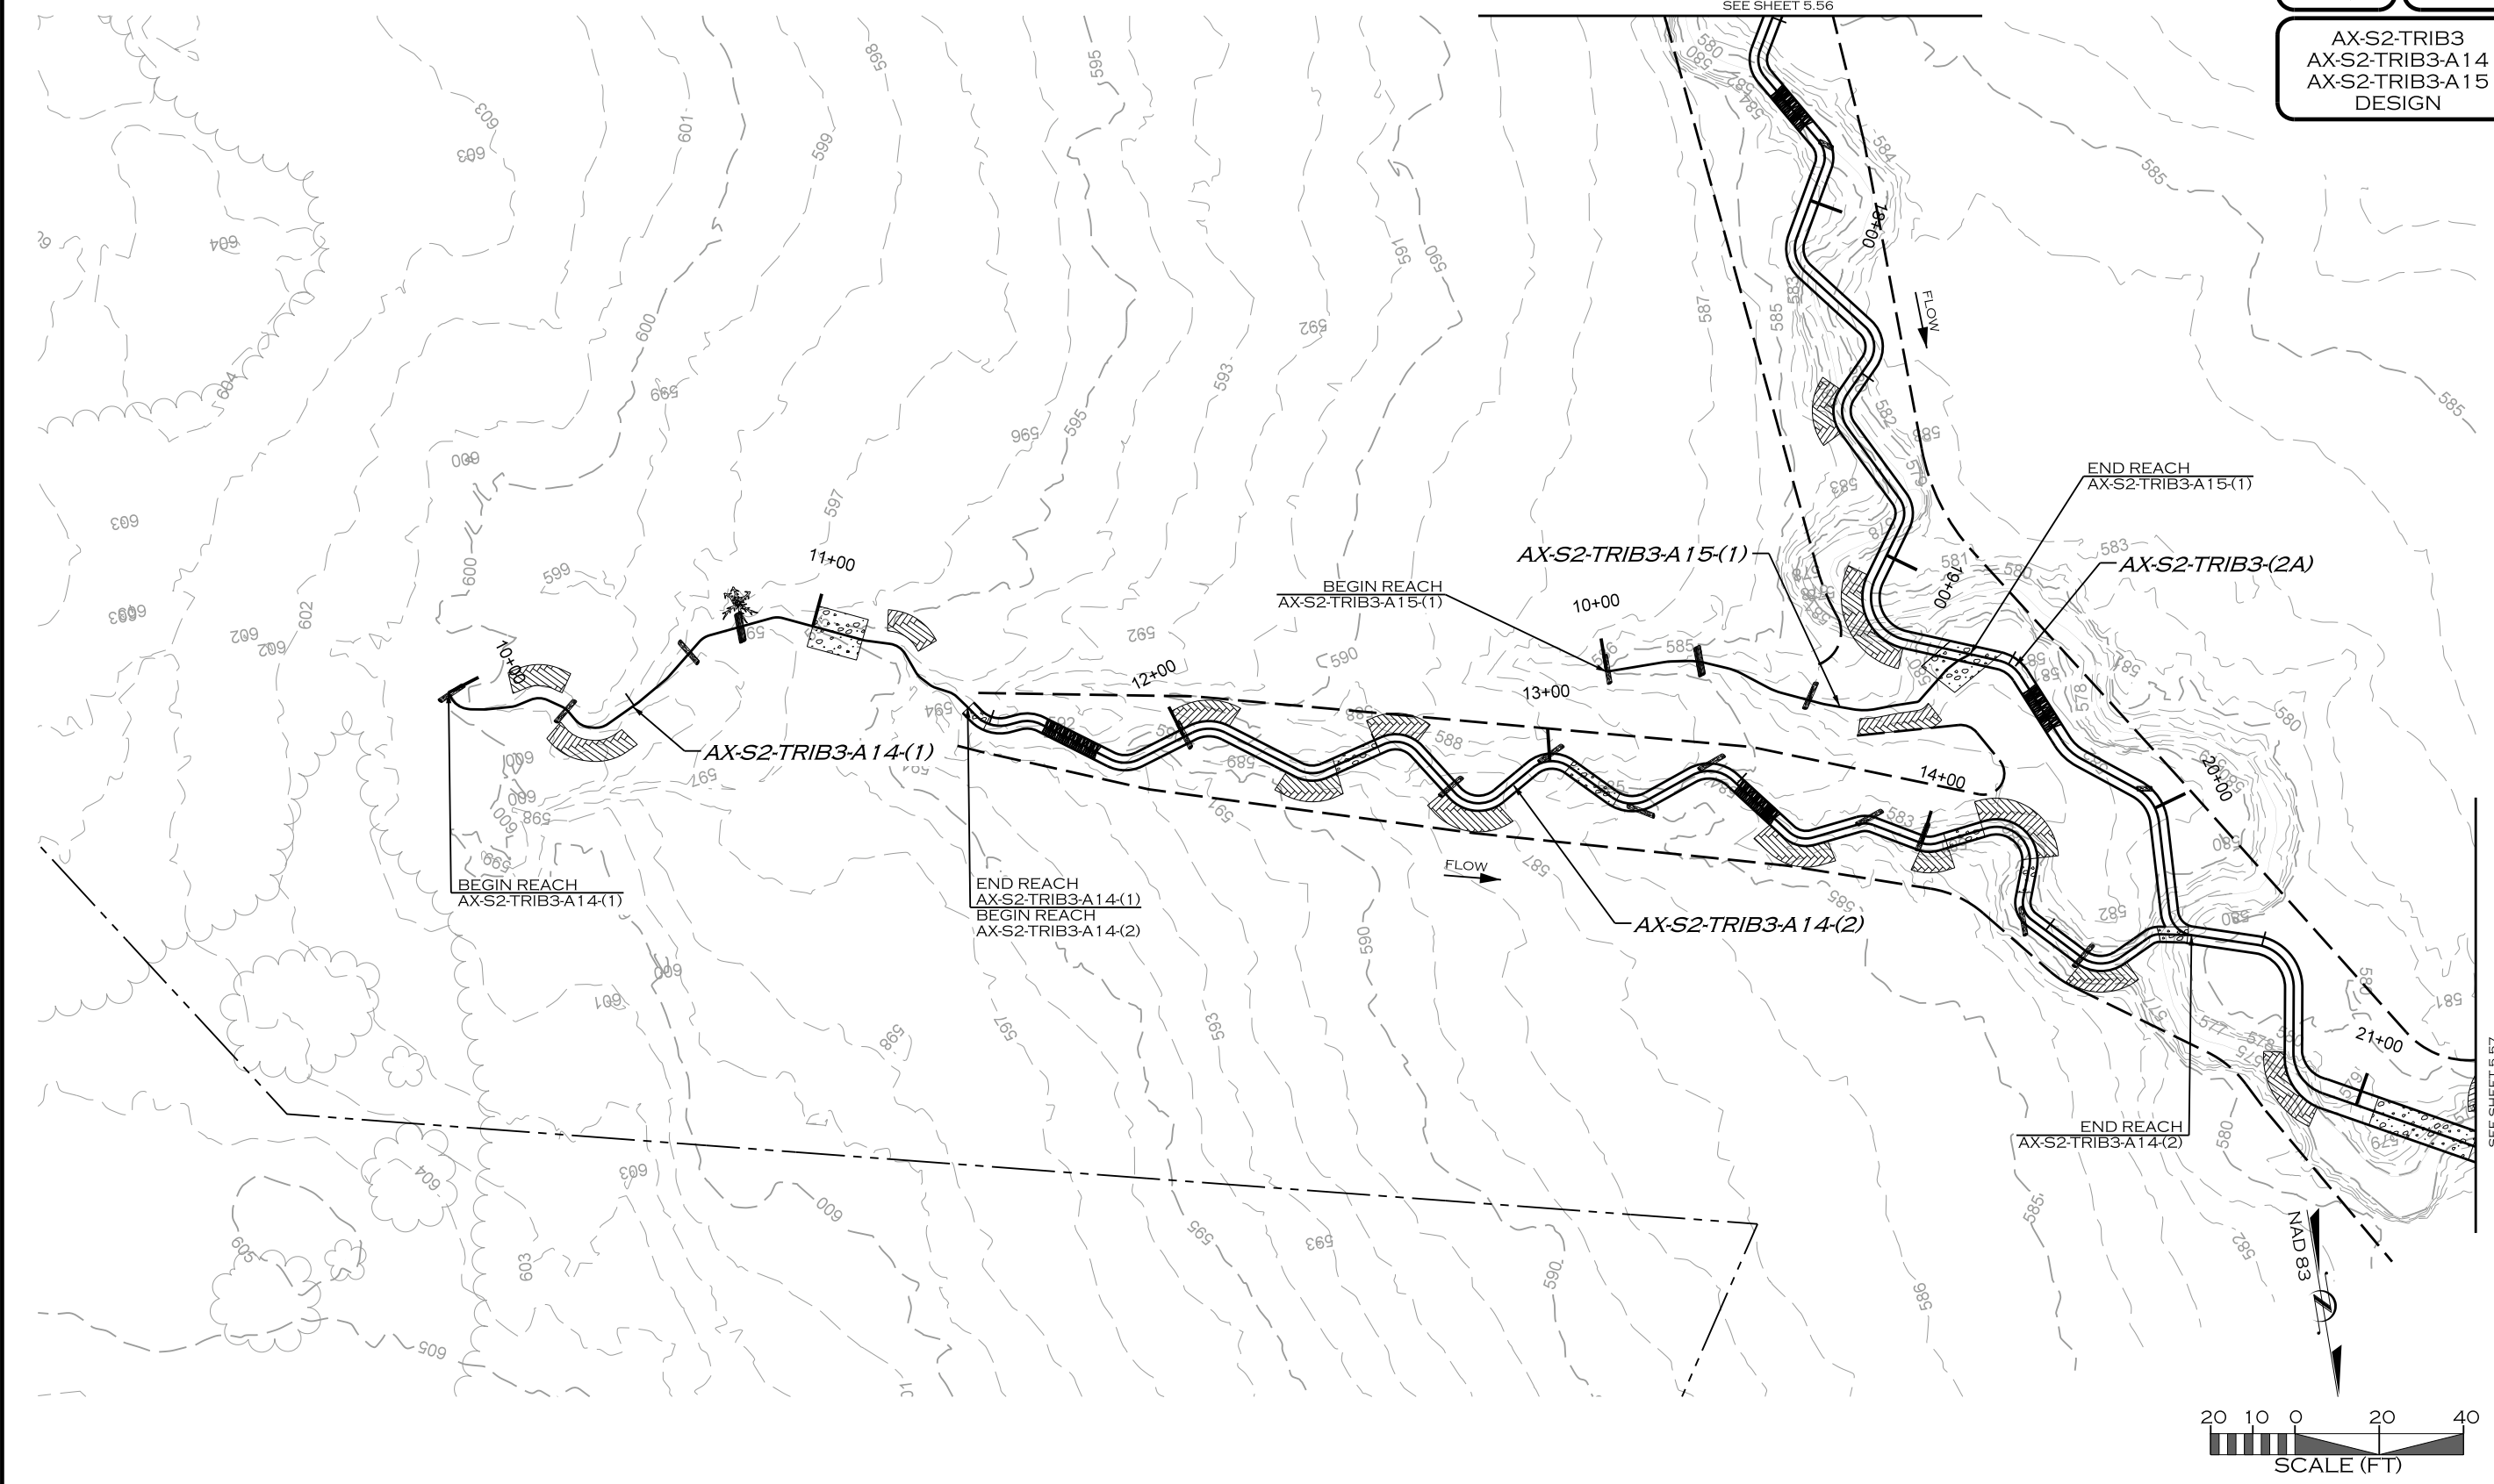

Z:\11\2019
R:\PROJECTS\DAL0001_LAKE_RALPH_HALL\CADD\MIT AREA A\PLANS\LRH_PSH_5.81.dgn
JACON

REVISIONS				
NO.	DESCRIPTION	ENGR.	APPROV.	DATE
1	DRAFT DESIGN PLANS	EMP	KLT	7/01/19



UPPER TRINITY
REGIONAL WATER DISTRICT

900 N KEALY ST
LEWISVILLE, TX 75057

PREPARED FOR:

LAKE RALPH HALL MITIGATION
MITIGATION ZONE A
FANNIN COUNTY, TEXAS

PREPARED IN THE OFFICE OF:




ECOSYSTEM
PLANNING &
RESTORATION

17575 N. ELDRIDGE PARKWAY, BLDG. C
TOMBALL, TX 77377
TEXAS REGISTERED ENGINEERING FIRM F-14997

PROJECT ENGINEER

NOT FOR CONSTRUCTION
THESE DRAWINGS WERE ISSUED BY
KEVIN TWEEDY PE#113620
FOR REGULATORY REVIEW
PURPOSES ONLY

AX-S2-TRIB3
AX-S2-TRIB3-A11
DESIGN

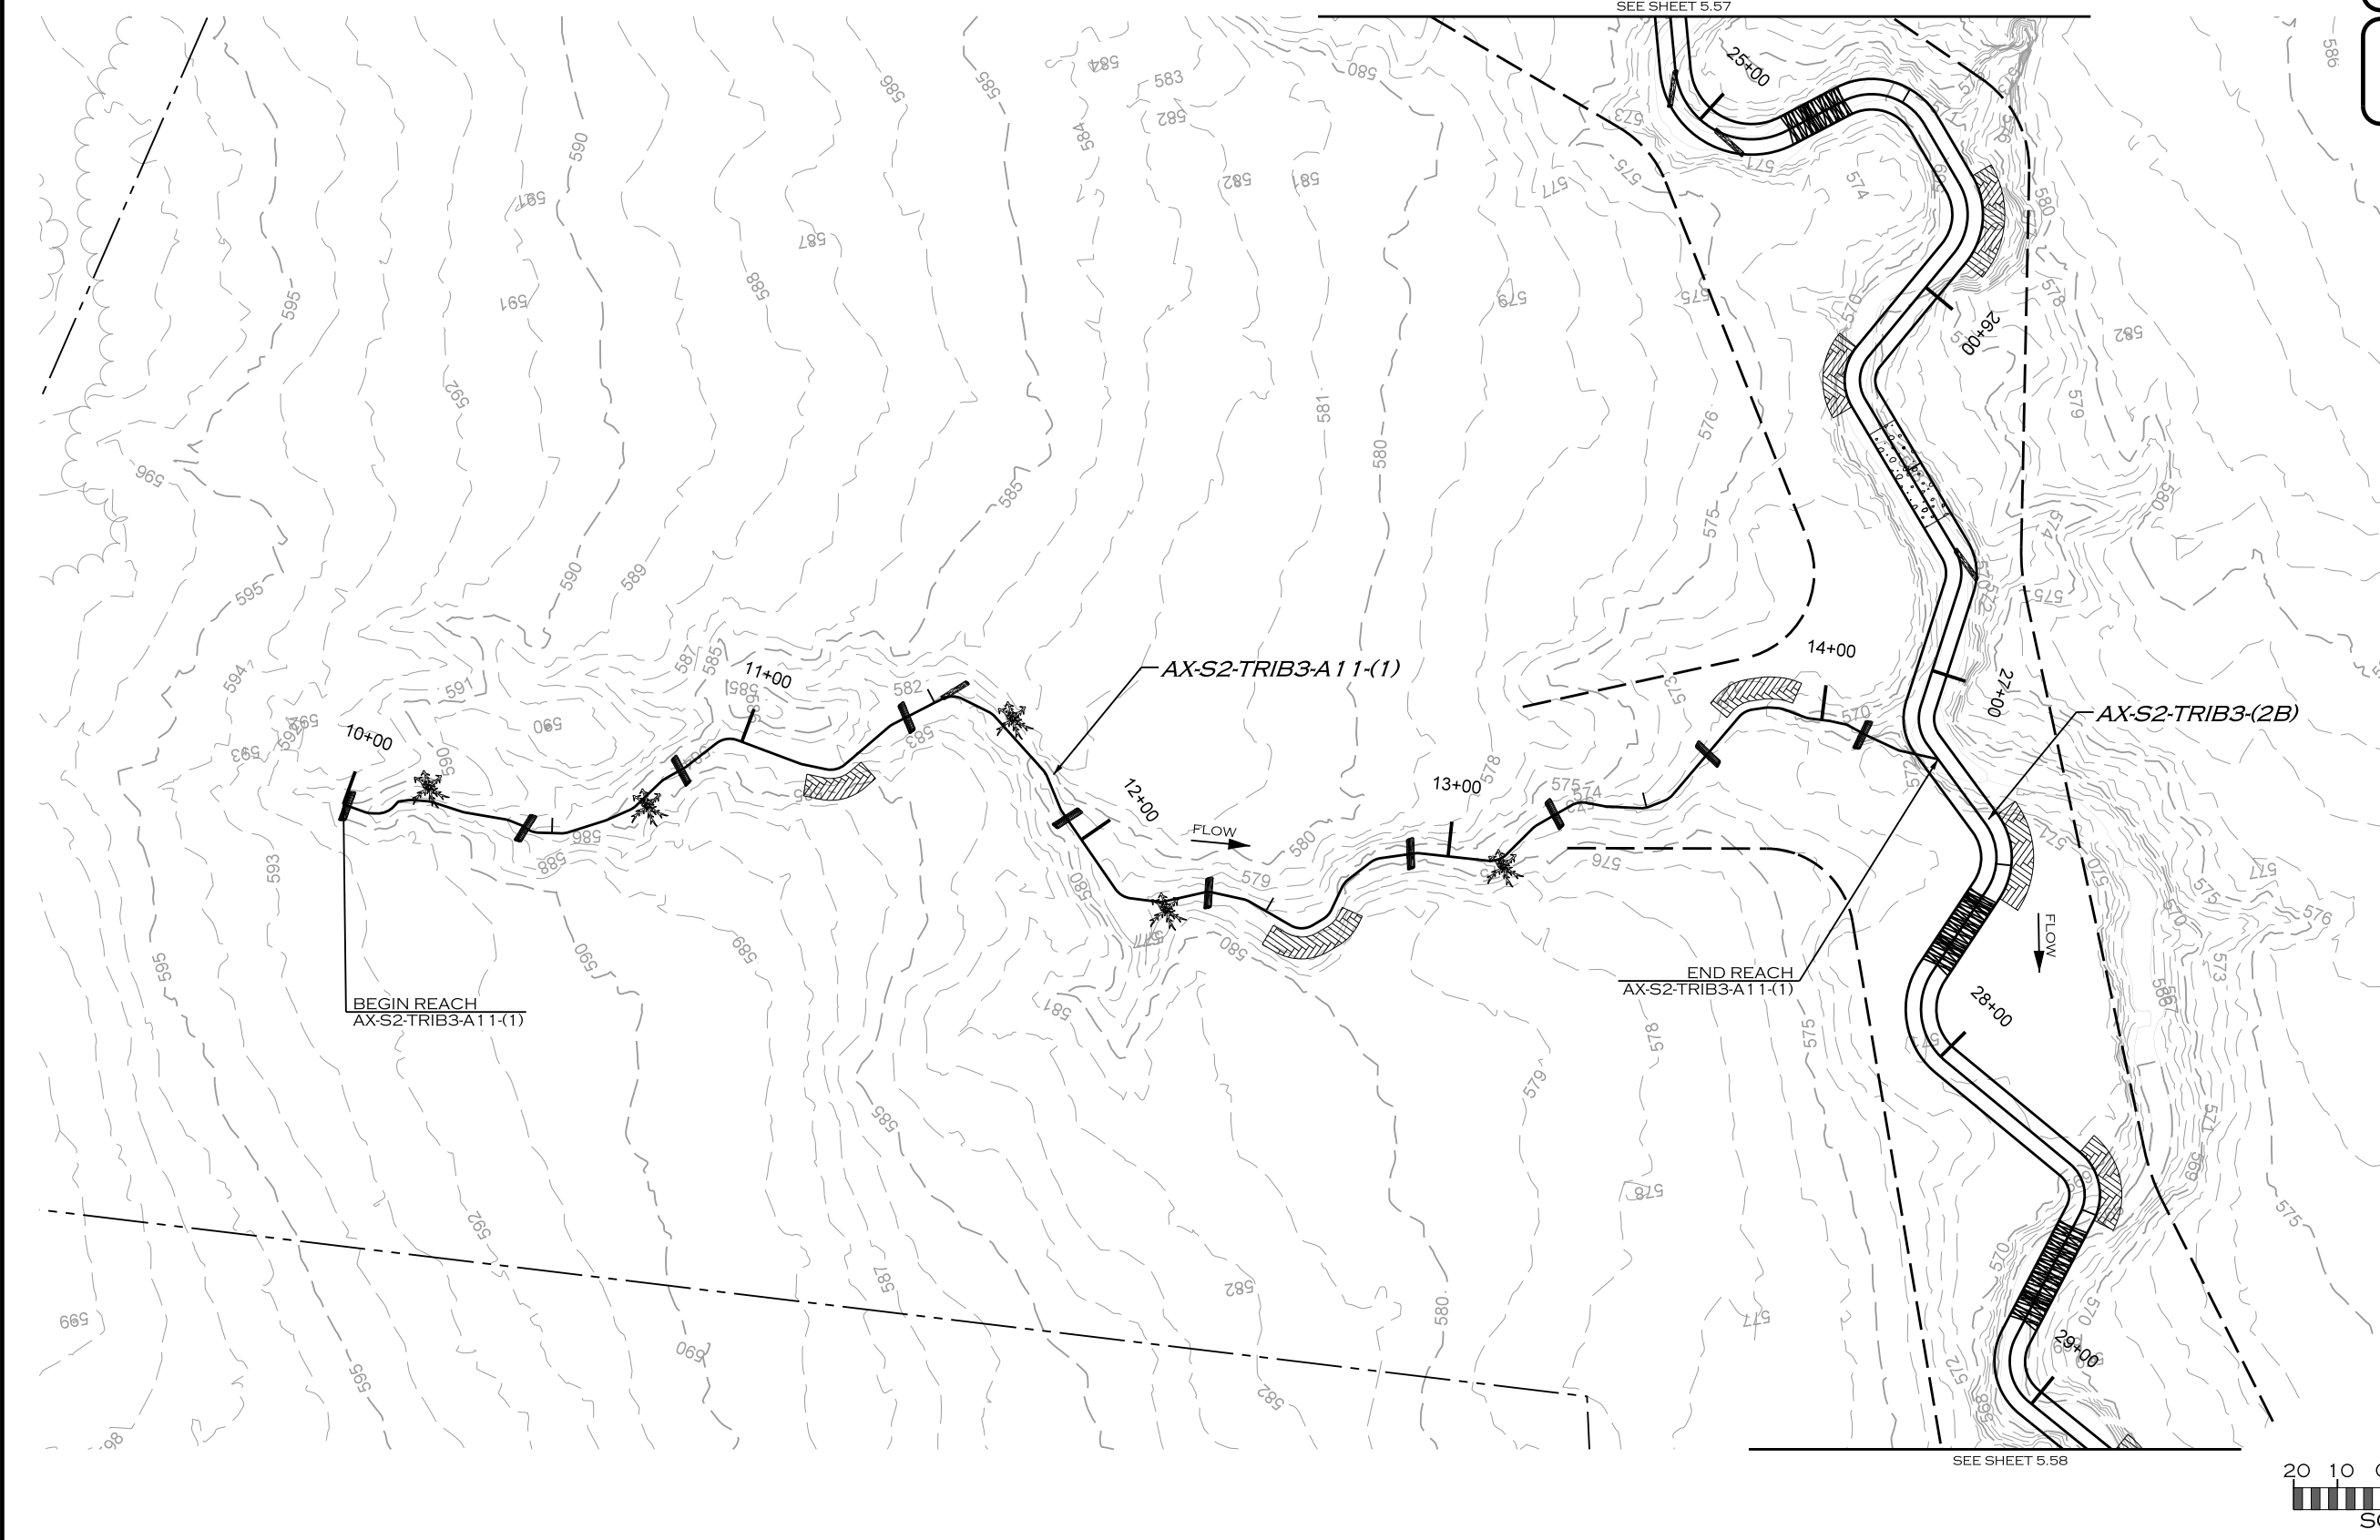

REVISIONS				
NO.	DESCRIPTION	ENGR.	APPROV.	DATE
1	DRAFT DESIGN PLANS	EMP	KLT	7/01/19



UPPER TRINITY
REGIONAL WATER DISTRICT

PREPARED FOR:

LAKE RALPH HALL MITIGATION
MITIGATION ZONE A
FANNIN COUNTY, TEXAS

900 N KEALY ST
LEWISVILLE, TX 75057

PREPARED IN THE OFFICE OF:



ECOSYSTEM
PLANNING &
RESTORATION

17575 N. ELDRIDGE PARKWAY, BLDG. C
TOMBALL, TX 77377
TEXAS REGISTERED ENGINEERING FIRM F-14997

PROJECT ENGINEER

NOT FOR CONSTRUCTION
THESE DRAWINGS WERE ISSUED BY
KEVIN TWEEDY PE#113620
FOR REGULATORY REVIEW
PURPOSES ONLY

7/11/2019
R:\PROJECTS\DAL0001_LAKE_RALPH_HALL\CADD\MIT AREA A\PLANS\LRH_PSH_5.82.dgn