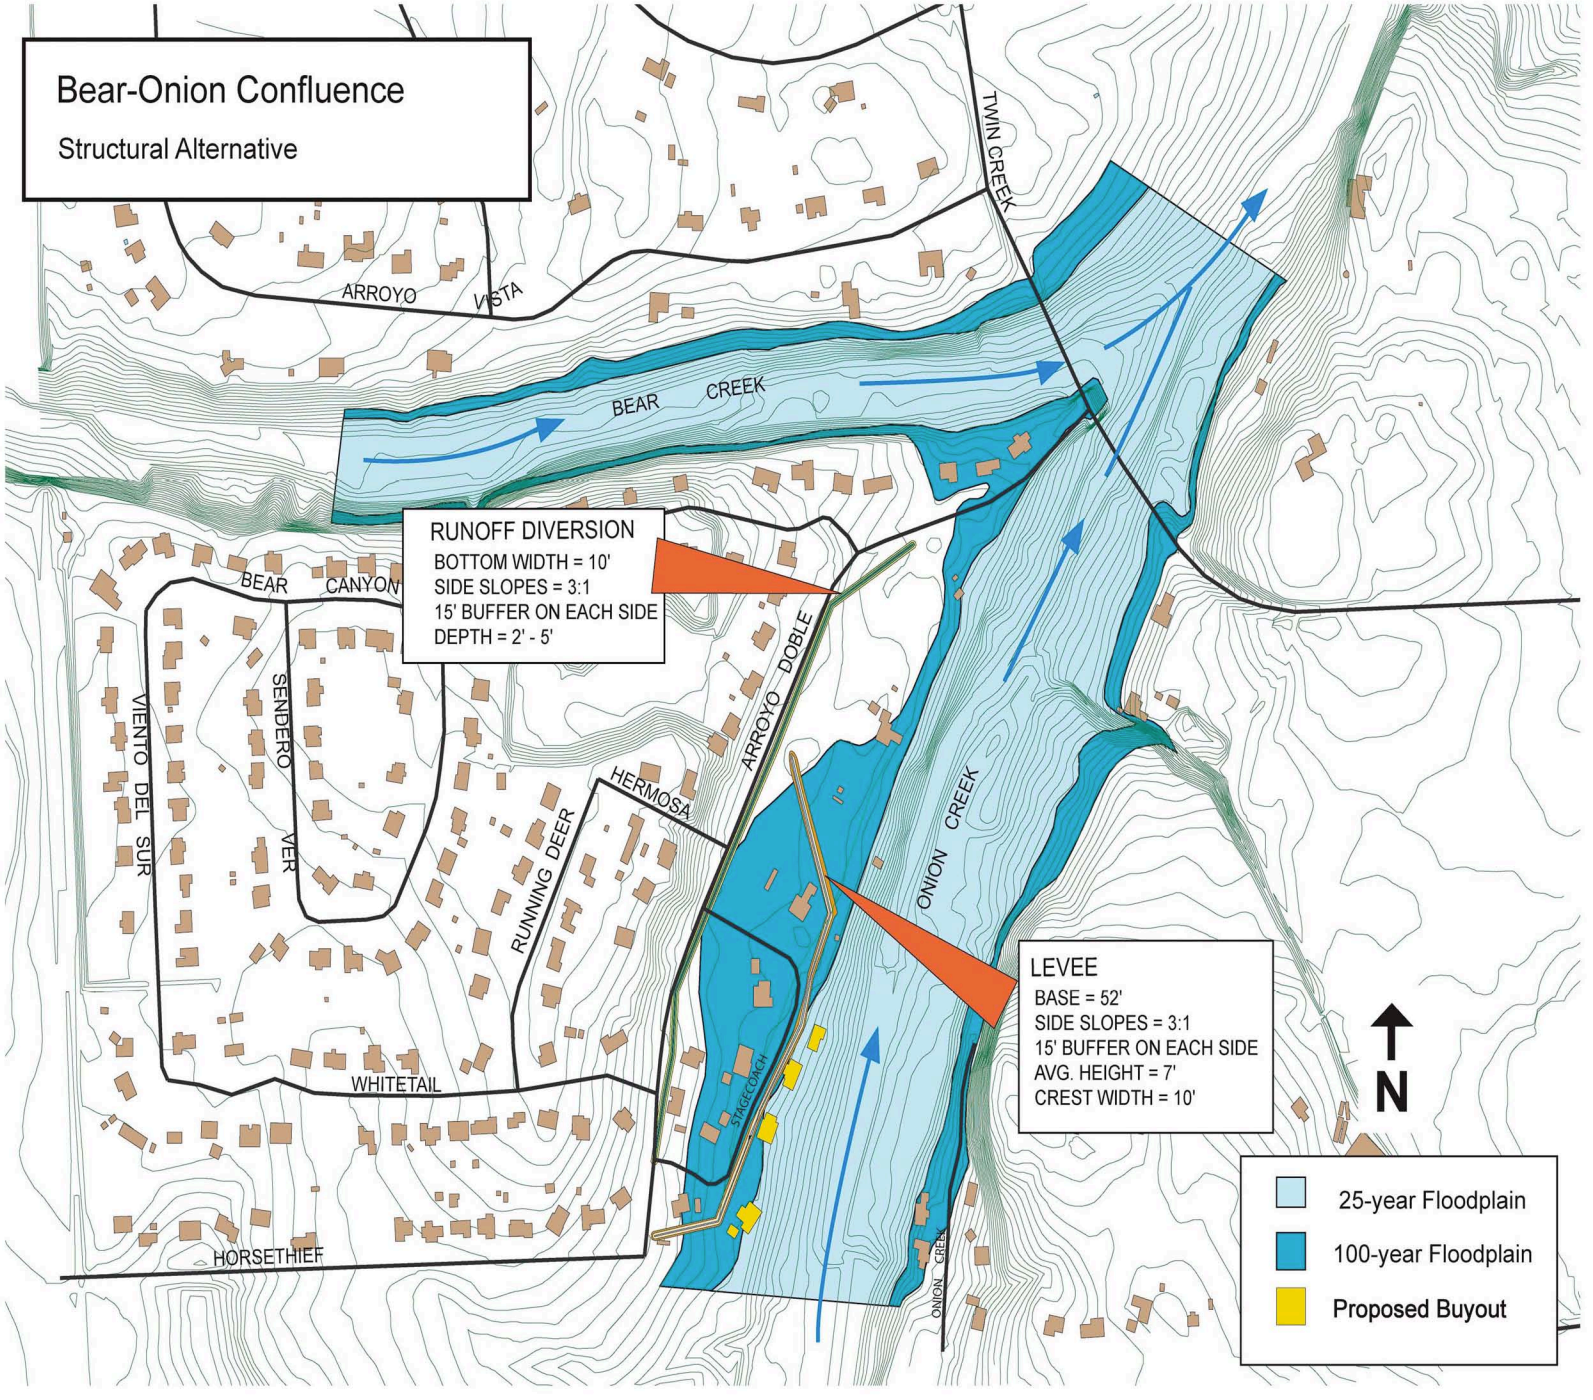

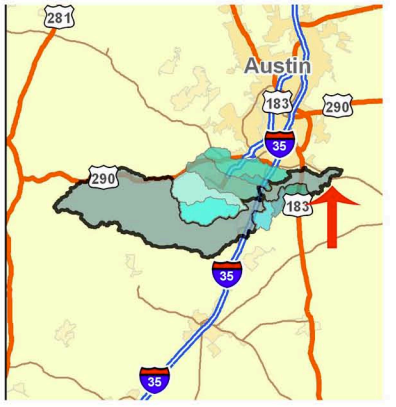

Legend

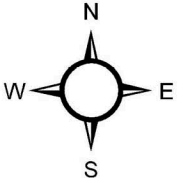

Bear Onion Confluence Phase 1 Structural Plan
Figure 4-10