


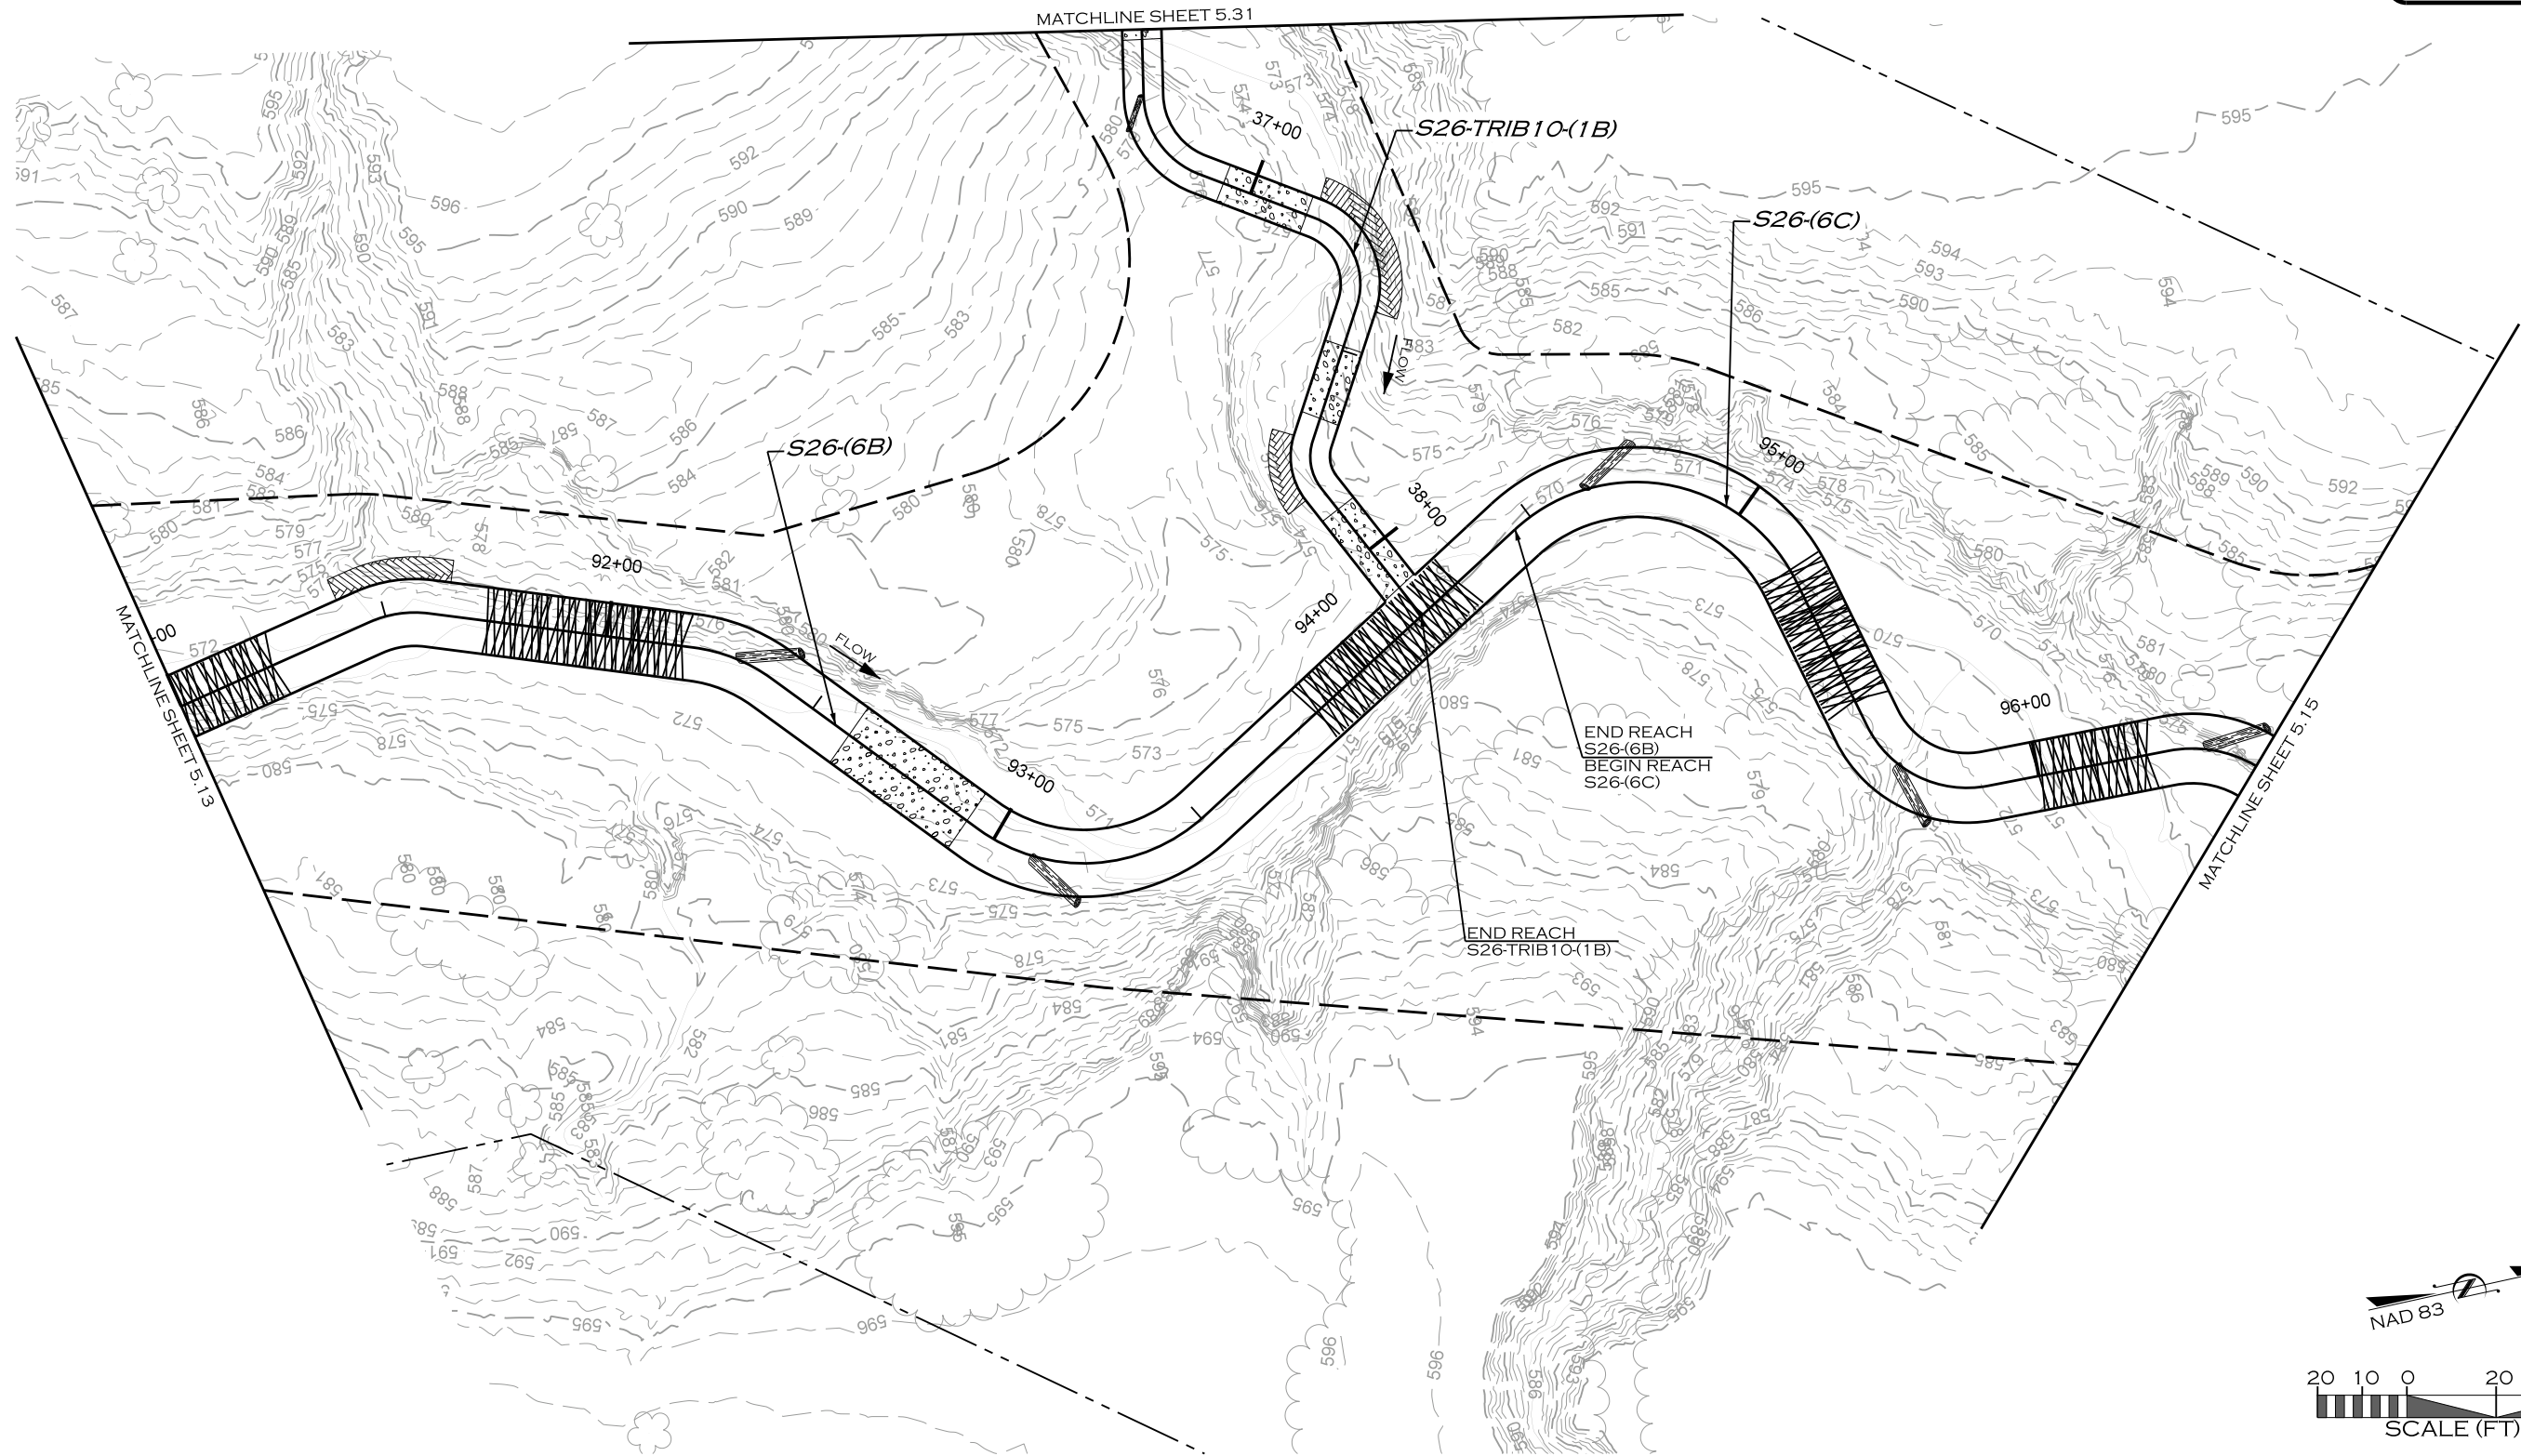

Z:\8\2019
R:\PROJECTS\DALOOO1_LAKE_RALPH_HALL\CADD\MIT AREA C\PLANS\LRH_PSH_5.14.dgn

REVISIONS				
NO.	DESCRIPTION	ENGR.	APPROV.	DATE
1	DRAFT DESIGN PLANS	EMP	KLT	7/01/19



UPPER TRINITY
REGIONAL WATER DISTRICT

PREPARED FOR:

LAKE RALPH HALL MITIGATION
MITIGATION ZONE C
FANNIN COUNTY, TEXAS

900 N KEALY ST
LEWISVILLE, TX 75057

PREPARED IN THE OFFICE OF:




ECOSYSTEM
PLANNING &
RESTORATION

17575 N. ELDRIDGE PARKWAY, BLDG. C
TOMBALL, TX 77377
TEXAS REGISTERED ENGINEERING FIRM F-14997

PROJECT ENGINEER

NOT FOR CONSTRUCTION
THESE DRAWINGS WERE ISSUED BY
KEVIN TWEEDY PE#113620
FOR REGULATORY REVIEW
PURPOSES ONLY

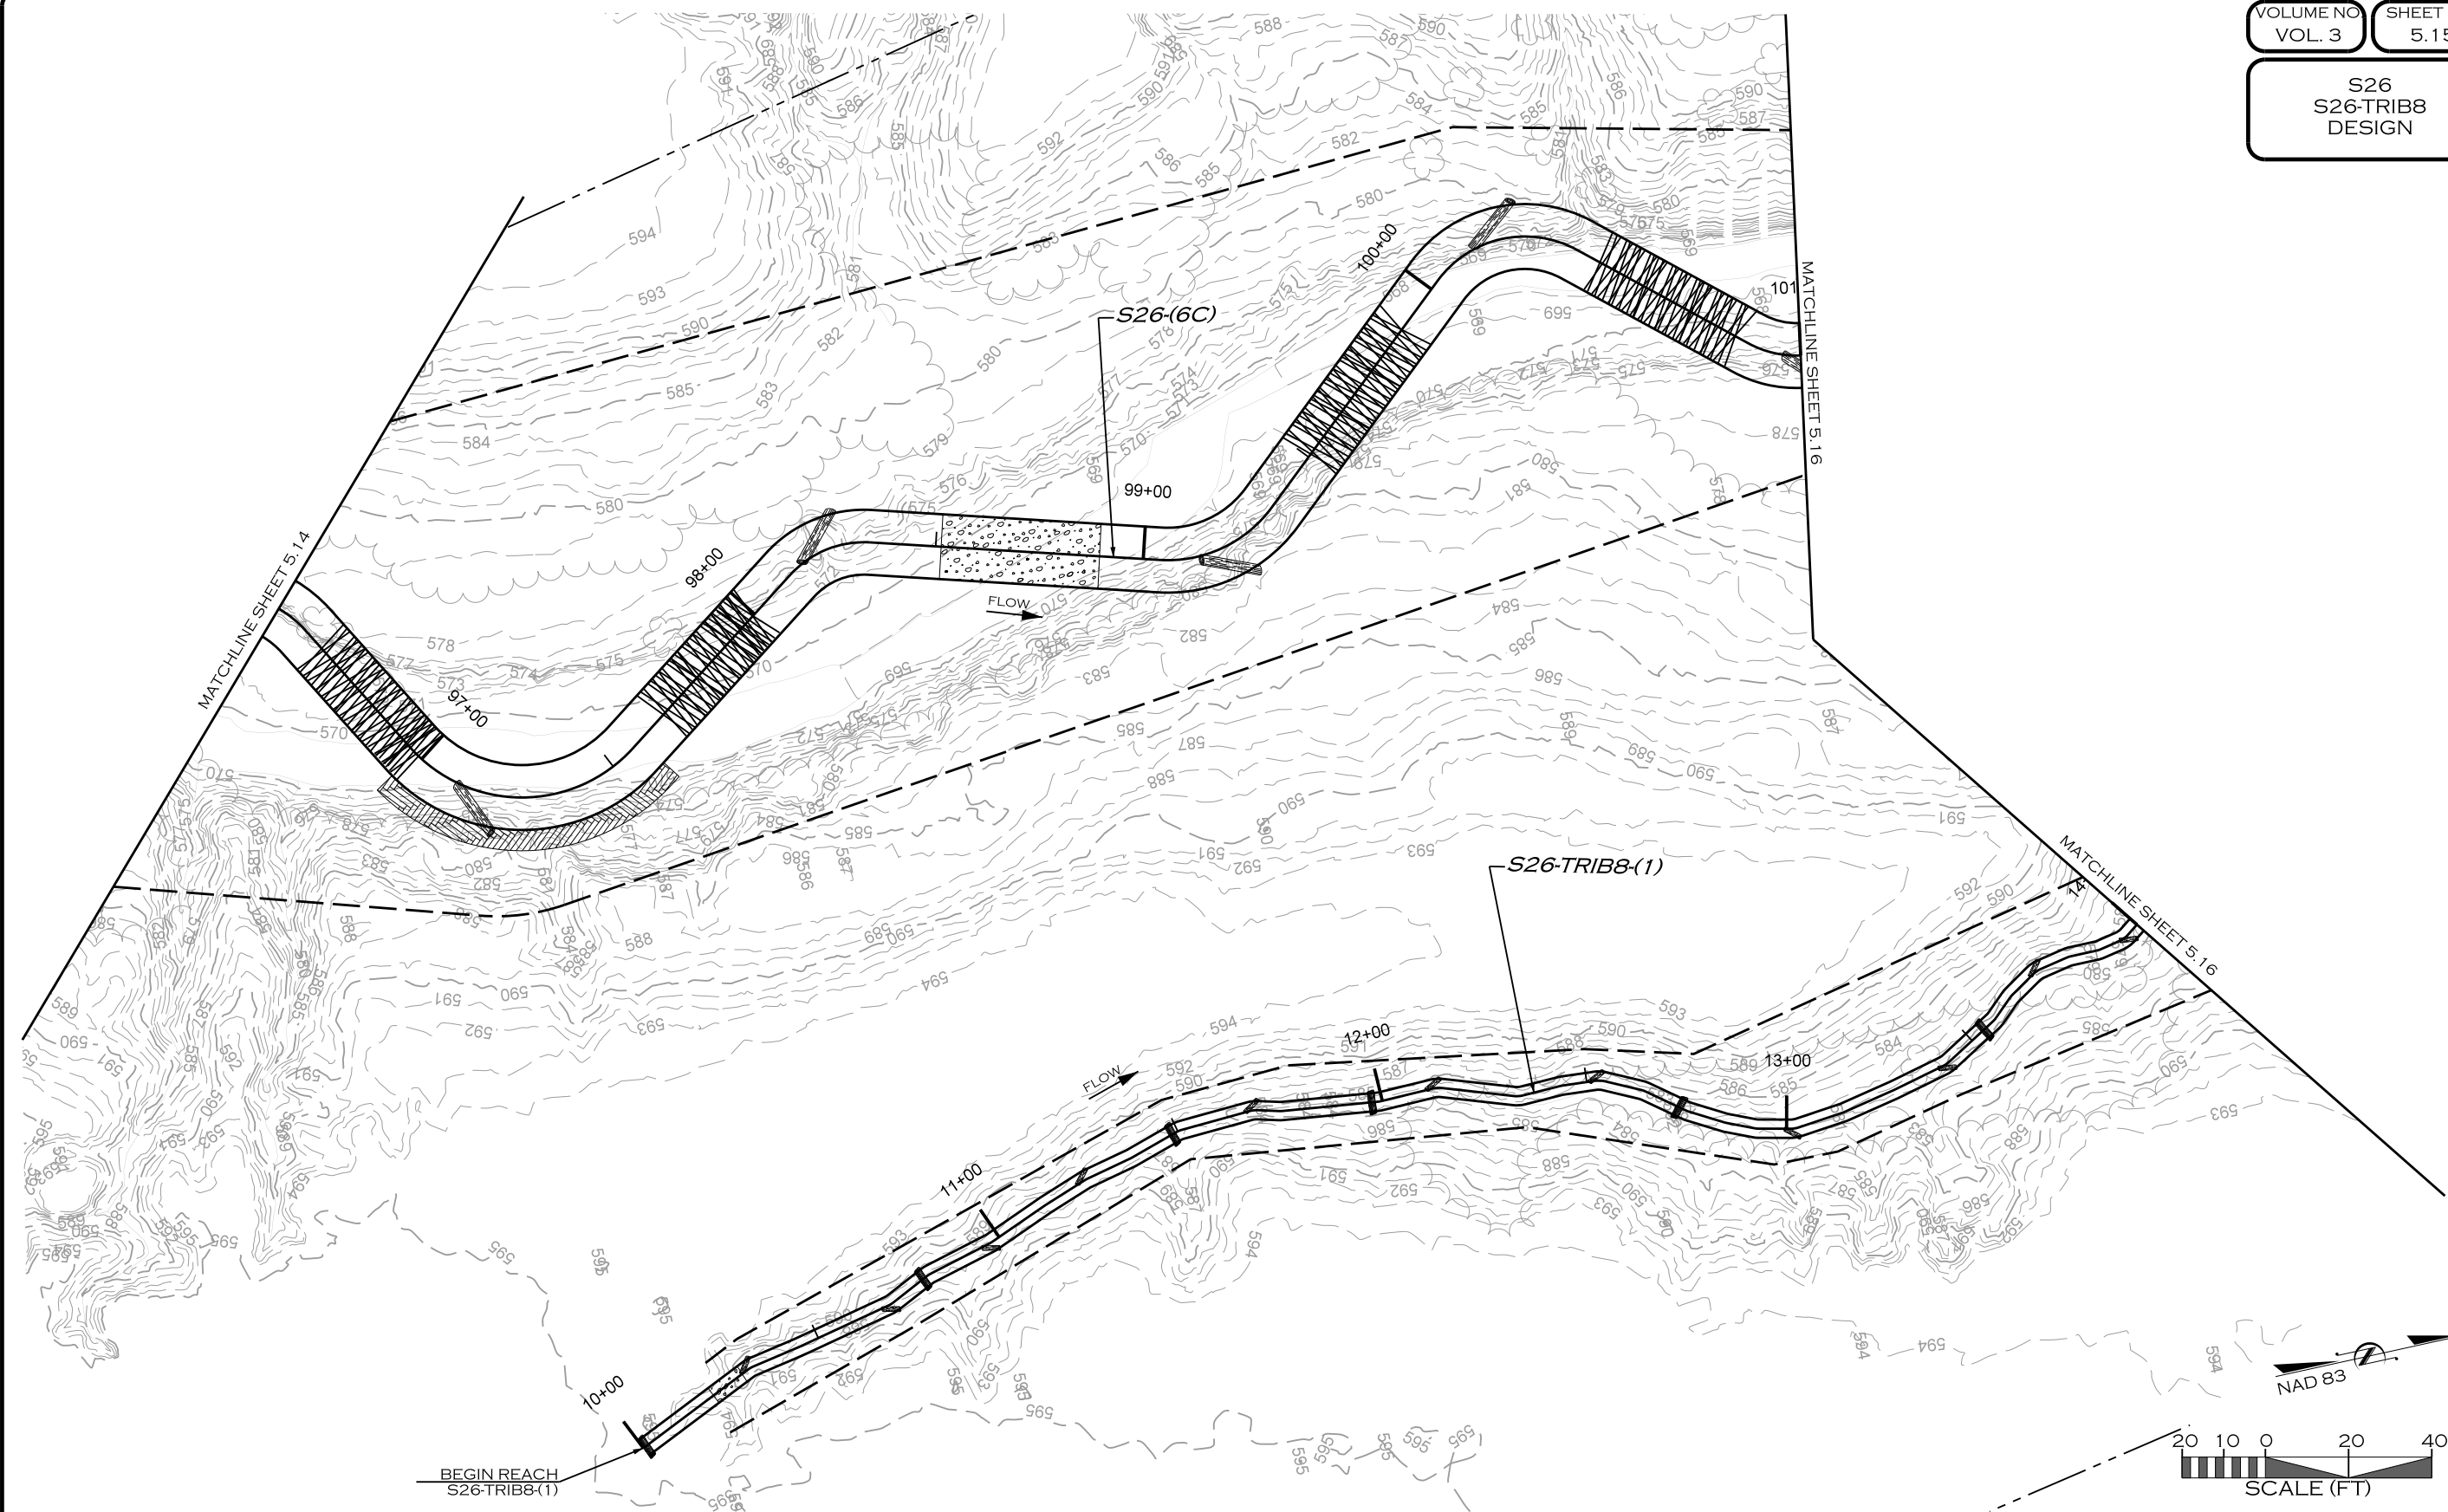

REVISIONS				
NO.	DESCRIPTION	ENGR.	APPROV.	DATE
1	DRAFT DESIGN PLANS	EMP	KLT	7/01/19

PREPARED FOR:



UPPER TRINITY
REGIONAL WATER DISTRICT

900 N KEALY ST
LEWISVILLE, TX 75057

LAKE RALPH HALL MITIGATION
MITIGATION ZONE C
FANNIN COUNTY, TEXAS

PREPARED IN THE OFFICE OF:



ECOSYSTEM
PLANNING &
RESTORATION


17575 N. ELDRIDGE PARKWAY, BLDG. C
TOMBALL, TX 77377
TEXAS REGISTERED ENGINEERING FIRM F-14997

PROJECT ENGINEER

NOT FOR CONSTRUCTION
THESE DRAWINGS WERE ISSUED BY
KEVIN TWEEDY PE#113620
FOR REGULATORY REVIEW
PURPOSES ONLY

Z:\8\2019
R:\PROJECTS\DAL0001_LAKE_RALPH_HALL\CADD\MIT AREA C\PLANS\LRH_PSH_5.15.dgn

S26
S26-TRIB7
S26-TRIB8
S26-TRIB9
DESIGN

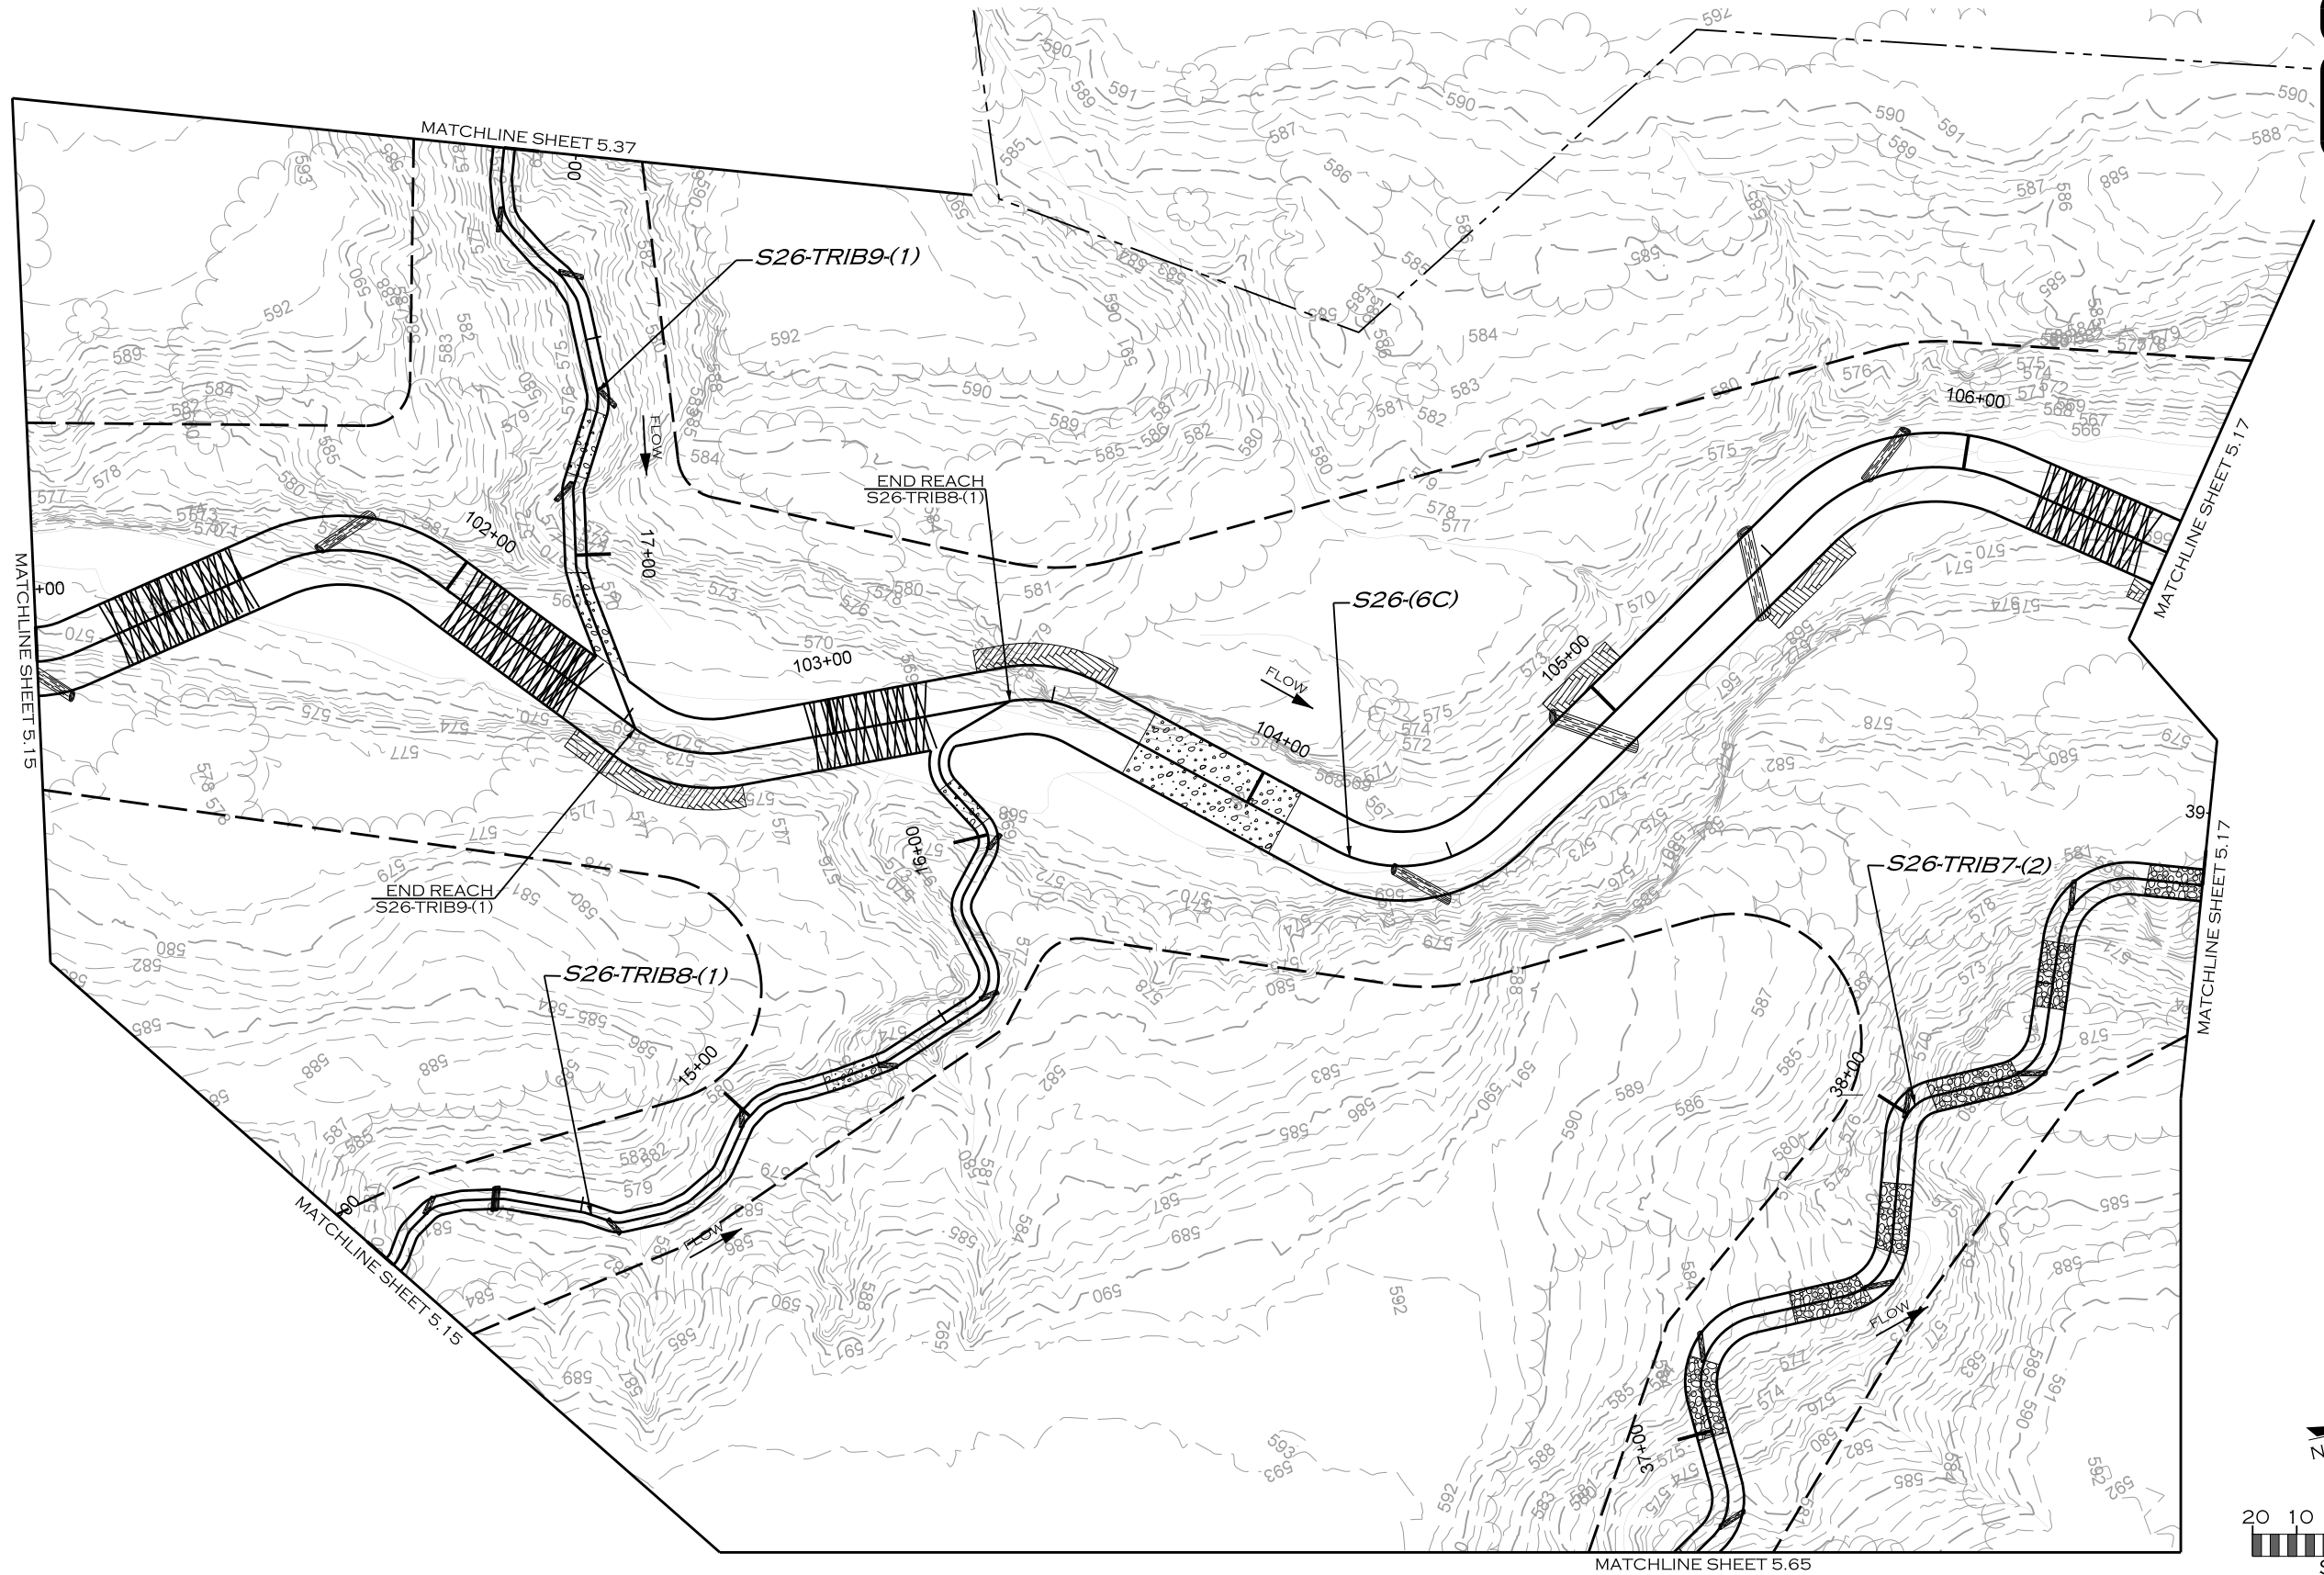

7/8/2019
R:\PROJECTS\DAL0001_LAKE_RALPH_HALL\CADD\MIT AREA C\PLANS\LRH_PSH_5.16.dgn
KAC

REVISIONS				
NO.	DESCRIPTION	ENGR.	APPROV.	DATE
1	DRAFT DESIGN PLANS	EMP	KLT	7/01/19

PREPARED FOR:

 **UPPER TRINITY REGIONAL WATER DISTRICT**

900 N KEALY ST
LEWISVILLE, TX 75057

LAKE RALPH HALL MITIGATION
MITIGATION ZONE C
FANNIN COUNTY, TEXAS


PREPARED IN THE OFFICE OF:

 **ECOSYSTEM PLANNING & RESTORATION**

17575 N. ELDRIDGE PARKWAY, BLDG. C
TOMBALL, TX 77377
TEXAS REGISTERED ENGINEERING FIRM F-14997

PROJECT ENGINEER

NOT FOR CONSTRUCTION
THESE DRAWINGS WERE ISSUED BY
KEVIN TWEEDY PE#113620
FOR REGULATORY REVIEW
PURPOSES ONLY

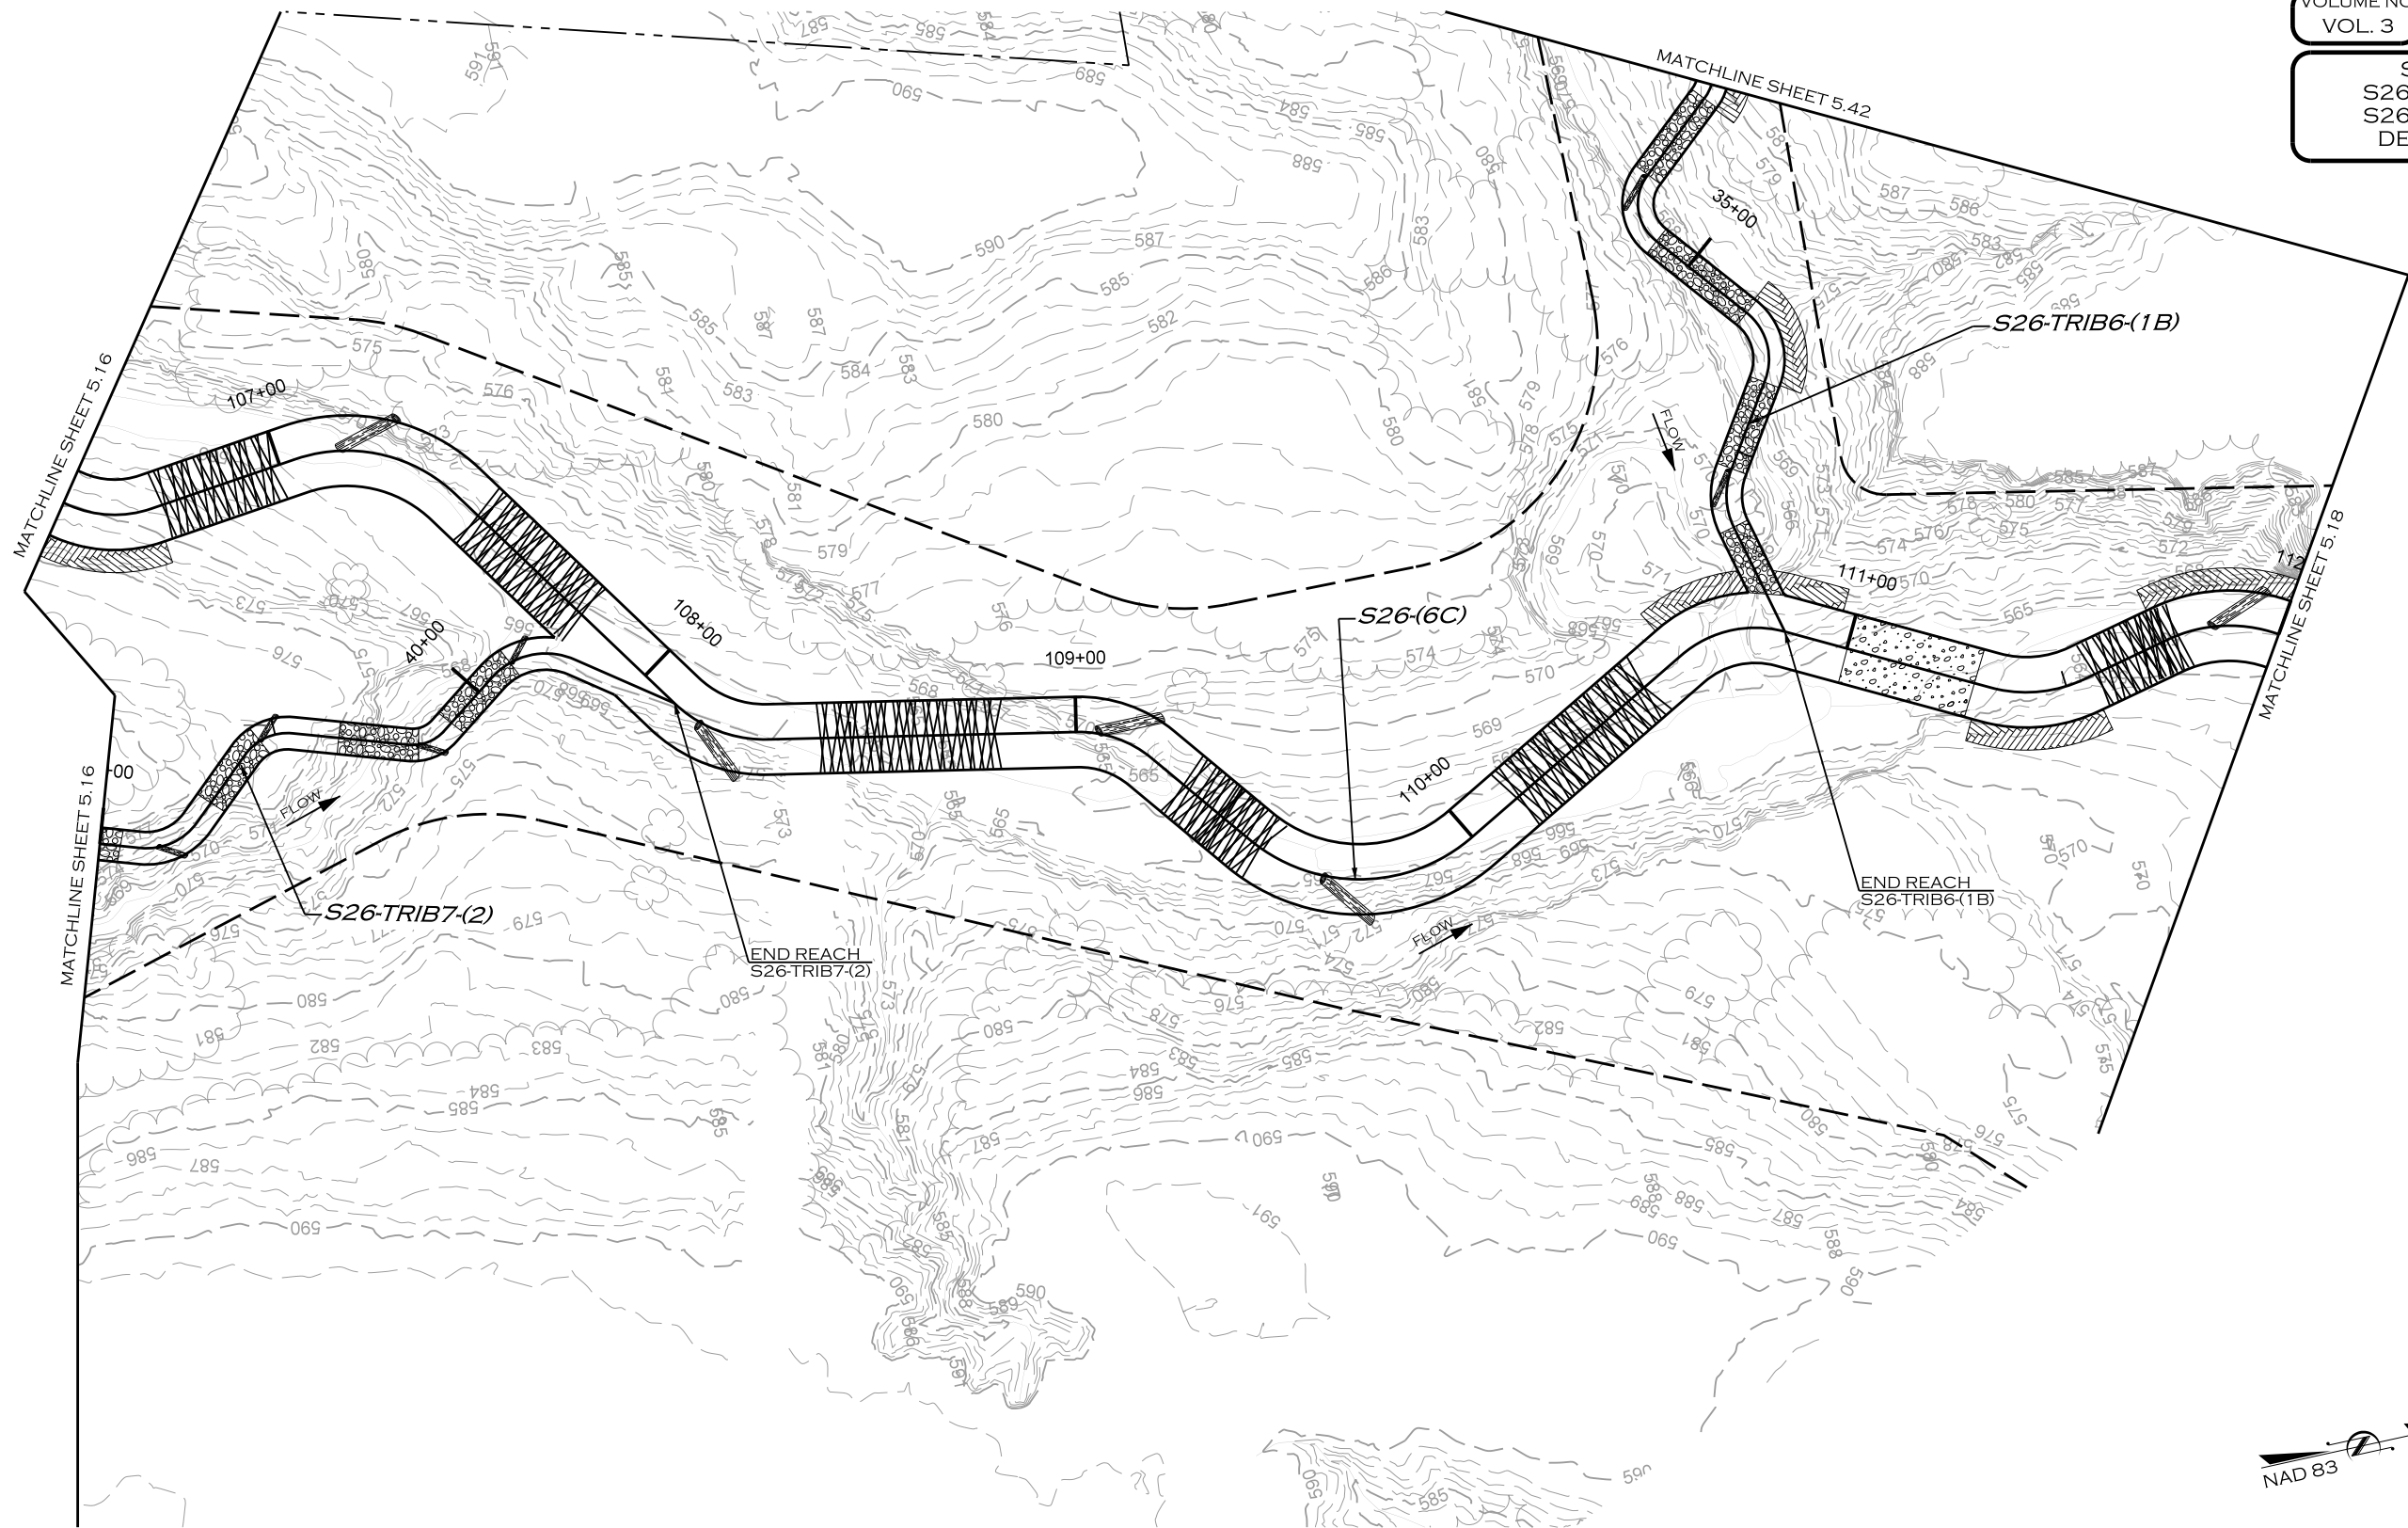

7/8/2019 R:\PROJECTS\DAL0001_LAKE_RALPH_HALL\CADD\MIT AREA C\PLANS\LRL_PSH_5.17.dgn

REVISIONS				
NO.	DESCRIPTION	ENGR.	APPROV.	DATE
1	DRAFT DESIGN PLANS	EMP	KLT	7/01/19

PREPARED FOR:



UPPER TRINITY
REGIONAL WATER DISTRICT

900 N KEALY ST
LEWISVILLE, TX 75057

LAKE RALPH HALL MITIGATION
MITIGATION ZONE C
FANNIN COUNTY, TEXAS

PREPARED IN THE OFFICE OF:




ECOSYSTEM
PLANNING &
RESTORATION

17575 N. ELDRIDGE PARKWAY, BLDG. C
TOMBALL, TX 77377
TEXAS REGISTERED ENGINEERING FIRM F-14997

PROJECT ENGINEER

NOT FOR CONSTRUCTION
THESE DRAWINGS WERE ISSUED BY
KEVIN TWEEDY PE#113620
FOR REGULATORY REVIEW
PURPOSES ONLY

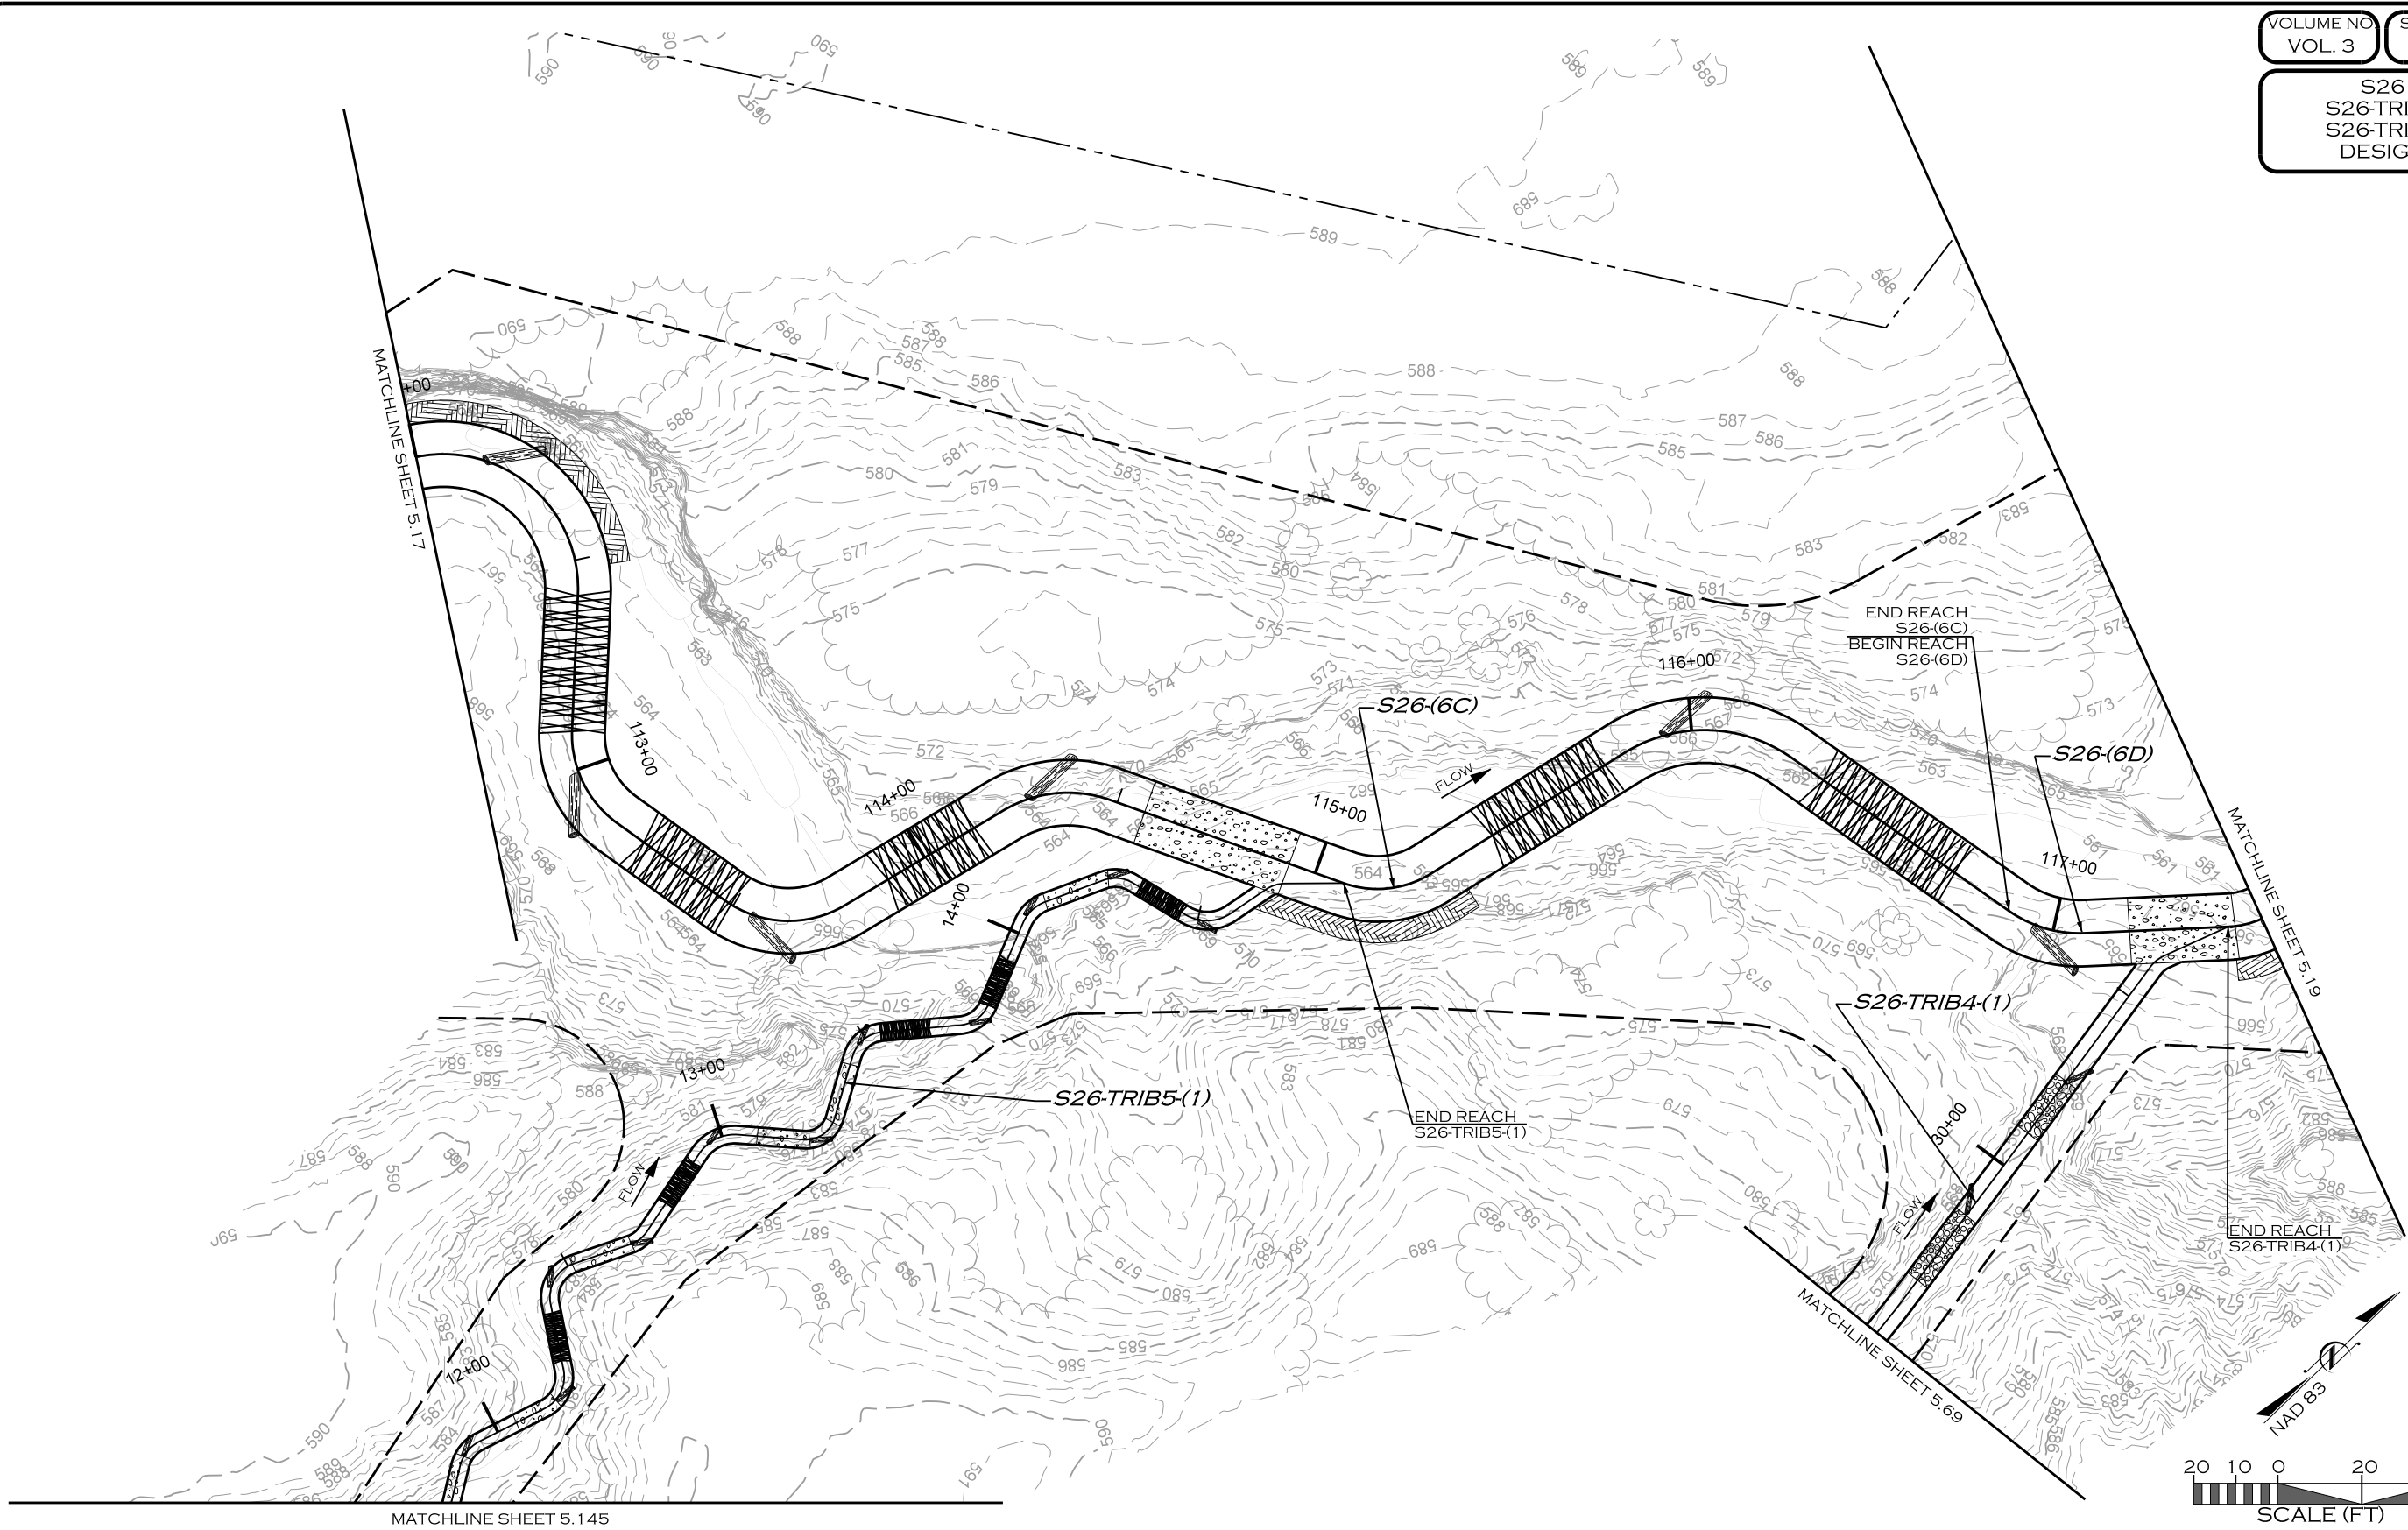

REVISIONS				
NO.	DESCRIPTION	ENGR.	APPROV.	DATE
1	DRAFT DESIGN PLANS	EMP	KLT	7/01/19

PREPARED FOR:



UPPER TRINITY
REGIONAL WATER DISTRICT

900 N KEALY ST
LEWISVILLE, TX 75057

LAKE RALPH HALL MITIGATION
MITIGATION ZONE C
FANNIN COUNTY, TEXAS

PREPARED IN THE OFFICE OF:



ECOSYSTEM
PLANNING &
RESTORATION


17575 N. ELDRIDGE PARKWAY, BLDG. C
TOMBALL, TX 77377
TEXAS REGISTERED ENGINEERING FIRM F-14997

PROJECT ENGINEER

NOT FOR CONSTRUCTION
THESE DRAWINGS WERE ISSUED BY
KEVIN TWEEDY PE#113620
FOR REGULATORY REVIEW
PURPOSES ONLY

Z:\8\2019
R:\PROJECTS\DAL0001_LAKE_RALPH_HALL\CADD\MIT AREA C\PLANS\LRH_PSH_5.18.dgn

S26
S26-TRIB3
DESIGN

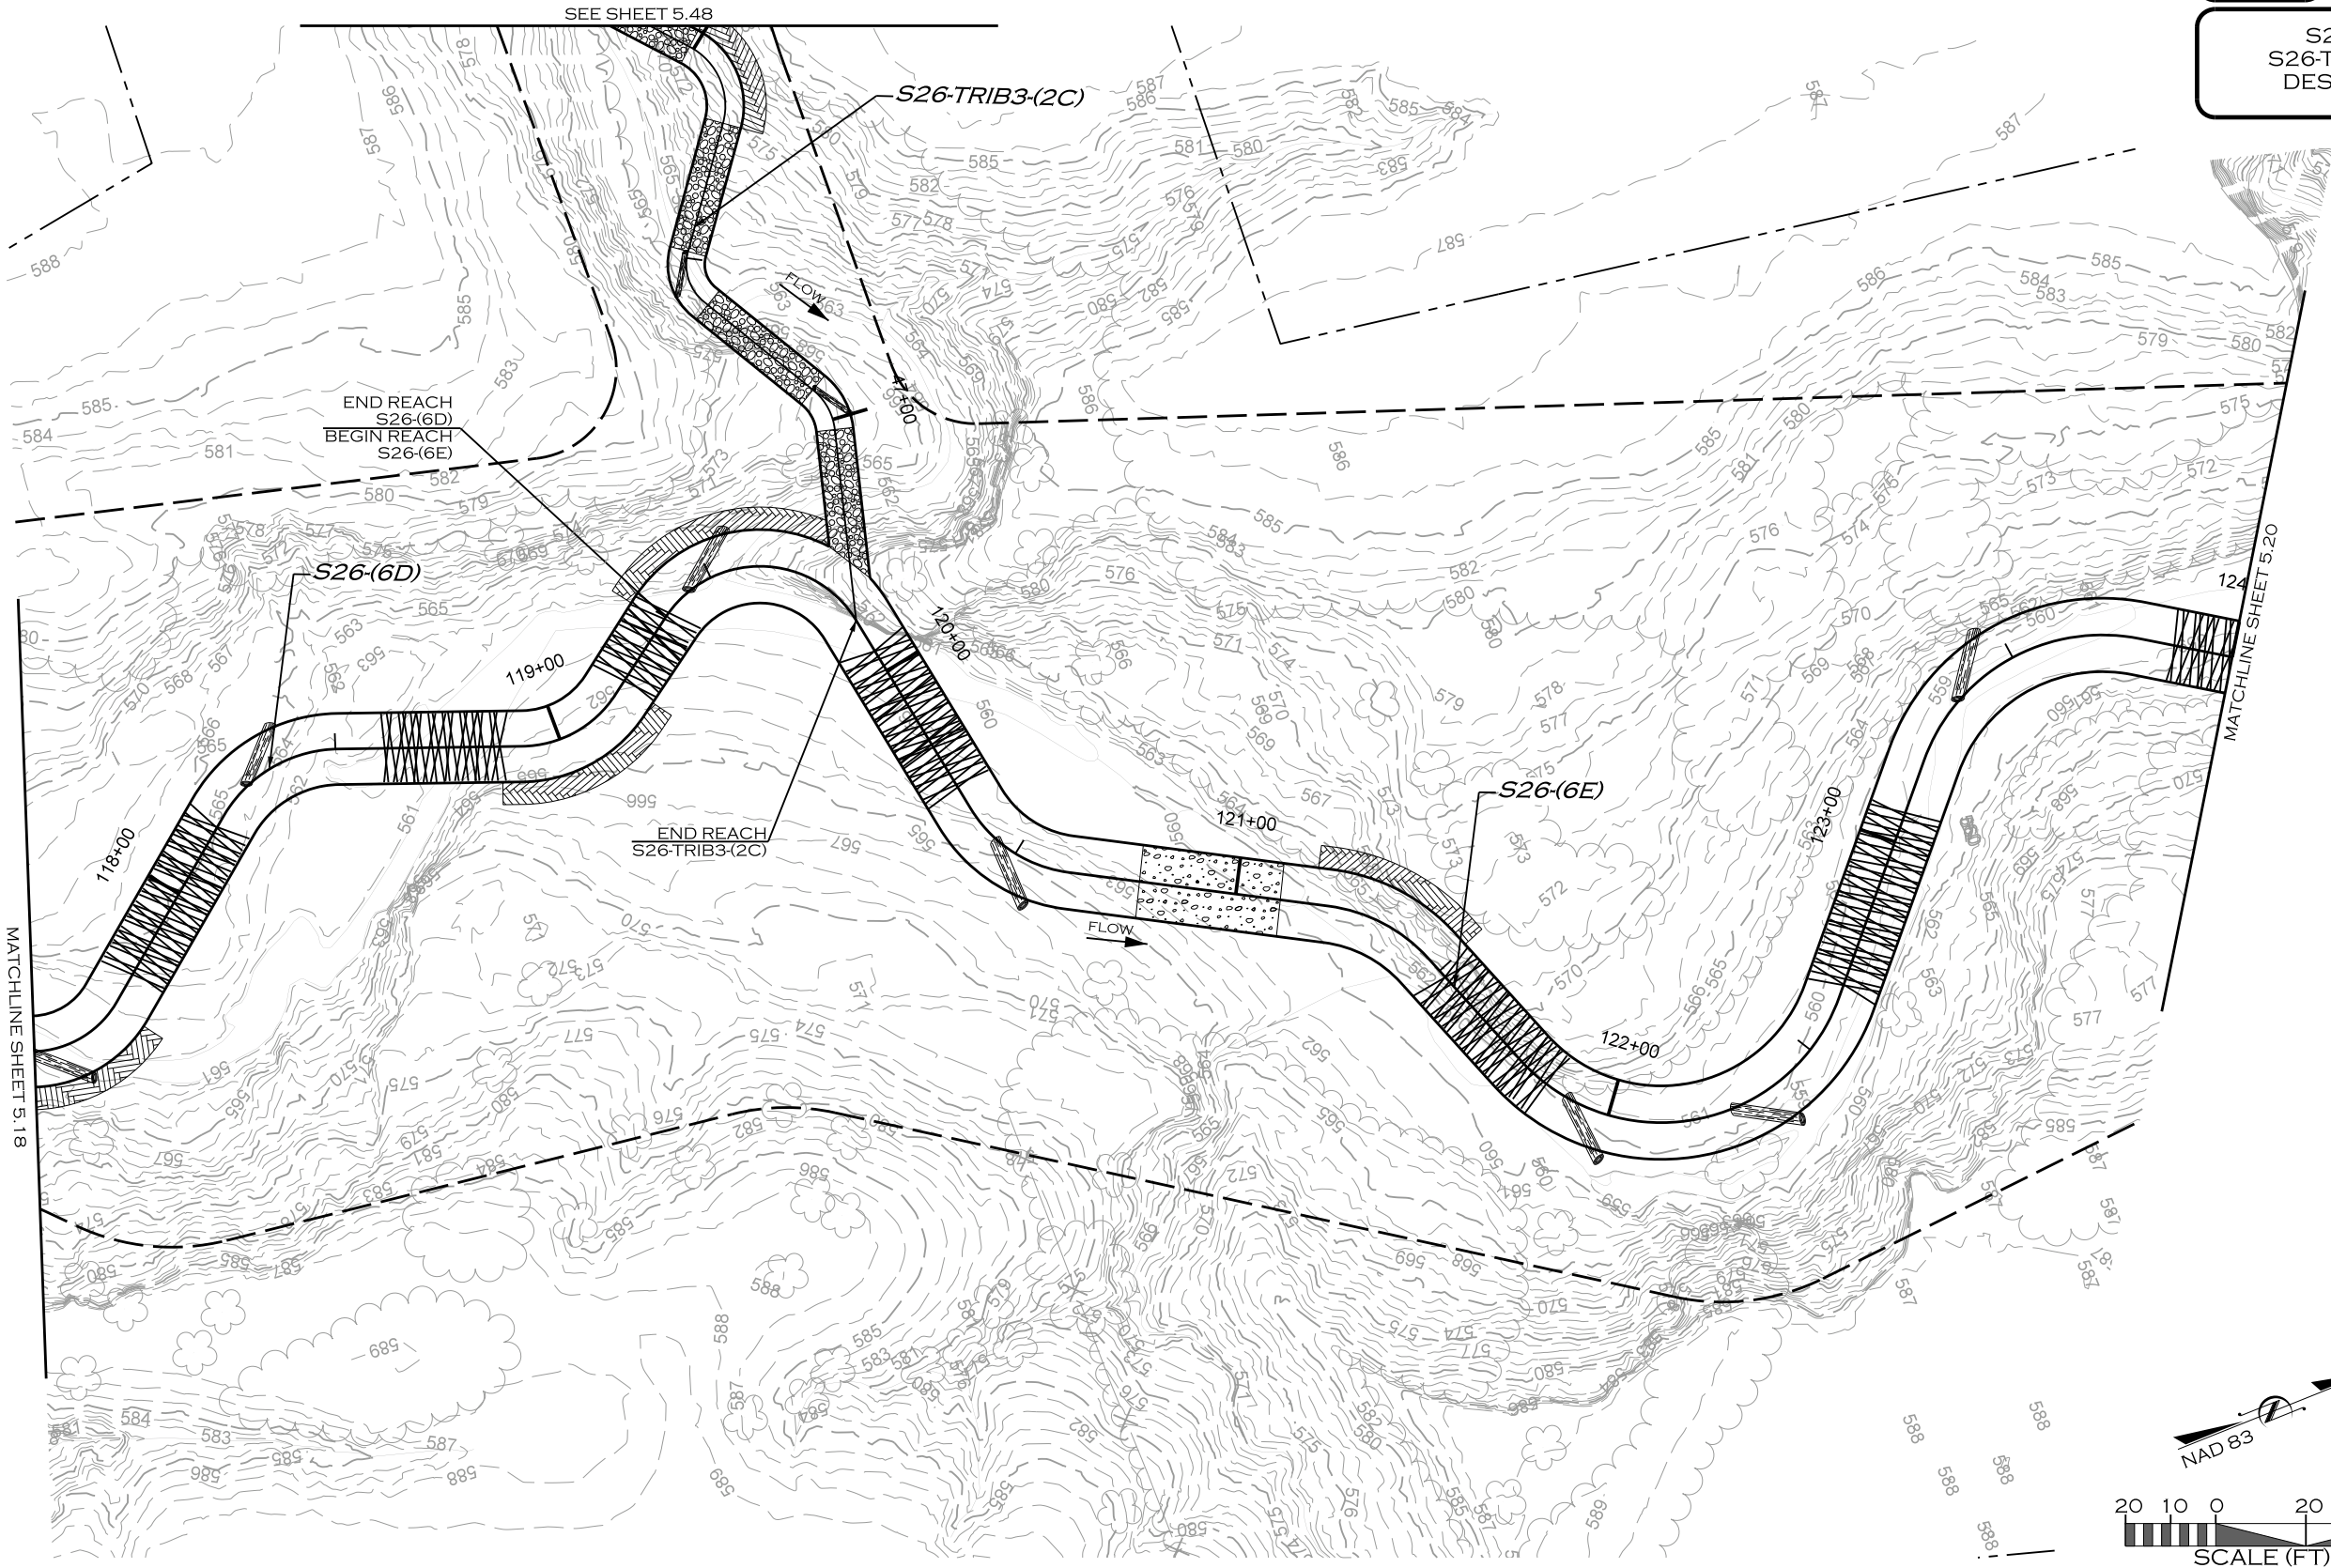

REVISIONS				
NO.	DESCRIPTION	ENGR.	APPROV.	DATE
1	DRAFT DESIGN PLANS	EMP	KLT	7/01/19



UPPER TRINITY
REGIONAL WATER DISTRICT

PREPARED FOR:

**UPPER TRINITY REGIONAL
WATER DISTRICT**

900 N KEALY ST
LEWISVILLE, TX 75057

LAKE RALPH HALL MITIGATION
MITIGATION ZONE C
FANNIN COUNTY, TEXAS




PREPARED IN THE OFFICE OF:

**ECOSYSTEM
PLANNING &
RESTORATION**

17575 N. ELDRIDGE PARKWAY, BLDG. C
TOMBALL, TX 77377
TEXAS REGISTERED ENGINEERING FIRM F-14997

PROJECT ENGINEER

NOT FOR CONSTRUCTION
THESE DRAWINGS WERE ISSUED BY
KEVIN TWEEDY PE#113620
FOR REGULATORY REVIEW
PURPOSES ONLY

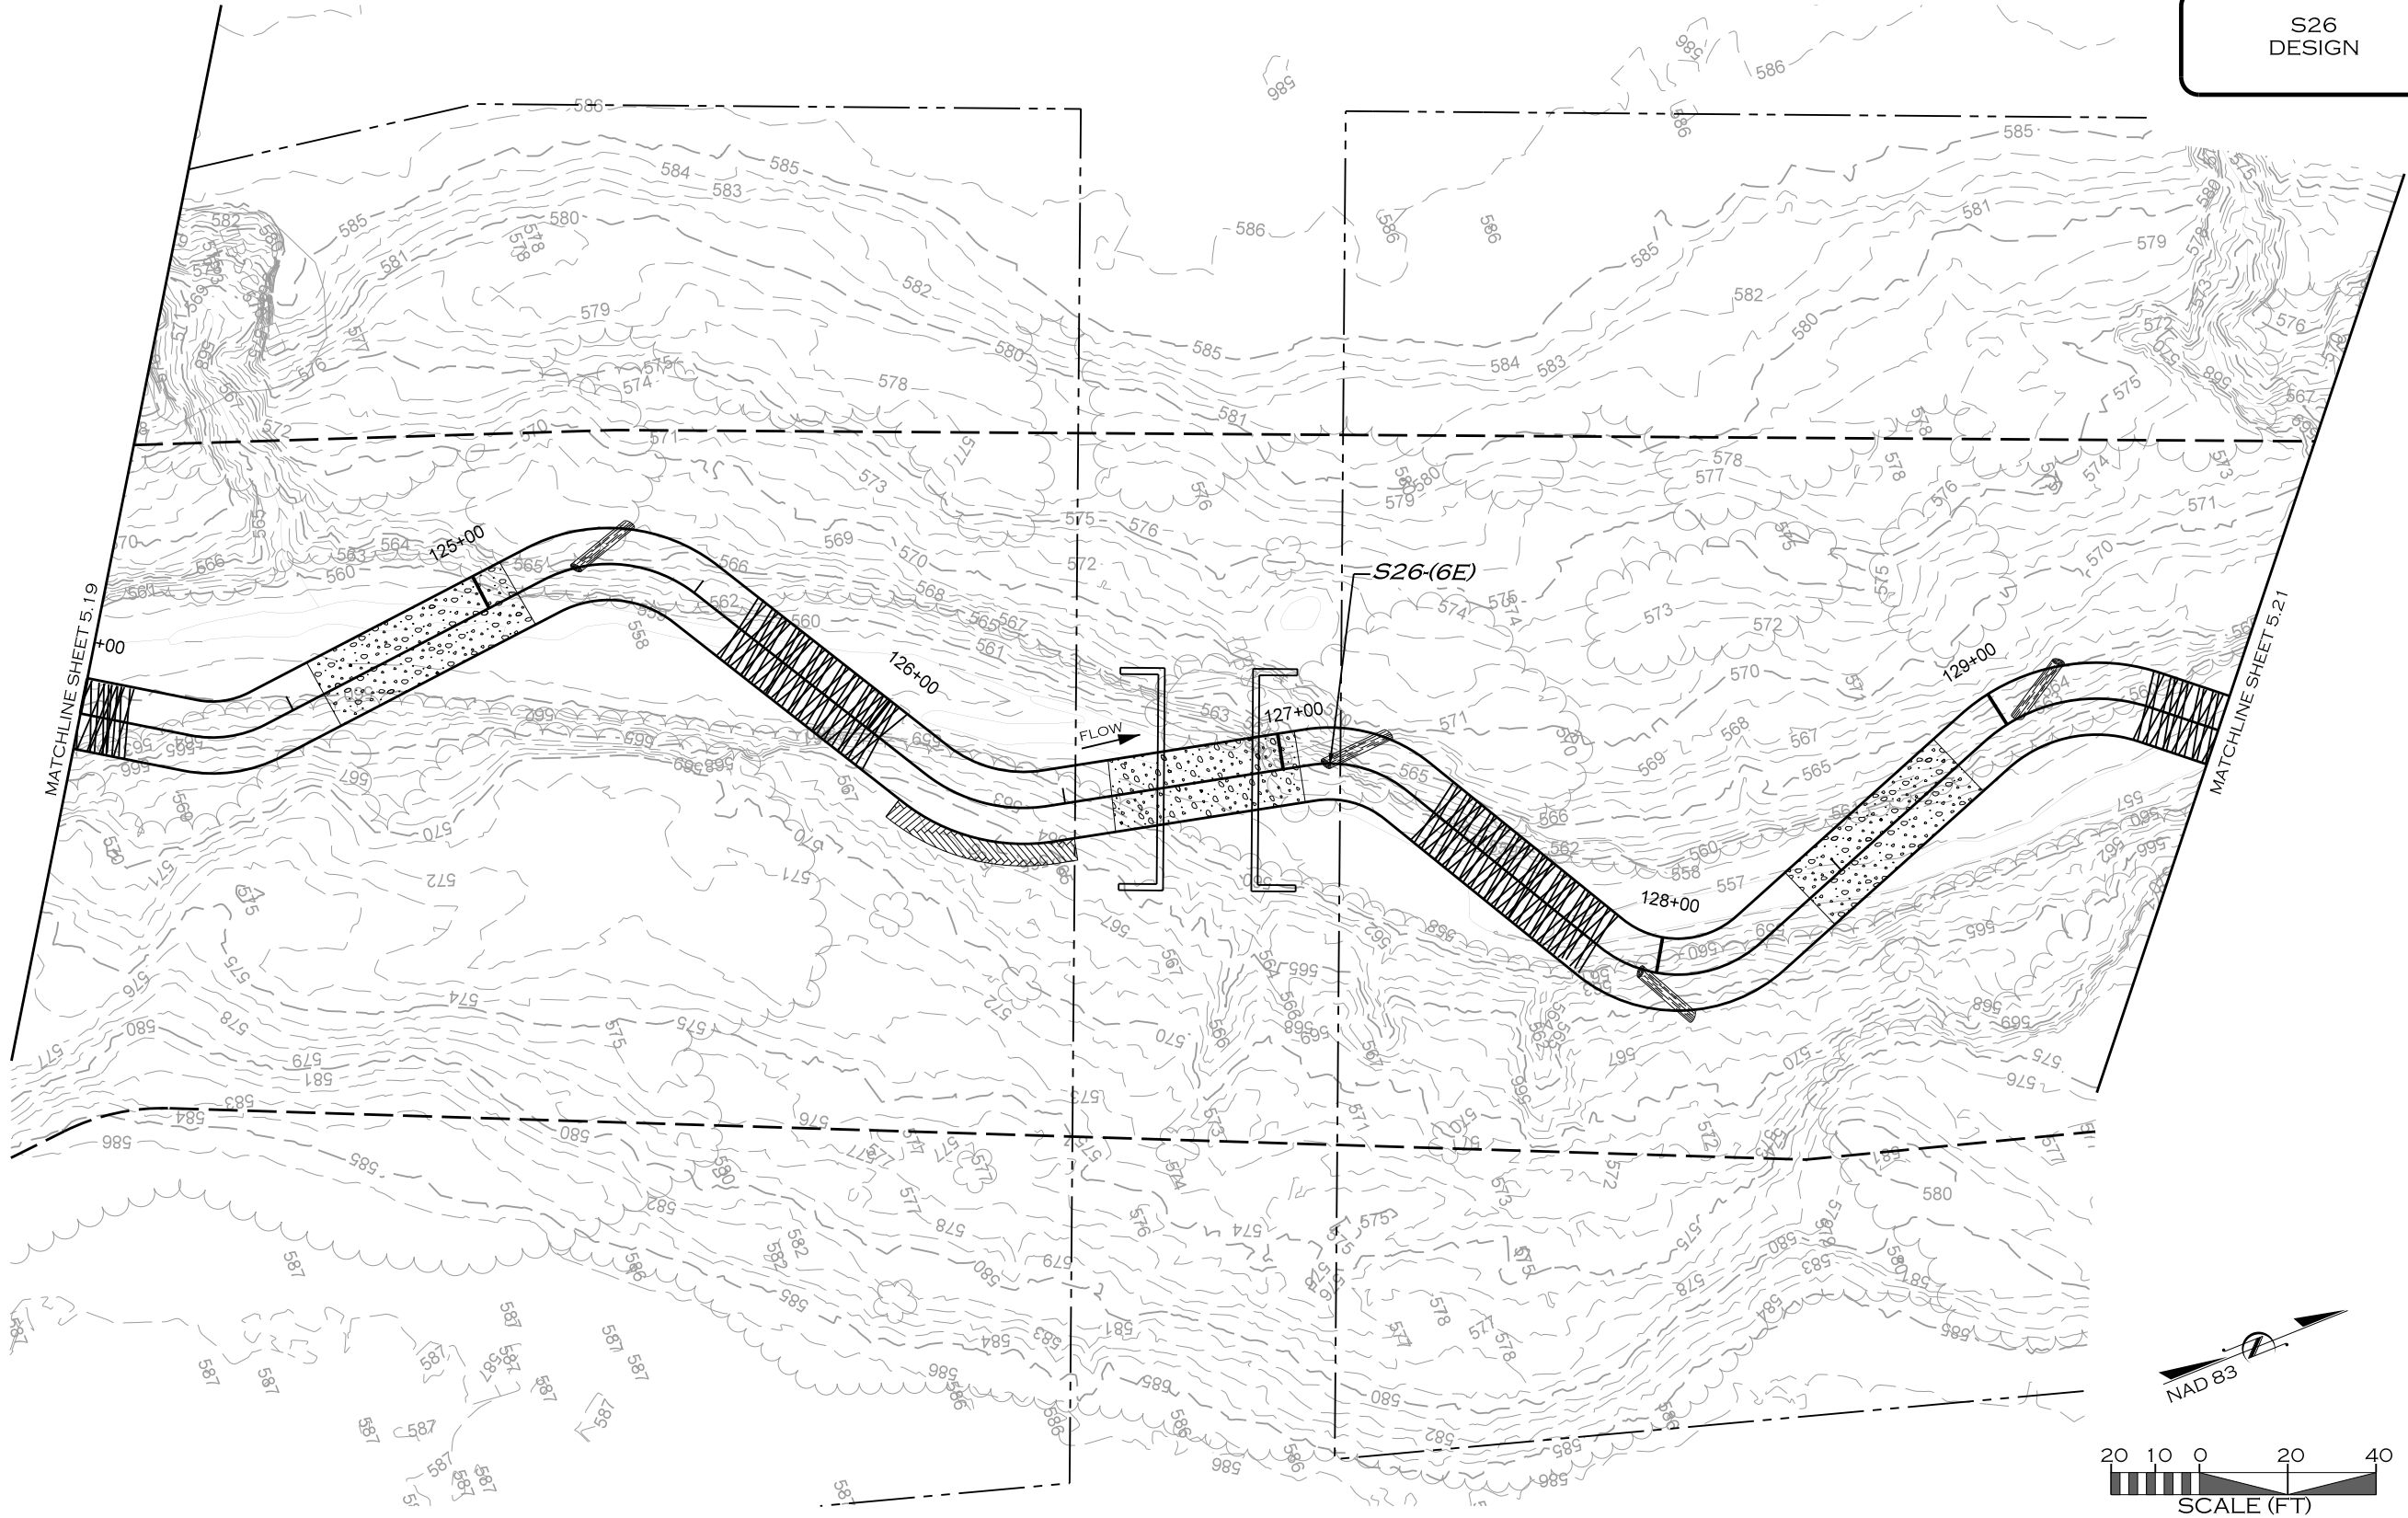

REVISIONS				
NO.	DESCRIPTION	ENGR.	APPROV.	DATE
1	DRAFT DESIGN PLANS	EMP	KLT	7/01/19



UPPER TRINITY
REGIONAL WATER DISTRICT

900 N KEALY ST
LEWISVILLE, TX 75057


LAKE RALPH HALL MITIGATION
MITIGATION ZONE C
FANNIN COUNTY, TEXAS



ECOSYSTEM
PLANNING &
RESTORATION

17575 N. ELDRIDGE PARKWAY, BLDG. C
TOMBALL, TX 77377
TEXAS REGISTERED ENGINEERING FIRM F-14997

NOT FOR CONSTRUCTION
THESE DRAWINGS WERE ISSUED BY
KEVIN TWEEDY PE#113620
FOR REGULATORY REVIEW
PURPOSES ONLY

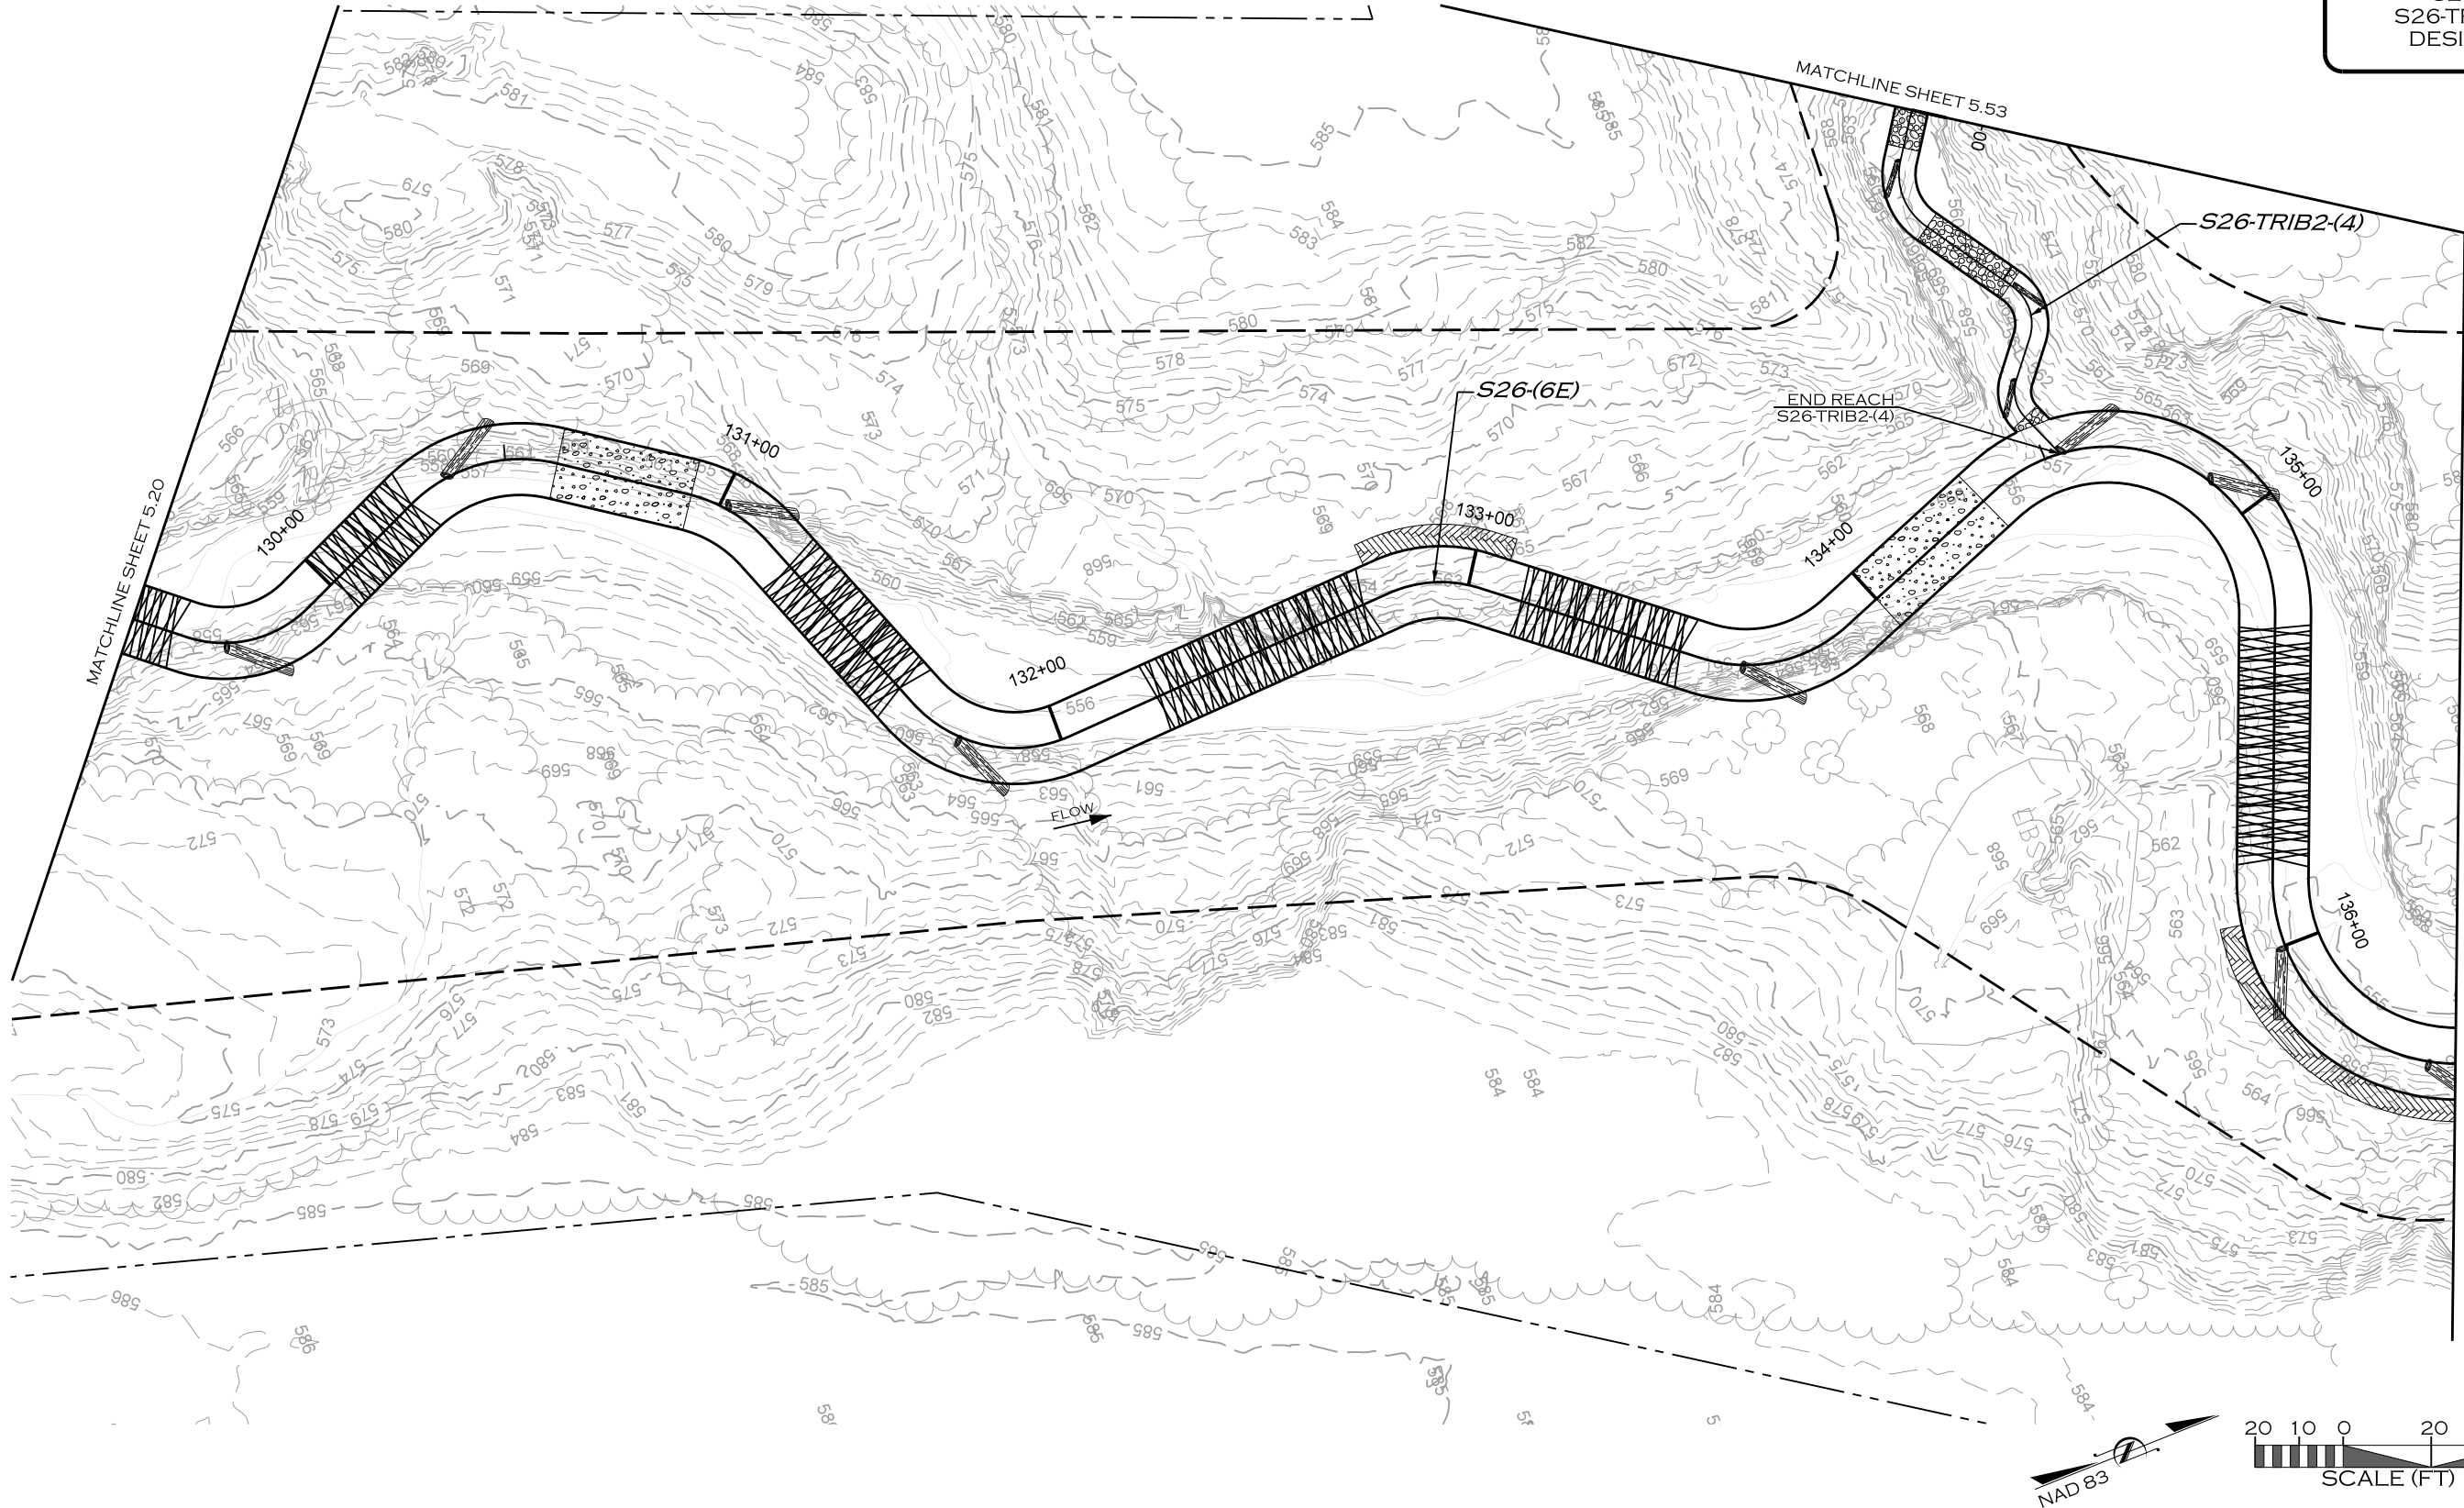

REVISIONS				
NO.	DESCRIPTION	ENGR.	APPROV.	DATE
1	DRAFT DESIGN PLANS	EMP	KLT	7/01/19



UPPER TRINITY
REGIONAL WATER DISTRICT

PREPARED FOR:

LAKE RALPH HALL MITIGATION
MITIGATION ZONE C
FANNIN COUNTY, TEXAS

900 N KEALY ST
LEWISVILLE, TX 75057

PREPARED IN THE OFFICE OF:





ECOSYSTEM
PLANNING &
RESTORATION

17575 N. ELDRIDGE PARKWAY, BLDG. C
TOMBALL, TX 77377
TEXAS REGISTERED ENGINEERING FIRM F-14997

PROJECT ENGINEER

NOT FOR CONSTRUCTION
THESE DRAWINGS WERE ISSUED BY
KEVIN TWEEDY PE#113620
FOR REGULATORY REVIEW
PURPOSES ONLY

7/8/2019 R:\PROJECTS\DAL0001_LAKE_RALPH_HALL\CADD\MIT AREA C\PLANS\LRL_PSH_5.21.dgn

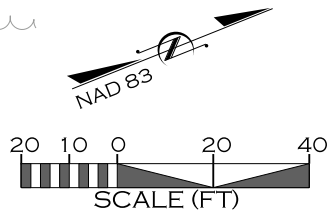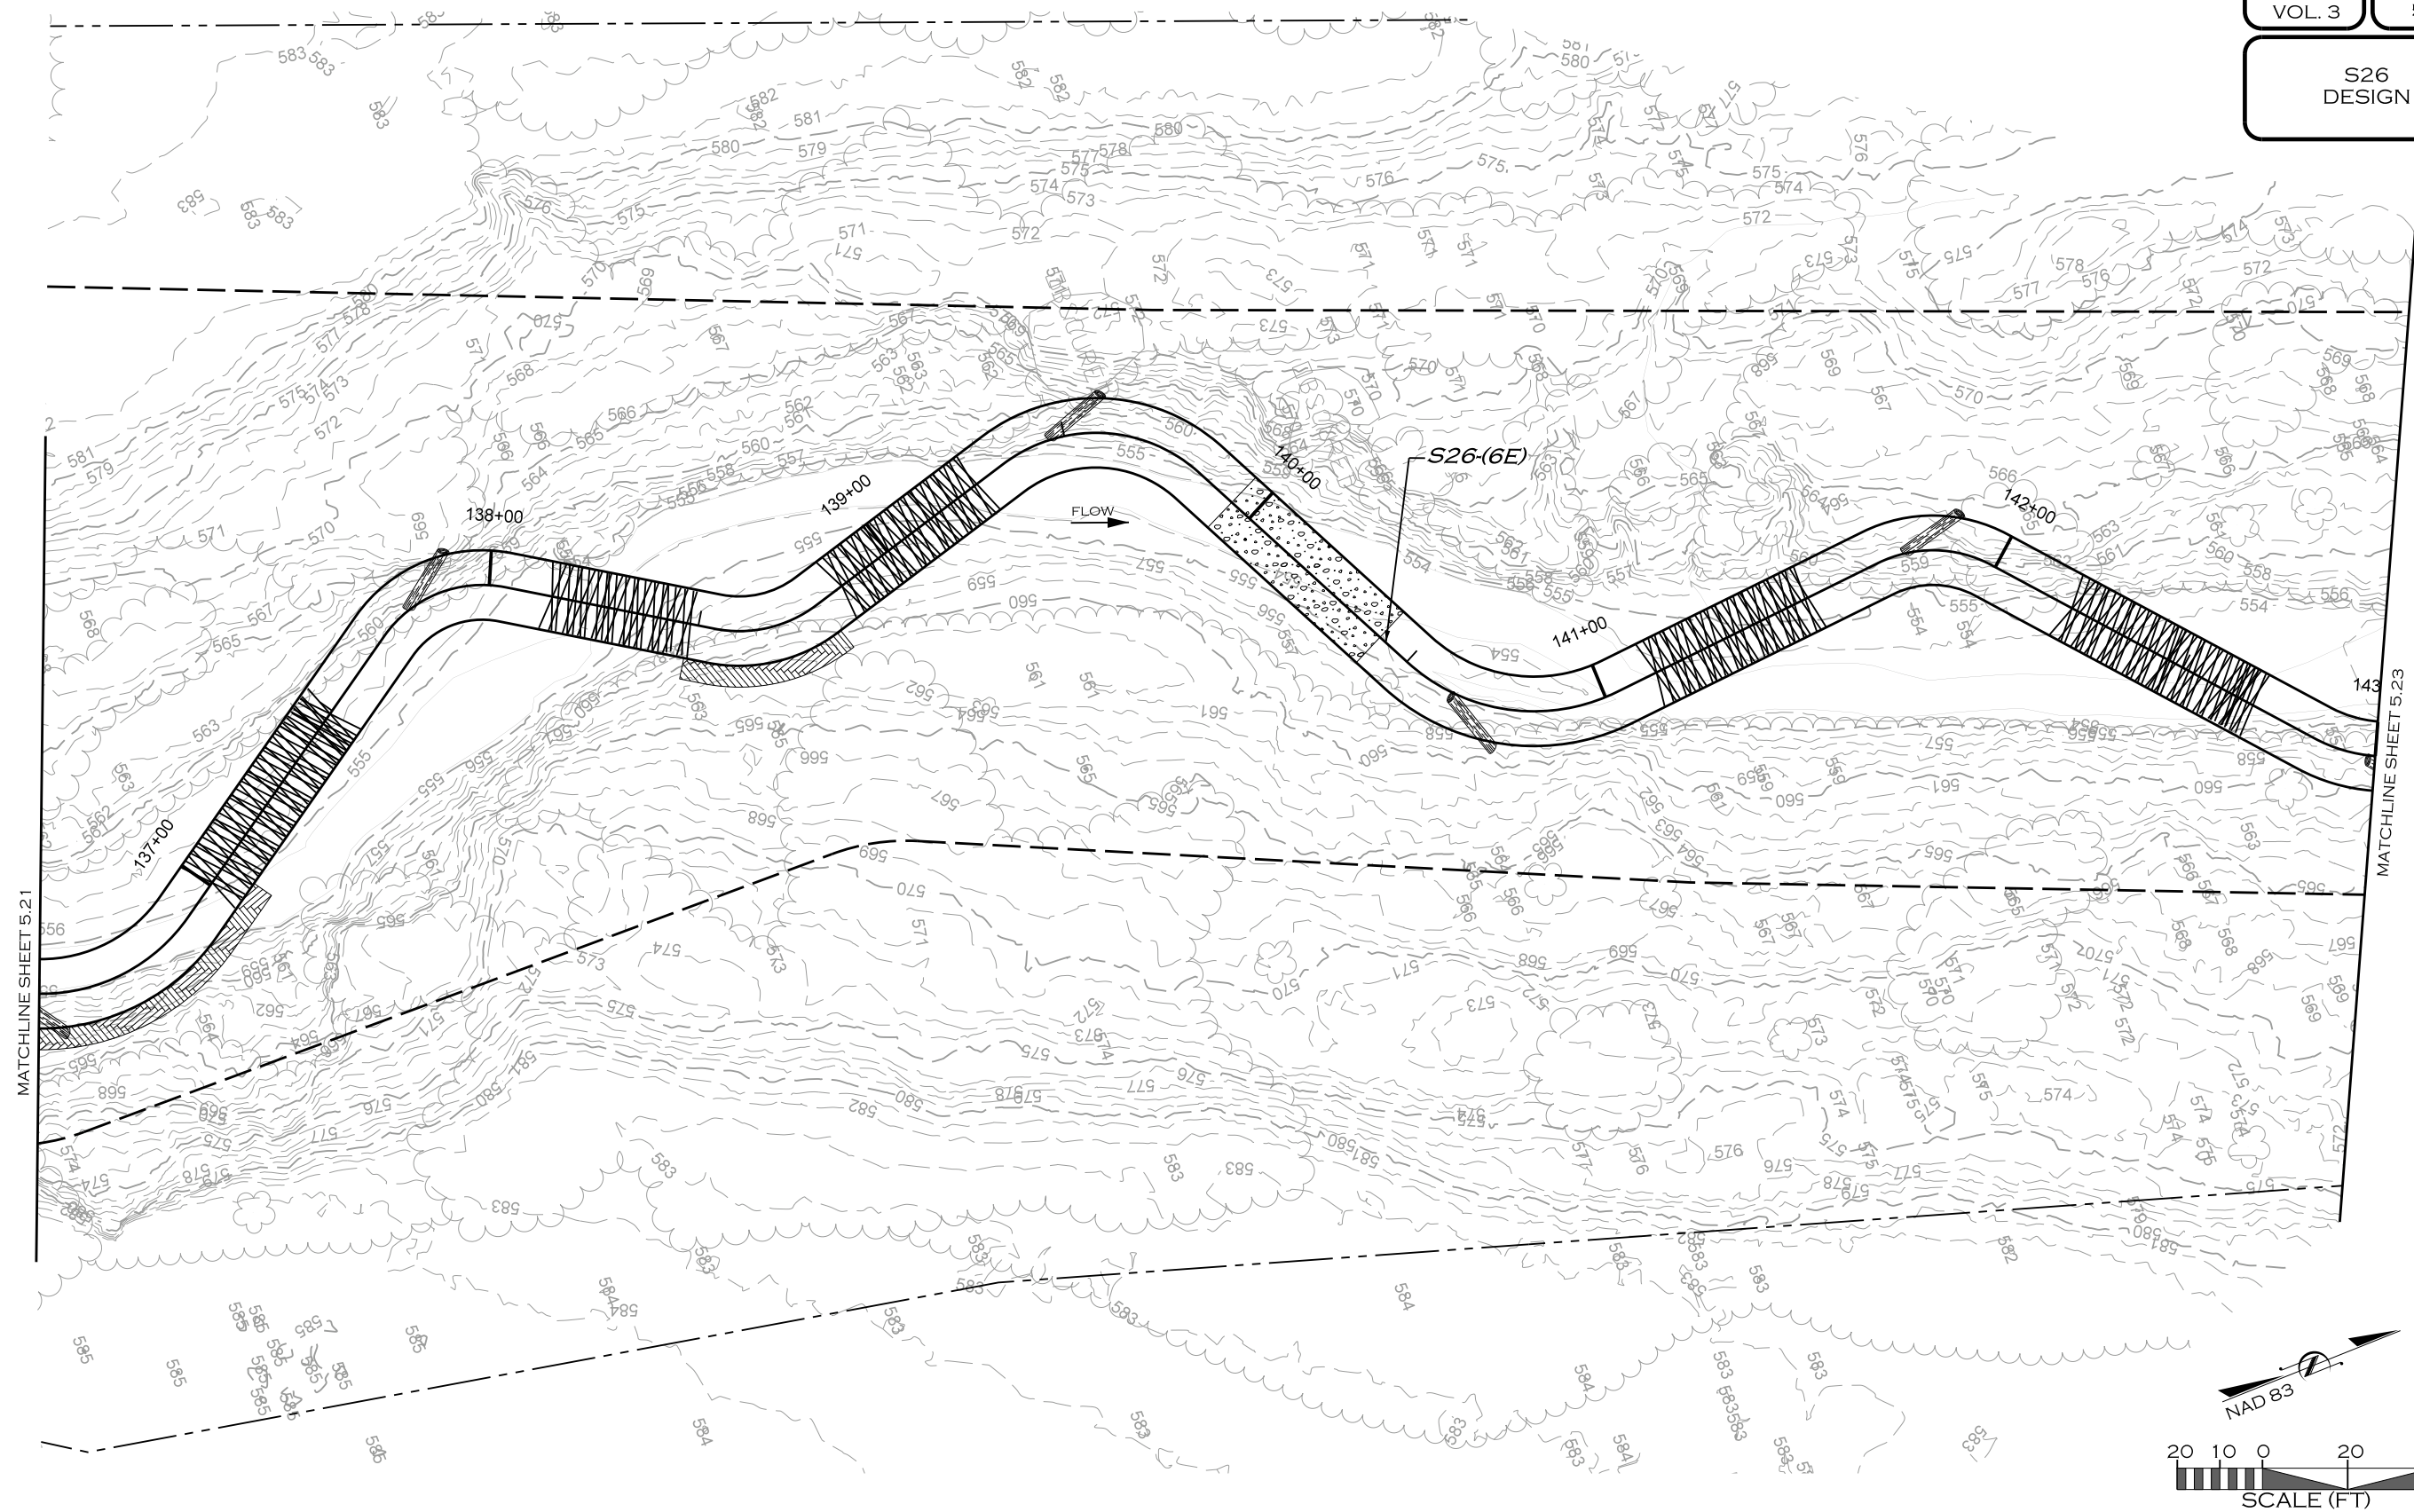

REVISIONS				
NO.	DESCRIPTION	ENGR.	APPROV.	DATE
1	DRAFT DESIGN PLANS	EMP	KLT	7/01/19

PREPARED FOR:

 **UPPER TRINITY REGIONAL WATER DISTRICT**

900 N KEALY ST
LEWISVILLE, TX 75057

LAKE RALPH HALL MITIGATION
MITIGATION ZONE C
FANNIN COUNTY, TEXAS


PREPARED IN THE OFFICE OF:

 **ECOSYSTEM PLANNING & RESTORATION**

17575 N. ELDRIDGE PARKWAY, BLDG. C
TOMBALL, TX 77377
TEXAS REGISTERED ENGINEERING FIRM F-14997

PROJECT ENGINEER

NOT FOR CONSTRUCTION
THESE DRAWINGS WERE ISSUED BY
KEVIN TWEEDY PE#113620
FOR REGULATORY REVIEW
PURPOSES ONLY

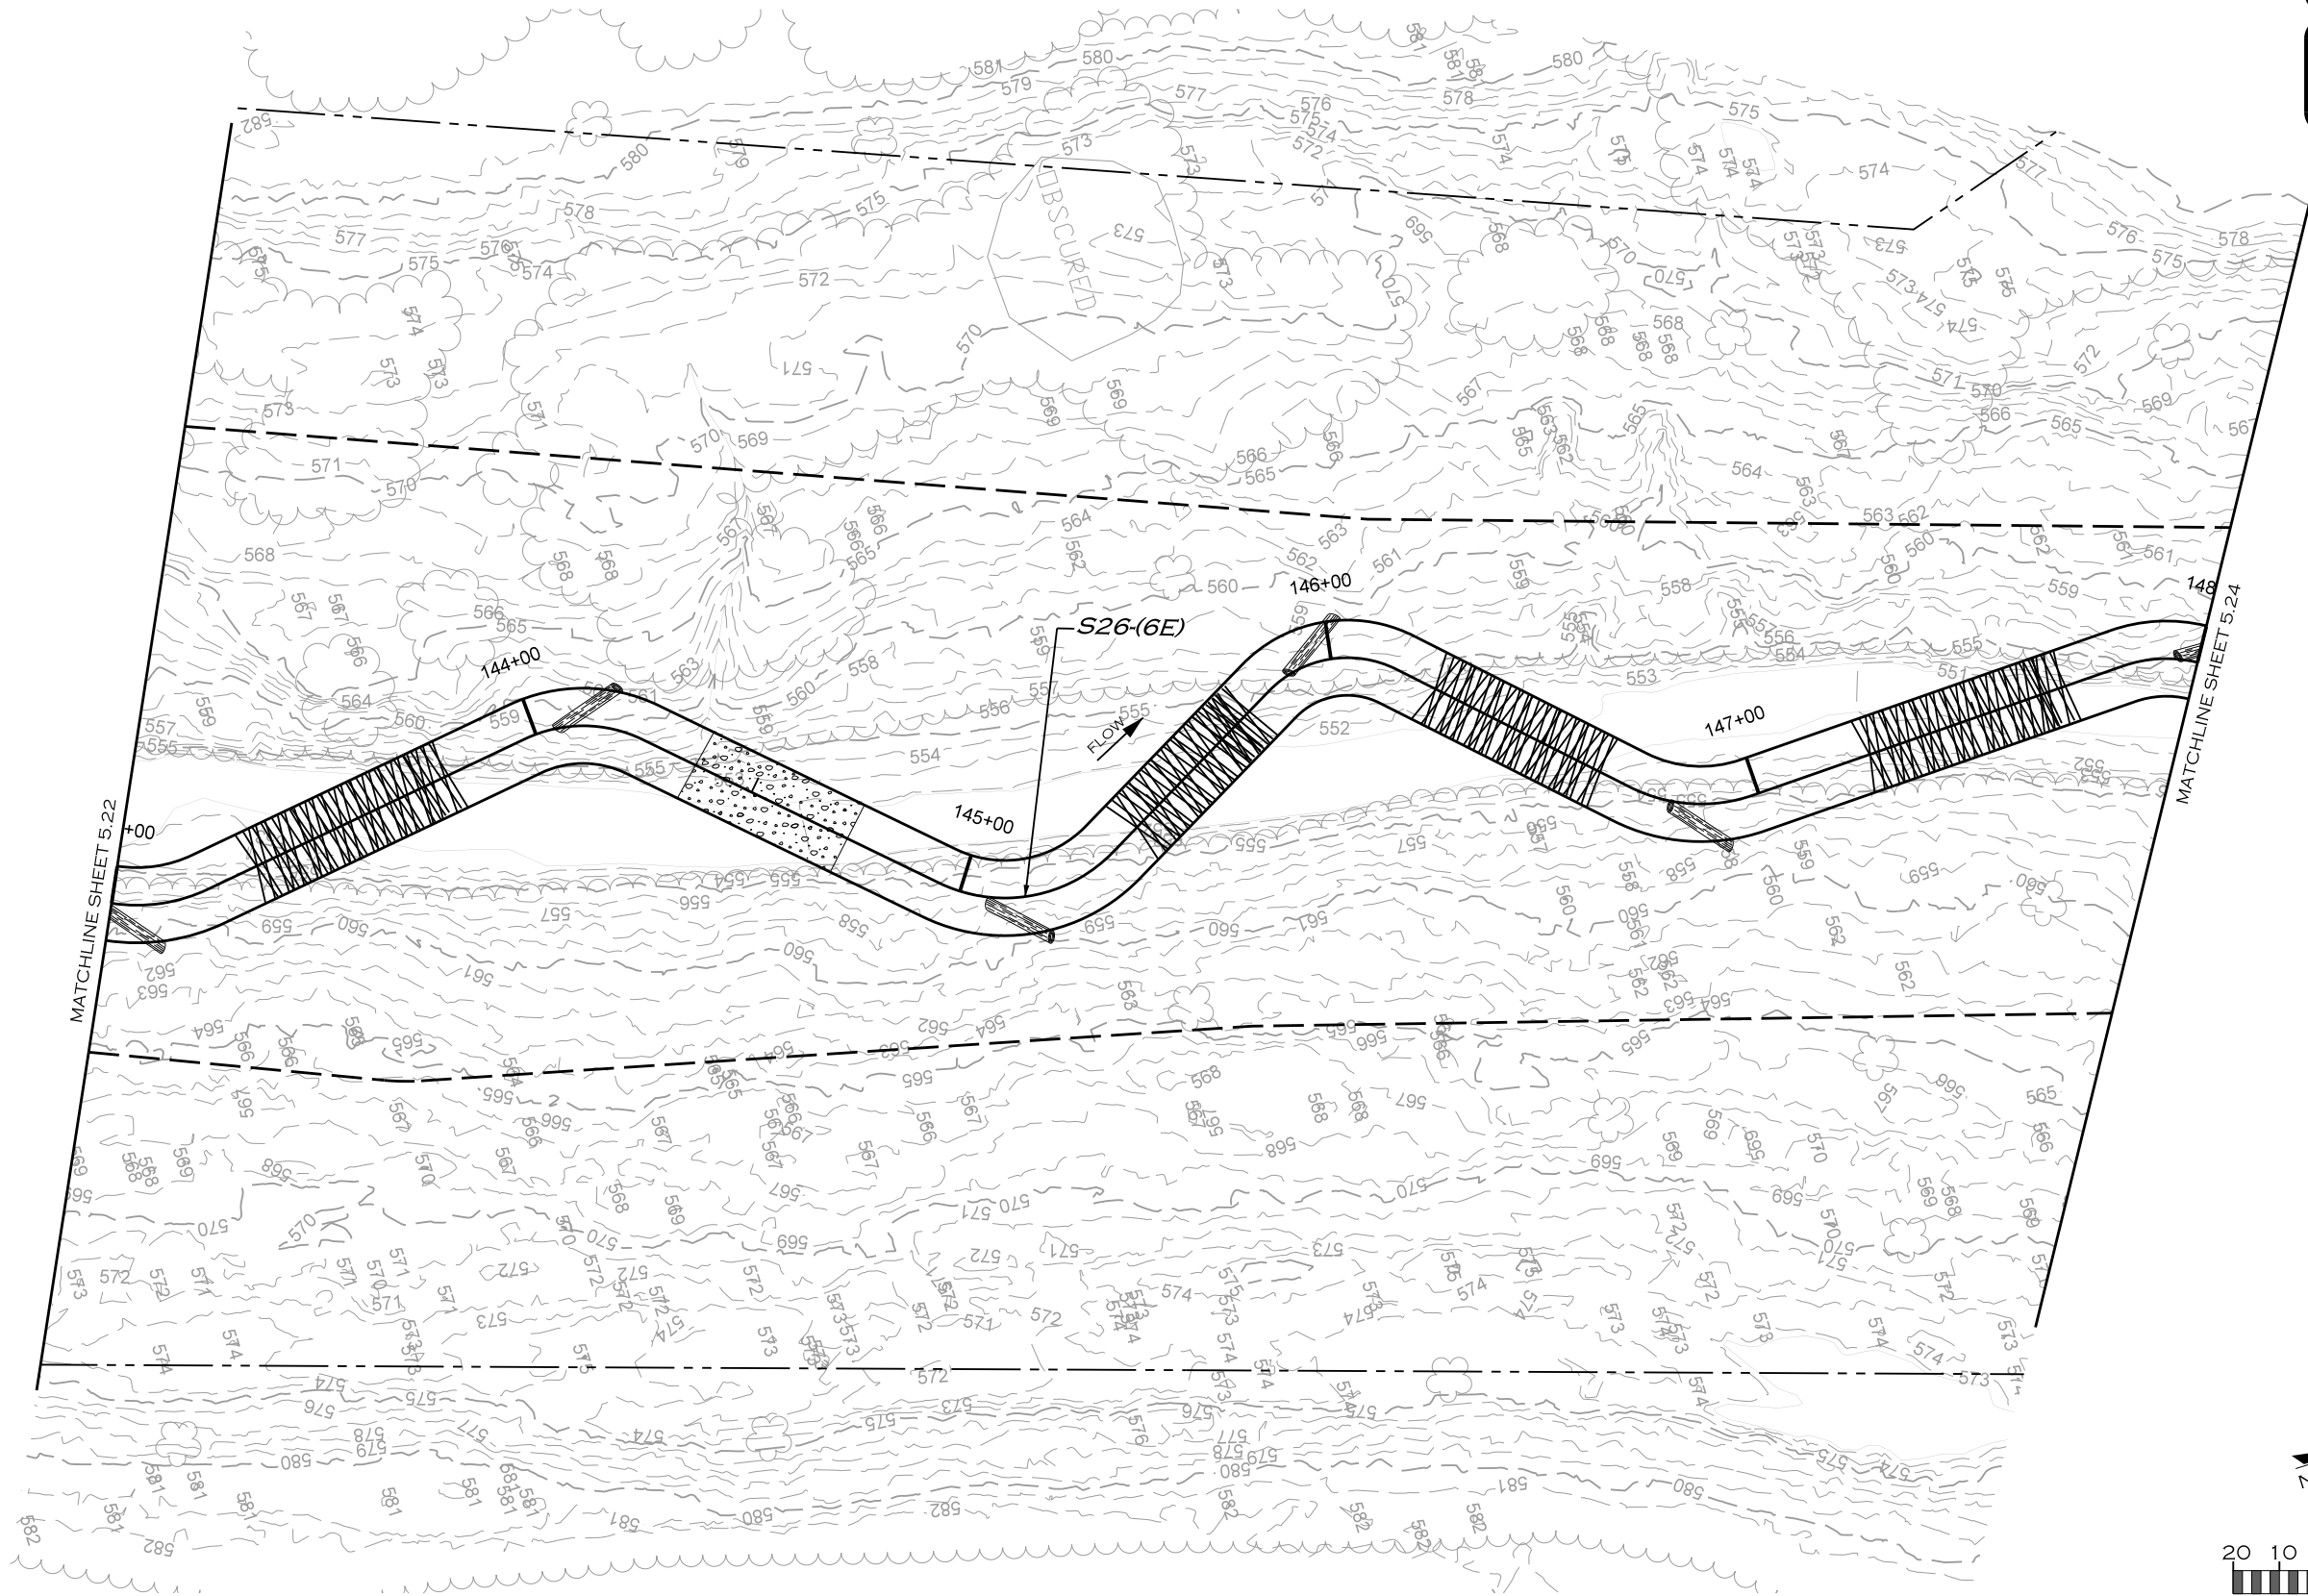

Z:\8\2019 PROJECTS\DAL0001_LAKE_RALPH_HALL\CADD\MIT AREA C\PLANS\LRH_PSH_5.23.dgn
JACKSON

REVISIONS				
NO.	DESCRIPTION	ENGR.	APPROV.	DATE
1	DRAFT DESIGN PLANS	EMP	KLT	7/01/19

PREPARED FOR:



UPPER TRINITY
REGIONAL WATER DISTRICT

900 N KEALY ST
LEWISVILLE, TX 75057

LAKE RALPH HALL MITIGATION
MITIGATION ZONE C
FANNIN COUNTY, TEXAS

PREPARED IN THE OFFICE OF:




ECOSYSTEM
PLANNING &
RESTORATION

17575 N. ELDRIDGE PARKWAY, BLDG. C
TOMBALL, TX 77377
TEXAS REGISTERED ENGINEERING FIRM F-14997

PROJECT ENGINEER

NOT FOR CONSTRUCTION
THESE DRAWINGS WERE ISSUED BY
KEVIN TWEEDY PE#113620
FOR REGULATORY REVIEW
PURPOSES ONLY

S26
S26-TRIB1
DESIGN

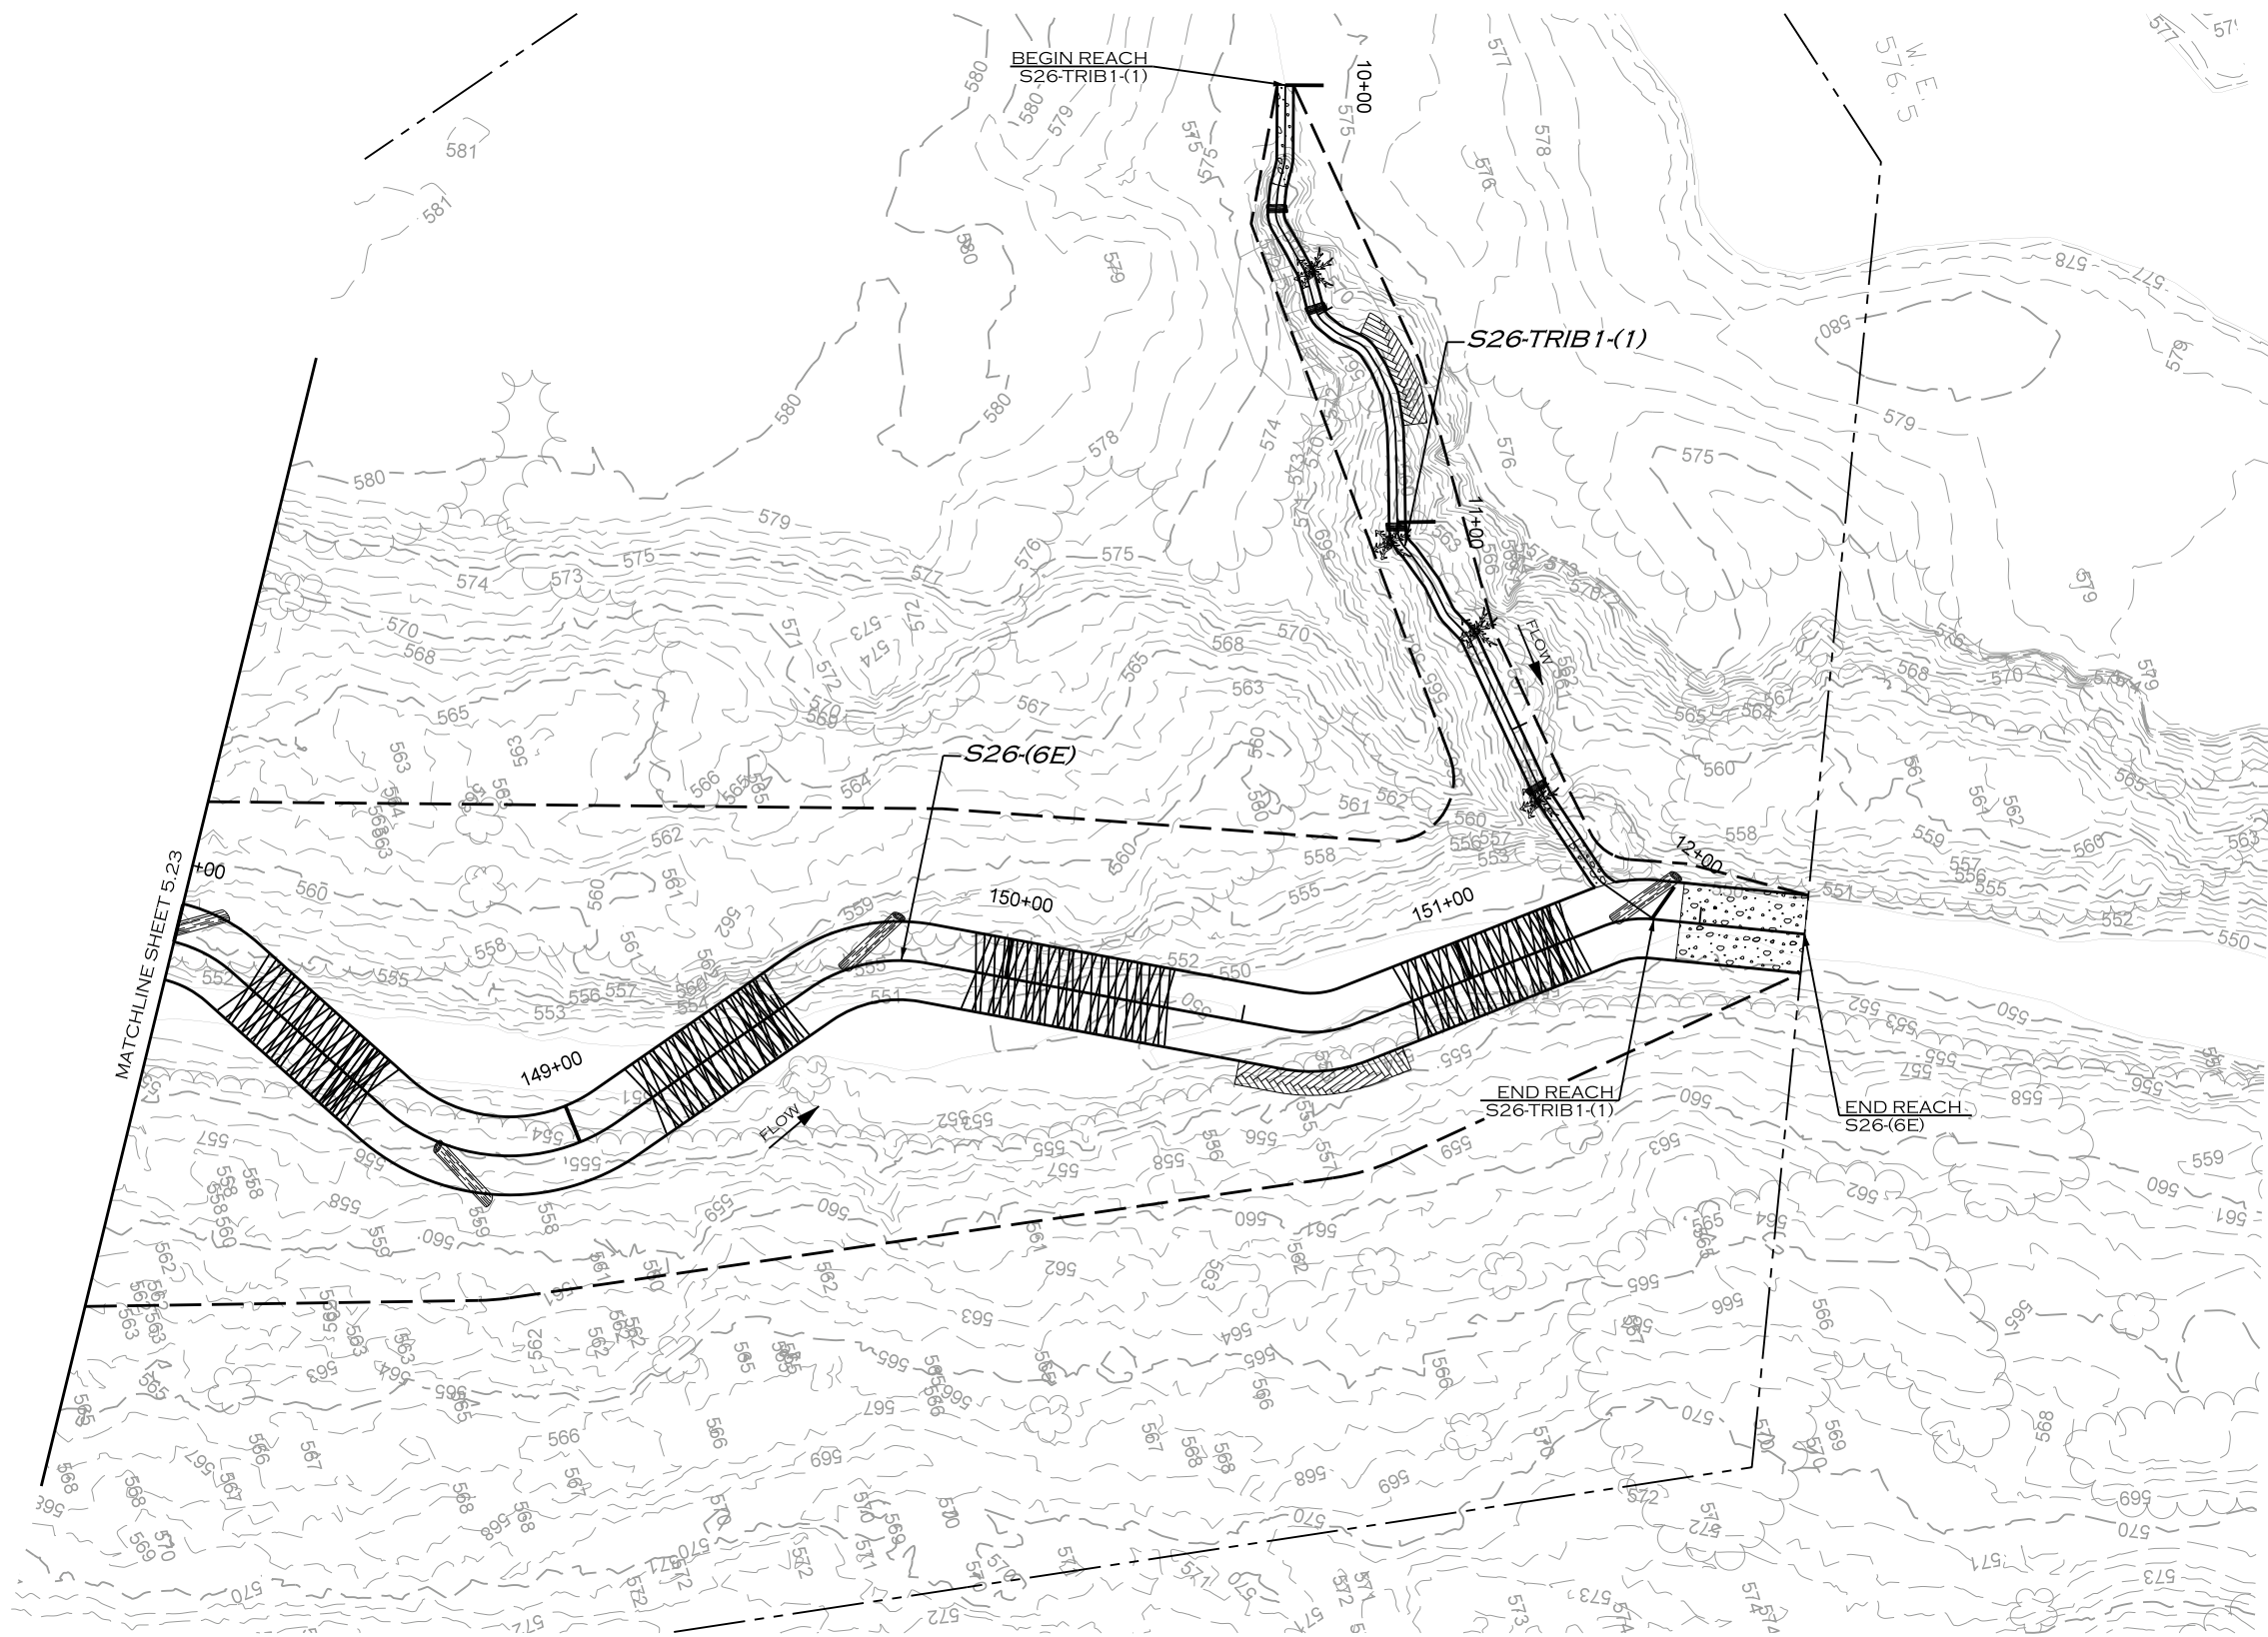

REVISIONS				
NO.	DESCRIPTION	ENGR.	APPROV.	DATE
1	DRAFT DESIGN PLANS	EMP	KLT	7/01/19

PREPARED FOR:

 **UPPER TRINITY REGIONAL WATER DISTRICT**

900 N KEALY ST
LEWISVILLE, TX 75057

LAKE RALPH HALL MITIGATION
MITIGATION ZONE C
FANNIN COUNTY, TEXAS

PREPARED IN THE OFFICE OF:


 **ECOSYSTEM PLANNING & RESTORATION**

17575 N. ELDRIDGE PARKWAY, BLDG. C
TOMBALL, TX 77377
TEXAS REGISTERED ENGINEERING FIRM F-14997

PROJECT ENGINEER

NOT FOR CONSTRUCTION
THESE DRAWINGS WERE ISSUED BY
KEVIN TWEEDY PE#113620
FOR REGULATORY REVIEW
PURPOSES ONLY

7/8/2019 R:\PROJECTS\DAL0001_LAKE_RALPH_HALL\CADD\MIT AREA C\PLANS\LRH_PSH_5.24.dgn

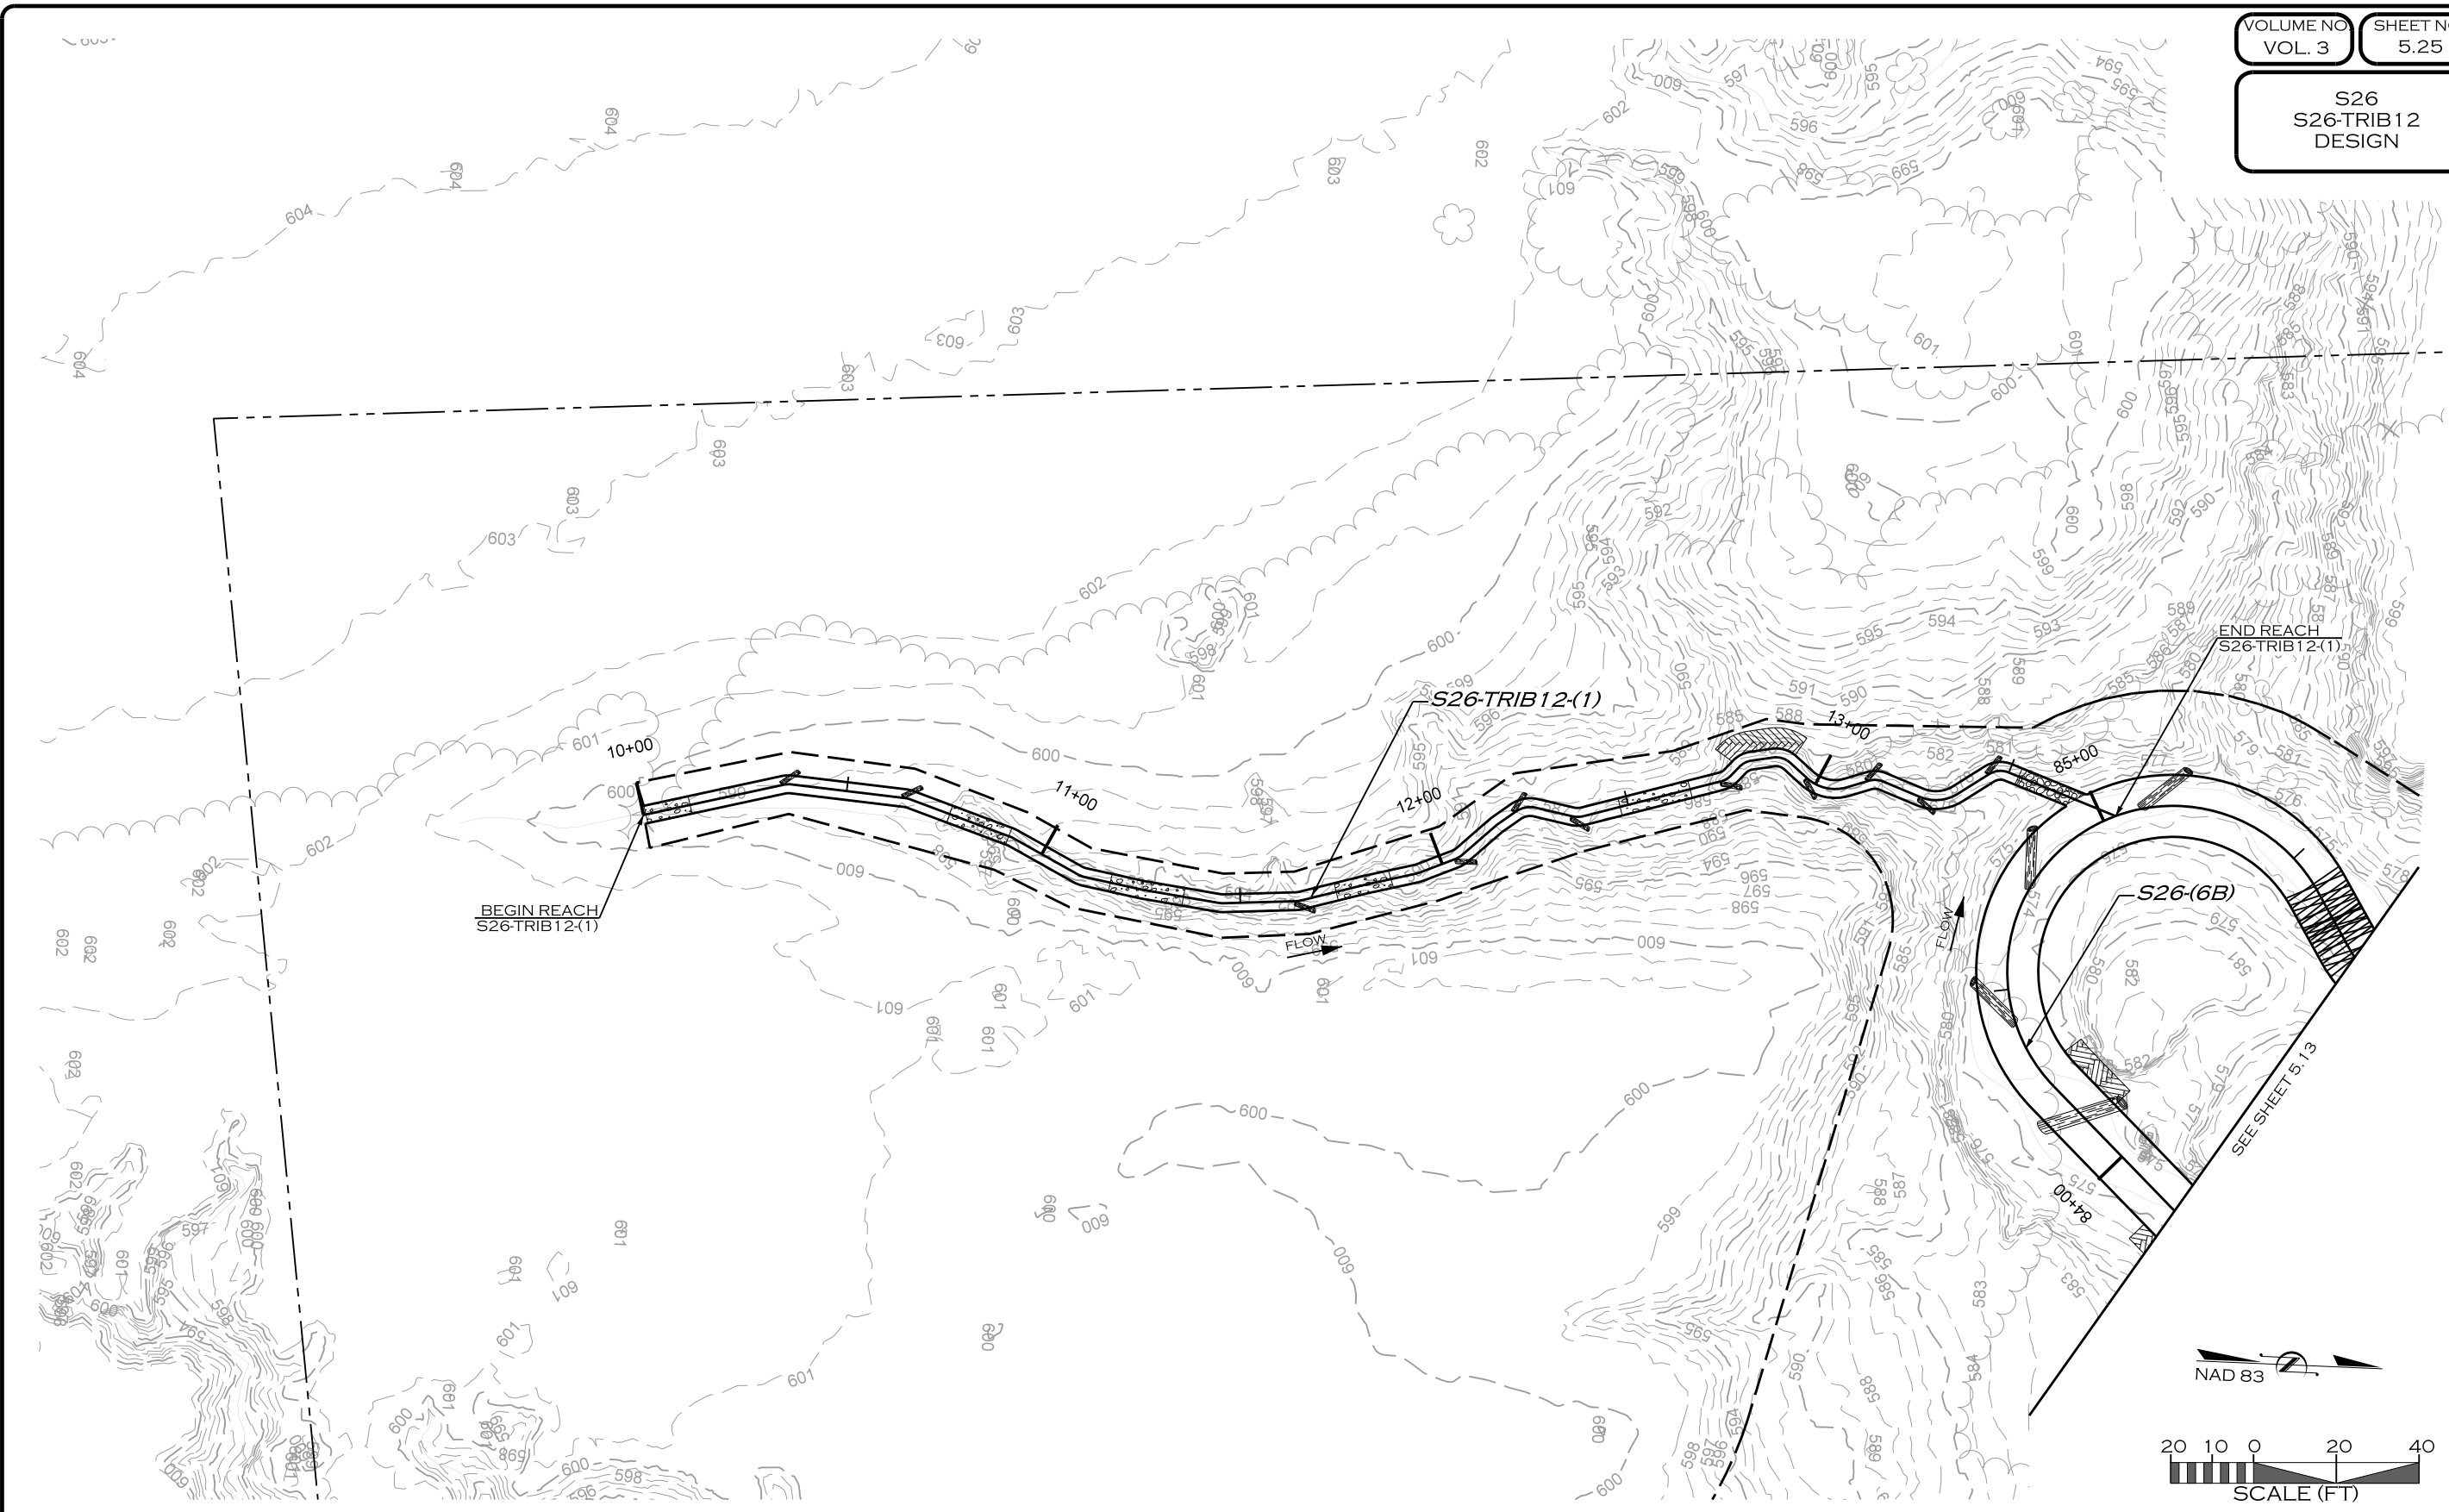

REVISIONS				
NO.	DESCRIPTION	ENGR.	APPROV.	DATE
1	DRAFT DESIGN PLANS	EMP	KLT	7/01/19



UPPER TRINITY
REGIONAL WATER DISTRICT

PREPARED FOR:

LAKE RALPH HALL MITIGATION
MITIGATION ZONE C
FANNIN COUNTY, TEXAS

900 N KEALY ST
LEWISVILLE, TX 75057

PREPARED IN THE OFFICE OF:




ECOSYSTEM
PLANNING &
RESTORATION

17575 N. ELDRIDGE PARKWAY, BLDG. C
TOMBALL, TX 77377
TEXAS REGISTERED ENGINEERING FIRM F-14997

PROJECT ENGINEER

NOT FOR CONSTRUCTION
THESE DRAWINGS WERE ISSUED BY
KEVIN TWEEDY PE#113620
FOR REGULATORY REVIEW
PURPOSES ONLY

S26-TRIB11
DESIGN

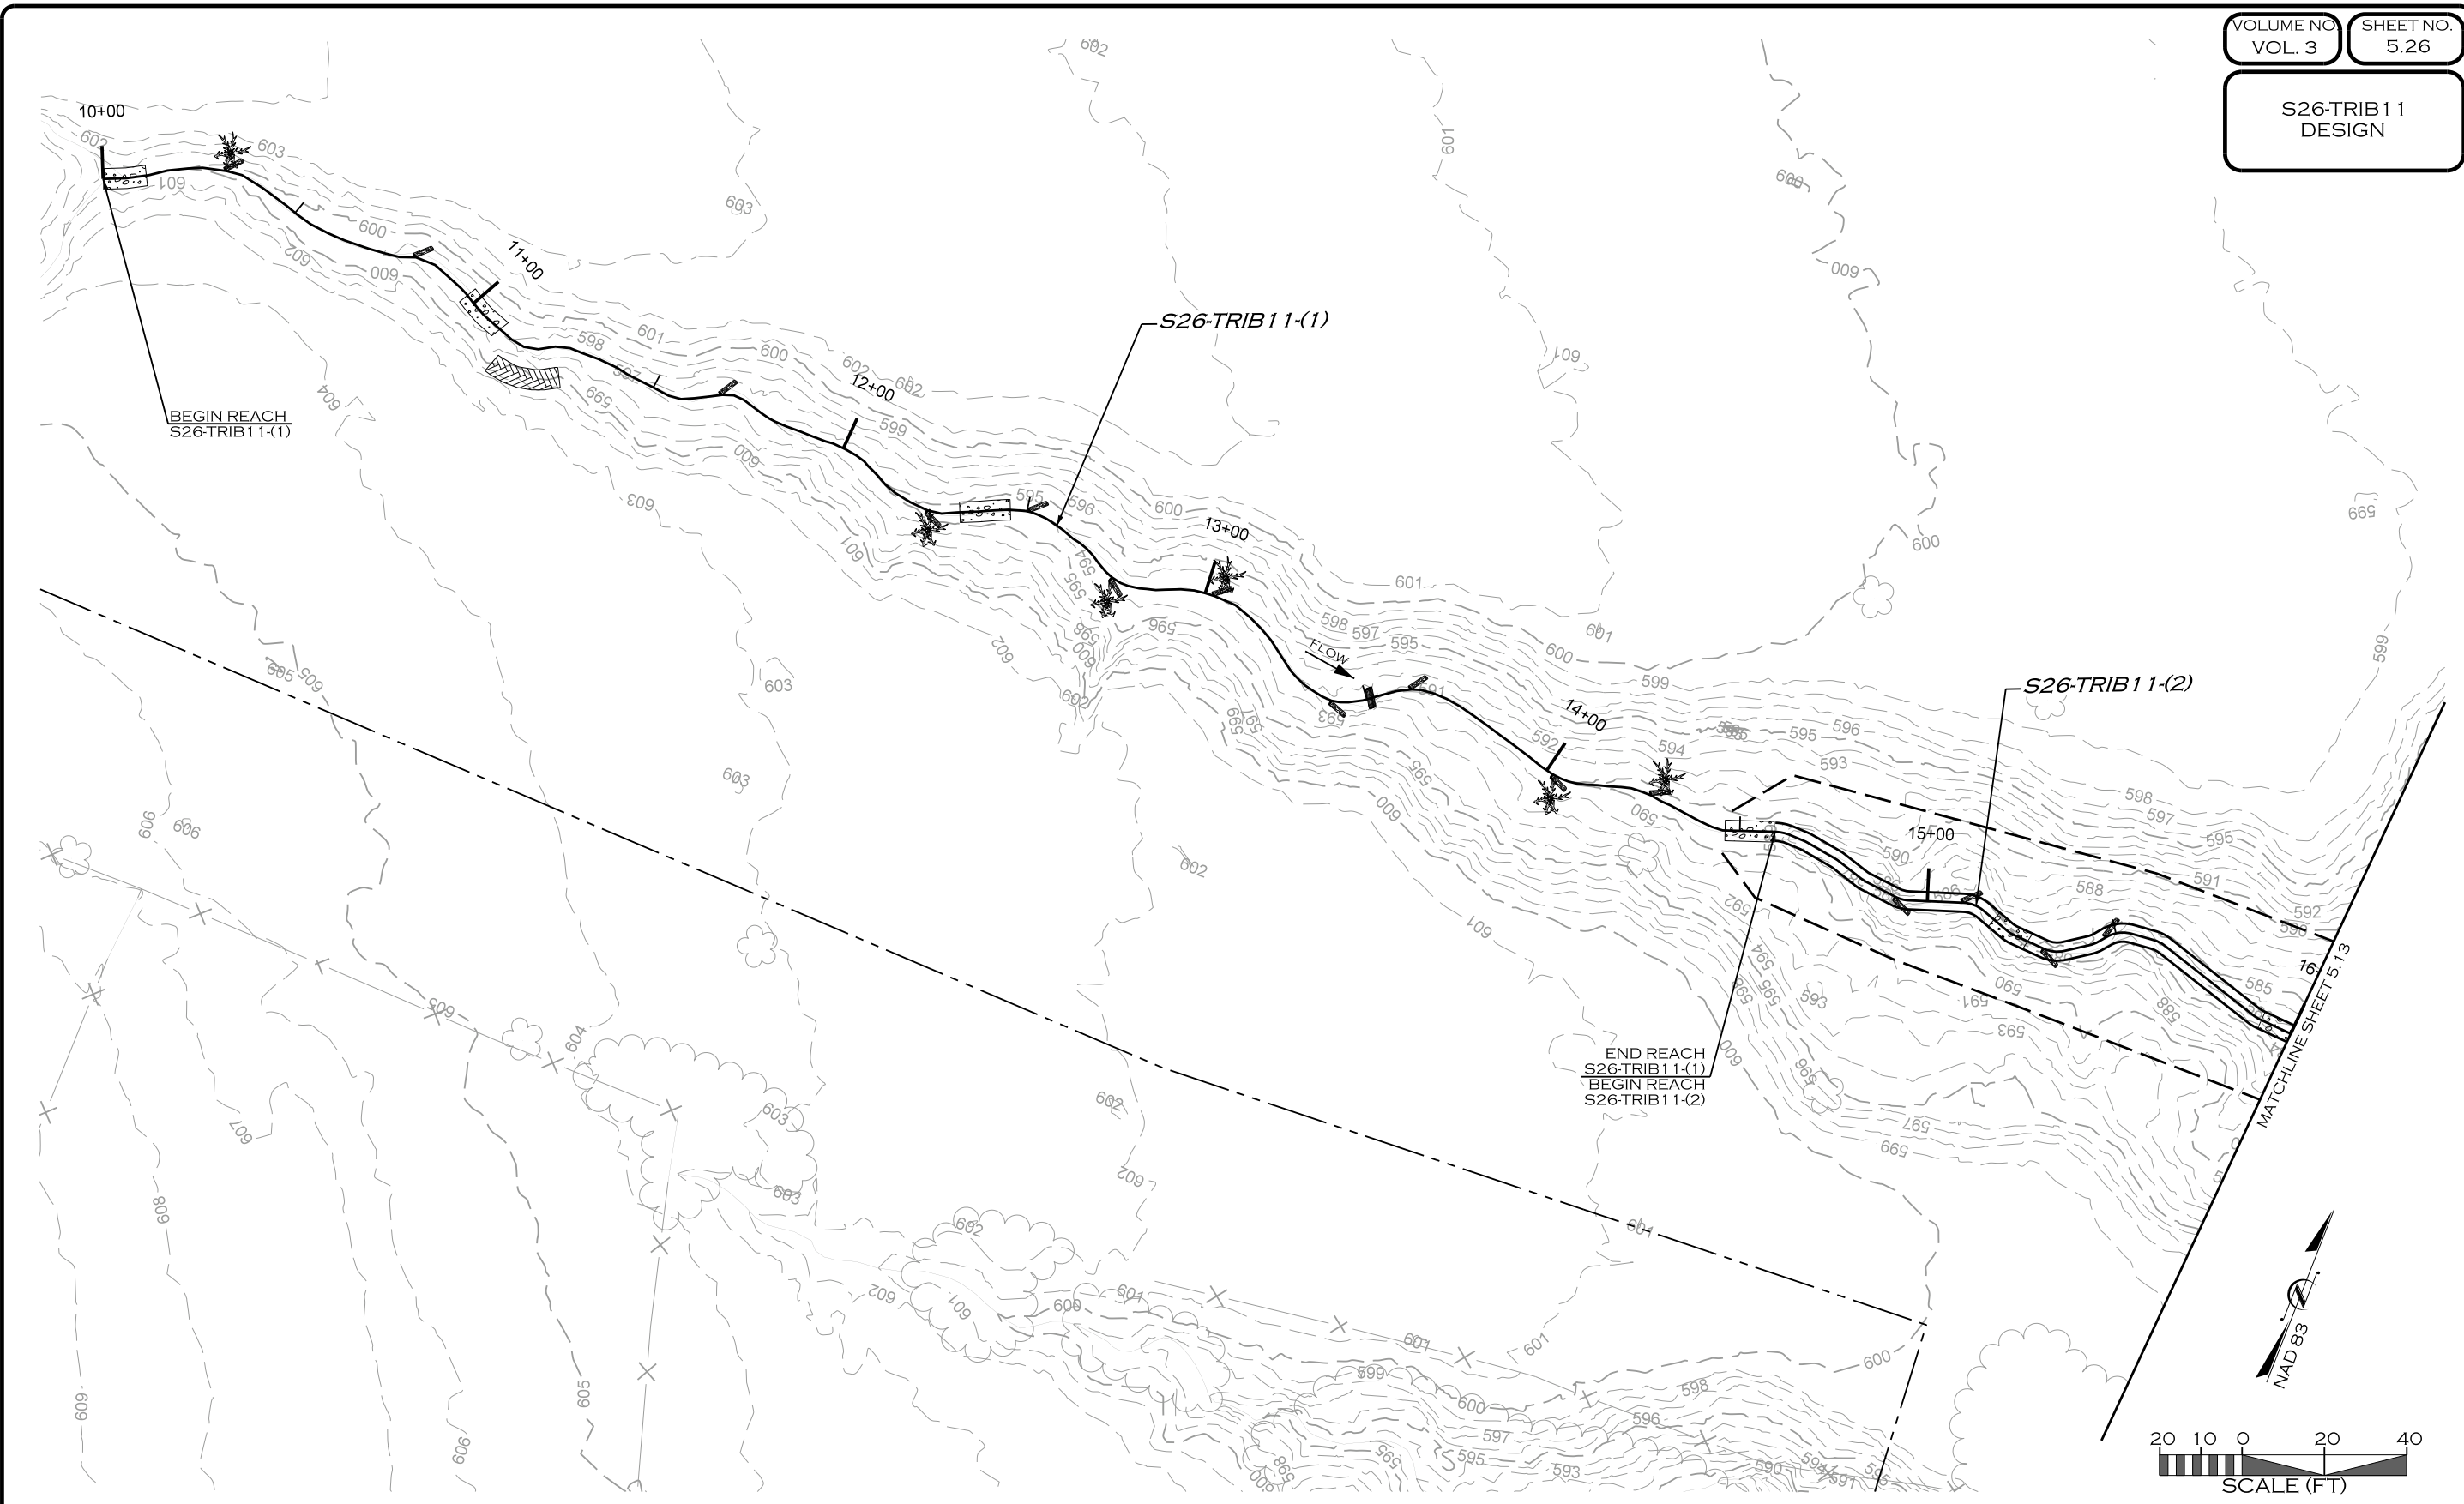

REVISIONS				
NO.	DESCRIPTION	ENGR.	APPROV.	DATE
1	DRAFT DESIGN PLANS	EMP	KLT	7/01/19



UPPER TRINITY
REGIONAL WATER DISTRICT

PREPARED FOR:

**UPPER TRINITY REGIONAL
WATER DISTRICT**

900 N KEALY ST
LEWISVILLE, TX 75057

PREPARED IN THE OFFICE OF:

**ECOSYSTEM
PLANNING &
RESTORATION**

17575 N. ELDRIDGE PARKWAY, BLDG. C
TOMBALL, TX 77377
TEXAS REGISTERED ENGINEERING FIRM F-14997

LAKE RALPH HALL MITIGATION
MITIGATION ZONE C
FANNIN COUNTY, TEXAS

PREPARED IN THE OFFICE OF:

**ECOSYSTEM
PLANNING &
RESTORATION**

17575 N. ELDRIDGE PARKWAY, BLDG. C
TOMBALL, TX 77377
TEXAS REGISTERED ENGINEERING FIRM F-14997

PROJECT ENGINEER

NOT FOR CONSTRUCTION
THESE DRAWINGS WERE ISSUED BY
KEVIN TWEEDY PE#113620
FOR REGULATORY REVIEW
PURPOSES ONLY

PREPARED IN THE OFFICE OF:


**ECOSYSTEM
PLANNING &
RESTORATION**

17575 N. ELDRIDGE PARKWAY, BLDG. C
TOMBALL, TX 77377
TEXAS REGISTERED ENGINEERING FIRM F-14997

PROJECT ENGINEER

NOT FOR CONSTRUCTION
THESE DRAWINGS WERE ISSUED BY
KEVIN TWEEDY PE#113620
FOR REGULATORY REVIEW
PURPOSES ONLY

S26-TRIB10
DESIGN

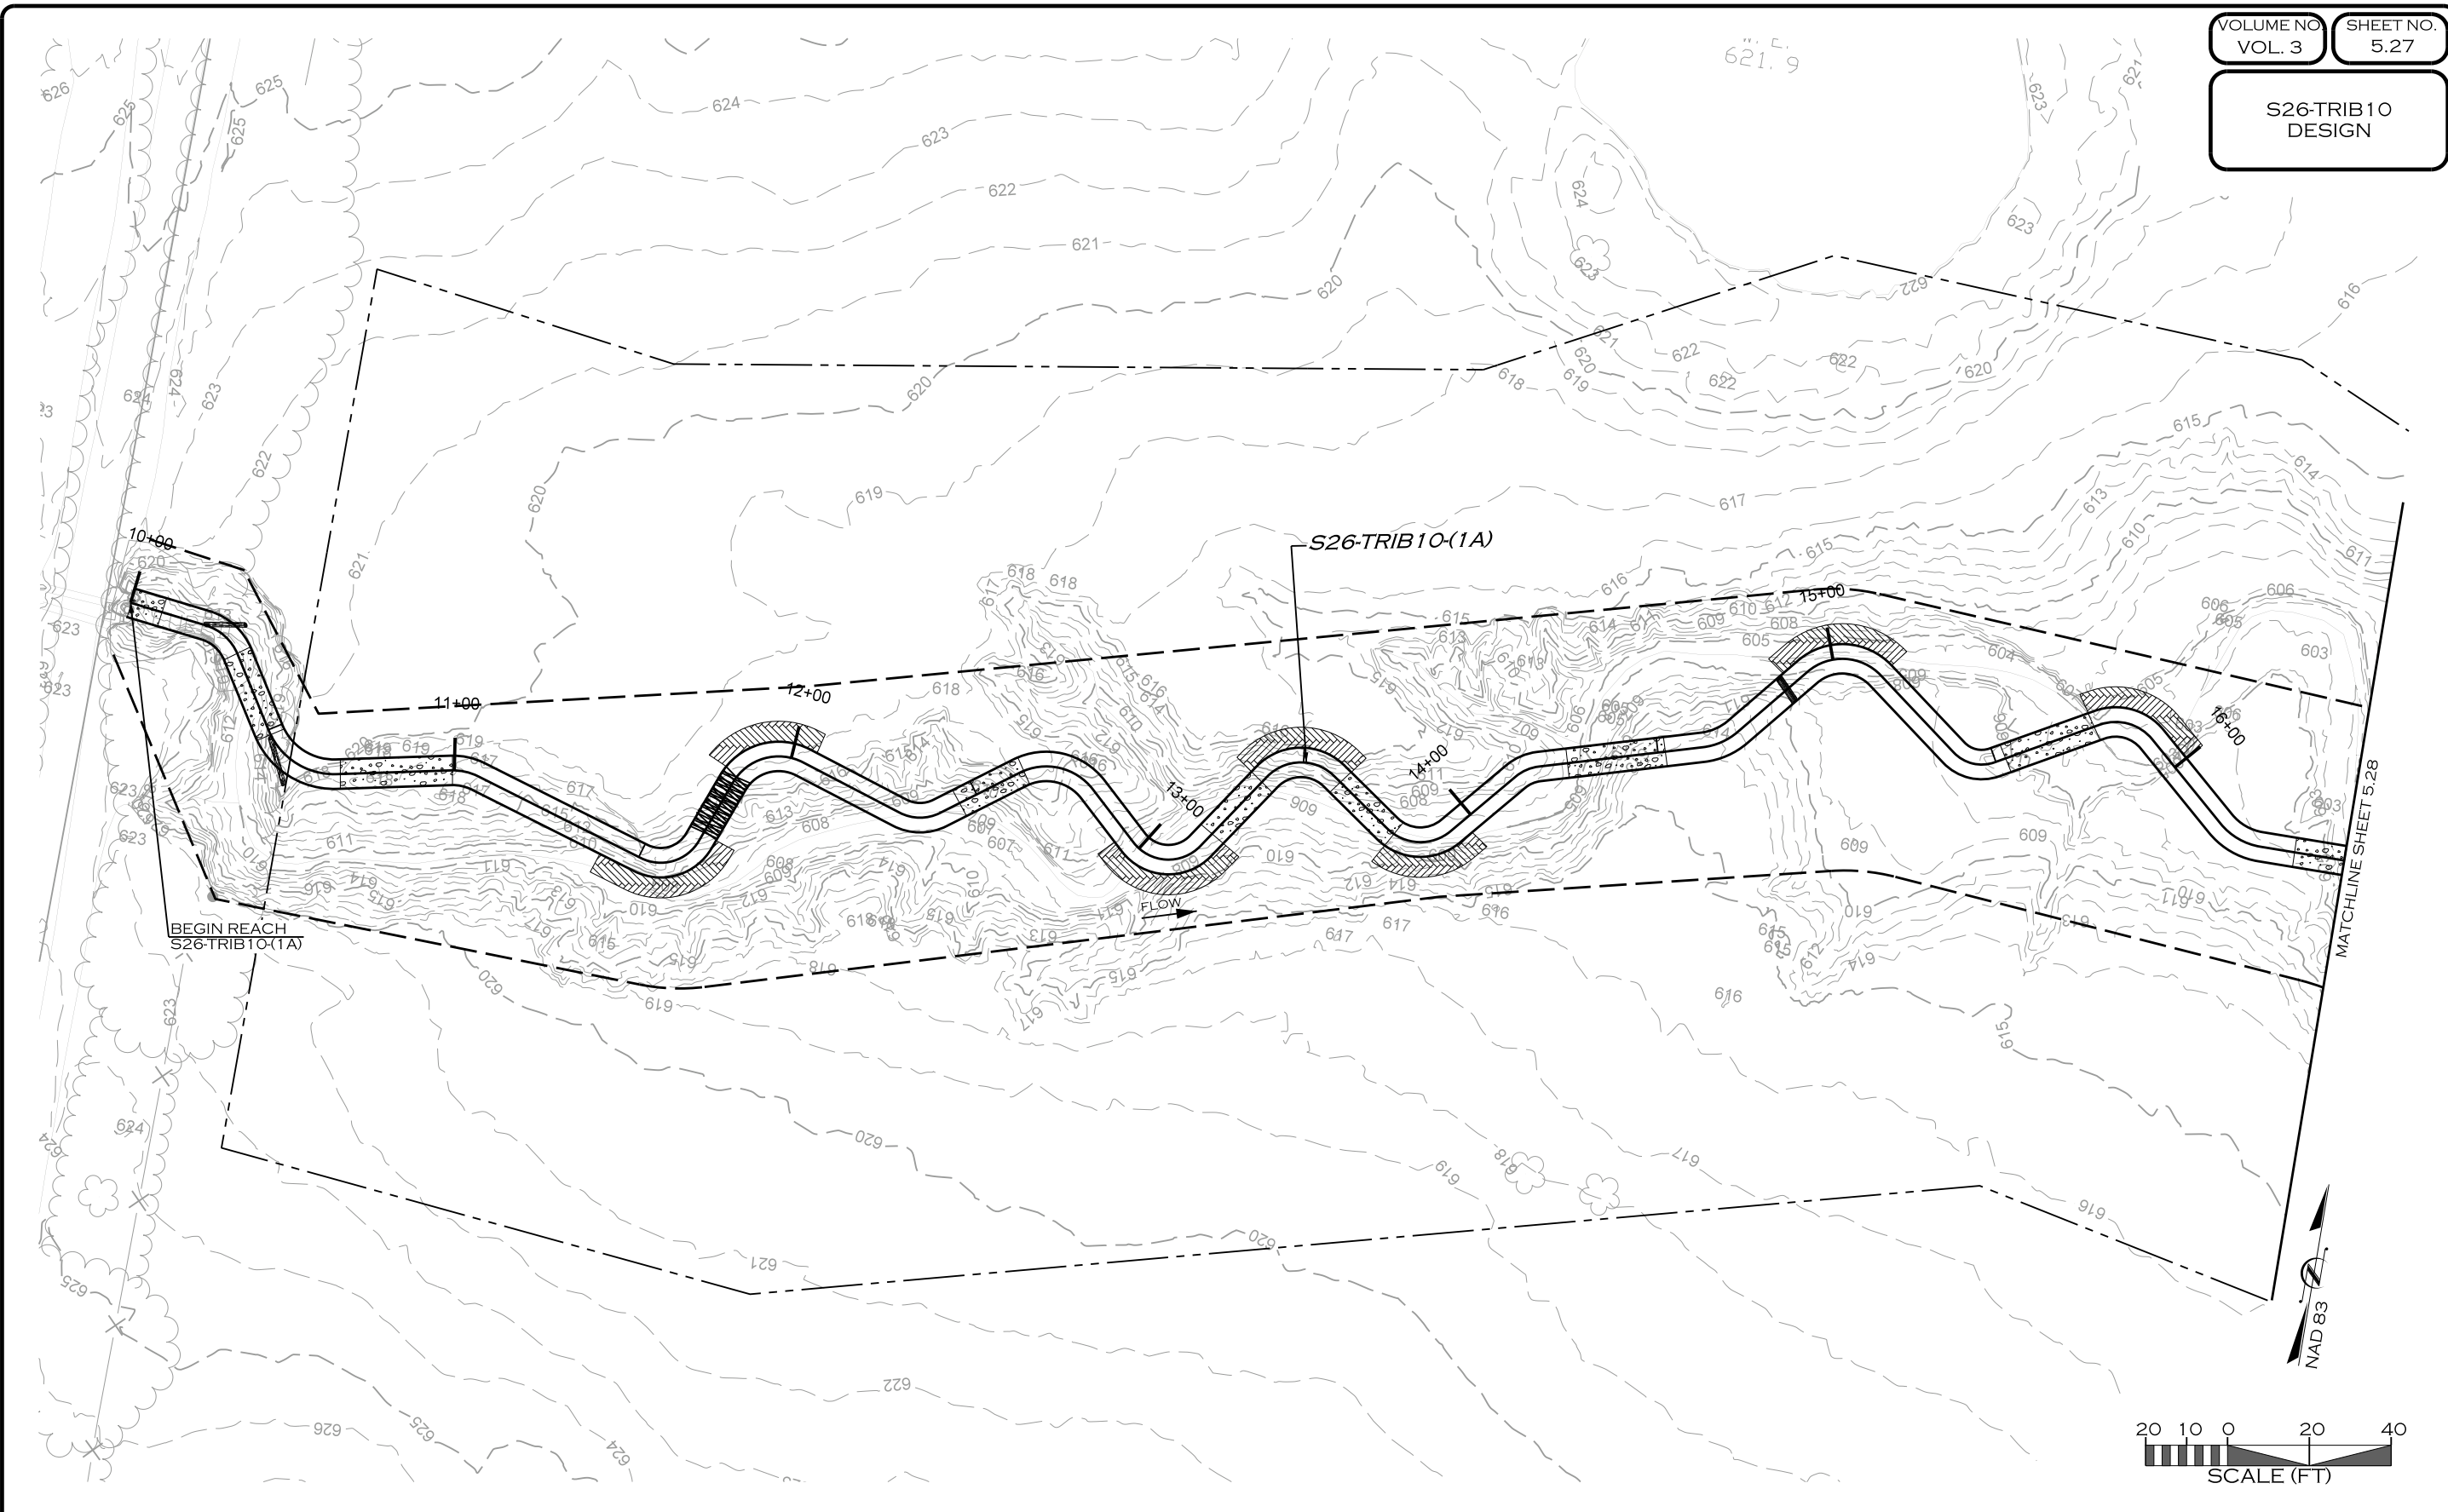

Z:\8\2019\PROJECTS\DAL0001_LAKE_RALPH_HALL\CADD\MIT AREA C\PLANS\LRH_PSH_5.27.dgn
JACON

REVISIONS				
NO.	DESCRIPTION	ENGR.	APPROV.	DATE
1	DRAFT DESIGN PLANS	EMP	KLT	7/01/19



UPPER TRINITY
REGIONAL WATER DISTRICT

PREPARED FOR:

LAKE RALPH HALL MITIGATION
MITIGATION ZONE C
FANNIN COUNTY, TEXAS

900 N KEALY ST
LEWISVILLE, TX 75057

PREPARED IN THE OFFICE OF:




ECOSYSTEM
PLANNING &
RESTORATION

17575 N. ELDRIDGE PARKWAY, BLDG. C
TOMBALL, TX 77377
TEXAS REGISTERED ENGINEERING FIRM F-14997

PROJECT ENGINEER

NOT FOR CONSTRUCTION
THESE DRAWINGS WERE ISSUED BY
KEVIN TWEEDY PE#113620
FOR REGULATORY REVIEW
PURPOSES ONLY

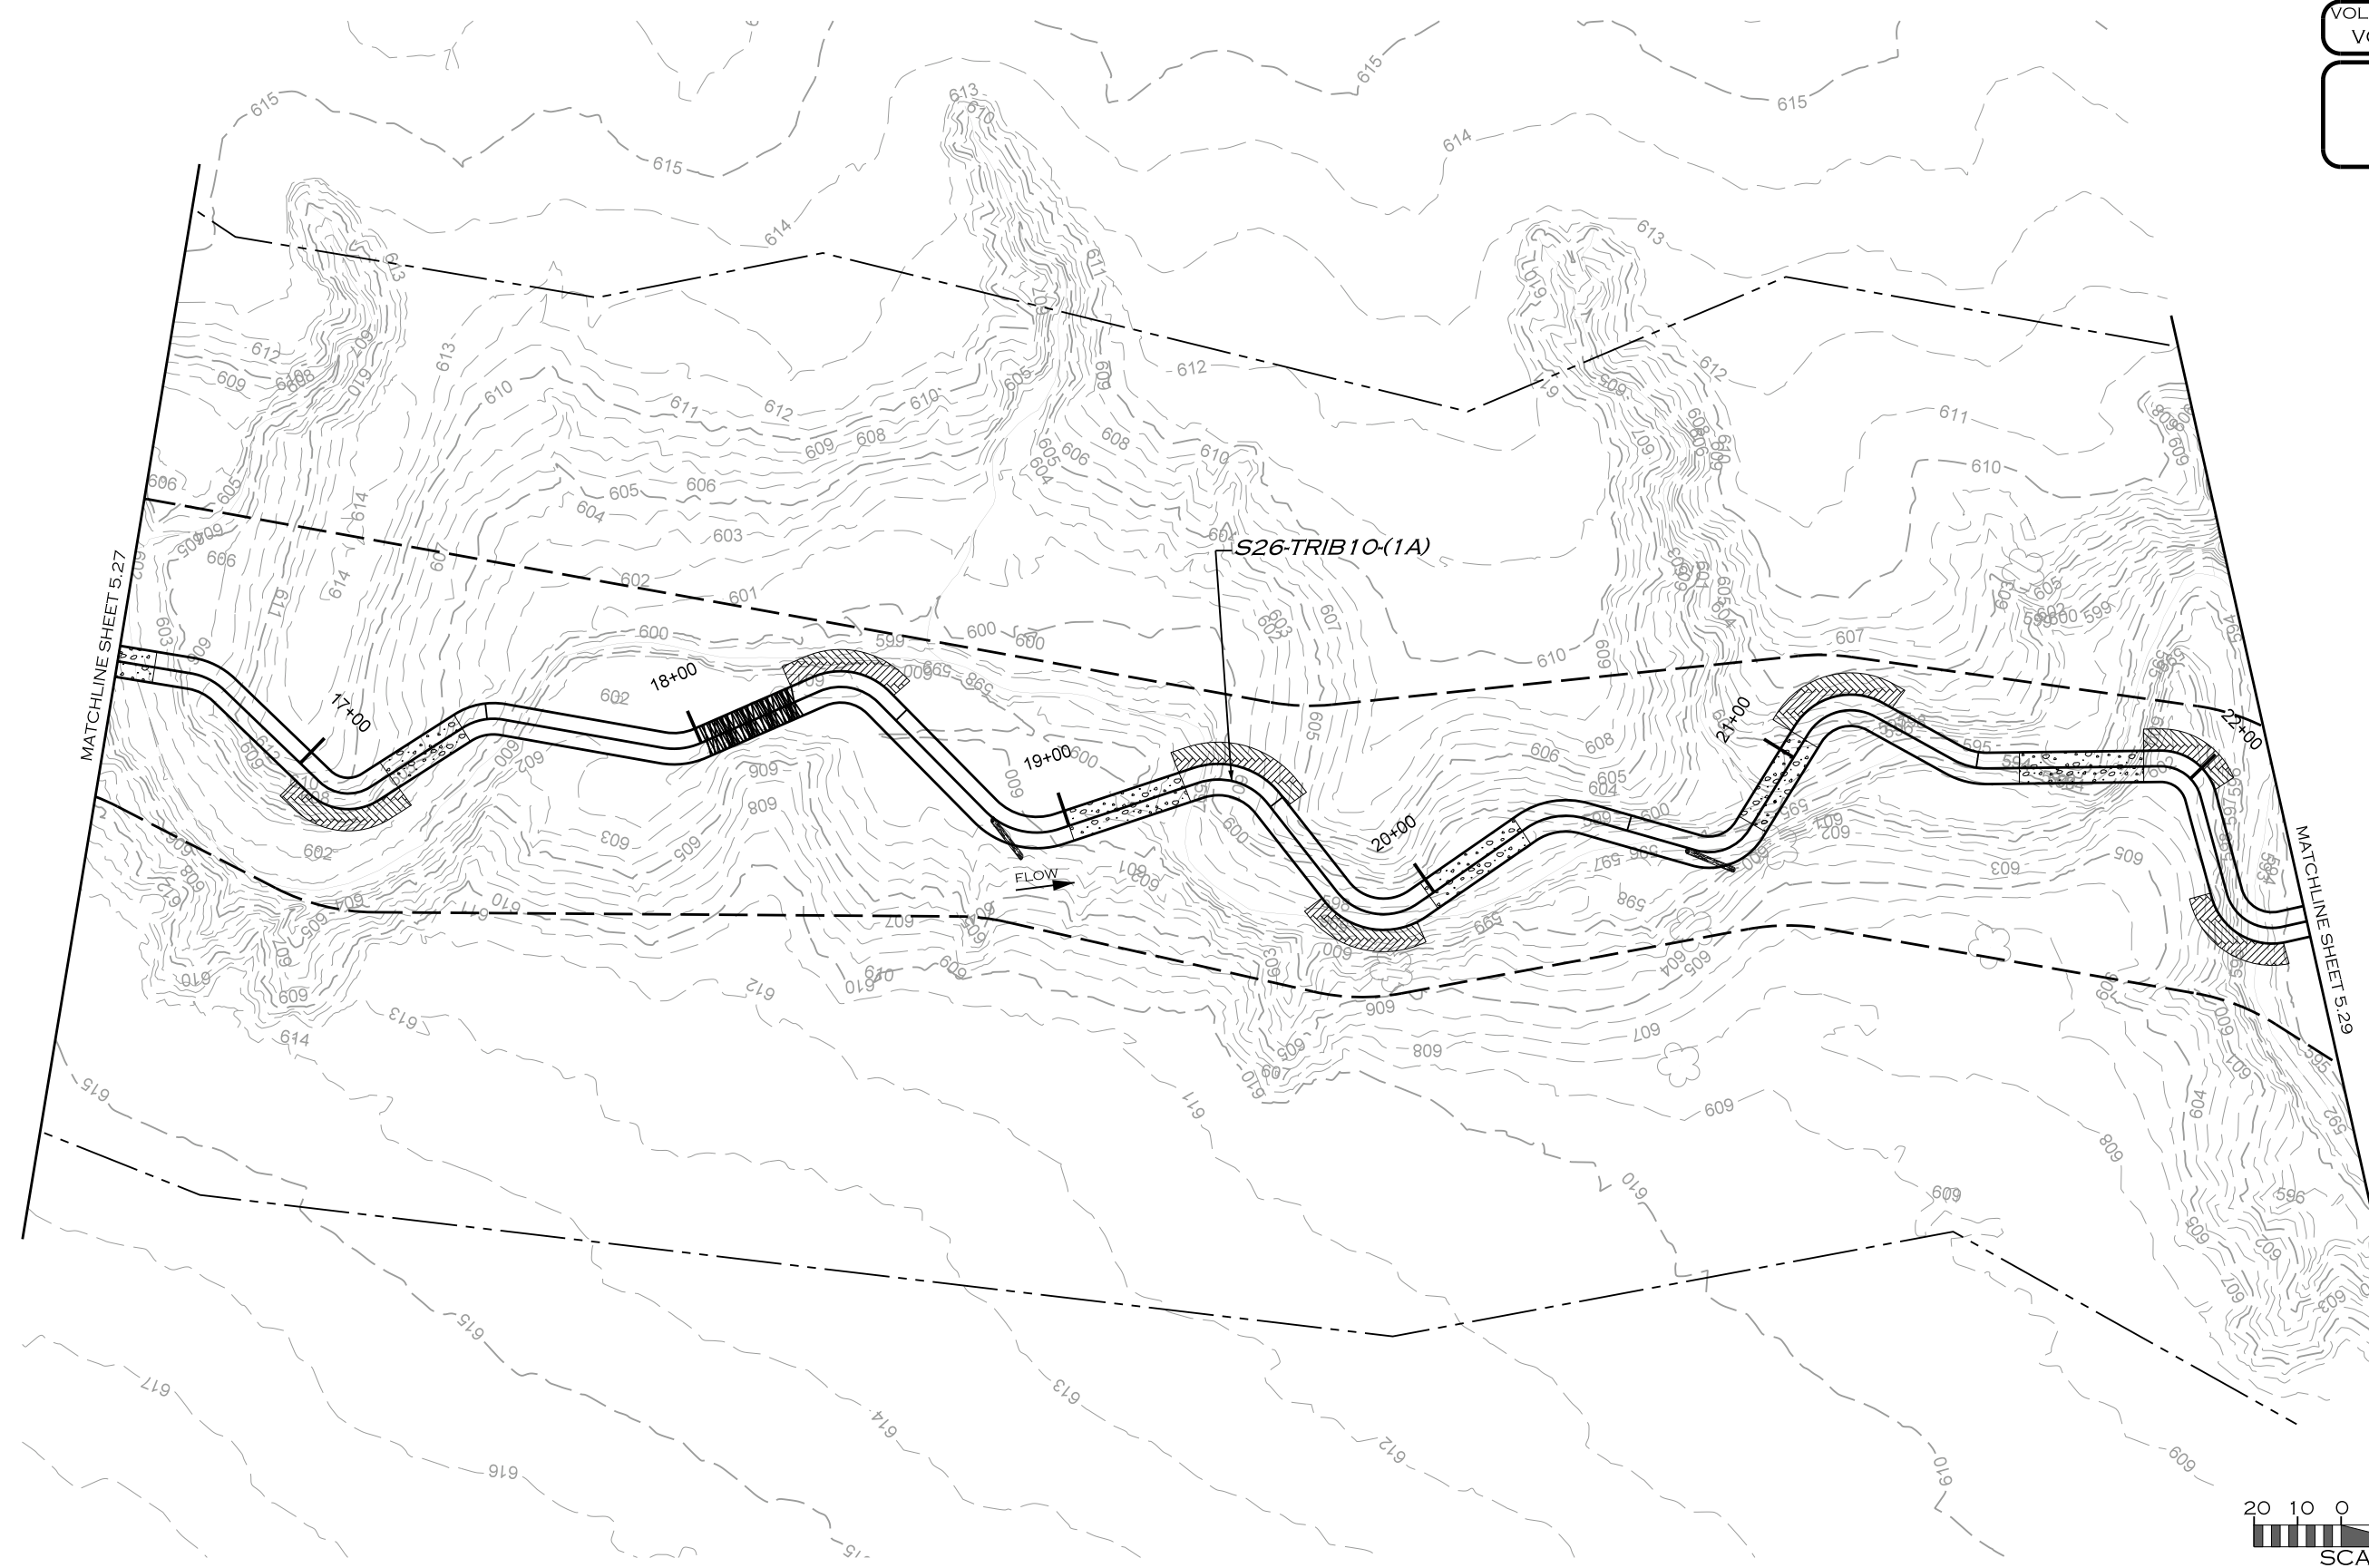

Z:\8\2019
R:\PROJECTS\DAL0001_LAKE_RALPH_HALL\CADD\MIT AREA C\PLANS\LRL_PSH_5.28.dgn

REVISIONS				
NO.	DESCRIPTION	ENGR.	APPROV.	DATE
1	DRAFT DESIGN PLANS	EMP	KLT	7/01/19



UPPER TRINITY
REGIONAL WATER DISTRICT

900 N KEALY ST
LEWISVILLE, TX 75057

PREPARED FOR:

LAKE RALPH HALL MITIGATION
MITIGATION ZONE C
FANNIN COUNTY, TEXAS


PREPARED IN THE OFFICE OF:



17575 N. ELDRIDGE PARKWAY, BLDG. C
TOMBALL, TX 77377
TEXAS REGISTERED ENGINEERING FIRM F-14997

PROJECT ENGINEER

NOT FOR CONSTRUCTION
THESE DRAWINGS WERE ISSUED BY
KEVIN TWEEDY PE#113620
FOR REGULATORY REVIEW
PURPOSES ONLY

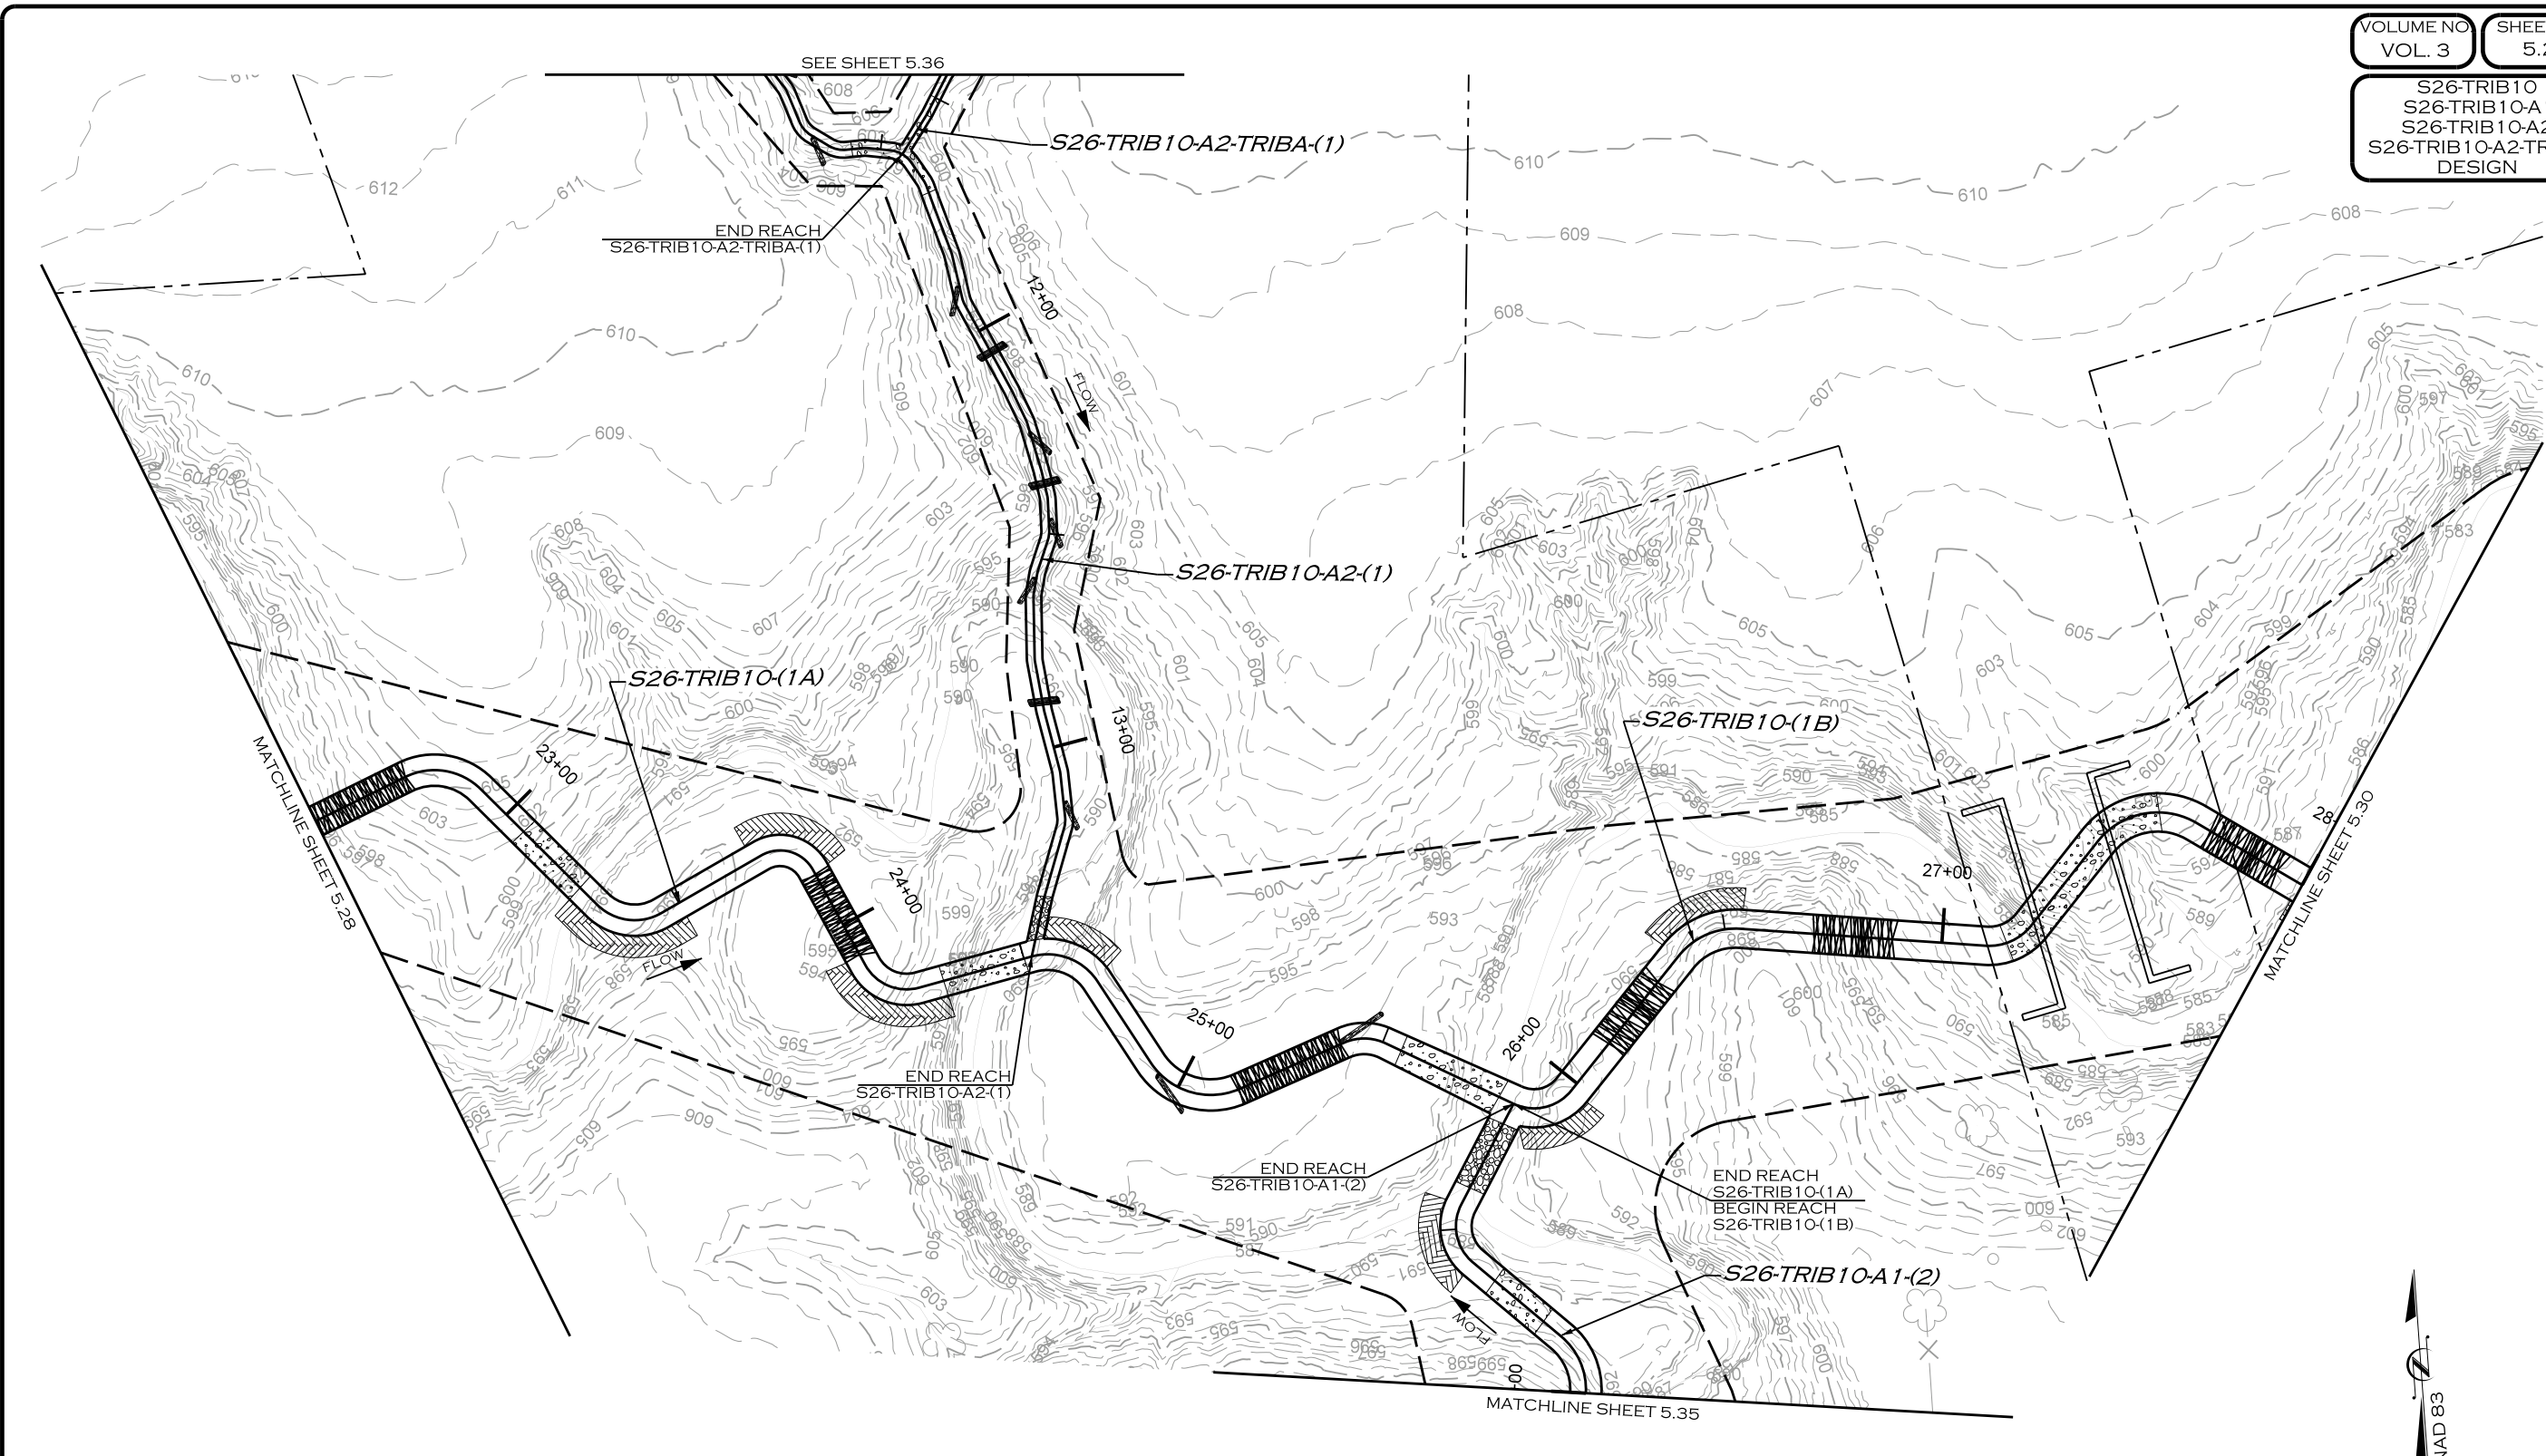

Z:\8\2019
R:\PROJECTS\DAL0001_LAKE_RALPH_HALL\CADD\MIT AREA C\PLANS\LRH_PSH_5.29.dgn
JACON

REVISIONS				
NO.	DESCRIPTION	ENGR.	APPROV.	DATE
1	DRAFT DESIGN PLANS	EMP	KLT	7/01/19



PREPARED FOR:

UPPER TRINITY REGIONAL WATER DISTRICT

900 N KEALY ST
LEWISVILLE, TX 75057

LAKE RALPH HALL MITIGATION
MITIGATION ZONE C
FANNIN COUNTY, TEXAS



PREPARED IN THE OFFICE OF:


ECOSYSTEM PLANNING & RESTORATION

17575 N. ELDRIDGE PARKWAY, BLDG. C
TOMBALL, TX 77377
TEXAS REGISTERED ENGINEERING FIRM F-14997

PROJECT ENGINEER

NOT FOR CONSTRUCTION
THESE DRAWINGS WERE ISSUED BY
KEVIN TWEEDY PE#113620
FOR REGULATORY REVIEW
PURPOSES ONLY

S26-TRIB10
DESIGN

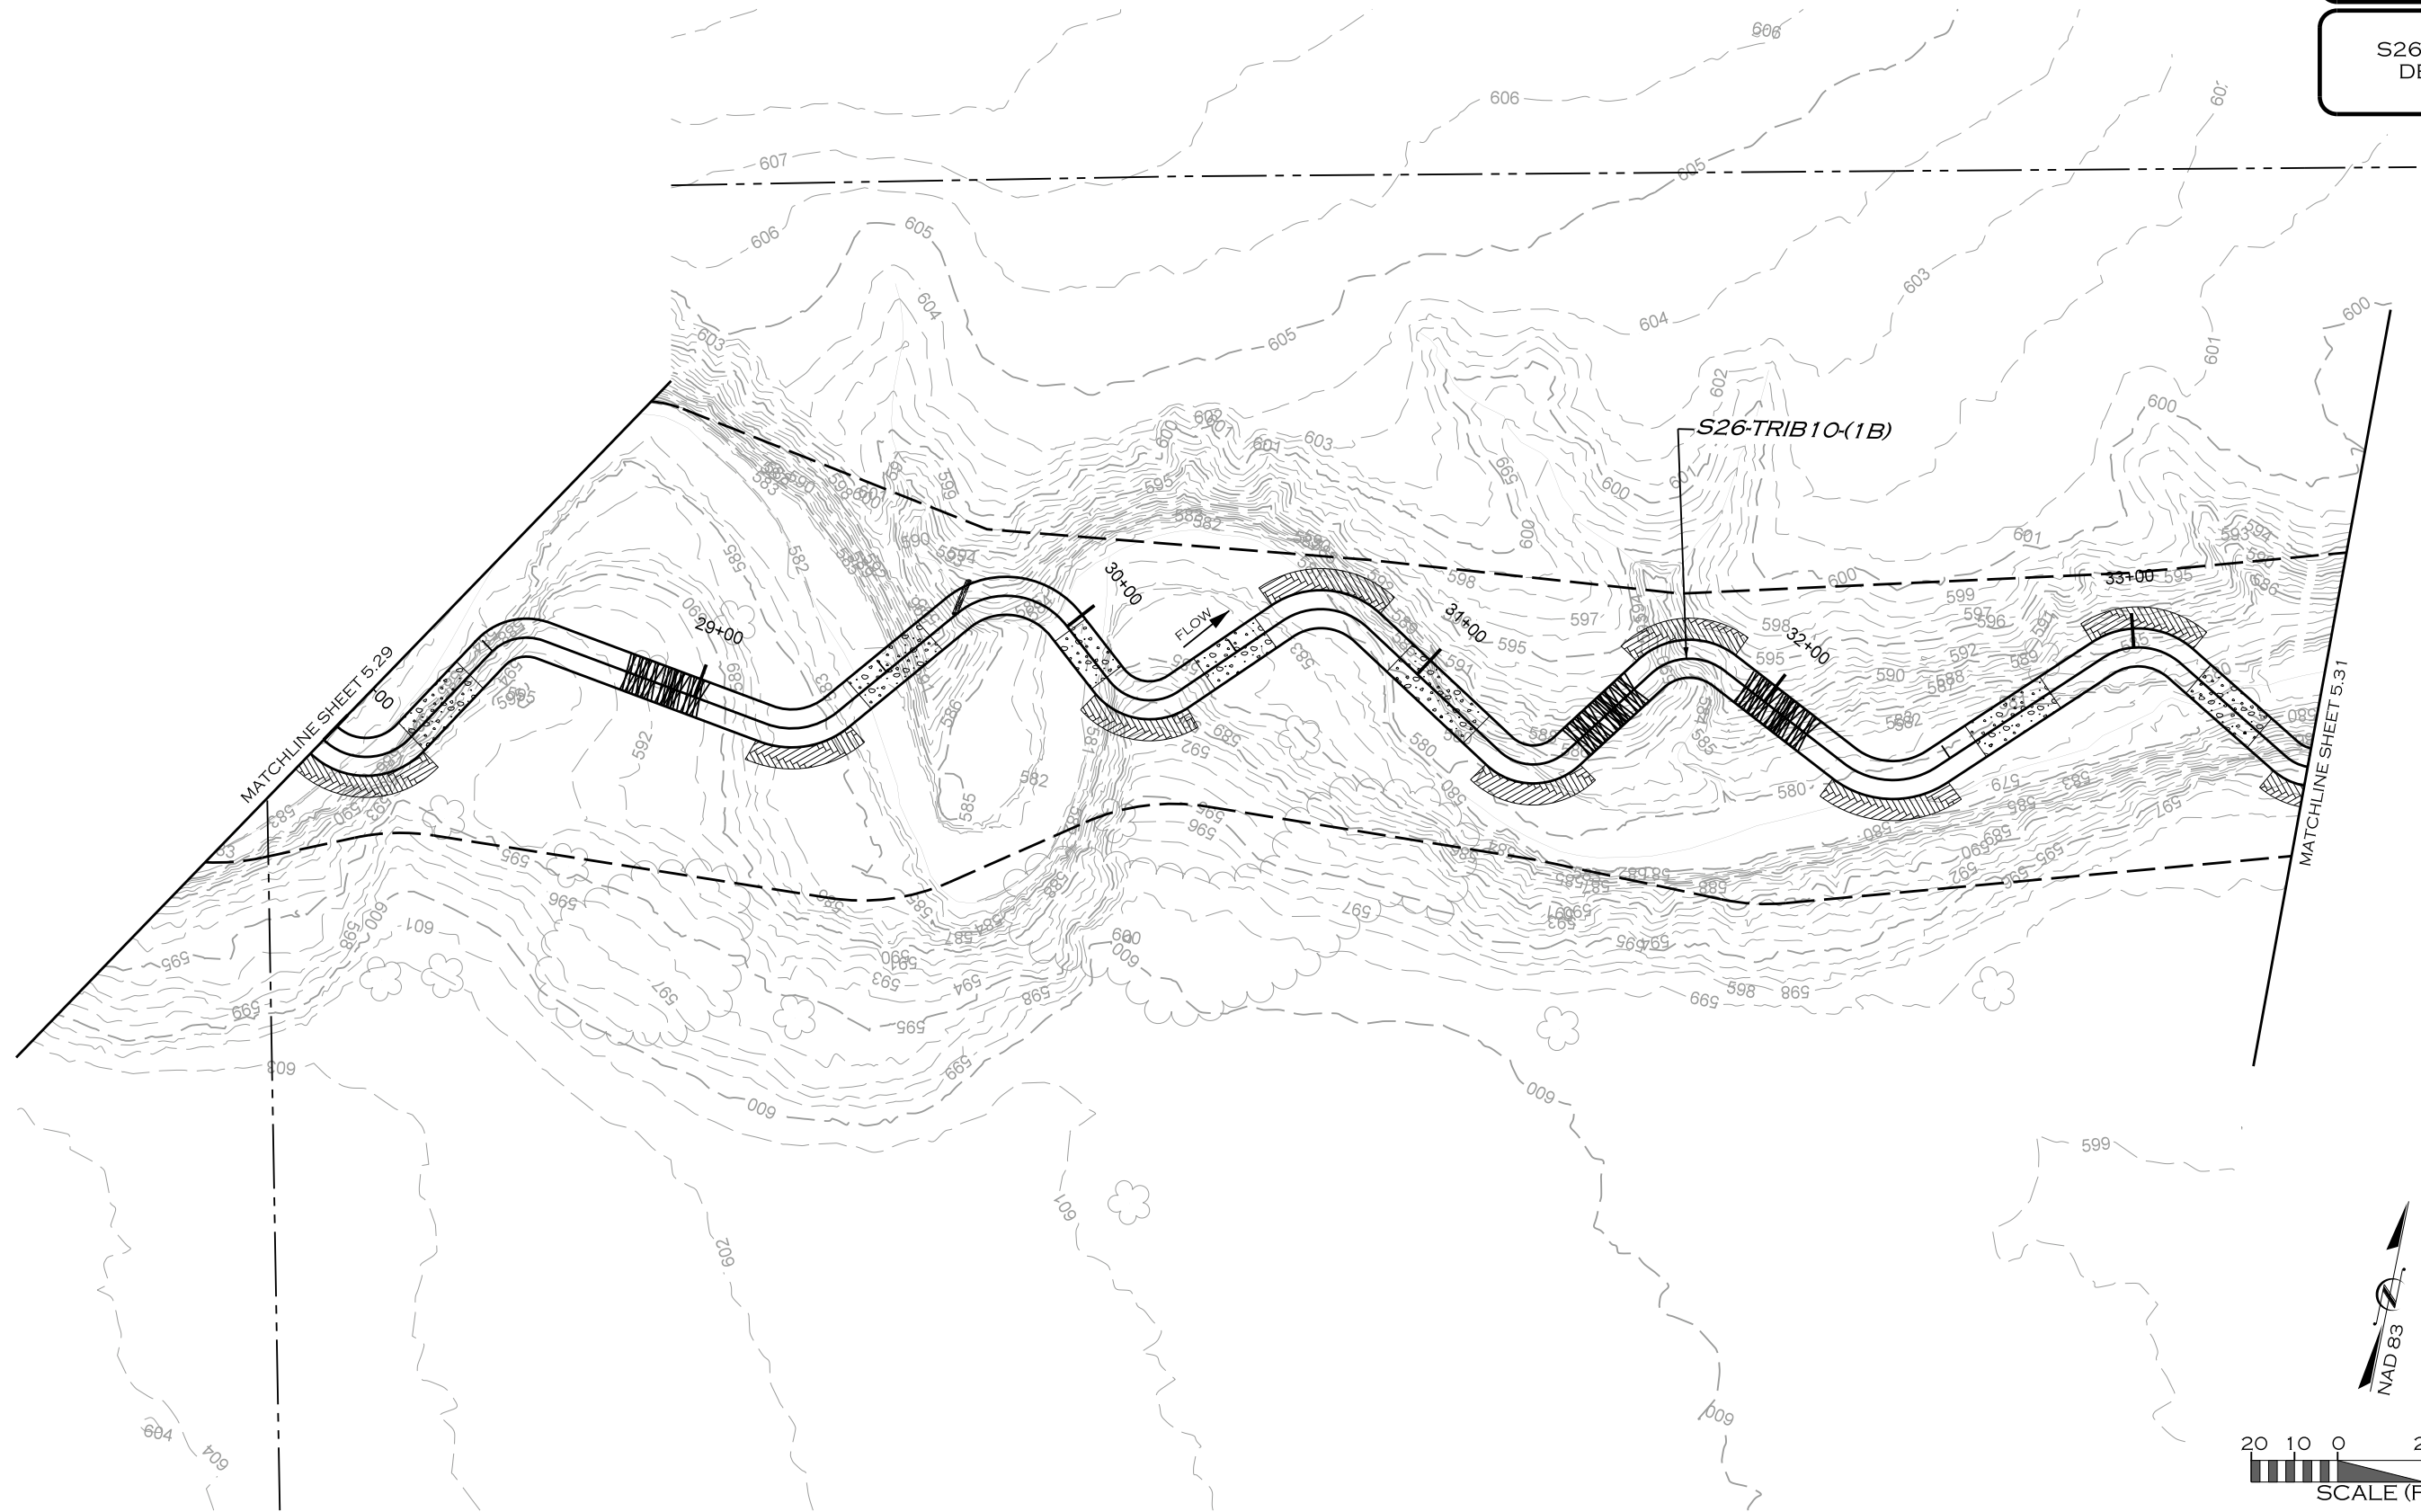

7/8/2019 R:\PROJECTS\DAL0001_LAKE_RALPH_HALL\CADD\MIT AREA C\PLANS\LRH_PSH_5.30.dgn

REVISIONS				
NO.	DESCRIPTION	ENGR.	APPROV.	DATE
1	DRAFT DESIGN PLANS	EMP	KLT	7/01/19



UPPER TRINITY
REGIONAL WATER DISTRICT

900 N KEALY ST
LEWISVILLE, TX 75057

PREPARED FOR:

LAKE RALPH HALL MITIGATION
MITIGATION ZONE C
FANNIN COUNTY, TEXAS




ECOSYSTEM
PLANNING &
RESTORATION

17575 N. ELDRIDGE PARKWAY, BLDG. C
TOMBALL, TX 77377
TEXAS REGISTERED ENGINEERING FIRM F-14997

PREPARED IN THE OFFICE OF:

PROJECT ENGINEER

NOT FOR CONSTRUCTION
THESE DRAWINGS WERE ISSUED BY
KEVIN TWEEDY PE#113620
FOR REGULATORY REVIEW
PURPOSES ONLY

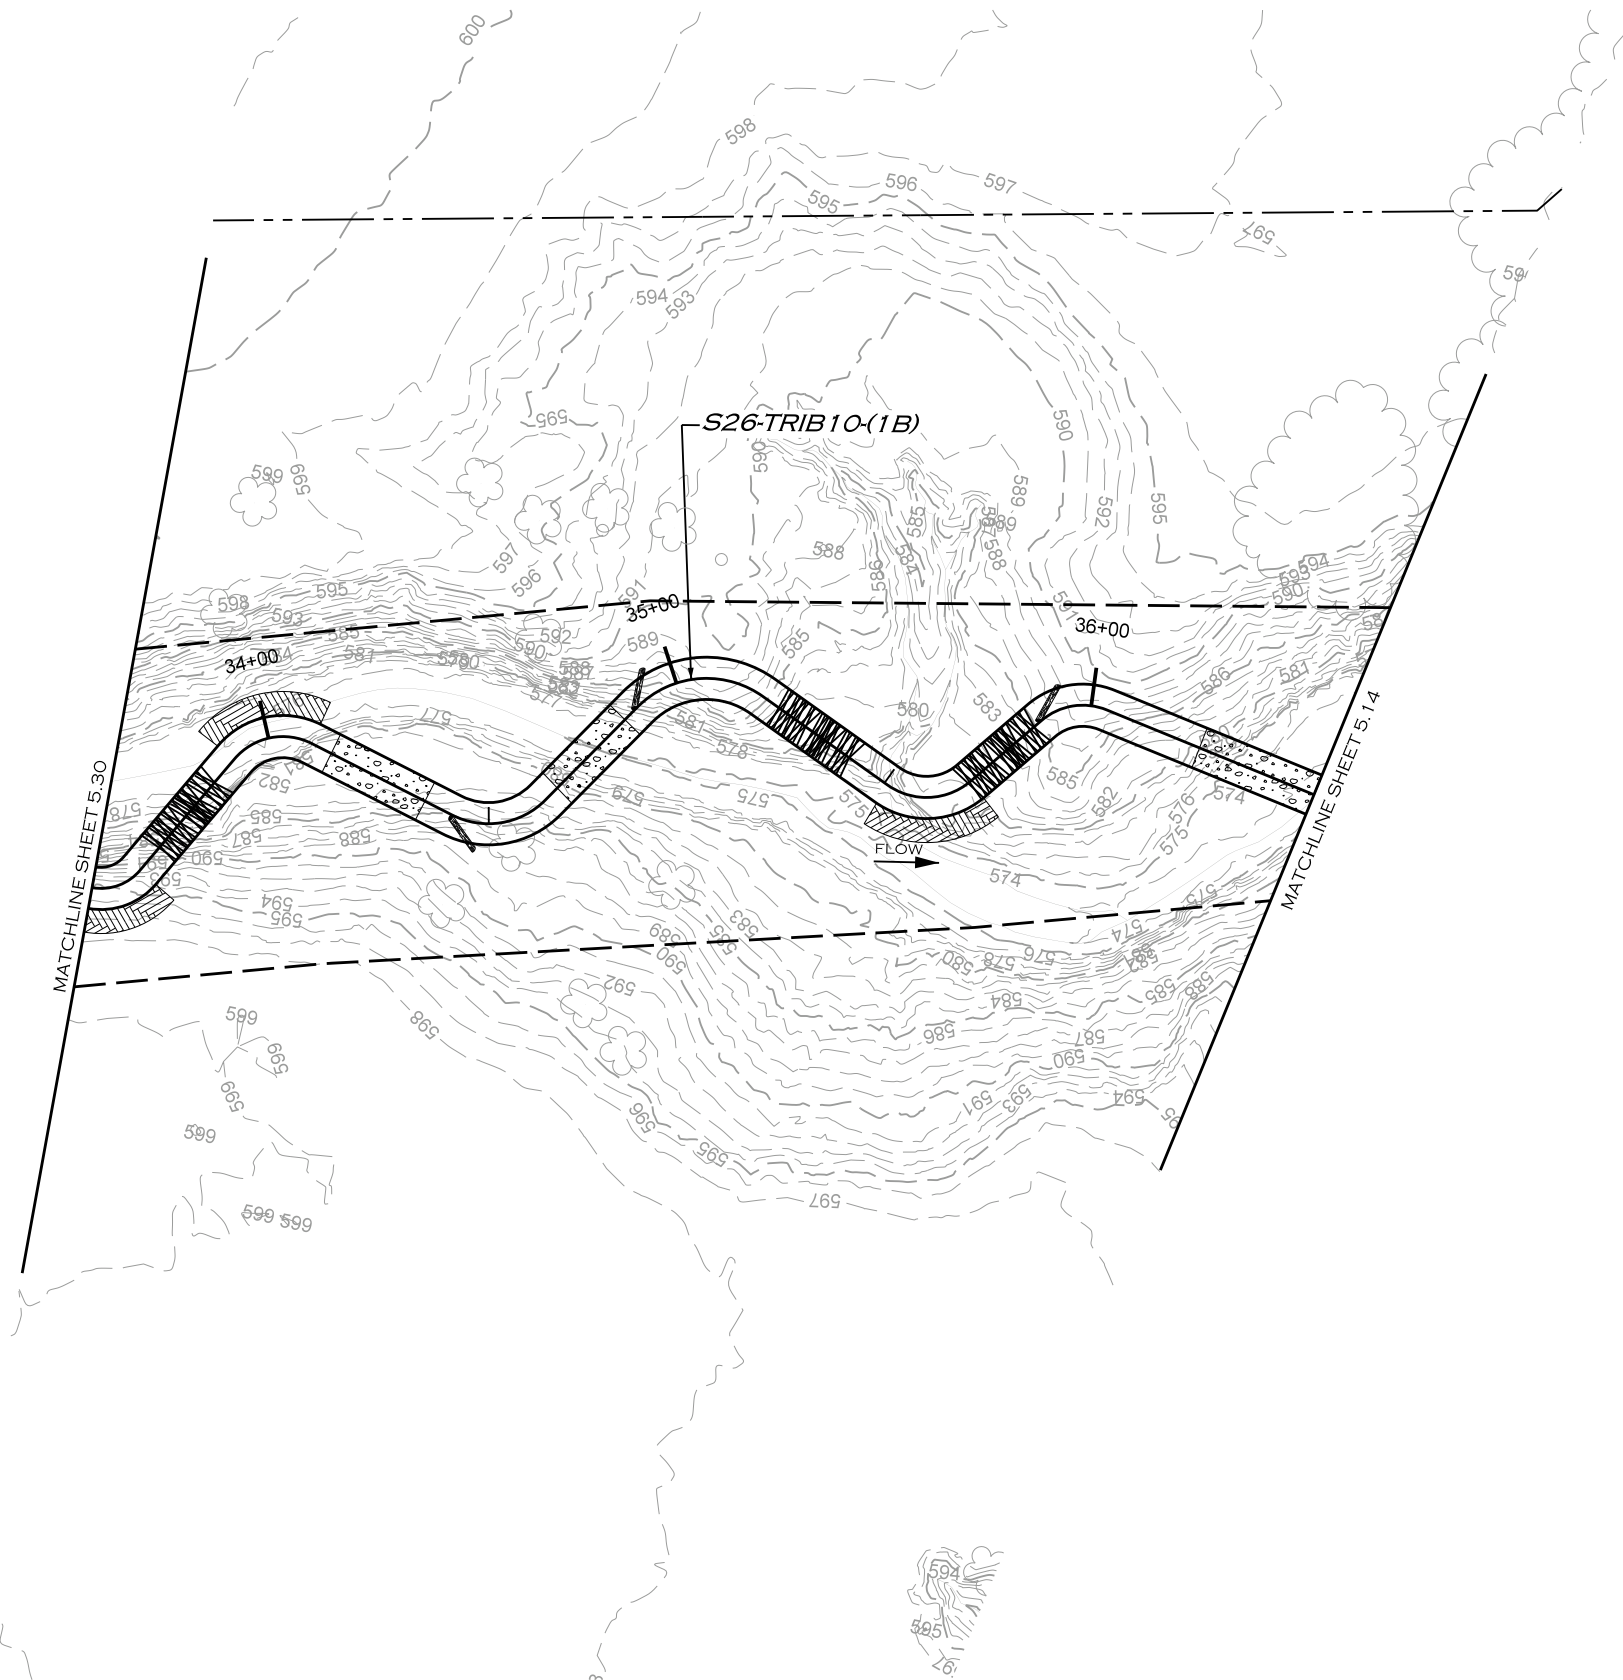

7/8/2019 R:\PROJECTS\DAL0001_LAKE_RALPH_HALL\CADD\MIT AREA C\PLANS\LRH_PSH_5.31.dgn

REVISIONS				
NO.	DESCRIPTION	ENGR.	APPROV.	DATE
1	DRAFT DESIGN PLANS	EMP	KLT	7/01/19



PREPARED FOR:

**UPPER TRINITY REGIONAL
WATER DISTRICT**

900 N KEALY ST
LEWISVILLE, TX 75057

LAKE RALPH HALL MITIGATION
MITIGATION ZONE C
FANNIN COUNTY, TEXAS



PREPARED IN THE OFFICE OF:


**ECOSYSTEM
PLANNING &
RESTORATION**

17575 N. ELDRIDGE PARKWAY, BLDG. C
TOMBALL, TX 77377
TEXAS REGISTERED ENGINEERING FIRM F-14997

PROJECT ENGINEER

NOT FOR CONSTRUCTION
THESE DRAWINGS WERE ISSUED BY
KEVIN TWEEDY PE#113620
FOR REGULATORY REVIEW
PURPOSES ONLY

S26-TRIB10-A1
DESIGN

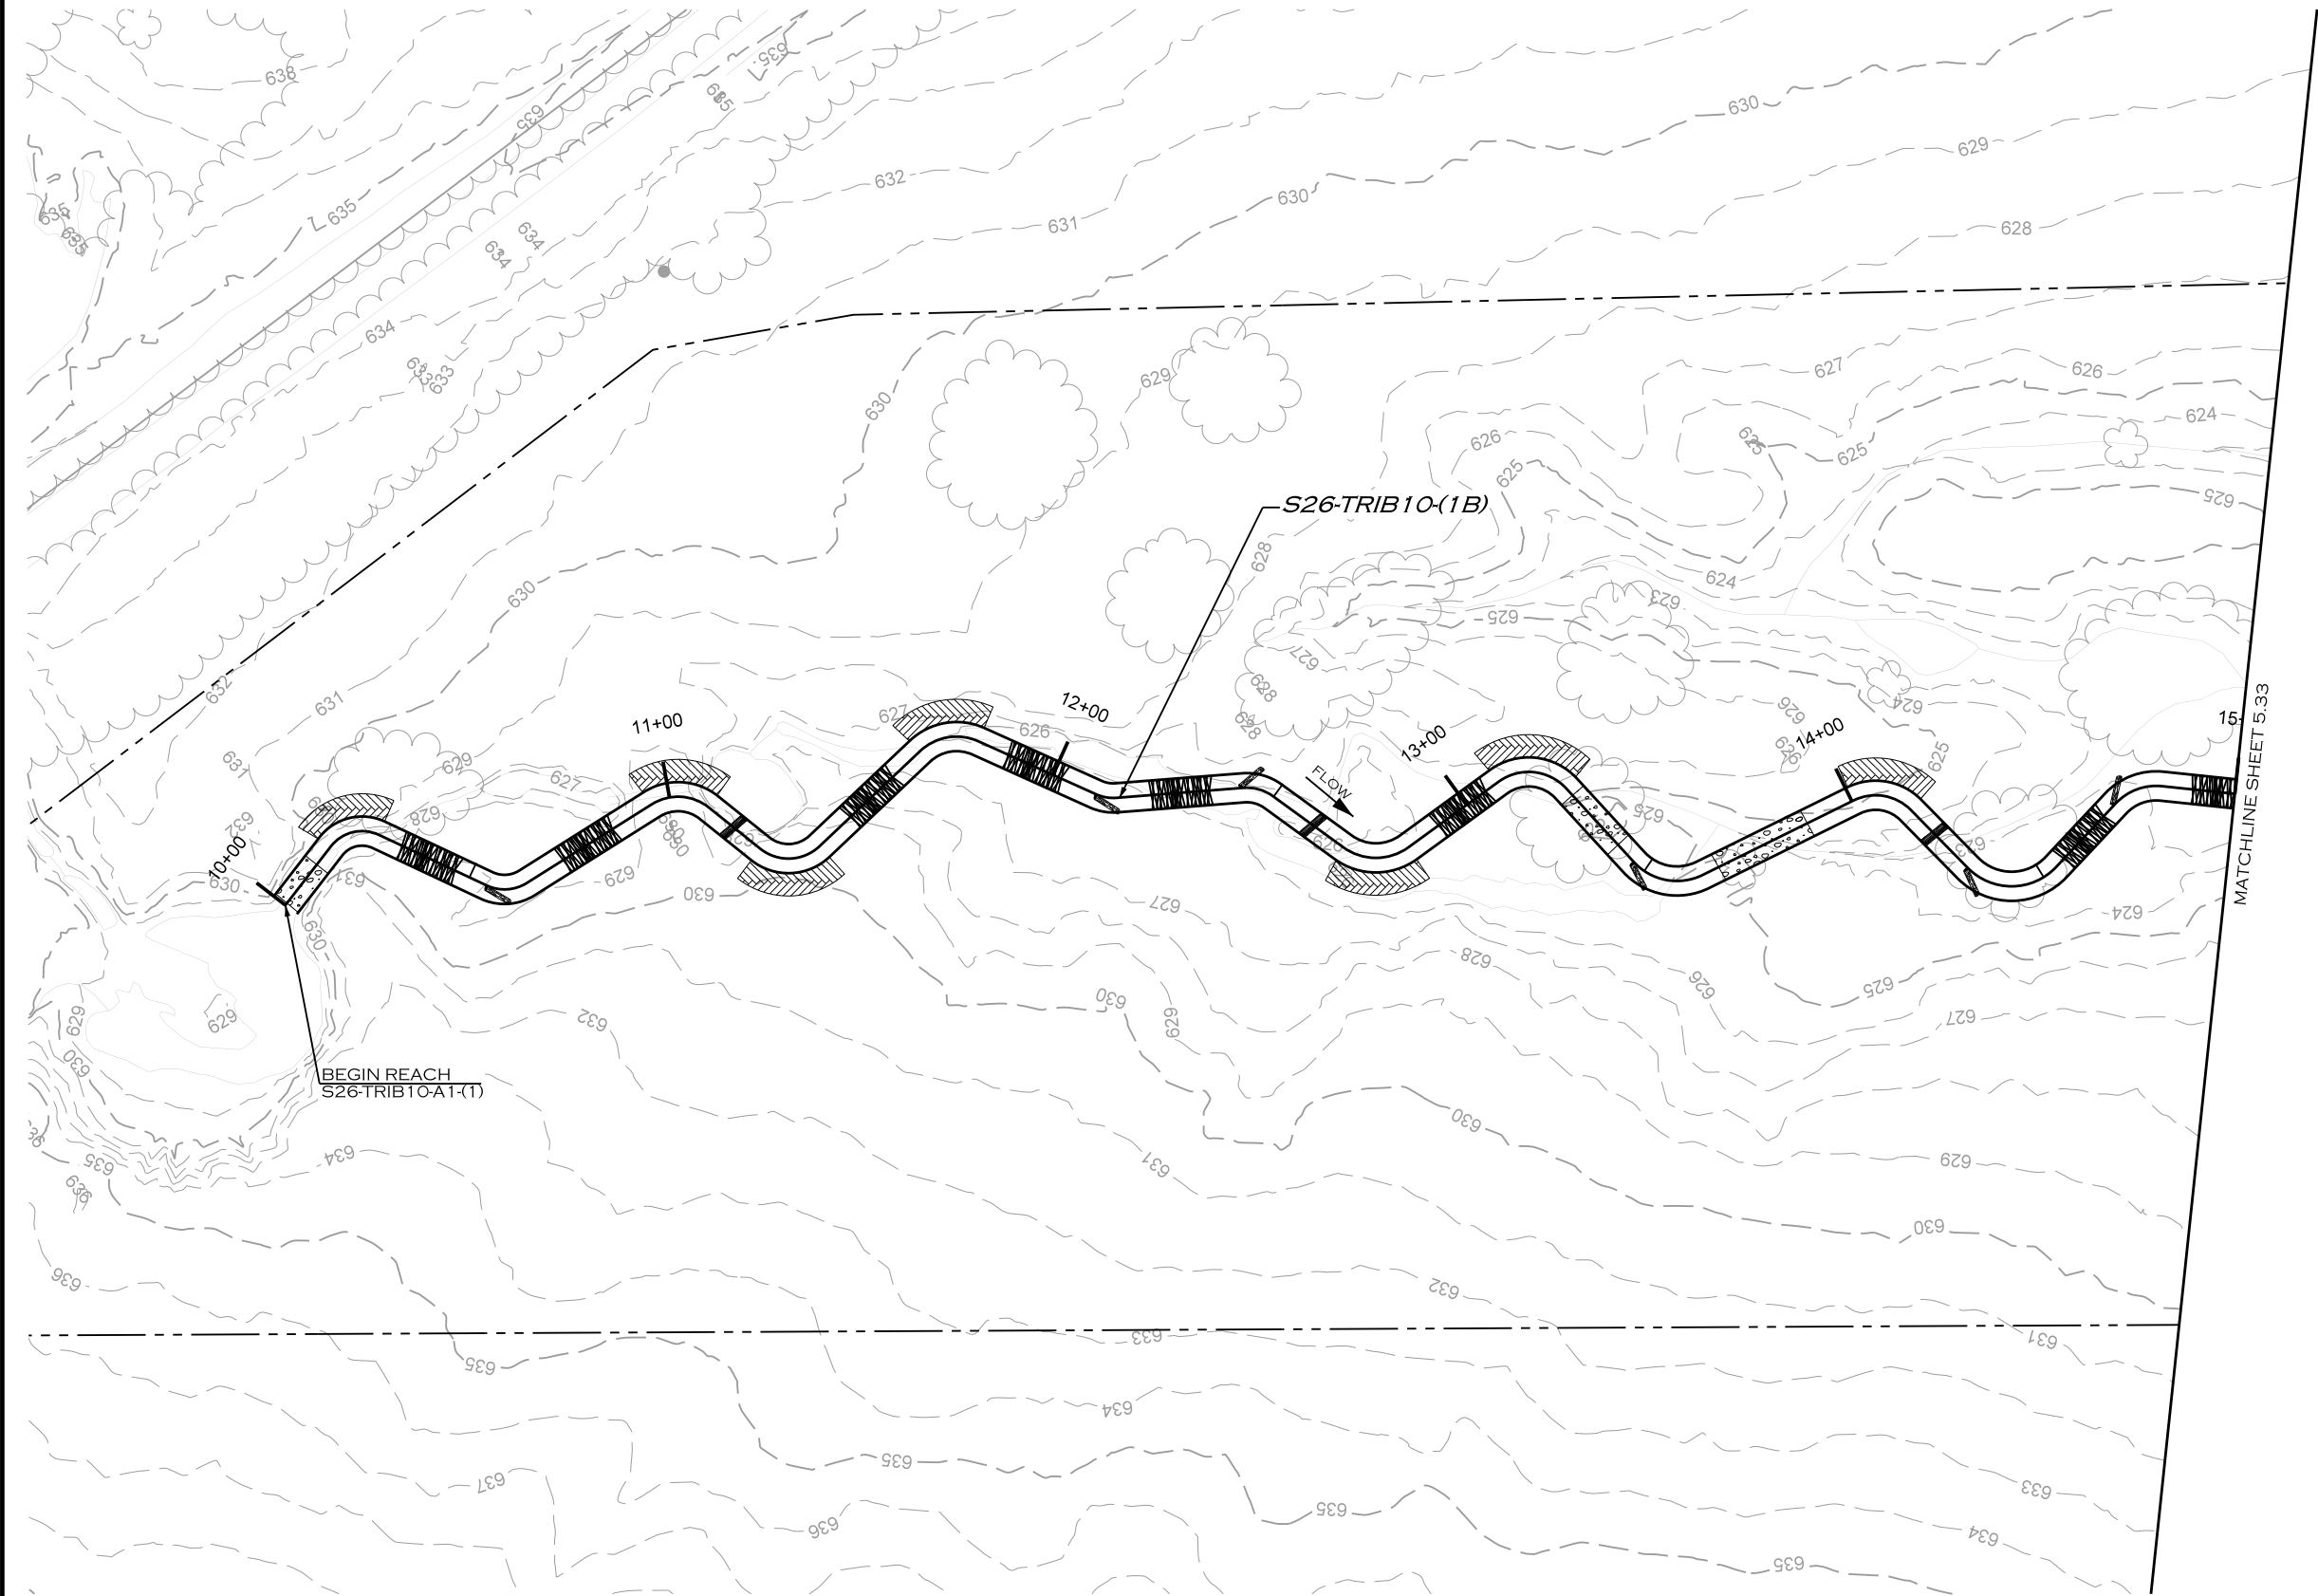

Z:\8\2019
R:\PROJECTS\DAL0001_LAKE_RALPH_HALL\CADD\MIT AREA C\PLANS\LRH_PSH_5.32.dgn

REVISIONS				
NO.	DESCRIPTION	ENGR.	APPROV.	DATE
1	DRAFT DESIGN PLANS	EMP	KLT	7/01/19



UPPER TRINITY
REGIONAL WATER DISTRICT

PREPARED FOR:

LAKE RALPH HALL MITIGATION
MITIGATION ZONE C
FANNIN COUNTY, TEXAS

900 N KEALY ST
LEWISVILLE, TX 75057

PREPARED IN THE OFFICE OF:




ECOSYSTEM
PLANNING &
RESTORATION

17575 N. ELDRIDGE PARKWAY, BLDG. C
TOMBALL, TX 77377
TEXAS REGISTERED ENGINEERING FIRM F-14997

PROJECT ENGINEER

NOT FOR CONSTRUCTION
THESE DRAWINGS WERE ISSUED BY
KEVIN TWEEDY PE#113620
FOR REGULATORY REVIEW
PURPOSES ONLY

S26-TRIB10-A1
DESIGN

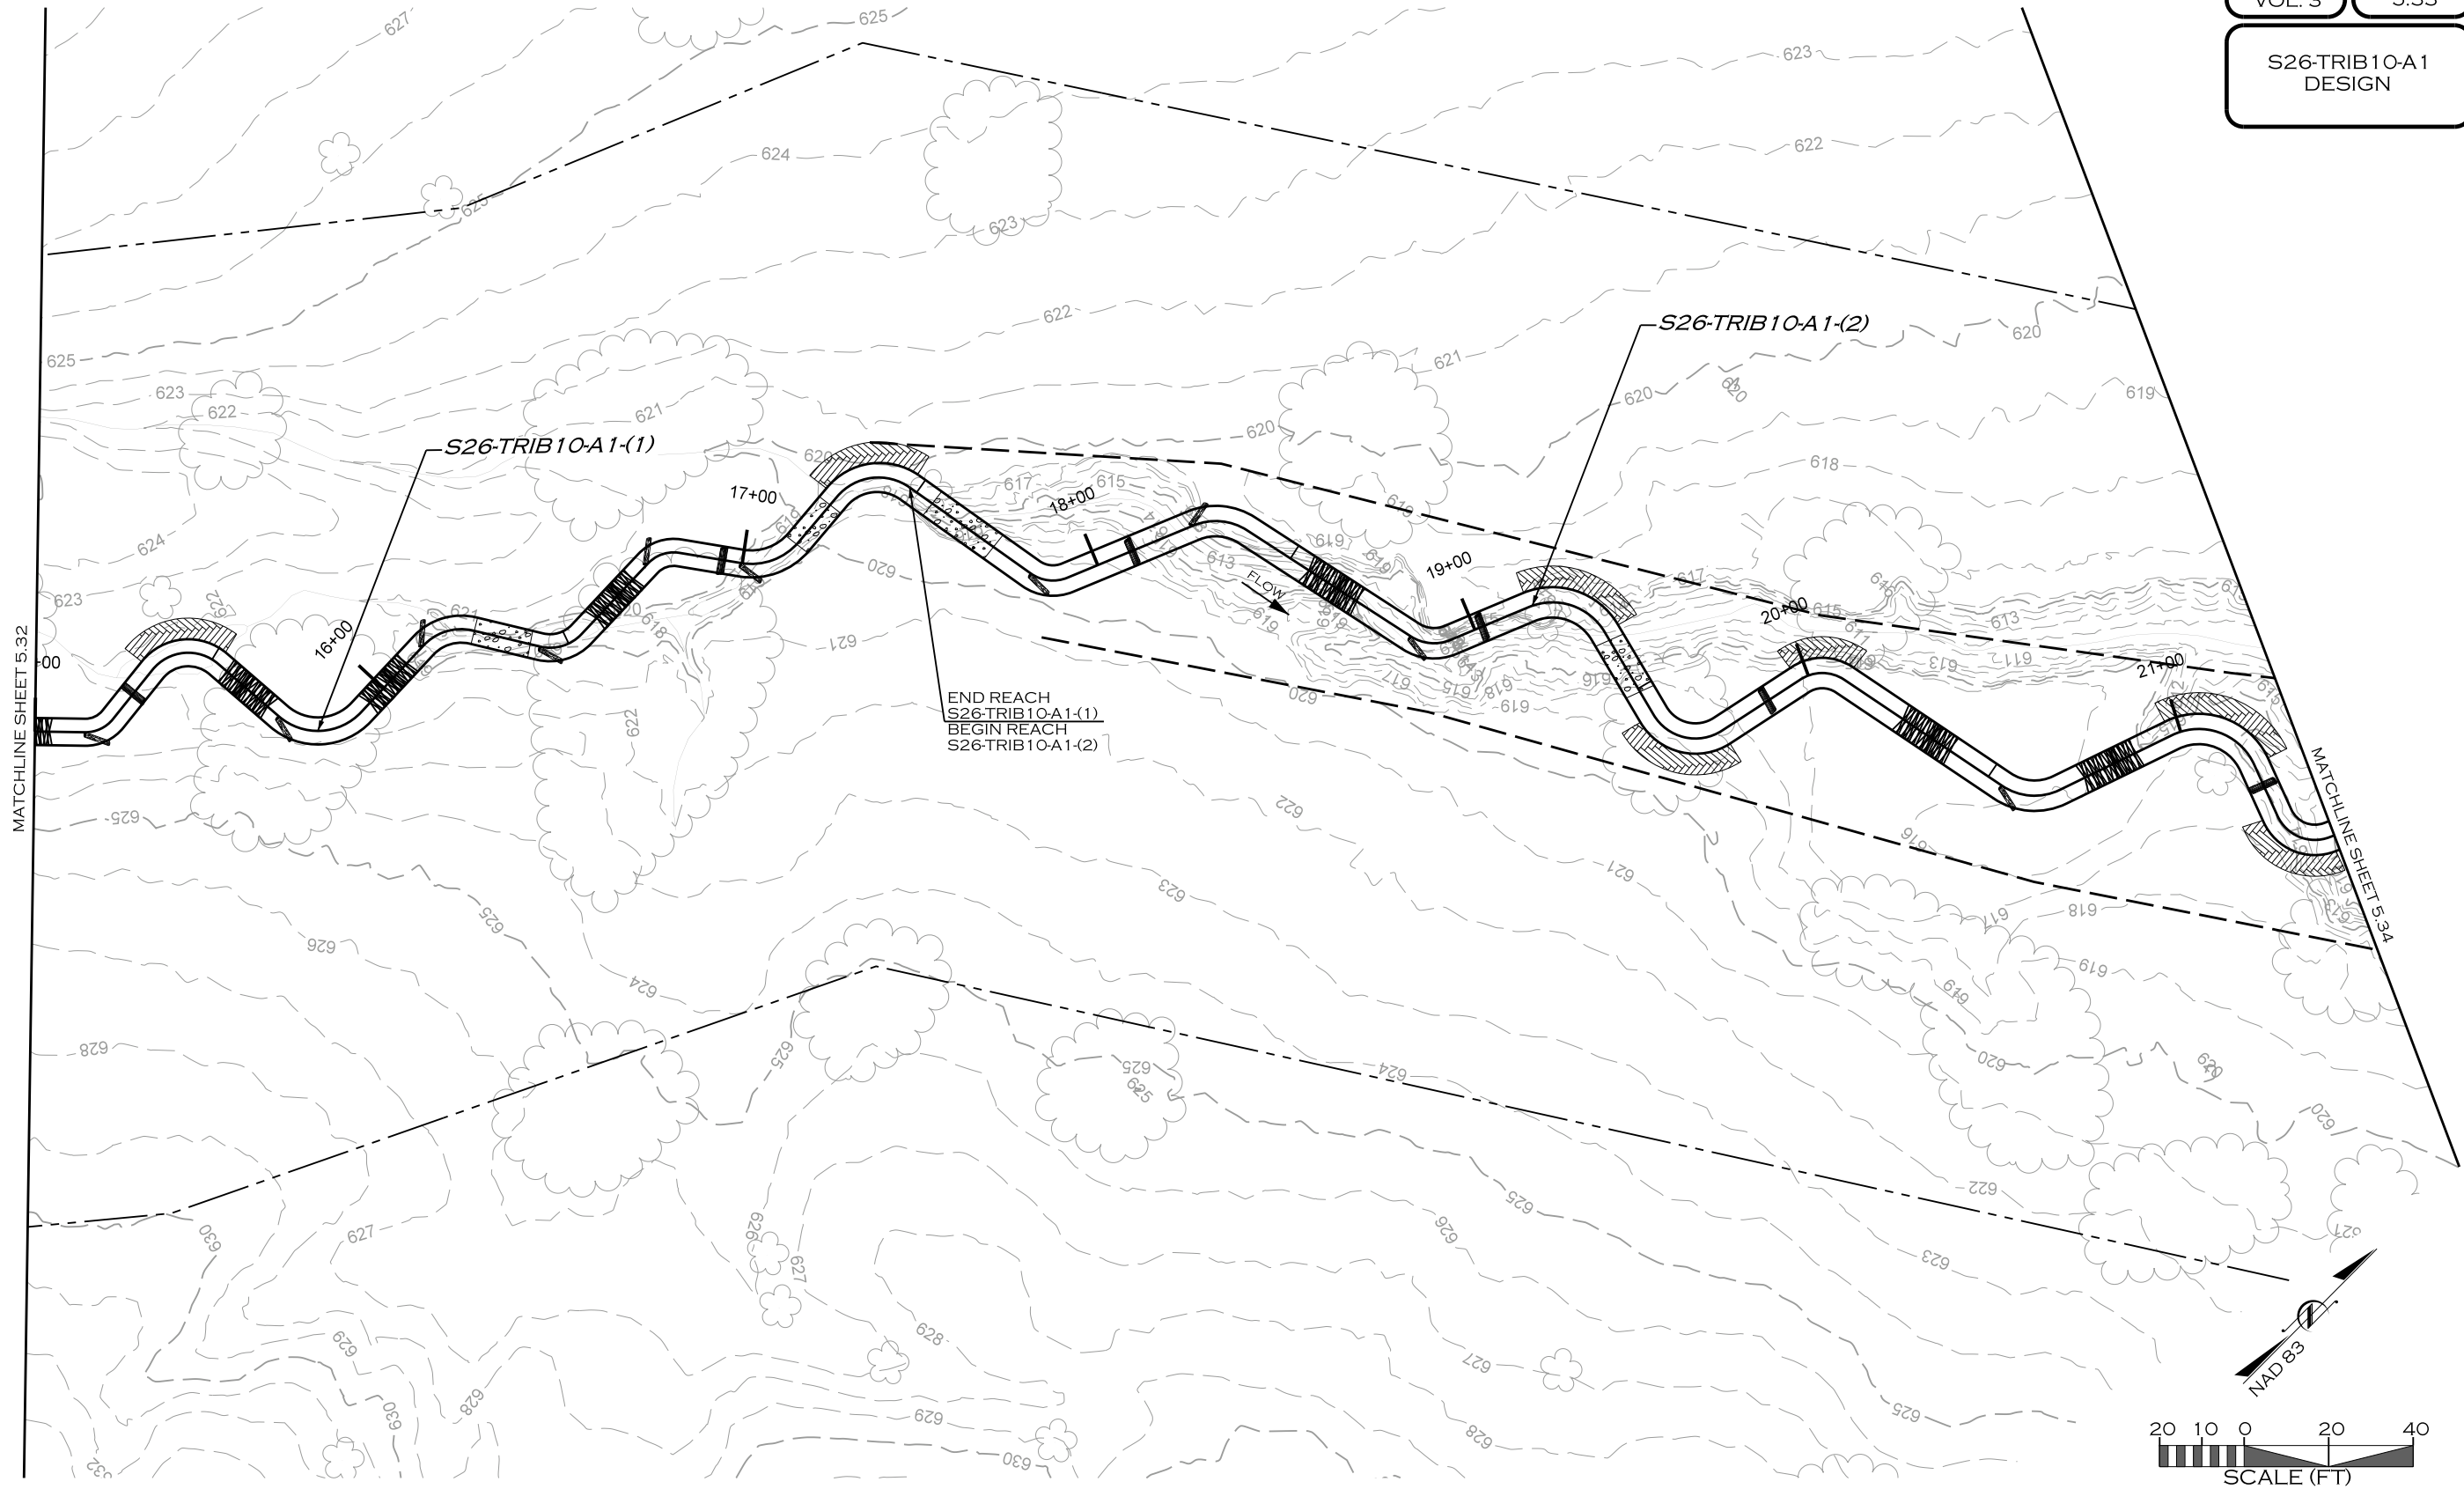

REVISIONS				
NO.	DESCRIPTION	ENGR.	APPROV.	DATE
1	DRAFT DESIGN PLANS	EMP	KLT	7/01/19



UPPER TRINITY
REGIONAL WATER DISTRICT

PREPARED FOR:

**UPPER TRINITY REGIONAL
WATER DISTRICT**

900 N KEALY ST
LEWISVILLE, TX 75057

LAKE RALPH HALL MITIGATION
MITIGATION ZONE C
FANNIN COUNTY, TEXAS




PREPARED IN THE OFFICE OF:

**ECOSYSTEM
PLANNING &
RESTORATION**

17575 N. ELDRIDGE PARKWAY, BLDG. C
TOMBALL, TX 77377
TEXAS REGISTERED ENGINEERING FIRM F-14997

PROJECT ENGINEER

NOT FOR CONSTRUCTION
THESE DRAWINGS WERE ISSUED BY
KEVIN TWEEDY PE#113620
FOR REGULATORY REVIEW
PURPOSES ONLY

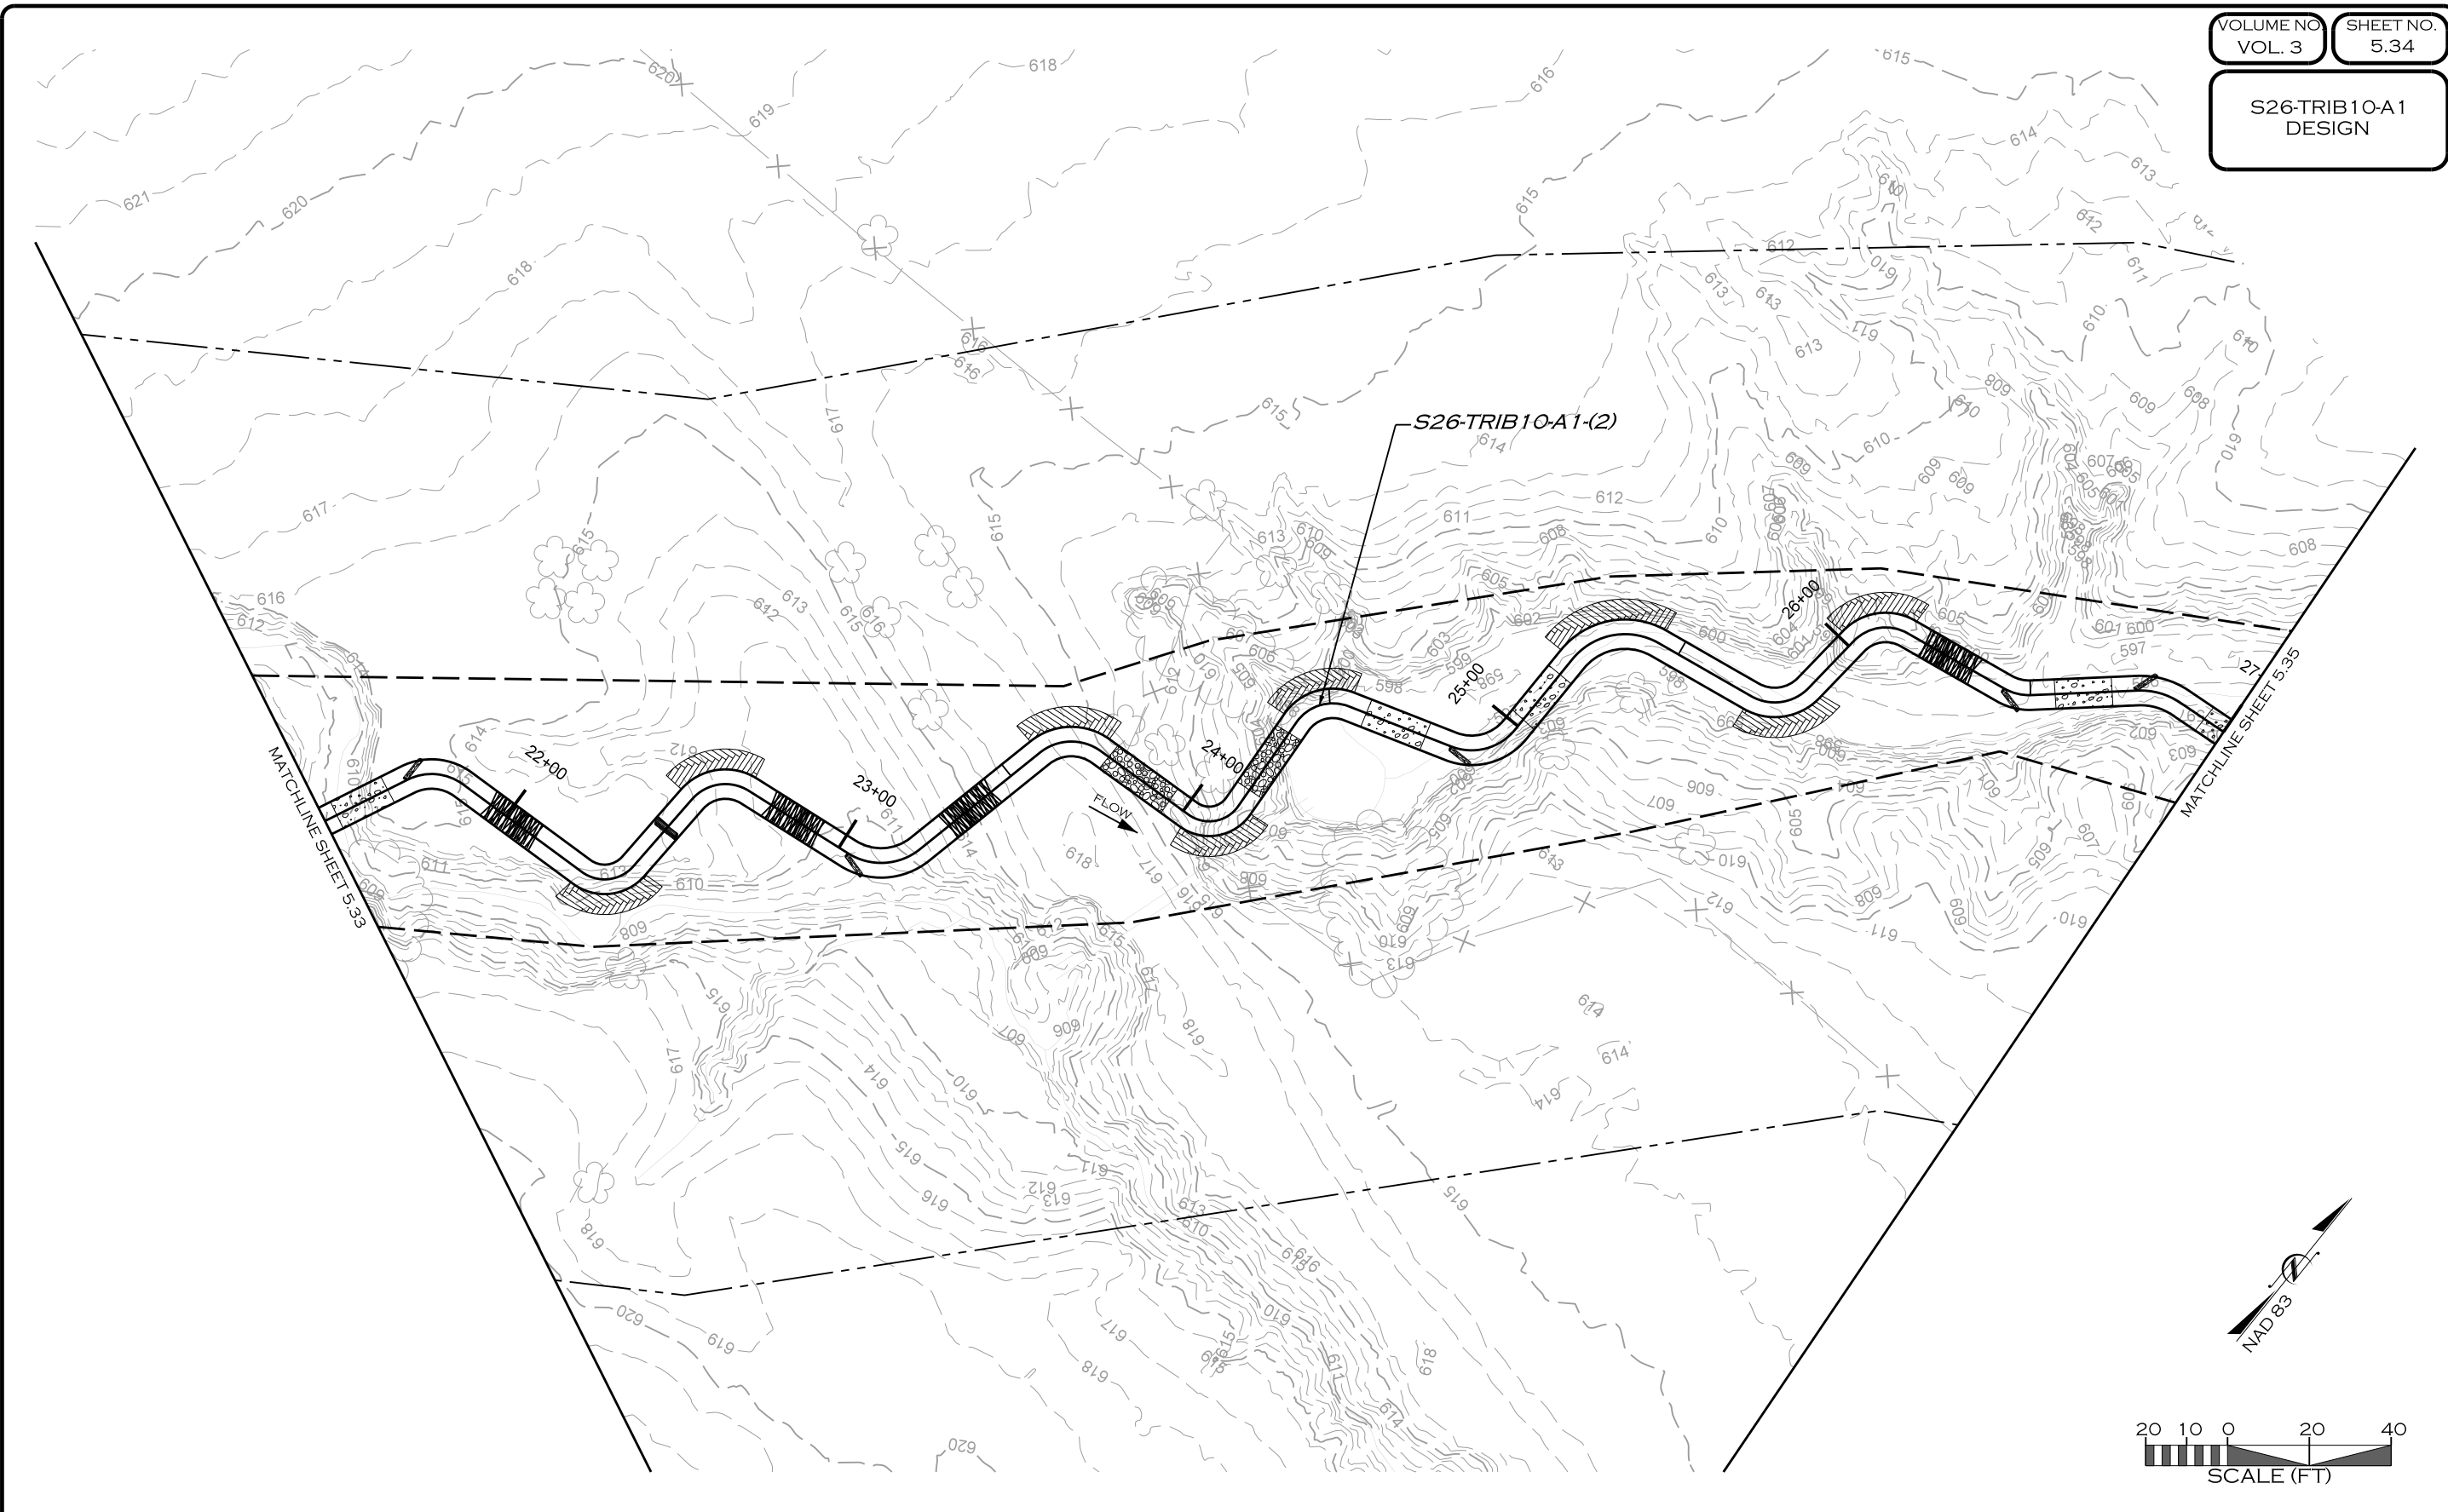

7/8/2019 R:\PROJECTS\DAL0001_LAKE_RALPH_HALL\CADD\MIT AREA C\PLANS\LRH_PSH_5.34.dgn

REVISIONS				
NO.	DESCRIPTION	ENGR.	APPROV.	DATE
1	DRAFT DESIGN PLANS	EMP	KLT	7/01/19

UPPER TRINITY
REGIONAL WATER DISTRICT

900 N KEALY ST
LEWISVILLE, TX 75057

PREPARED FOR:

LAKE RALPH HALL MITIGATION
MITIGATION ZONE C
FANNIN COUNTY, TEXAS


PREPARED IN THE OFFICE OF:

ECOSYSTEM
PLANNING &
RESTORATION

17575 N. ELDRIDGE PARKWAY, BLDG. C
TOMBALL, TX 77377
TEXAS REGISTERED ENGINEERING FIRM F-14997

PROJECT ENGINEER

NOT FOR CONSTRUCTION
THESE DRAWINGS WERE ISSUED BY
KEVIN TWEEDY PE#113620
FOR REGULATORY REVIEW
PURPOSES ONLY

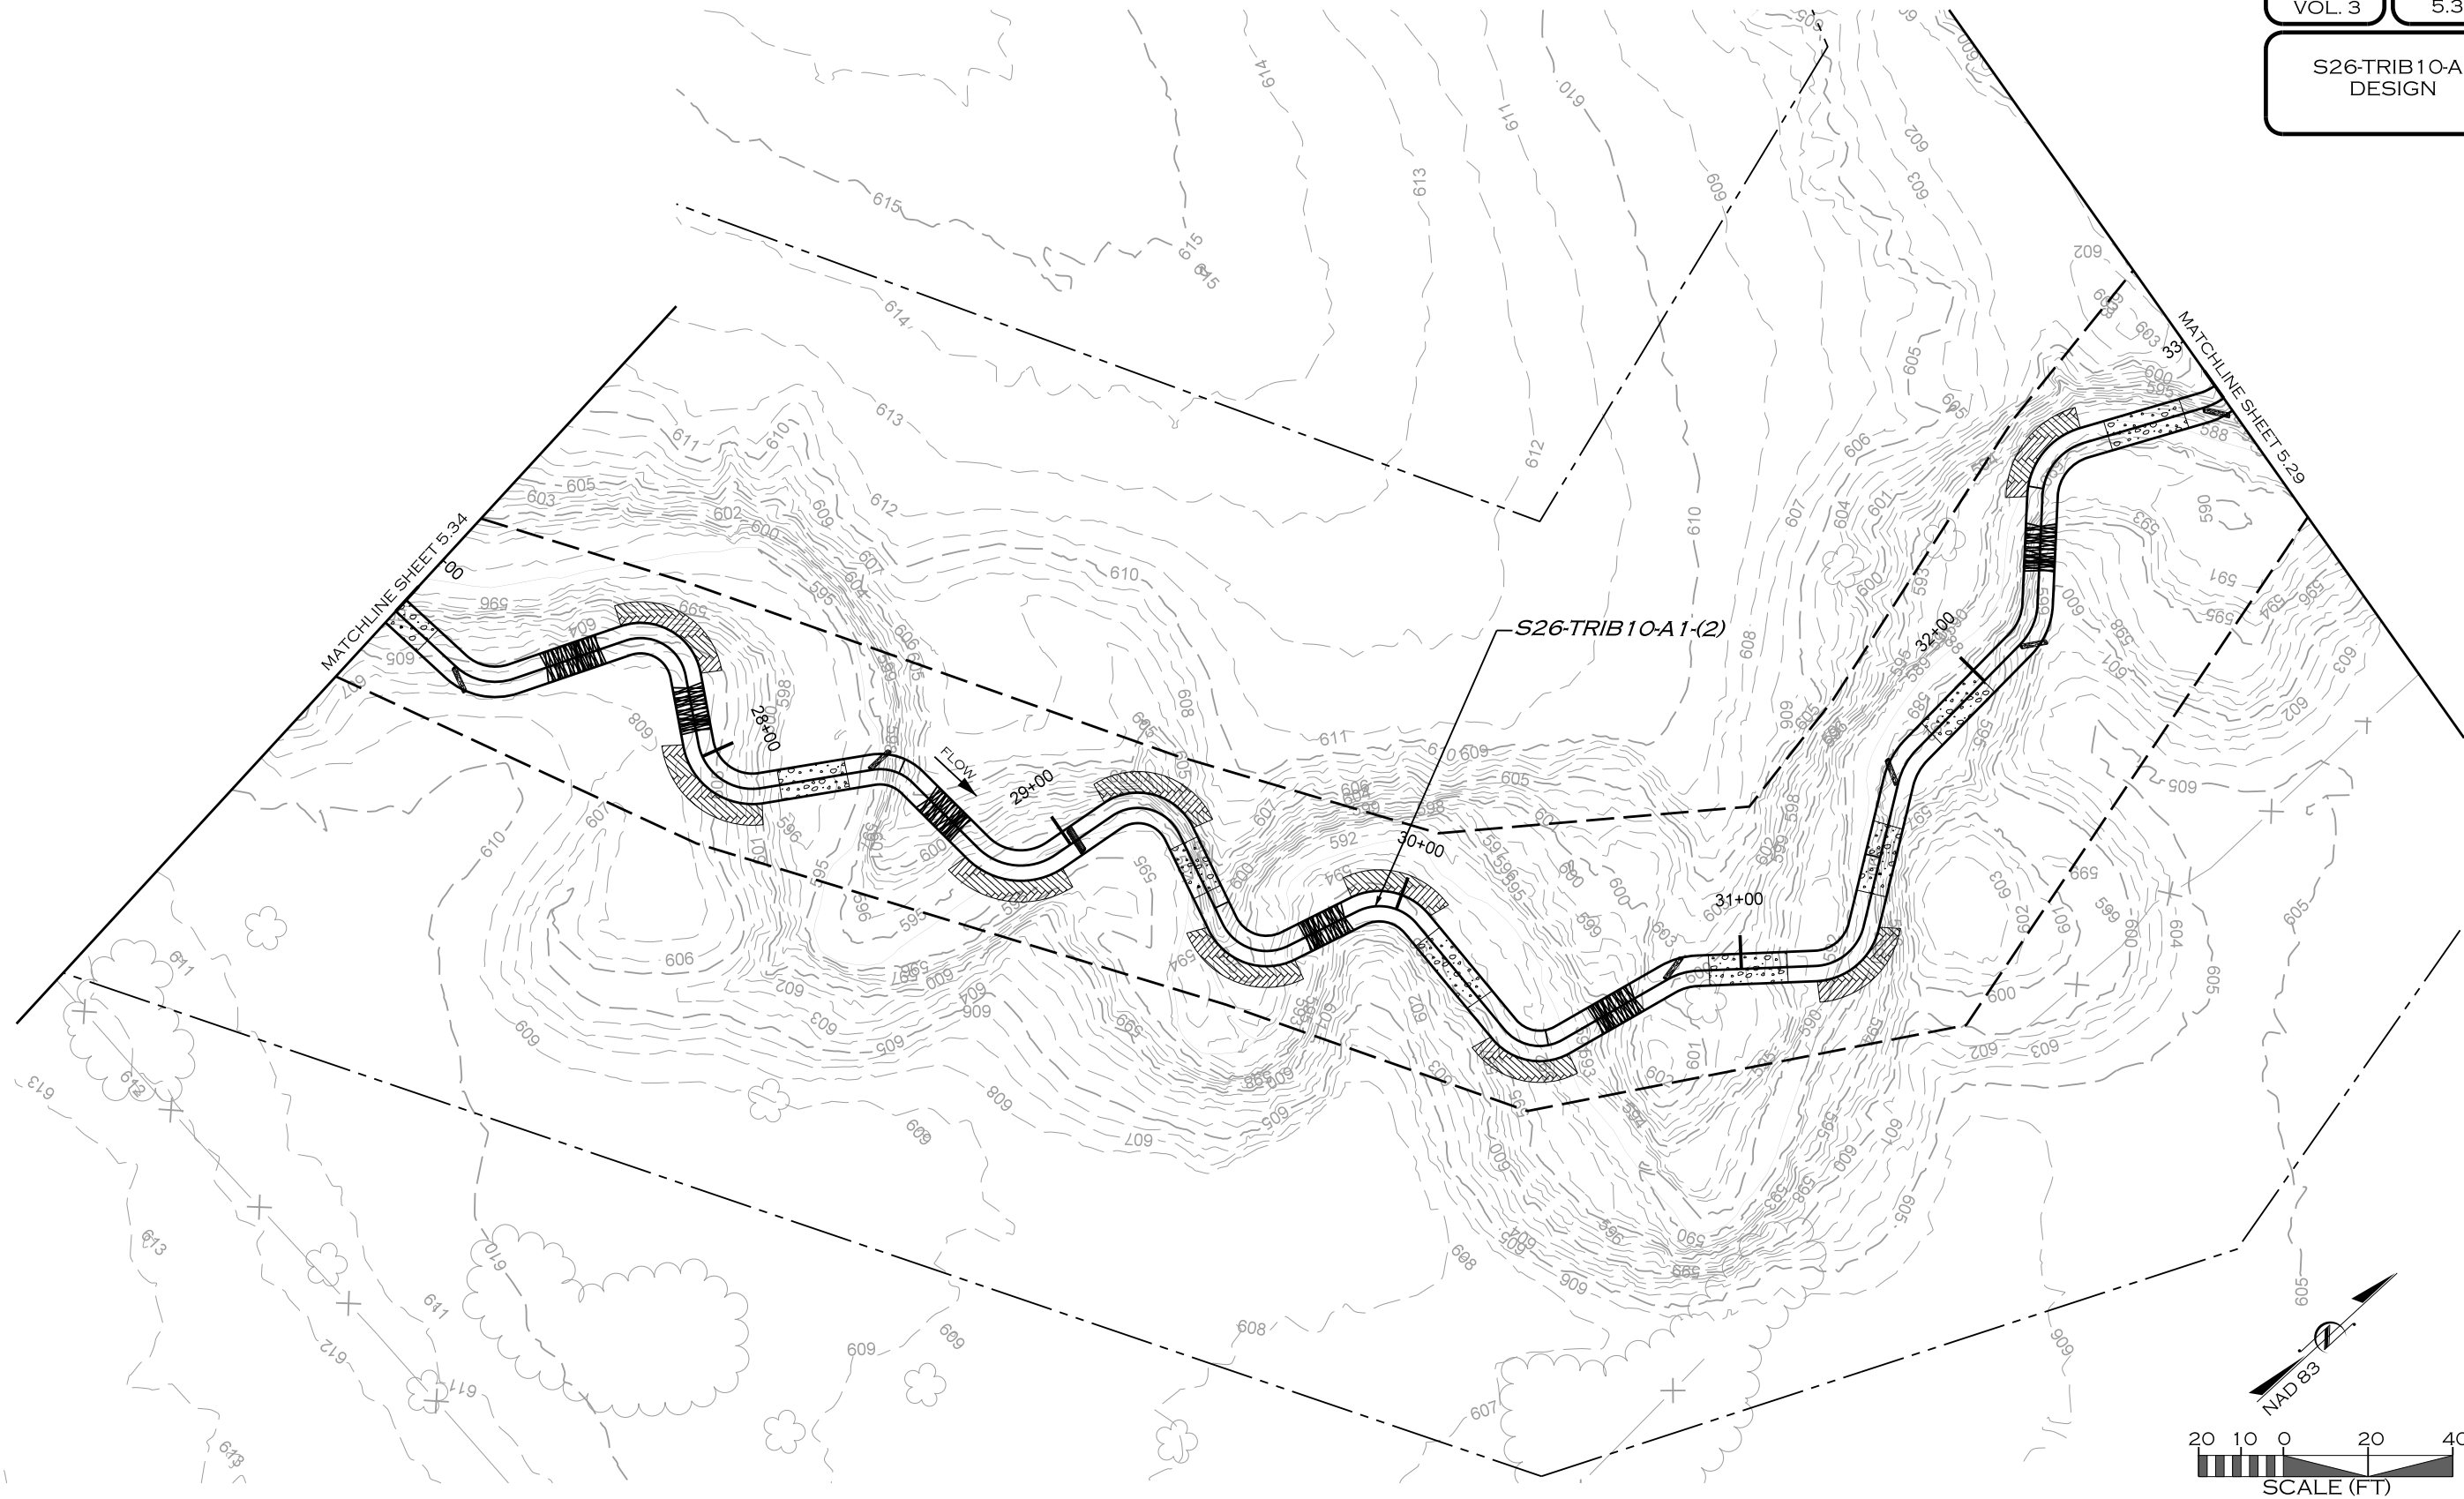

Z:\8\2019
R:\PROJECTS\DAL0001_LAKE_RALPH_HALL\CADD\MIT AREA C\PLANS\LRH_PSH_5.35.dgn
JACON

REVISIONS				
NO.	DESCRIPTION	ENGR.	APPROV.	DATE
1	DRAFT DESIGN PLANS	EMP	KLT	7/01/19



UPPER TRINITY
REGIONAL WATER DISTRICT

900 N KEALY ST
LEWISVILLE, TX 75057

PREPARED FOR:

LAKE RALPH HALL MITIGATION
MITIGATION ZONE C
FANNIN COUNTY, TEXAS





PREPARED IN THE OFFICE OF:

ECOSYSTEM
PLANNING &
RESTORATION

17575 N. ELDRIDGE PARKWAY, BLDG. C
TOMBALL, TX 77377
TEXAS REGISTERED ENGINEERING FIRM F-14997

PROJECT ENGINEER

NOT FOR CONSTRUCTION
THESE DRAWINGS WERE ISSUED BY
KEVIN TWEEDY PE#113620
FOR REGULATORY REVIEW
PURPOSES ONLY

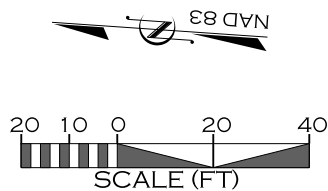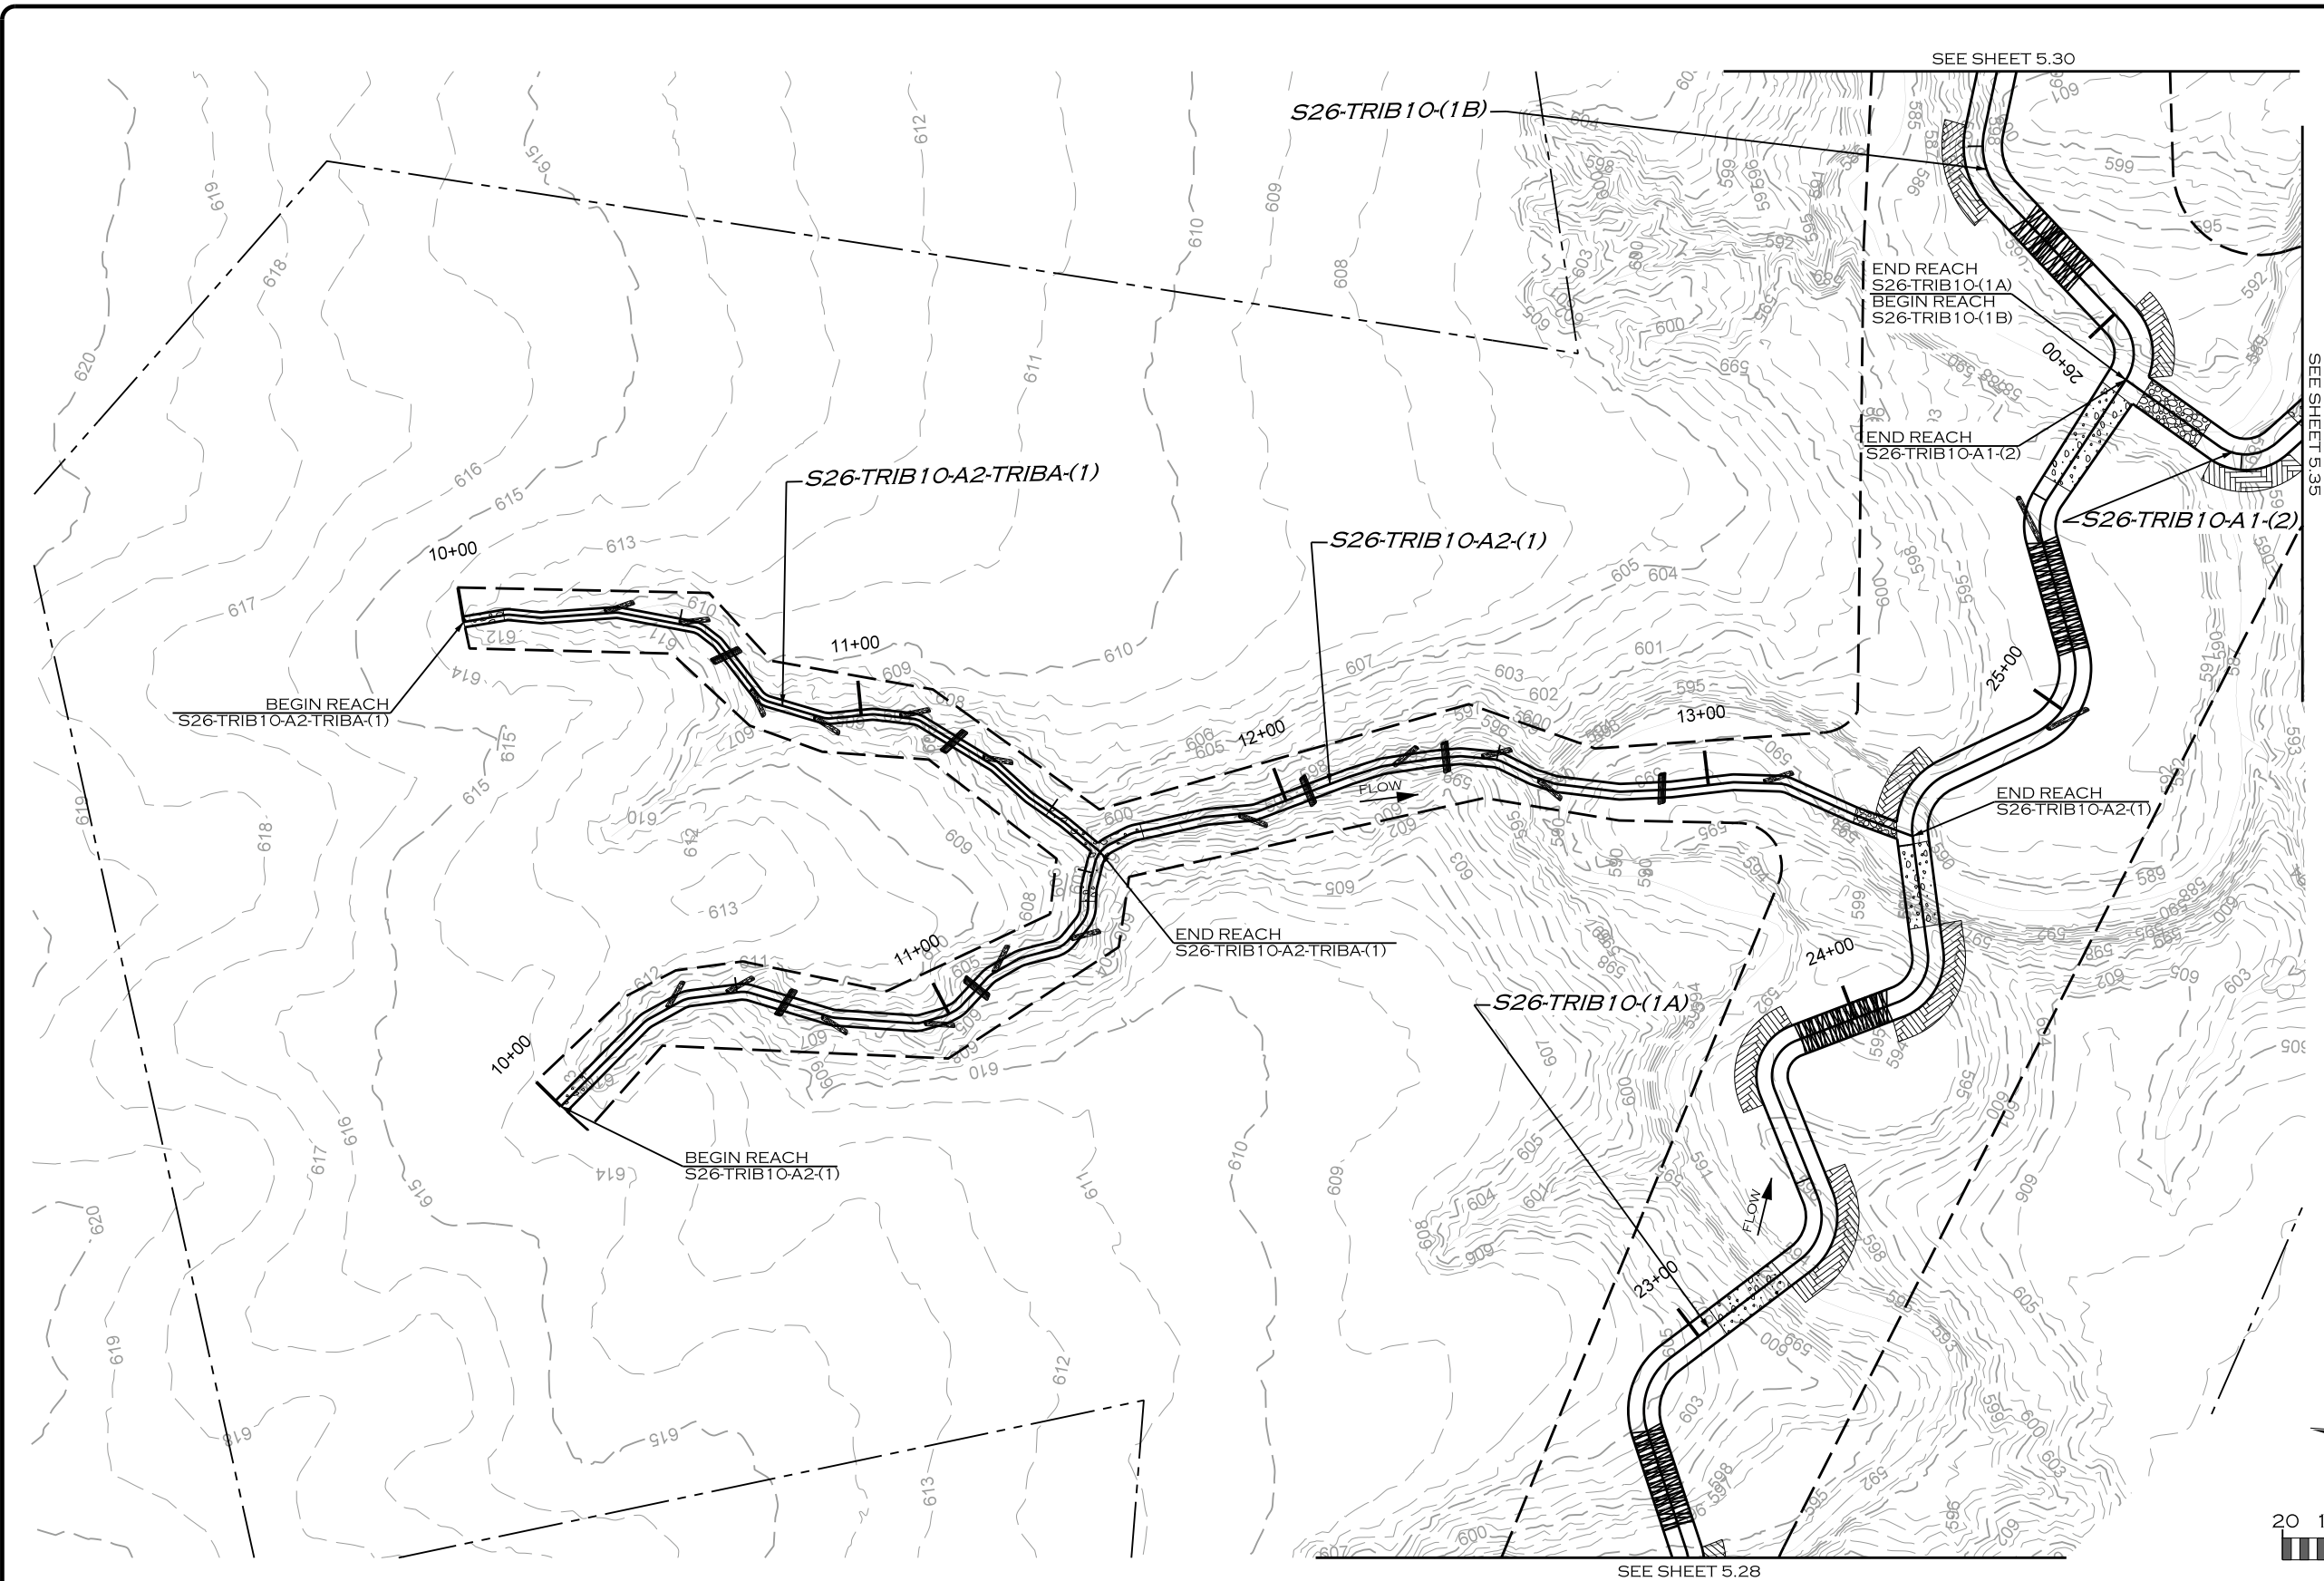

7/8/2019 R:\PROJECTS\DAL0001_LAKE_RALPH_HALL\CADD\MIT AREA C\PLANS\LRH_PSH_5.36.dgn

REVISIONS				
NO.	DESCRIPTION	ENGR.	APPROV.	DATE
1	DRAFT DESIGN PLANS	EMP	KLT	7/01/19

PREPARED FOR:



UPPER TRINITY
REGIONAL WATER DISTRICT

900 N KEALY ST
LEWISVILLE, TX 75057

LAKE RALPH HALL MITIGATION
MITIGATION ZONE C
FANNIN COUNTY, TEXAS

PREPARED IN THE OFFICE OF:




ECOSYSTEM
PLANNING &
RESTORATION

17575 N. ELDRIDGE PARKWAY, BLDG. C
TOMBALL, TX 77377
TEXAS REGISTERED ENGINEERING FIRM F-14997

PROJECT ENGINEER

NOT FOR CONSTRUCTION
THESE DRAWINGS WERE ISSUED BY
KEVIN TWEEDY PE#113620
FOR REGULATORY REVIEW
PURPOSES ONLY

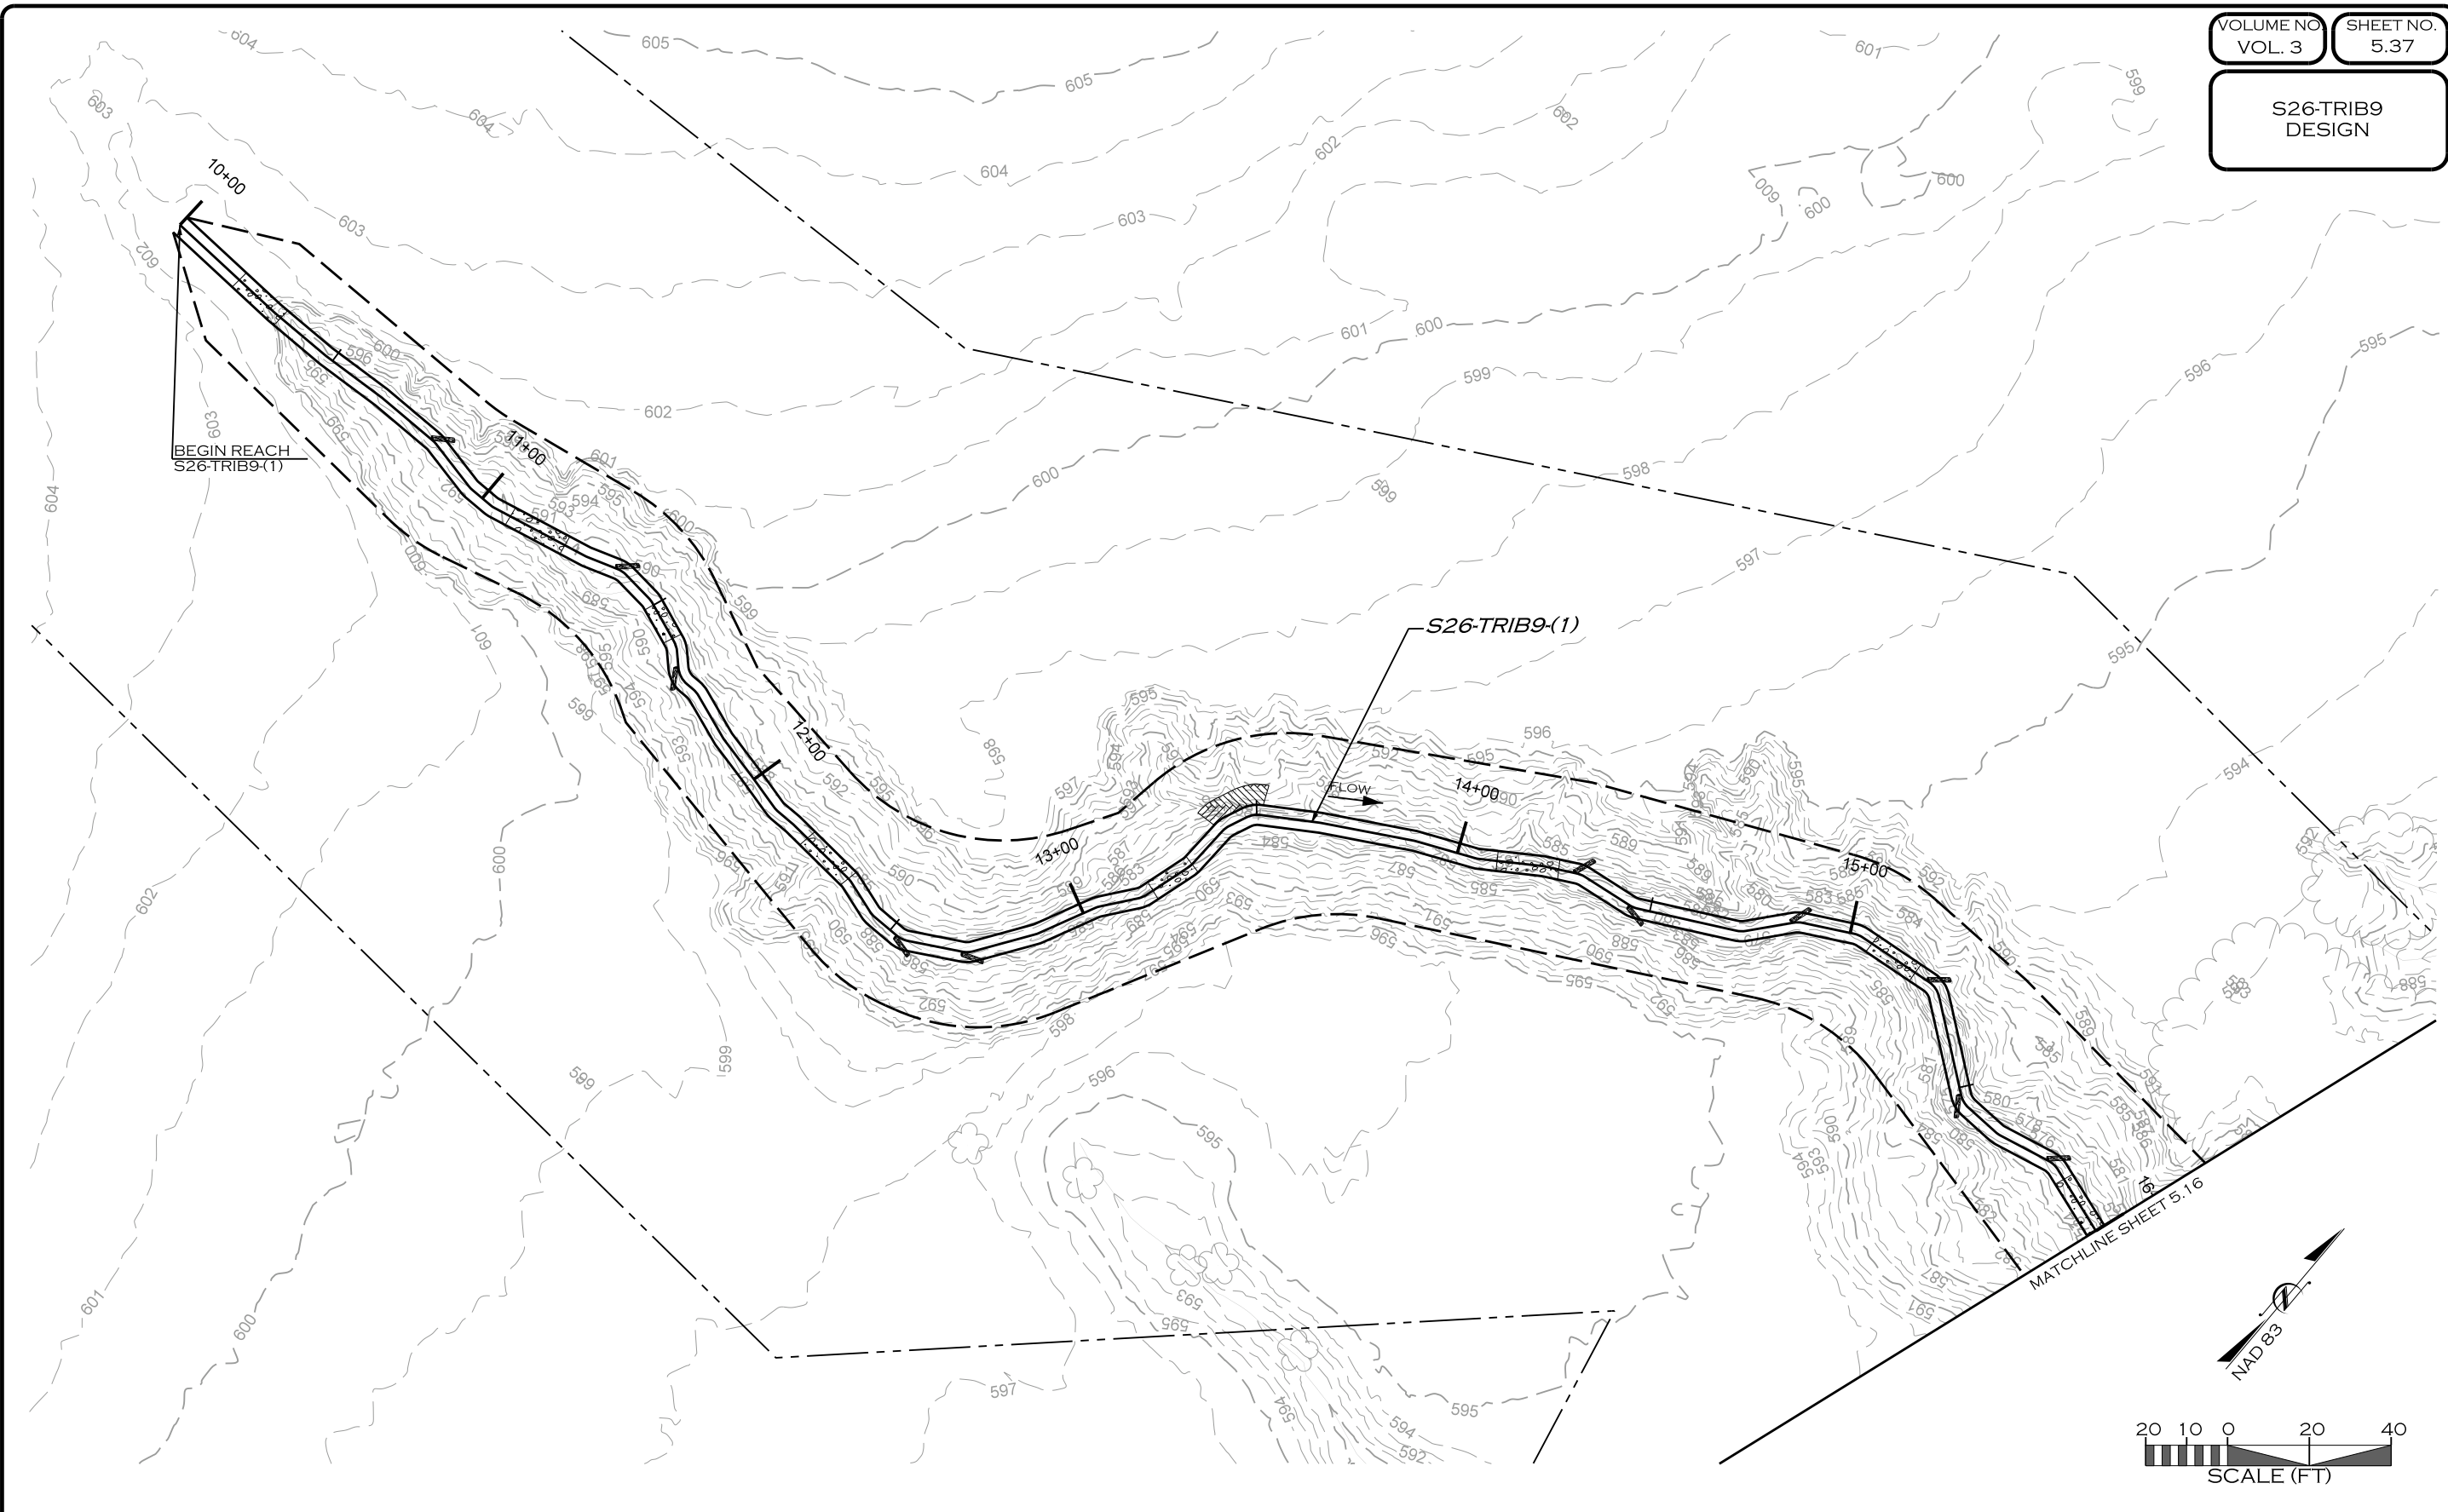

7/8/2019 R:\PROJECTS\DAL0001_LAKE_RALPH_HALL\CADD\MIT AREA C\PLANS\LRH_PSH_5.37.dgn

REVISIONS				
NO.	DESCRIPTION	ENGR.	APPROV.	DATE
1	DRAFT DESIGN PLANS	EMP	KLT	7/01/19



UPPER TRINITY
REGIONAL WATER DISTRICT

PREPARED FOR:

**UPPER TRINITY REGIONAL
WATER DISTRICT**

900 N KEALY ST
LEWISVILLE, TX 75057

LAKE RALPH HALL MITIGATION
MITIGATION ZONE C
FANNIN COUNTY, TEXAS



PREPARED IN THE OFFICE OF:


**ECOSYSTEM
PLANNING &
RESTORATION**

17575 N. ELDRIDGE PARKWAY, BLDG. C
TOMBALL, TX 77377
TEXAS REGISTERED ENGINEERING FIRM F-14997

PROJECT ENGINEER

NOT FOR CONSTRUCTION
THESE DRAWINGS WERE ISSUED BY
KEVIN TWEEDY PE#113620
FOR REGULATORY REVIEW
PURPOSES ONLY

S26-TRIB6
DESIGN

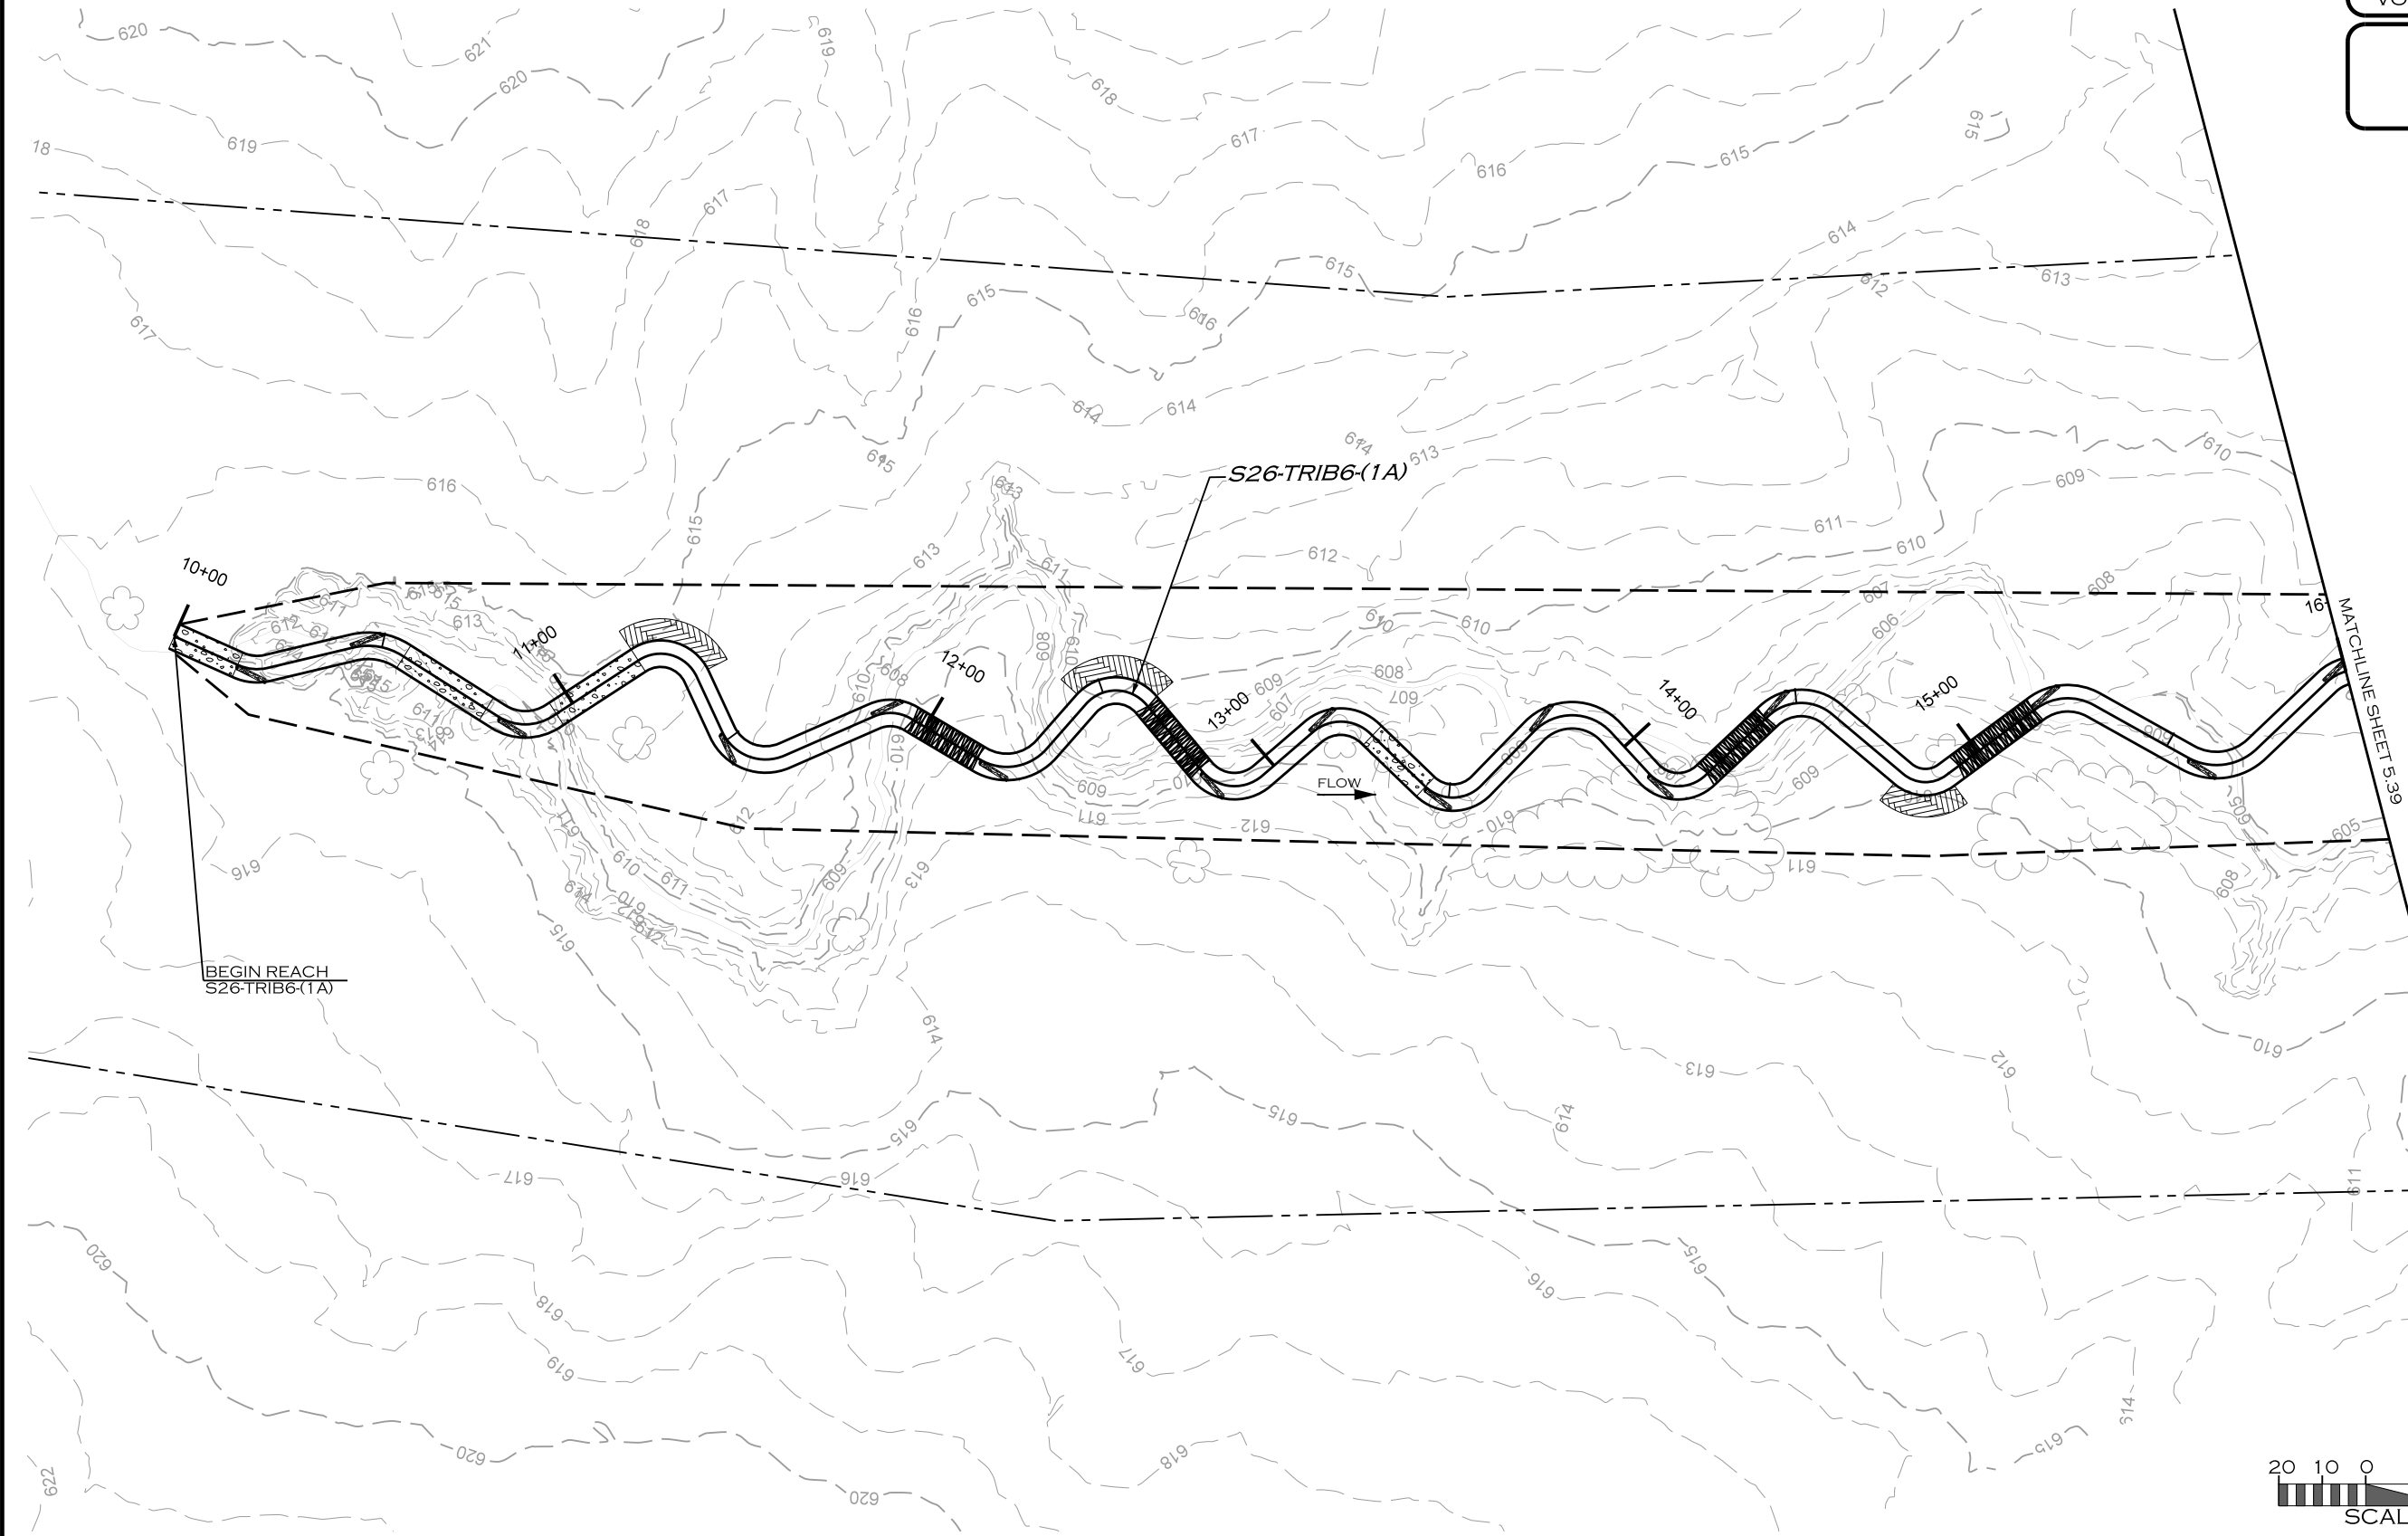

REVISIONS				
NO.	DESCRIPTION	ENGR.	APPROV.	DATE
1	DRAFT DESIGN PLANS	EMP	KLT	7/01/19



UPPER TRINITY
REGIONAL WATER DISTRICT

900 N KEALY ST
LEWISVILLE, TX 75057

PREPARED FOR:

LAKE RALPH HALL MITIGATION
MITIGATION ZONE C
FANNIN COUNTY, TEXAS




17575 N. ELDRIDGE PARKWAY, BLDG. C
TOMBALL, TX 77377
TEXAS REGISTERED ENGINEERING FIRM F-14997

PREPARED IN THE OFFICE OF:

PROJECT ENGINEER

NOT FOR CONSTRUCTION
THESE DRAWINGS WERE ISSUED BY
KEVIN TWEEDY PE#113620
FOR REGULATORY REVIEW
PURPOSES ONLY

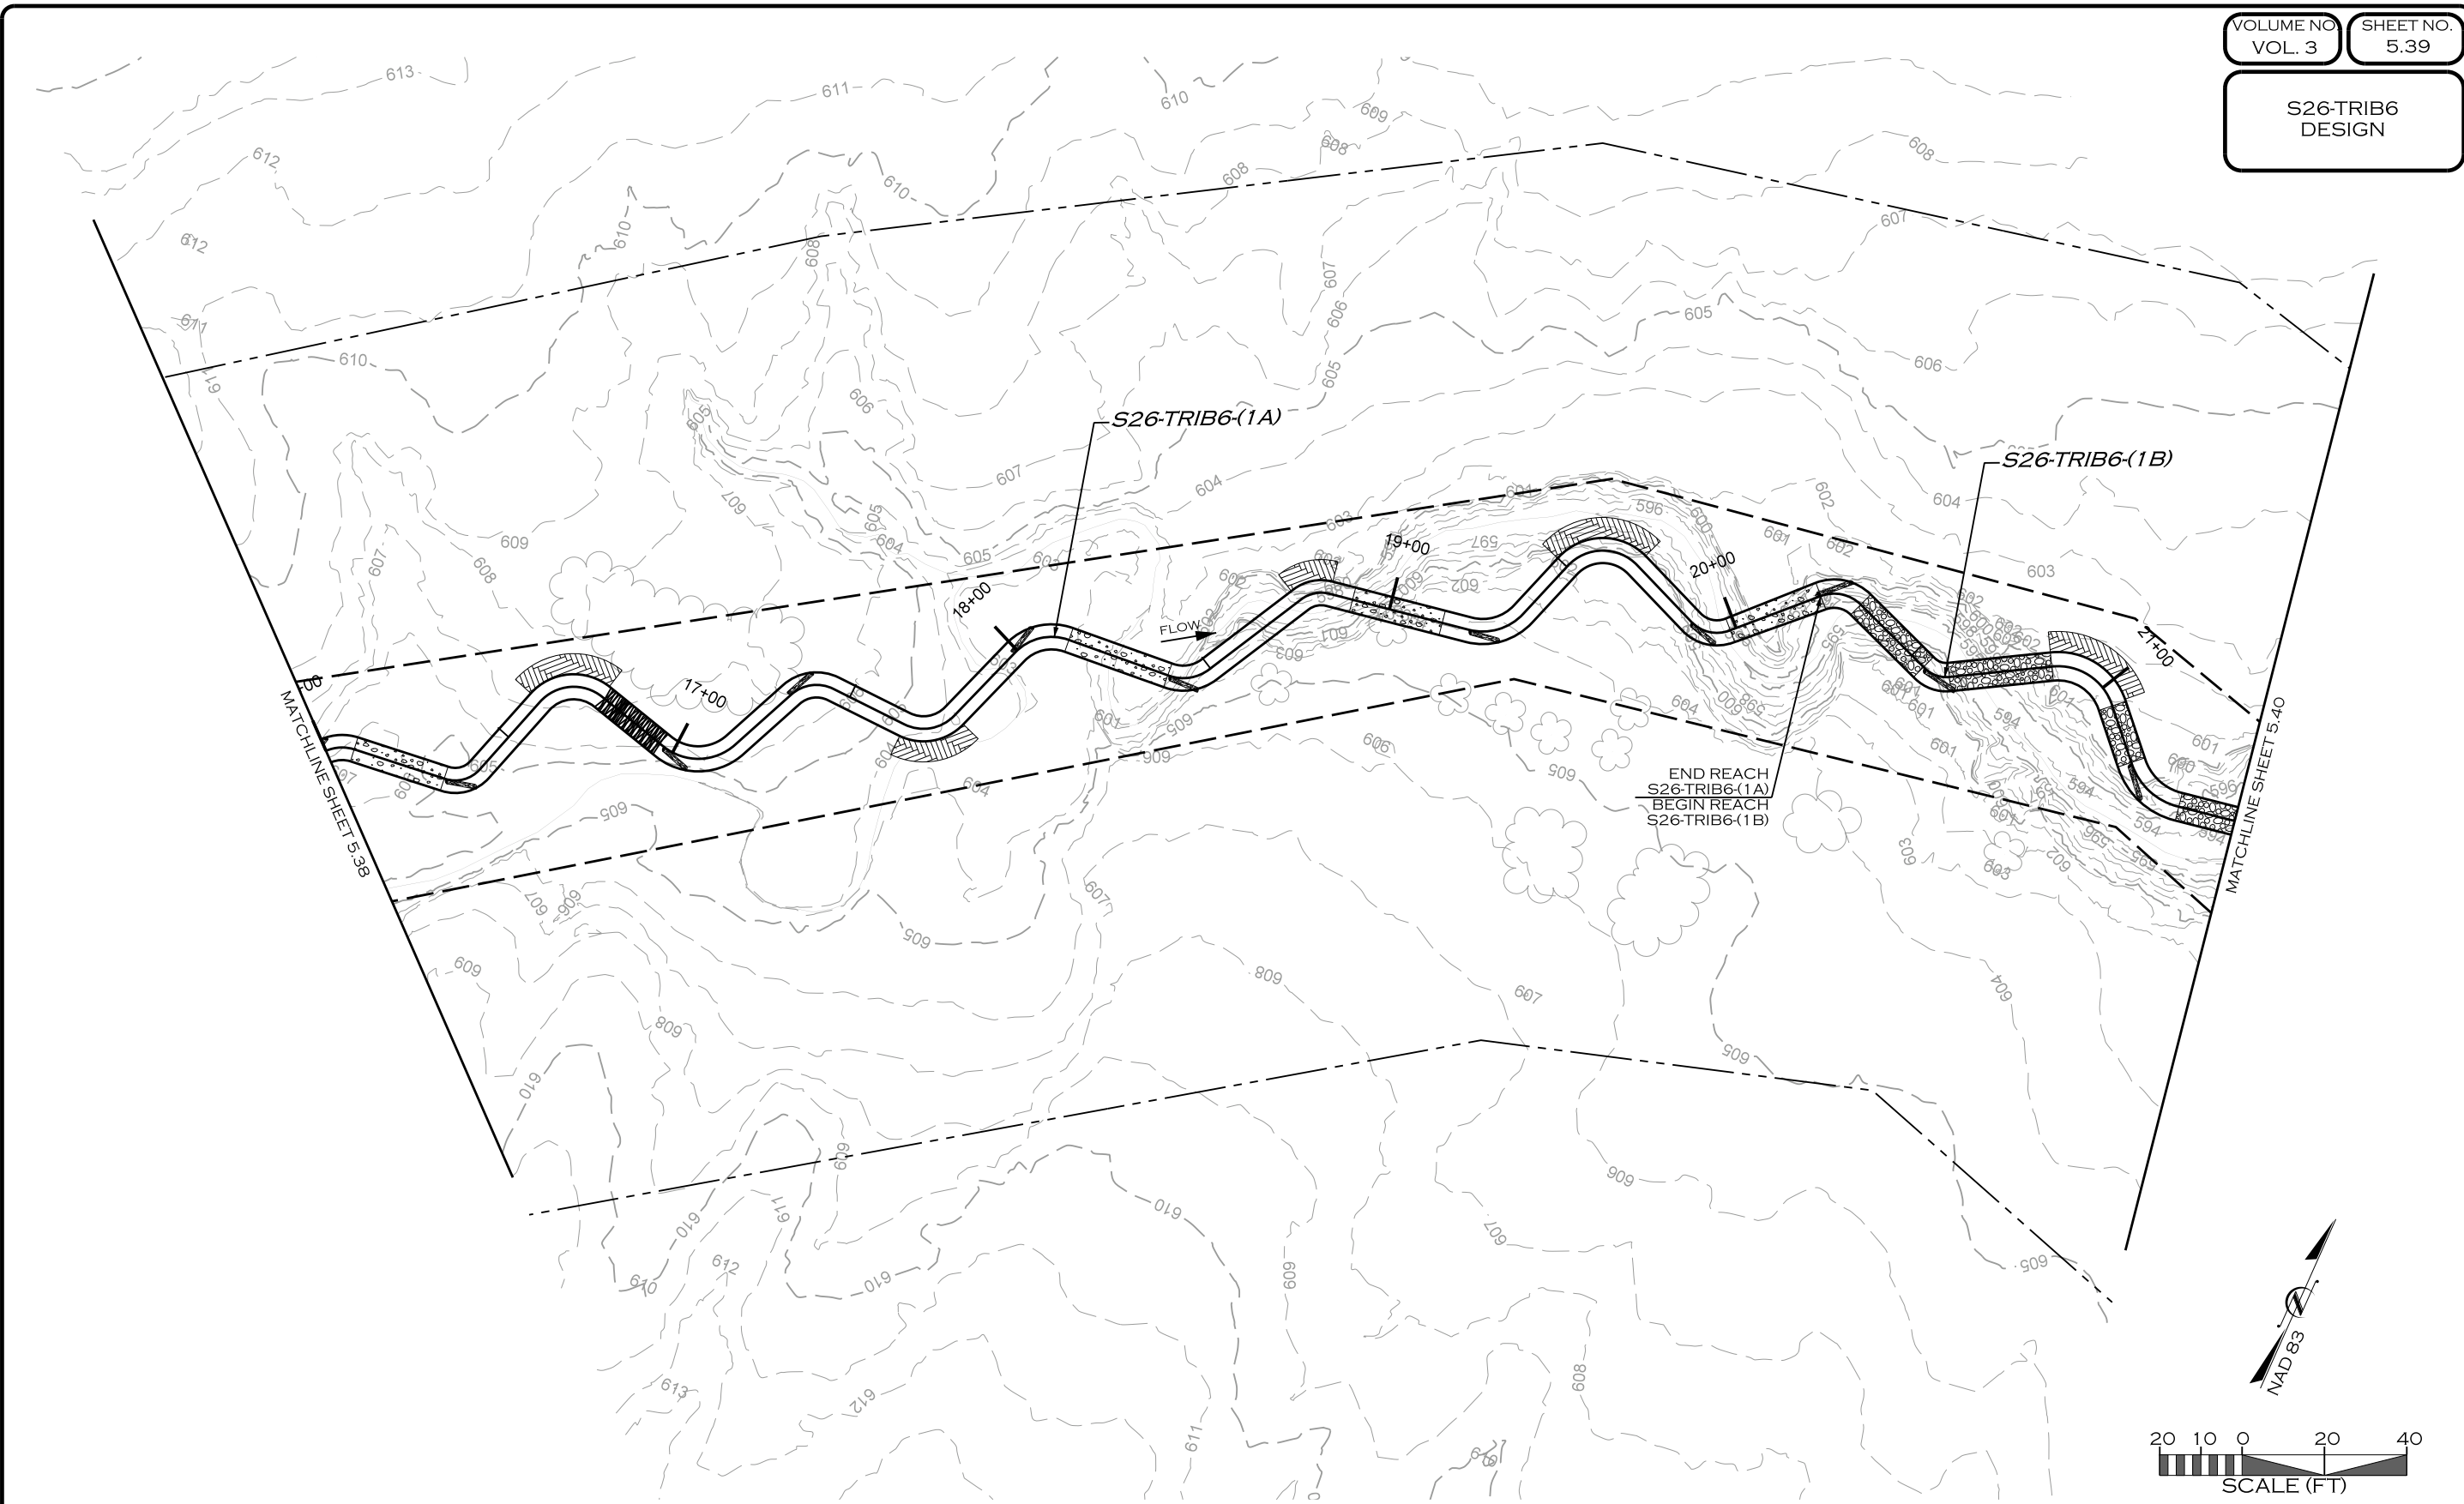

Z:\8\2019 R:\PROJECTS\DAL0001_LAKE_RALPH_HALL\CADD\MIT AREA C\PLANS\LRH_PSH_5.39.dgn

REVISIONS				
NO.	DESCRIPTION	ENGR.	APPROV.	DATE
1	DRAFT DESIGN PLANS	EMP	KLT	7/01/19



UPPER TRINITY
REGIONAL WATER DISTRICT

PREPARED FOR:

LAKE RALPH HALL MITIGATION
MITIGATION ZONE C
FANNIN COUNTY, TEXAS

900 N KEALY ST
LEWISVILLE, TX 75057

PREPARED IN THE OFFICE OF:




ECOSYSTEM
PLANNING &
RESTORATION

17575 N. ELDRIDGE PARKWAY, BLDG. C
TOMBALL, TX 77377
TEXAS REGISTERED ENGINEERING FIRM F-14997

PROJECT ENGINEER

NOT FOR CONSTRUCTION
THESE DRAWINGS WERE ISSUED BY
KEVIN TWEEDY PE#113620
FOR REGULATORY REVIEW
PURPOSES ONLY

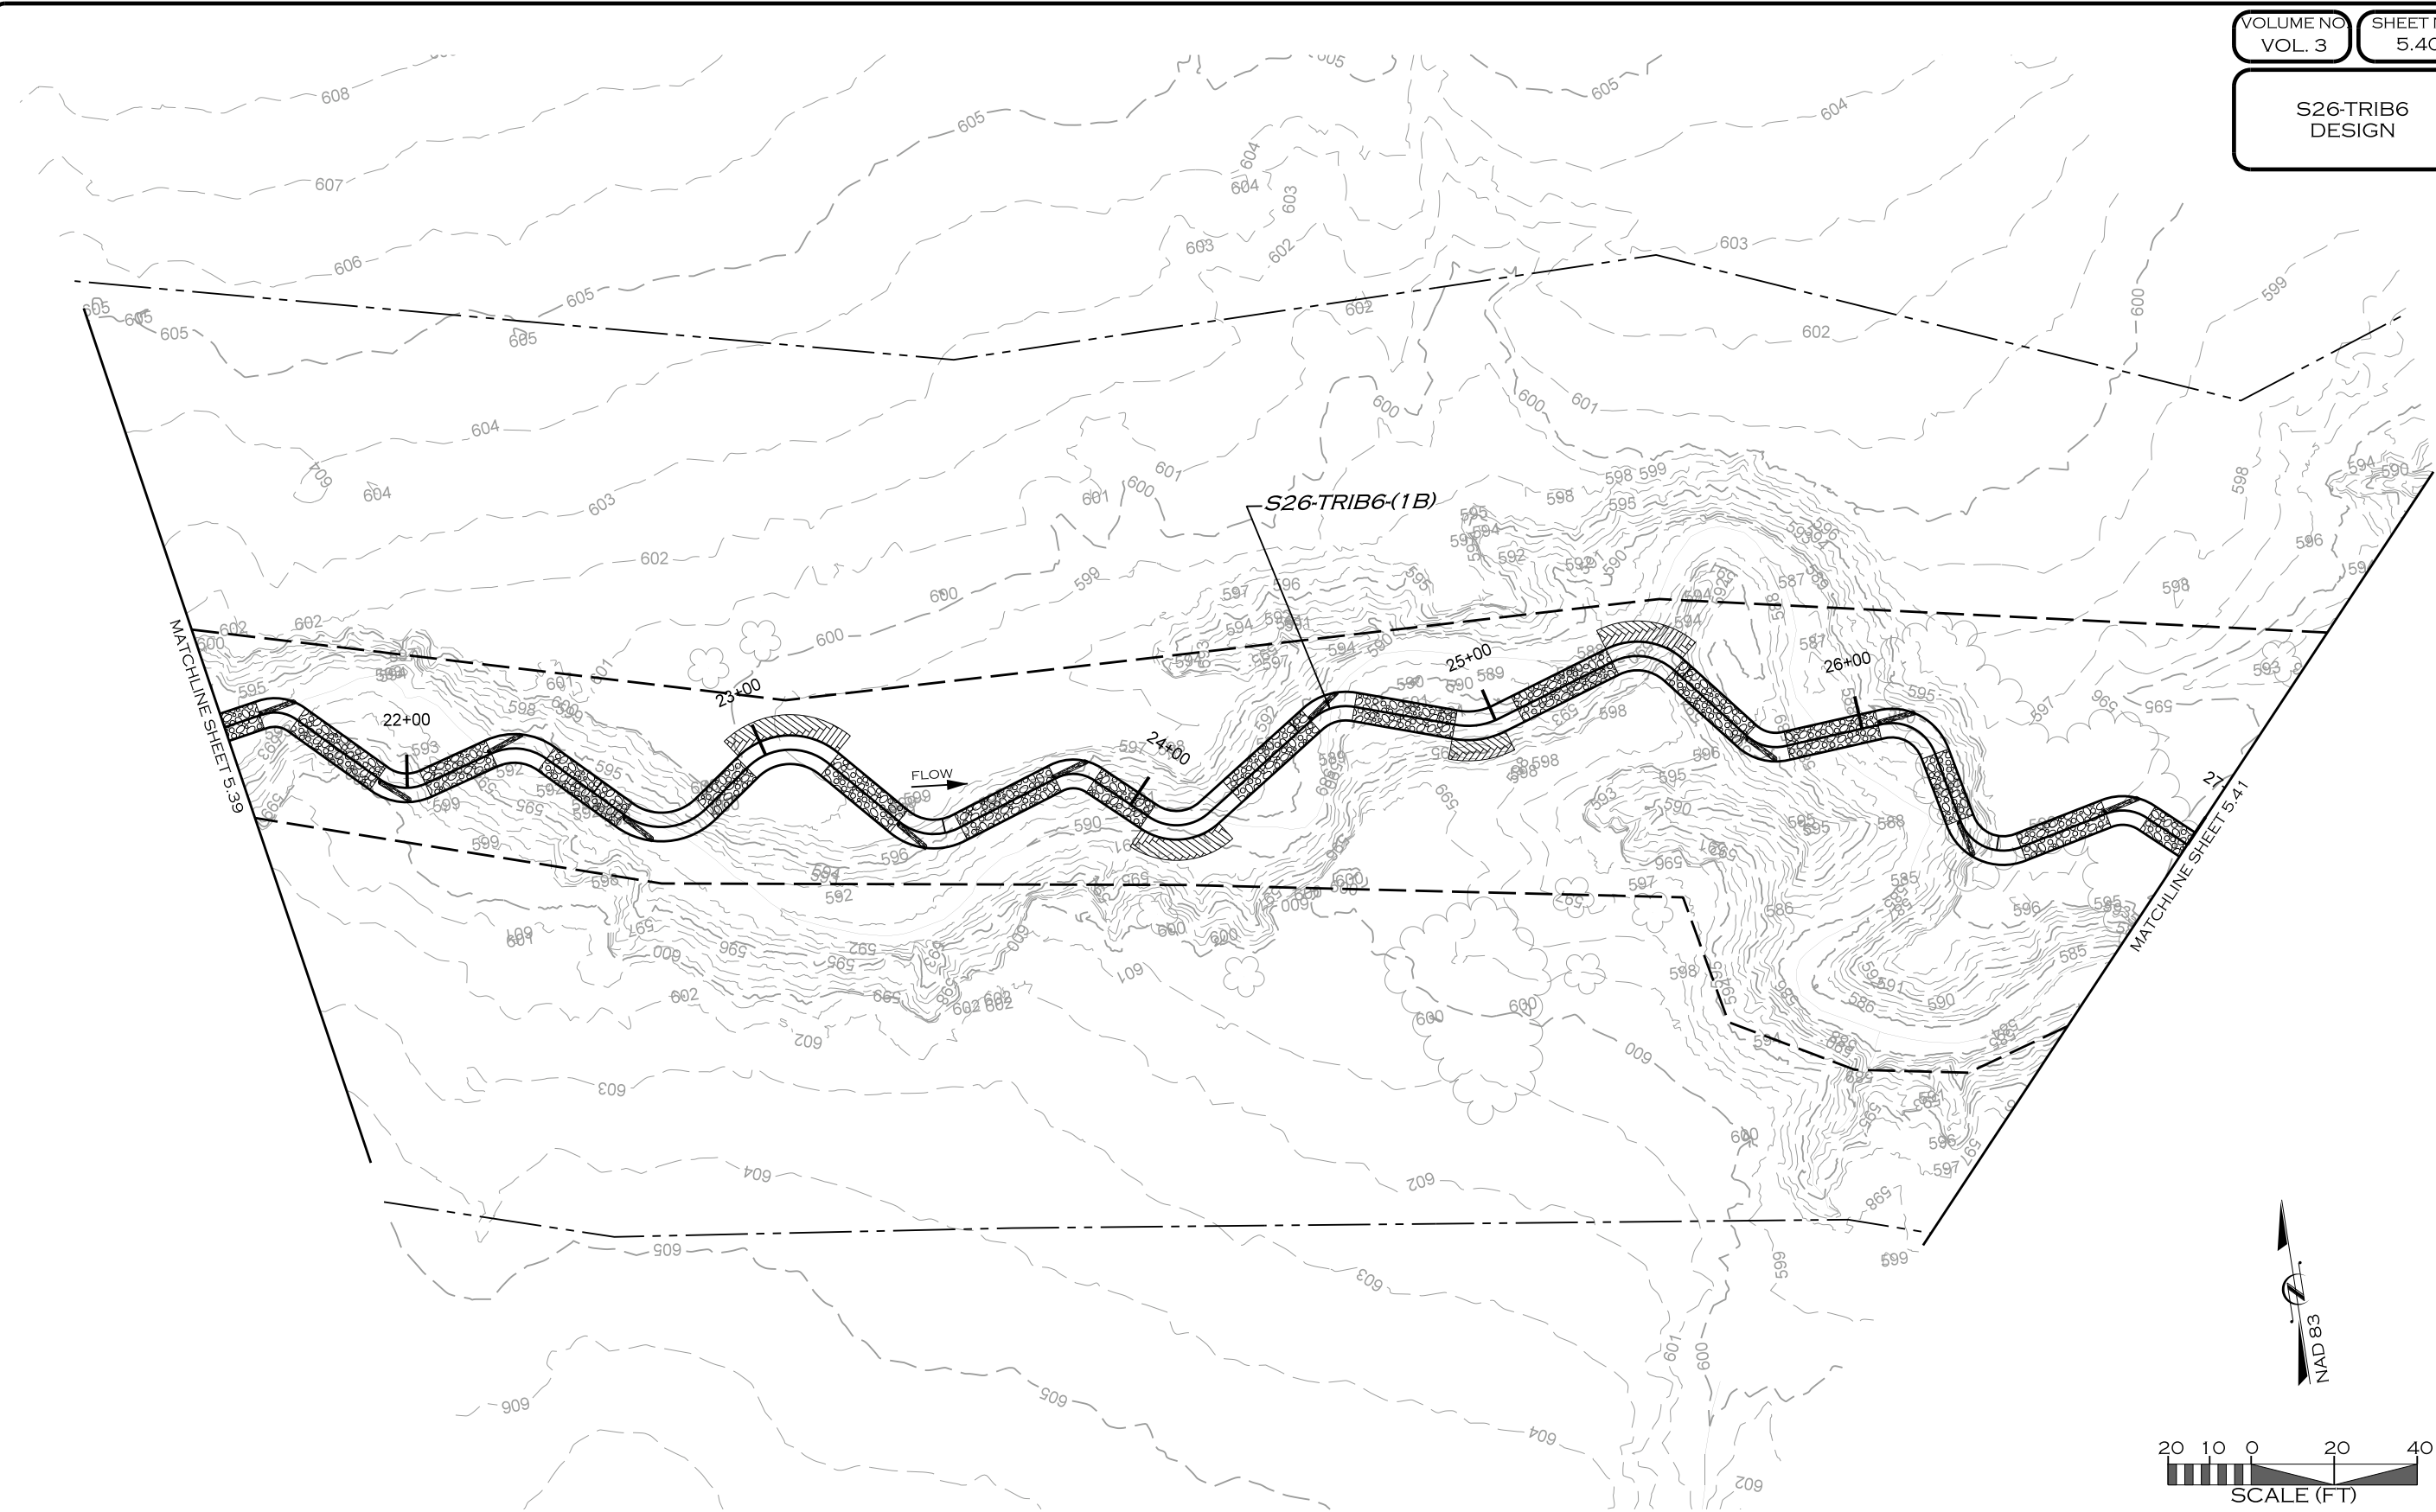

REVISIONS				
NO.	DESCRIPTION	ENGR.	APPROV.	DATE
1	DRAFT DESIGN PLANS	EMP	KLT	7/01/19



UPPER TRINITY
REGIONAL WATER DISTRICT

PREPARED FOR:

LAKE RALPH HALL MITIGATION
MITIGATION ZONE C
FANNIN COUNTY, TEXAS

900 N KEALY ST
LEWISVILLE, TX 75057

PREPARED IN THE OFFICE OF:




ECOSYSTEM
PLANNING &
RESTORATION

17575 N. ELDRIDGE PARKWAY, BLDG. C
TOMBALL, TX 77377
TEXAS REGISTERED ENGINEERING FIRM F-14997

PROJECT ENGINEER

NOT FOR CONSTRUCTION
THESE DRAWINGS WERE ISSUED BY
KEVIN TWEEDY PE#113620
FOR REGULATORY REVIEW
PURPOSES ONLY

7/8/2019 R:\PROJECTS\DAL0001_LAKE_RALPH_HALL\CADD\MIT AREA C\PLANS\LRH_PSH_5.40.dgn

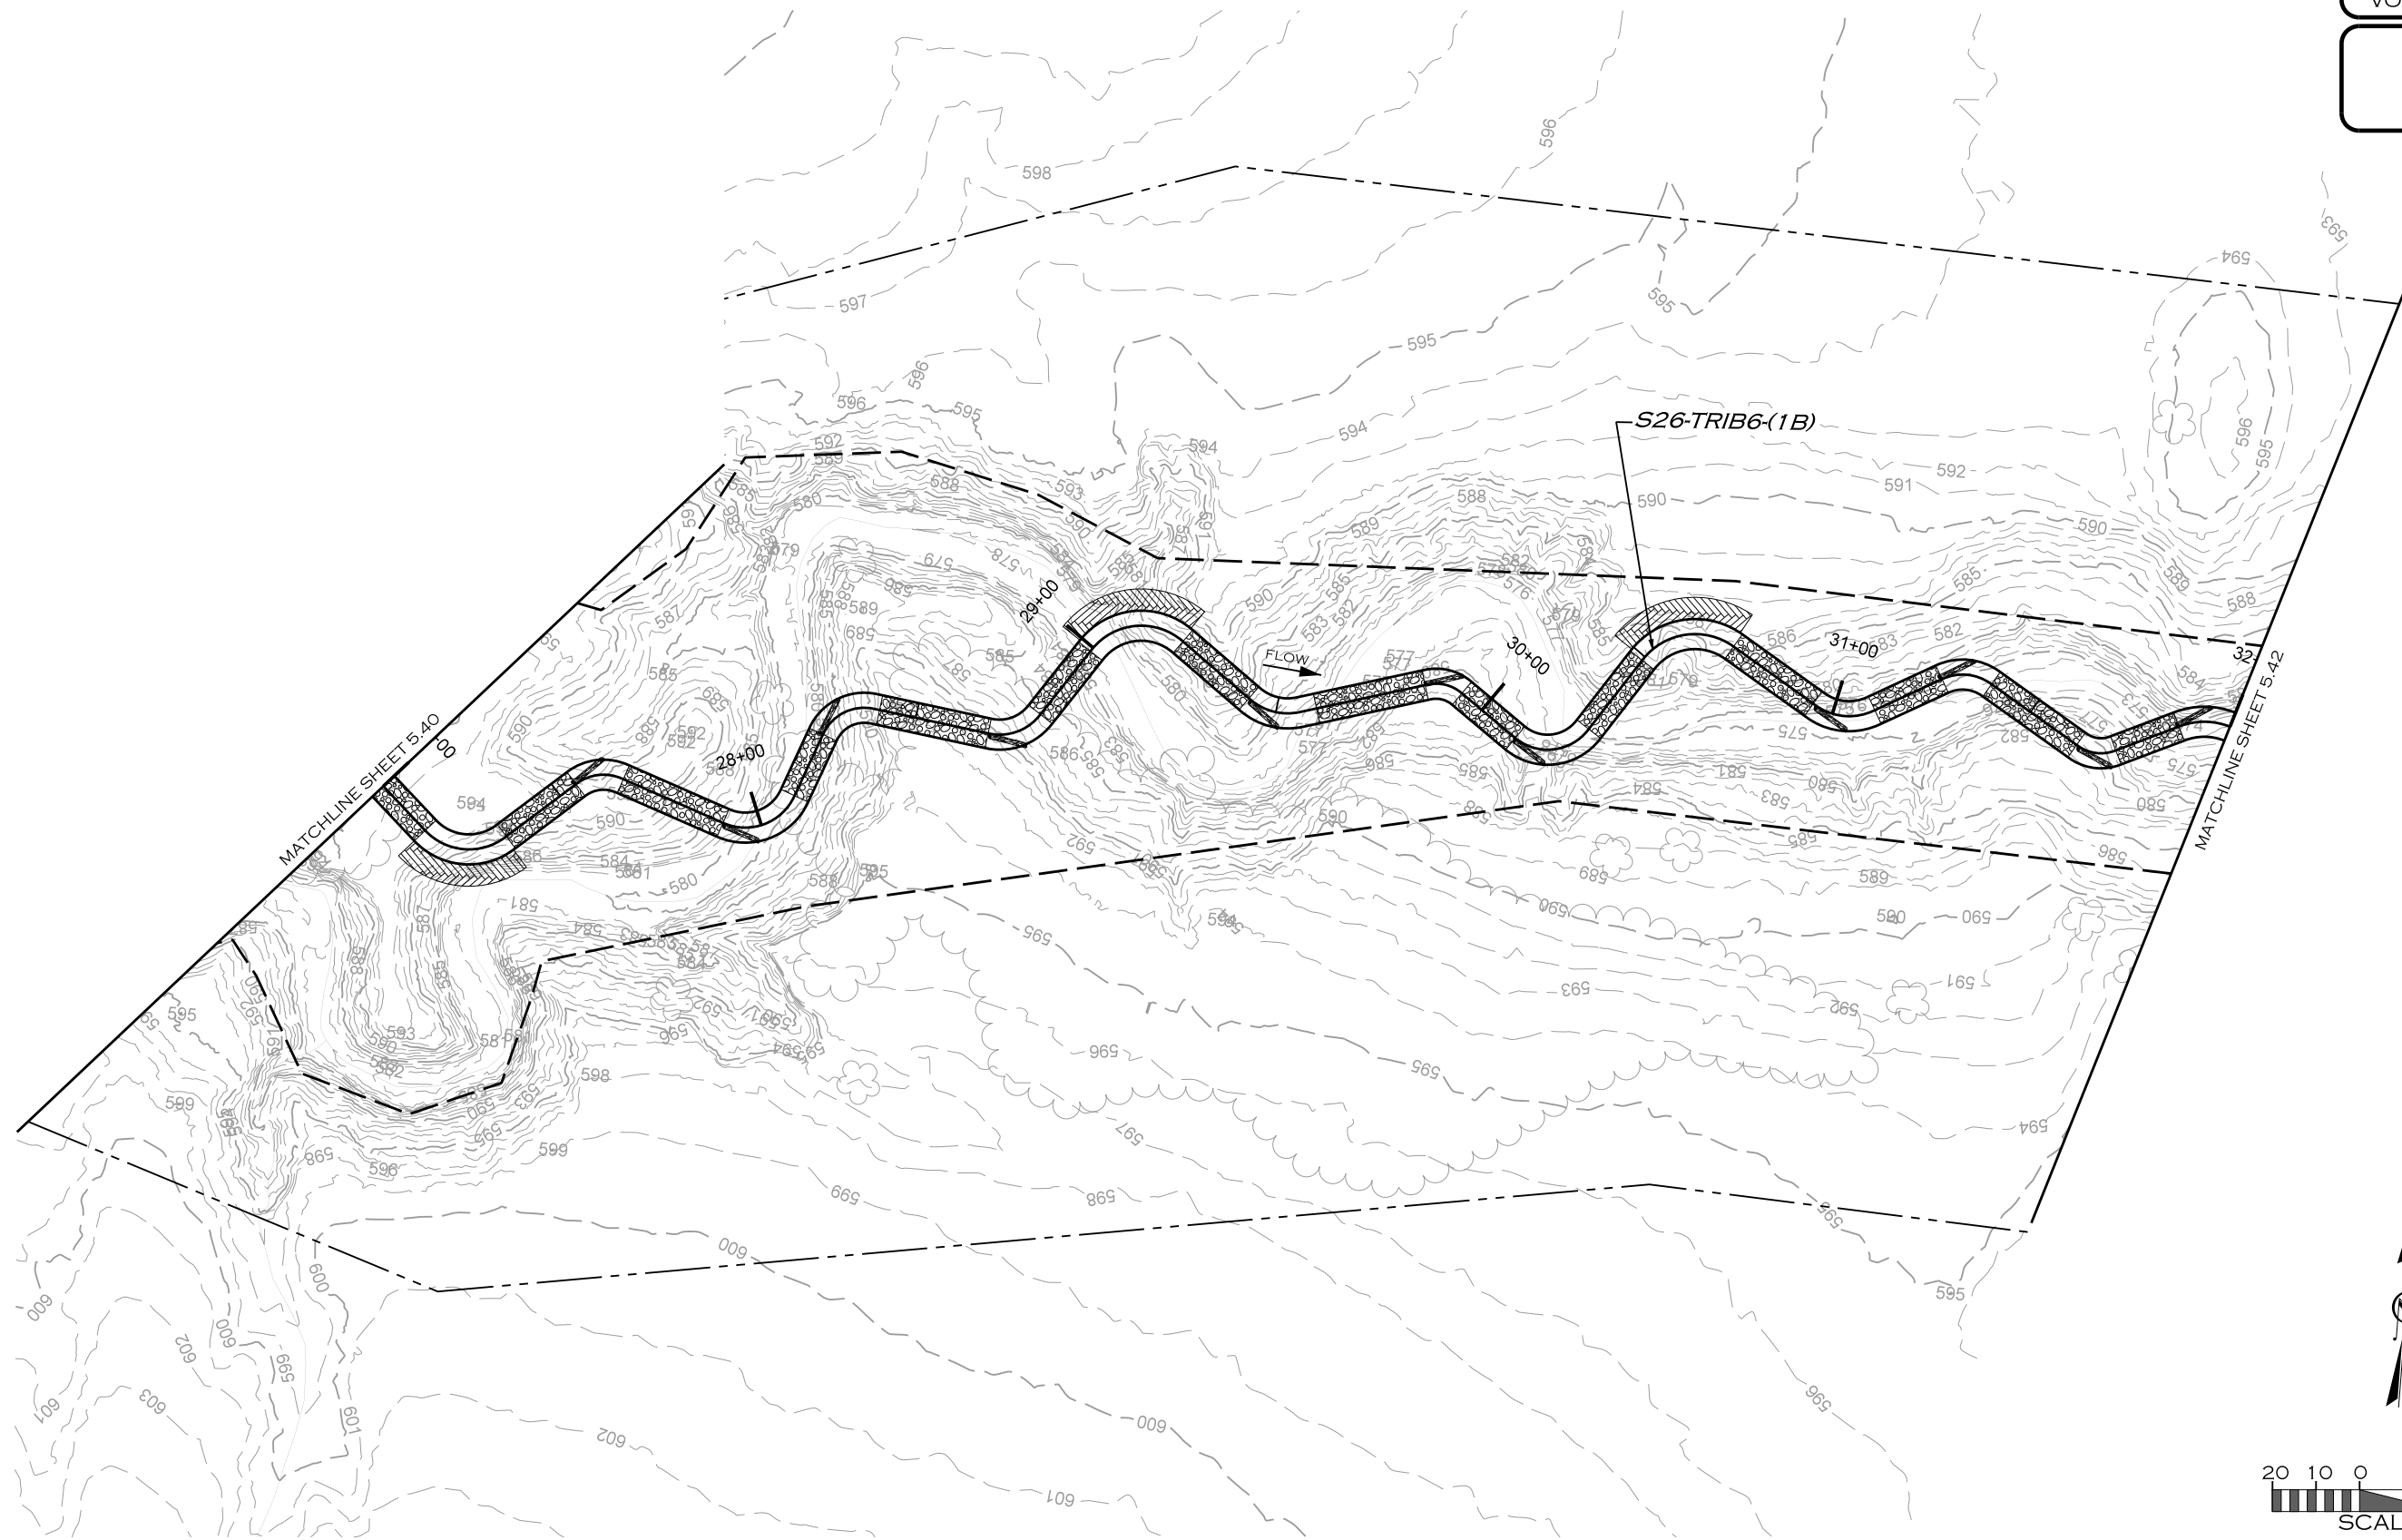

REVISIONS				
NO.	DESCRIPTION	ENGR.	APPROV.	DATE
1	DRAFT DESIGN PLANS	EMP	KLT	7/01/19



UPPER TRINITY
REGIONAL WATER DISTRICT

900 N KEALY ST
LEWISVILLE, TX 75057

PREPARED FOR:

LAKE RALPH HALL MITIGATION
MITIGATION ZONE C
FANNIN COUNTY, TEXAS




ECOSYSTEM
PLANNING &
RESTORATION

17575 N. ELDRIDGE PARKWAY, BLDG. C
TOMBALL, TX 77377
TEXAS REGISTERED ENGINEERING FIRM F-14997

PREPARED IN THE OFFICE OF:

PROJECT ENGINEER

NOT FOR CONSTRUCTION
THESE DRAWINGS WERE ISSUED BY
KEVIN TWEEDY PE#113620
FOR REGULATORY REVIEW
PURPOSES ONLY

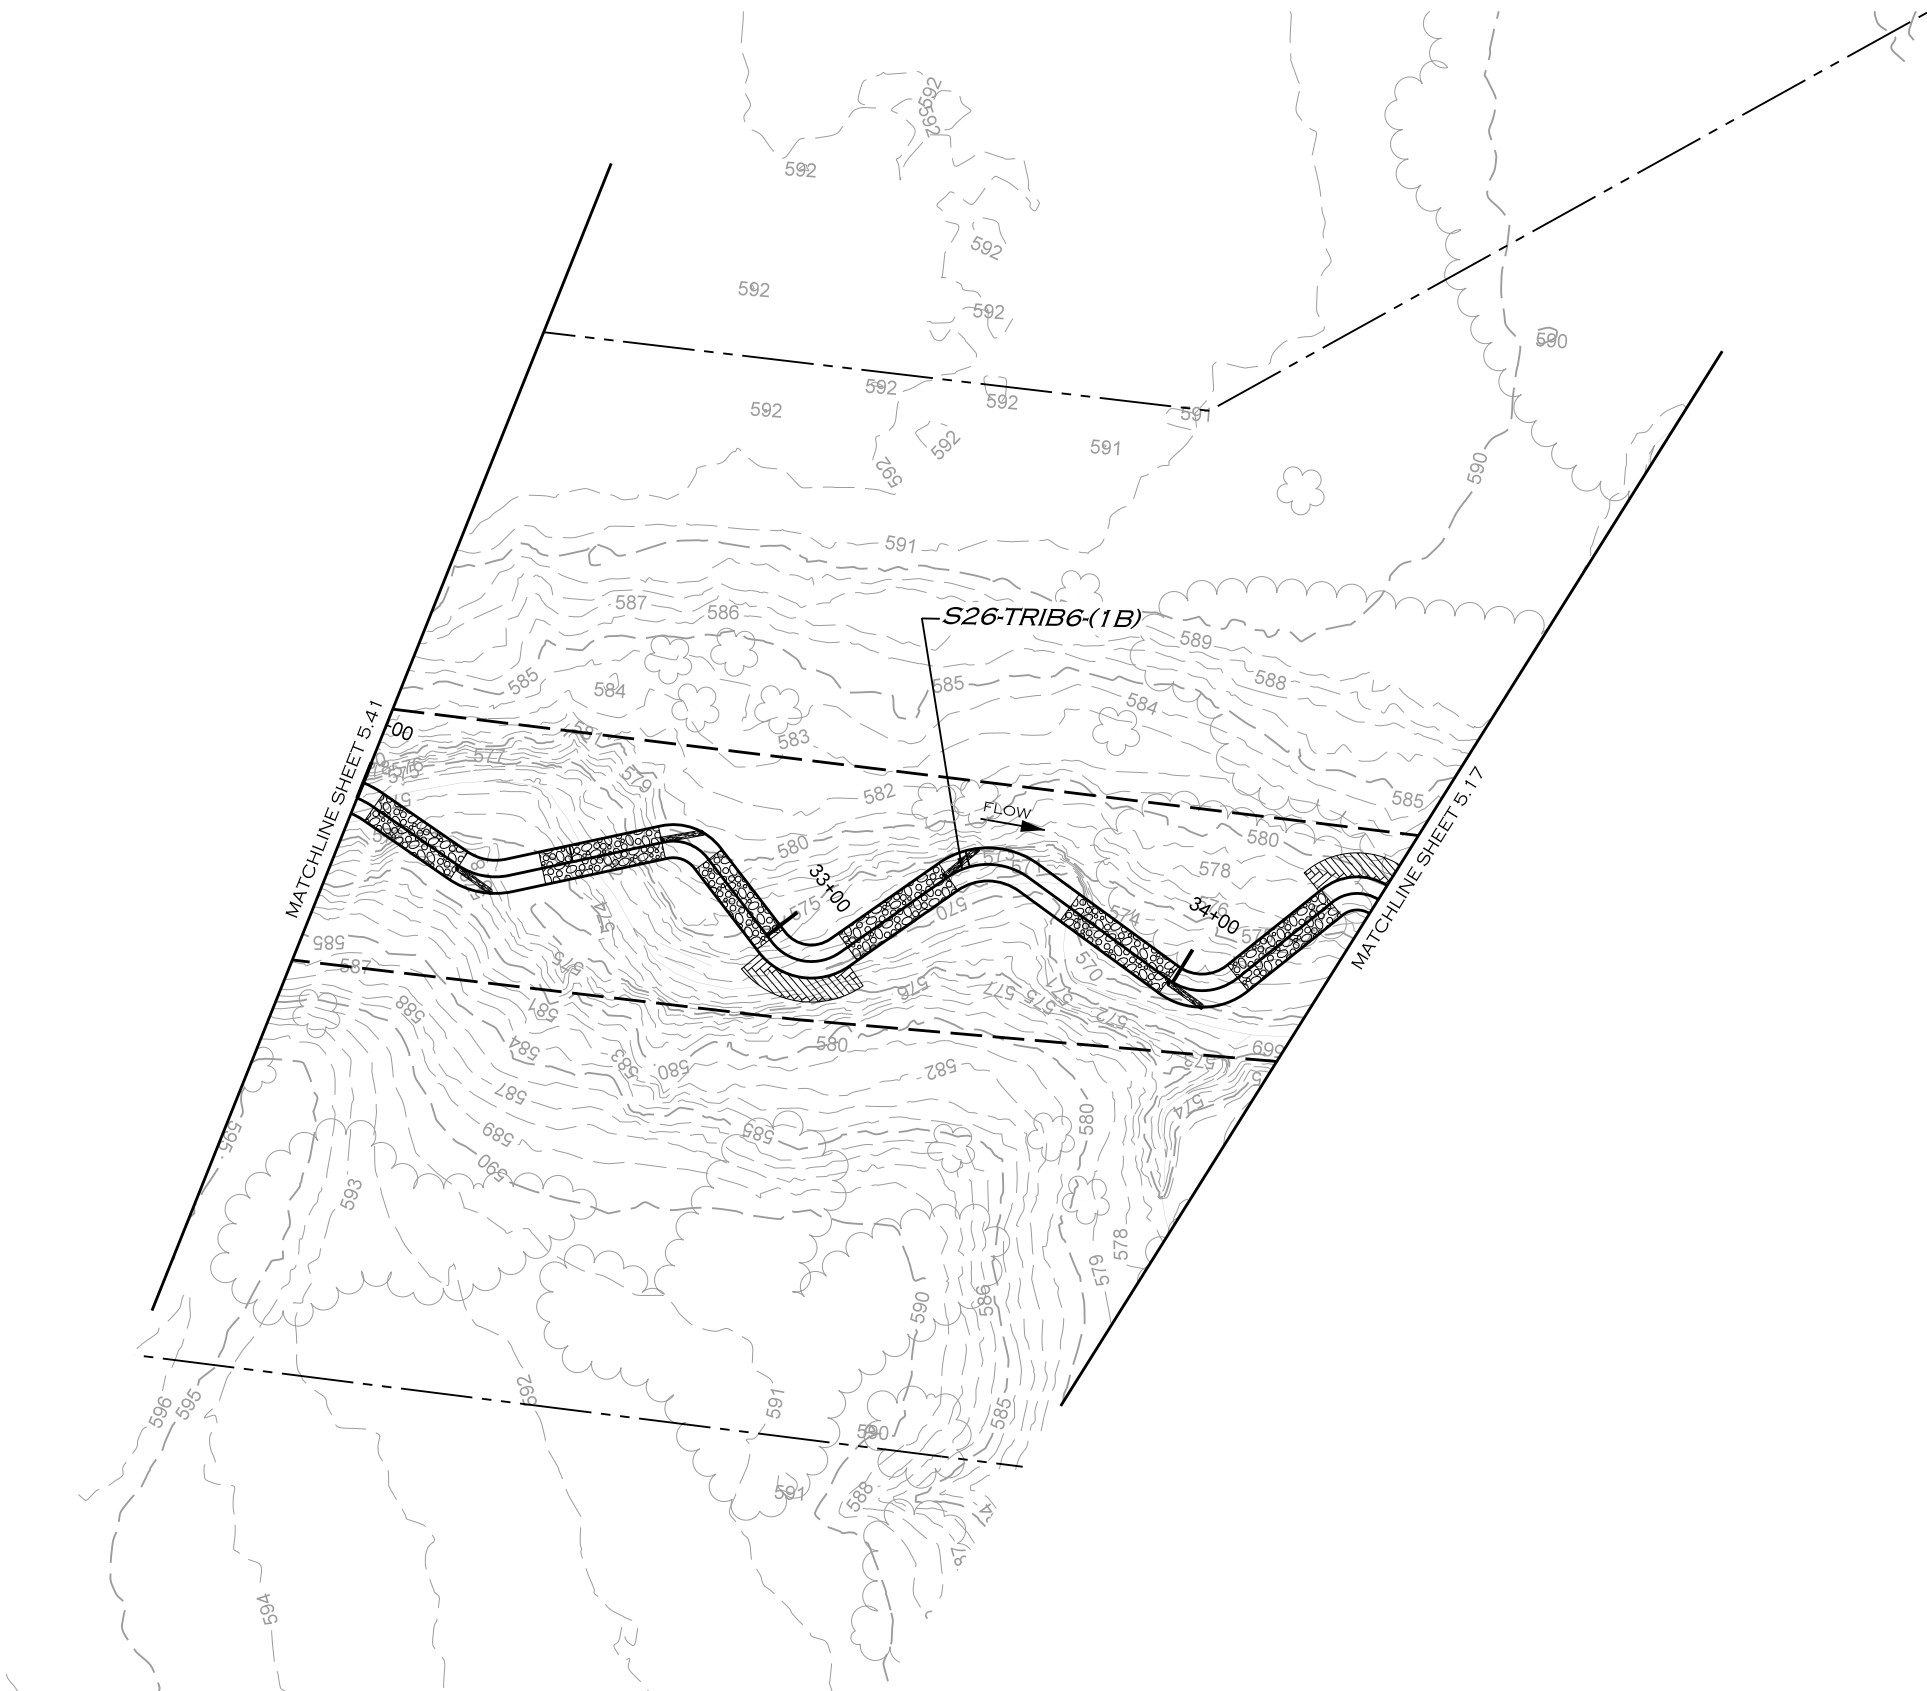

7/8/2019 R:\PROJECTS\DAL0001_LAKE_RALPH_HALL\CADD\MIT AREA C\PLANS\LRH_PSH_5.42.dgn

REVISIONS				
NO.	DESCRIPTION	ENGR.	APPROV.	DATE
1	DRAFT DESIGN PLANS	EMP	KLT	7/01/19



PREPARED FOR:

**UPPER TRINITY REGIONAL
WATER DISTRICT**

900 N KEALY ST
LEWISVILLE, TX 75057

LAKE RALPH HALL MITIGATION
MITIGATION ZONE C
FANNIN COUNTY, TEXAS




PREPARED IN THE OFFICE OF:

**ECOSYSTEM
PLANNING &
RESTORATION**

17575 N. ELDRIDGE PARKWAY, BLDG. C
TOMBALL, TX 77377
TEXAS REGISTERED ENGINEERING FIRM F-14997

PROJECT ENGINEER

NOT FOR CONSTRUCTION
THESE DRAWINGS WERE ISSUED BY
KEVIN TWEEDY PE#113620
FOR REGULATORY REVIEW
PURPOSES ONLY

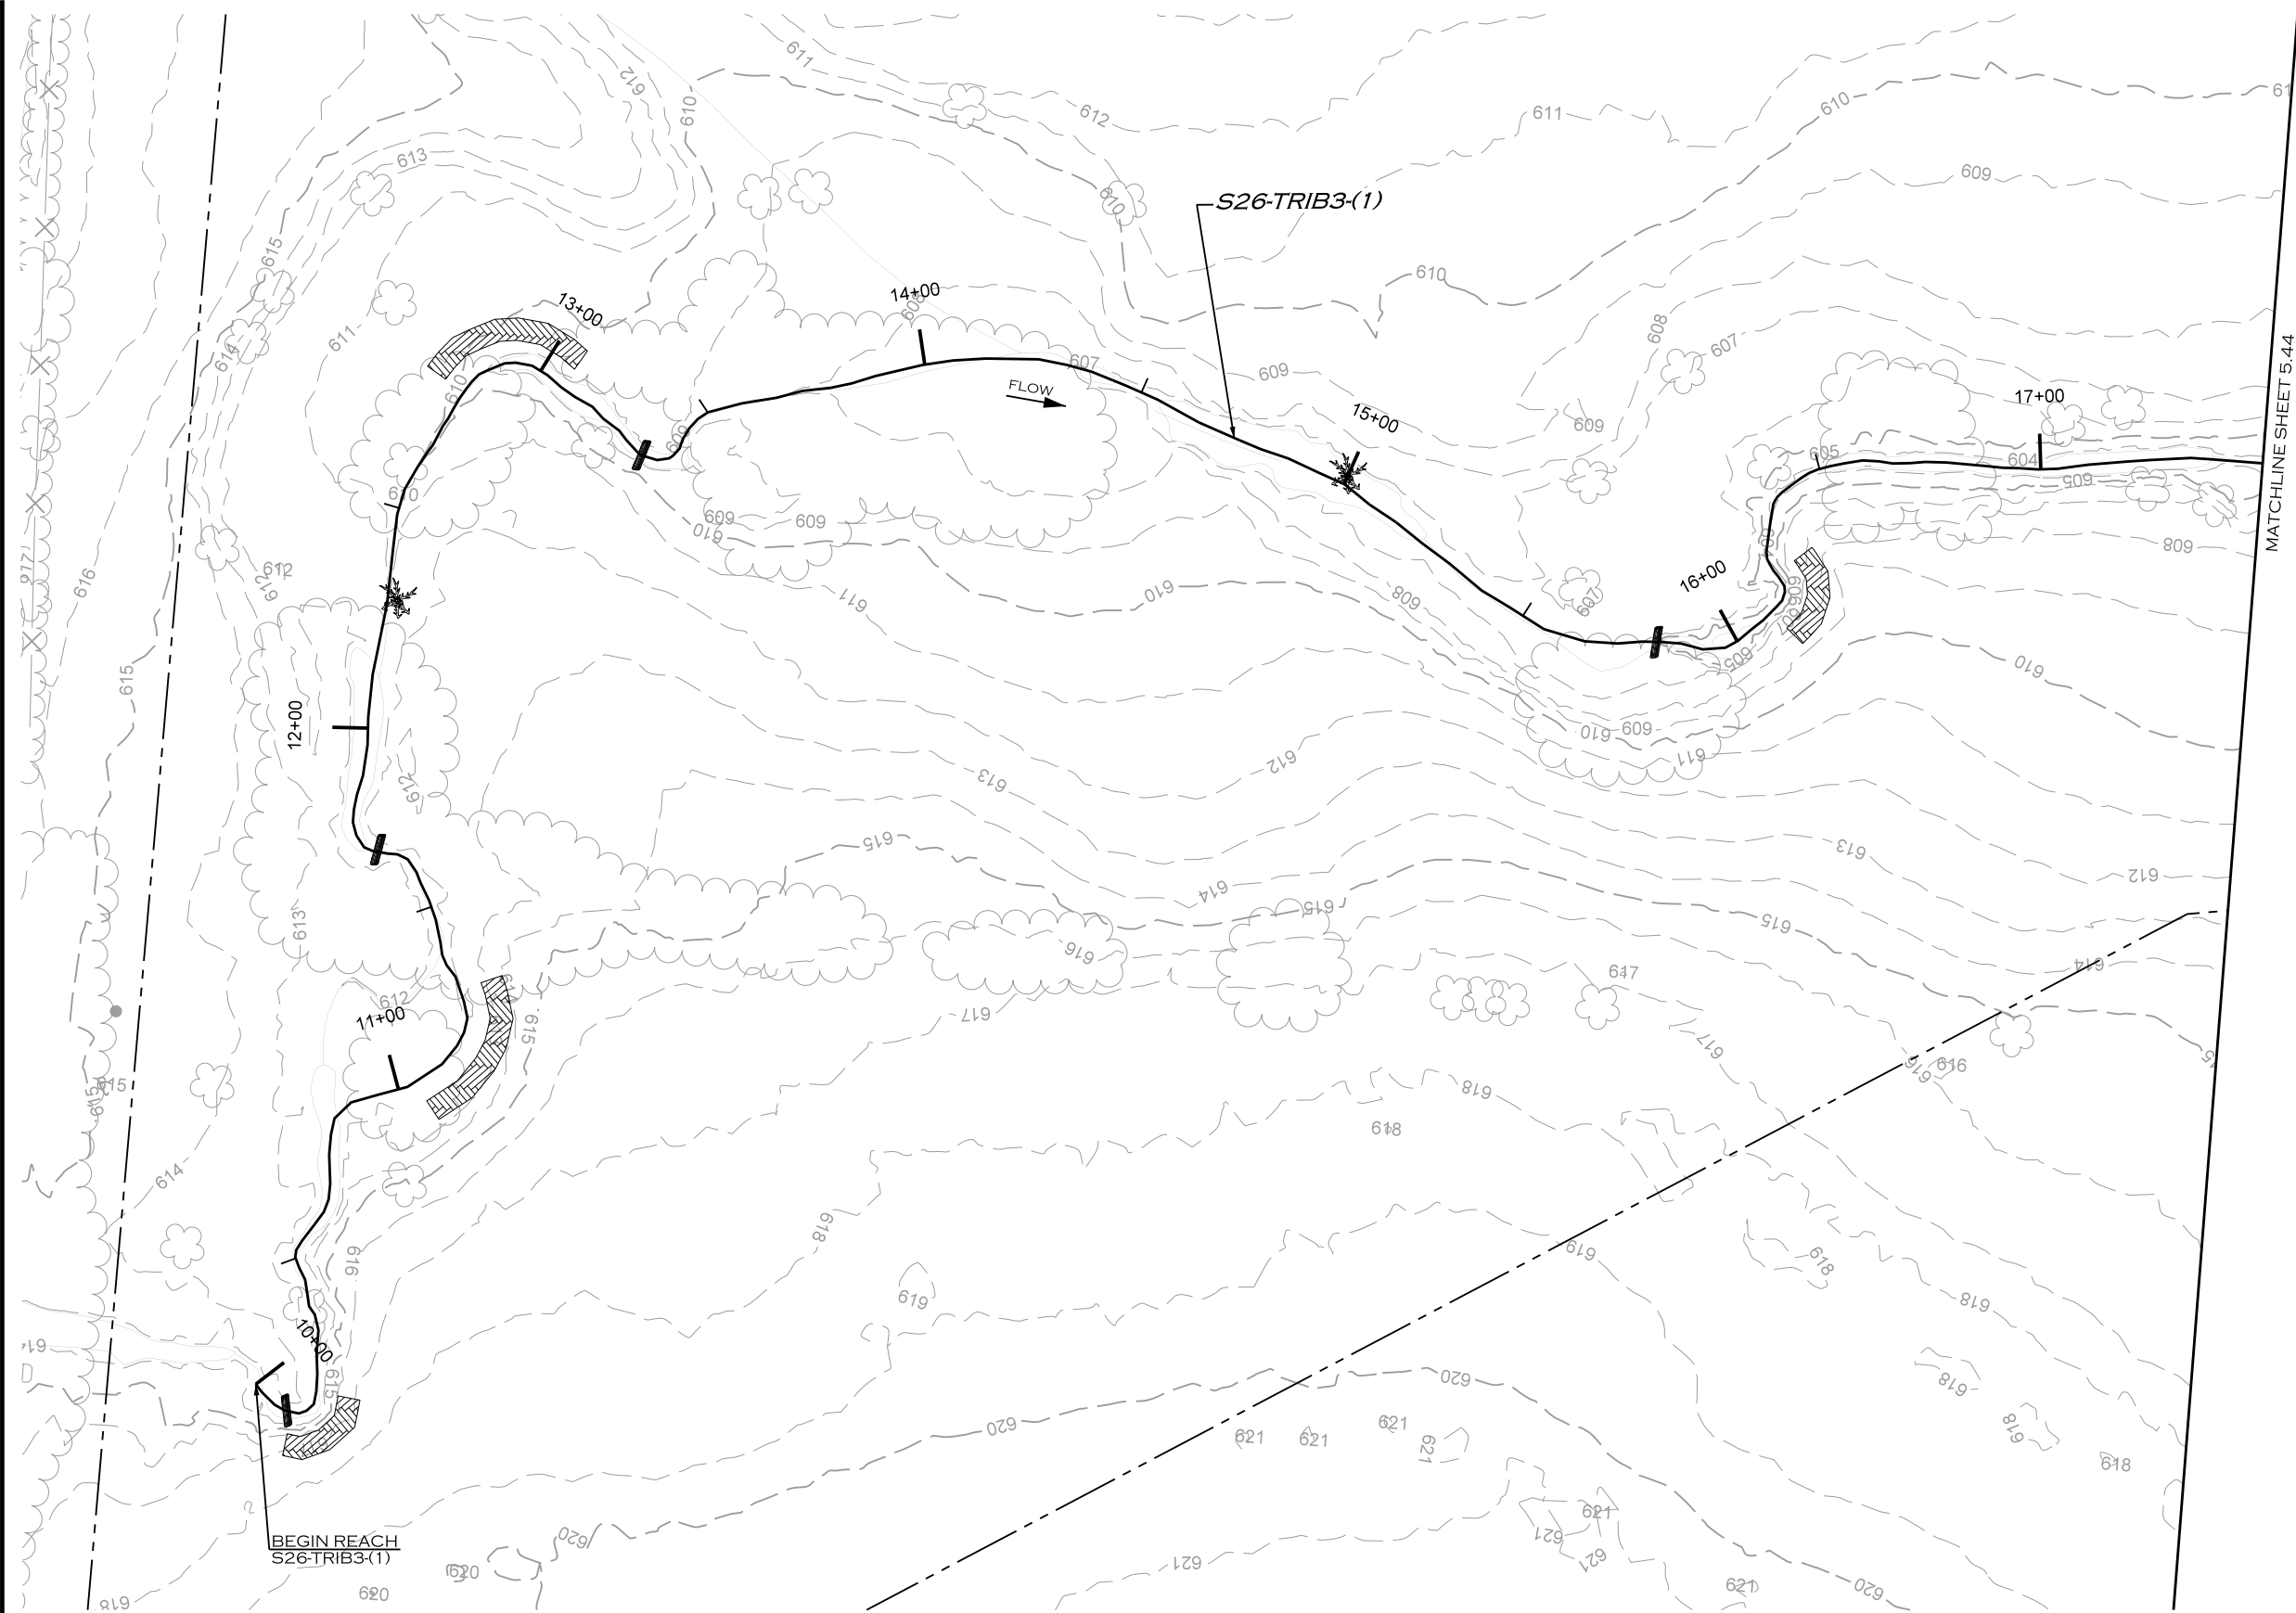

BEGIN REACH
S26-TRIB3(1)

MATCHLINE SHEET 5.44



REVISIONS				
NO.	DESCRIPTION	ENGR.	APPROV.	DATE
1	DRAFT DESIGN PLANS	EMP	KLT	7/01/19



UPPER TRINITY
REGIONAL WATER DISTRICT

900 N KEALY ST
LEWISVILLE, TX 75057

PREPARED FOR:

LAKE RALPH HALL MITIGATION
MITIGATION ZONE C
FANNIN COUNTY, TEXAS




PREPARED IN THE OFFICE OF:

ECOSYSTEM
PLANNING &
RESTORATION

17575 N. ELDRIDGE PARKWAY, BLDG. C
TOMBALL, TX 77377
TEXAS REGISTERED ENGINEERING FIRM F-14997

PROJECT ENGINEER

NOT FOR CONSTRUCTION
THESE DRAWINGS WERE ISSUED BY
KEVIN TWEEDY PE#113620
FOR REGULATORY REVIEW
PURPOSES ONLY

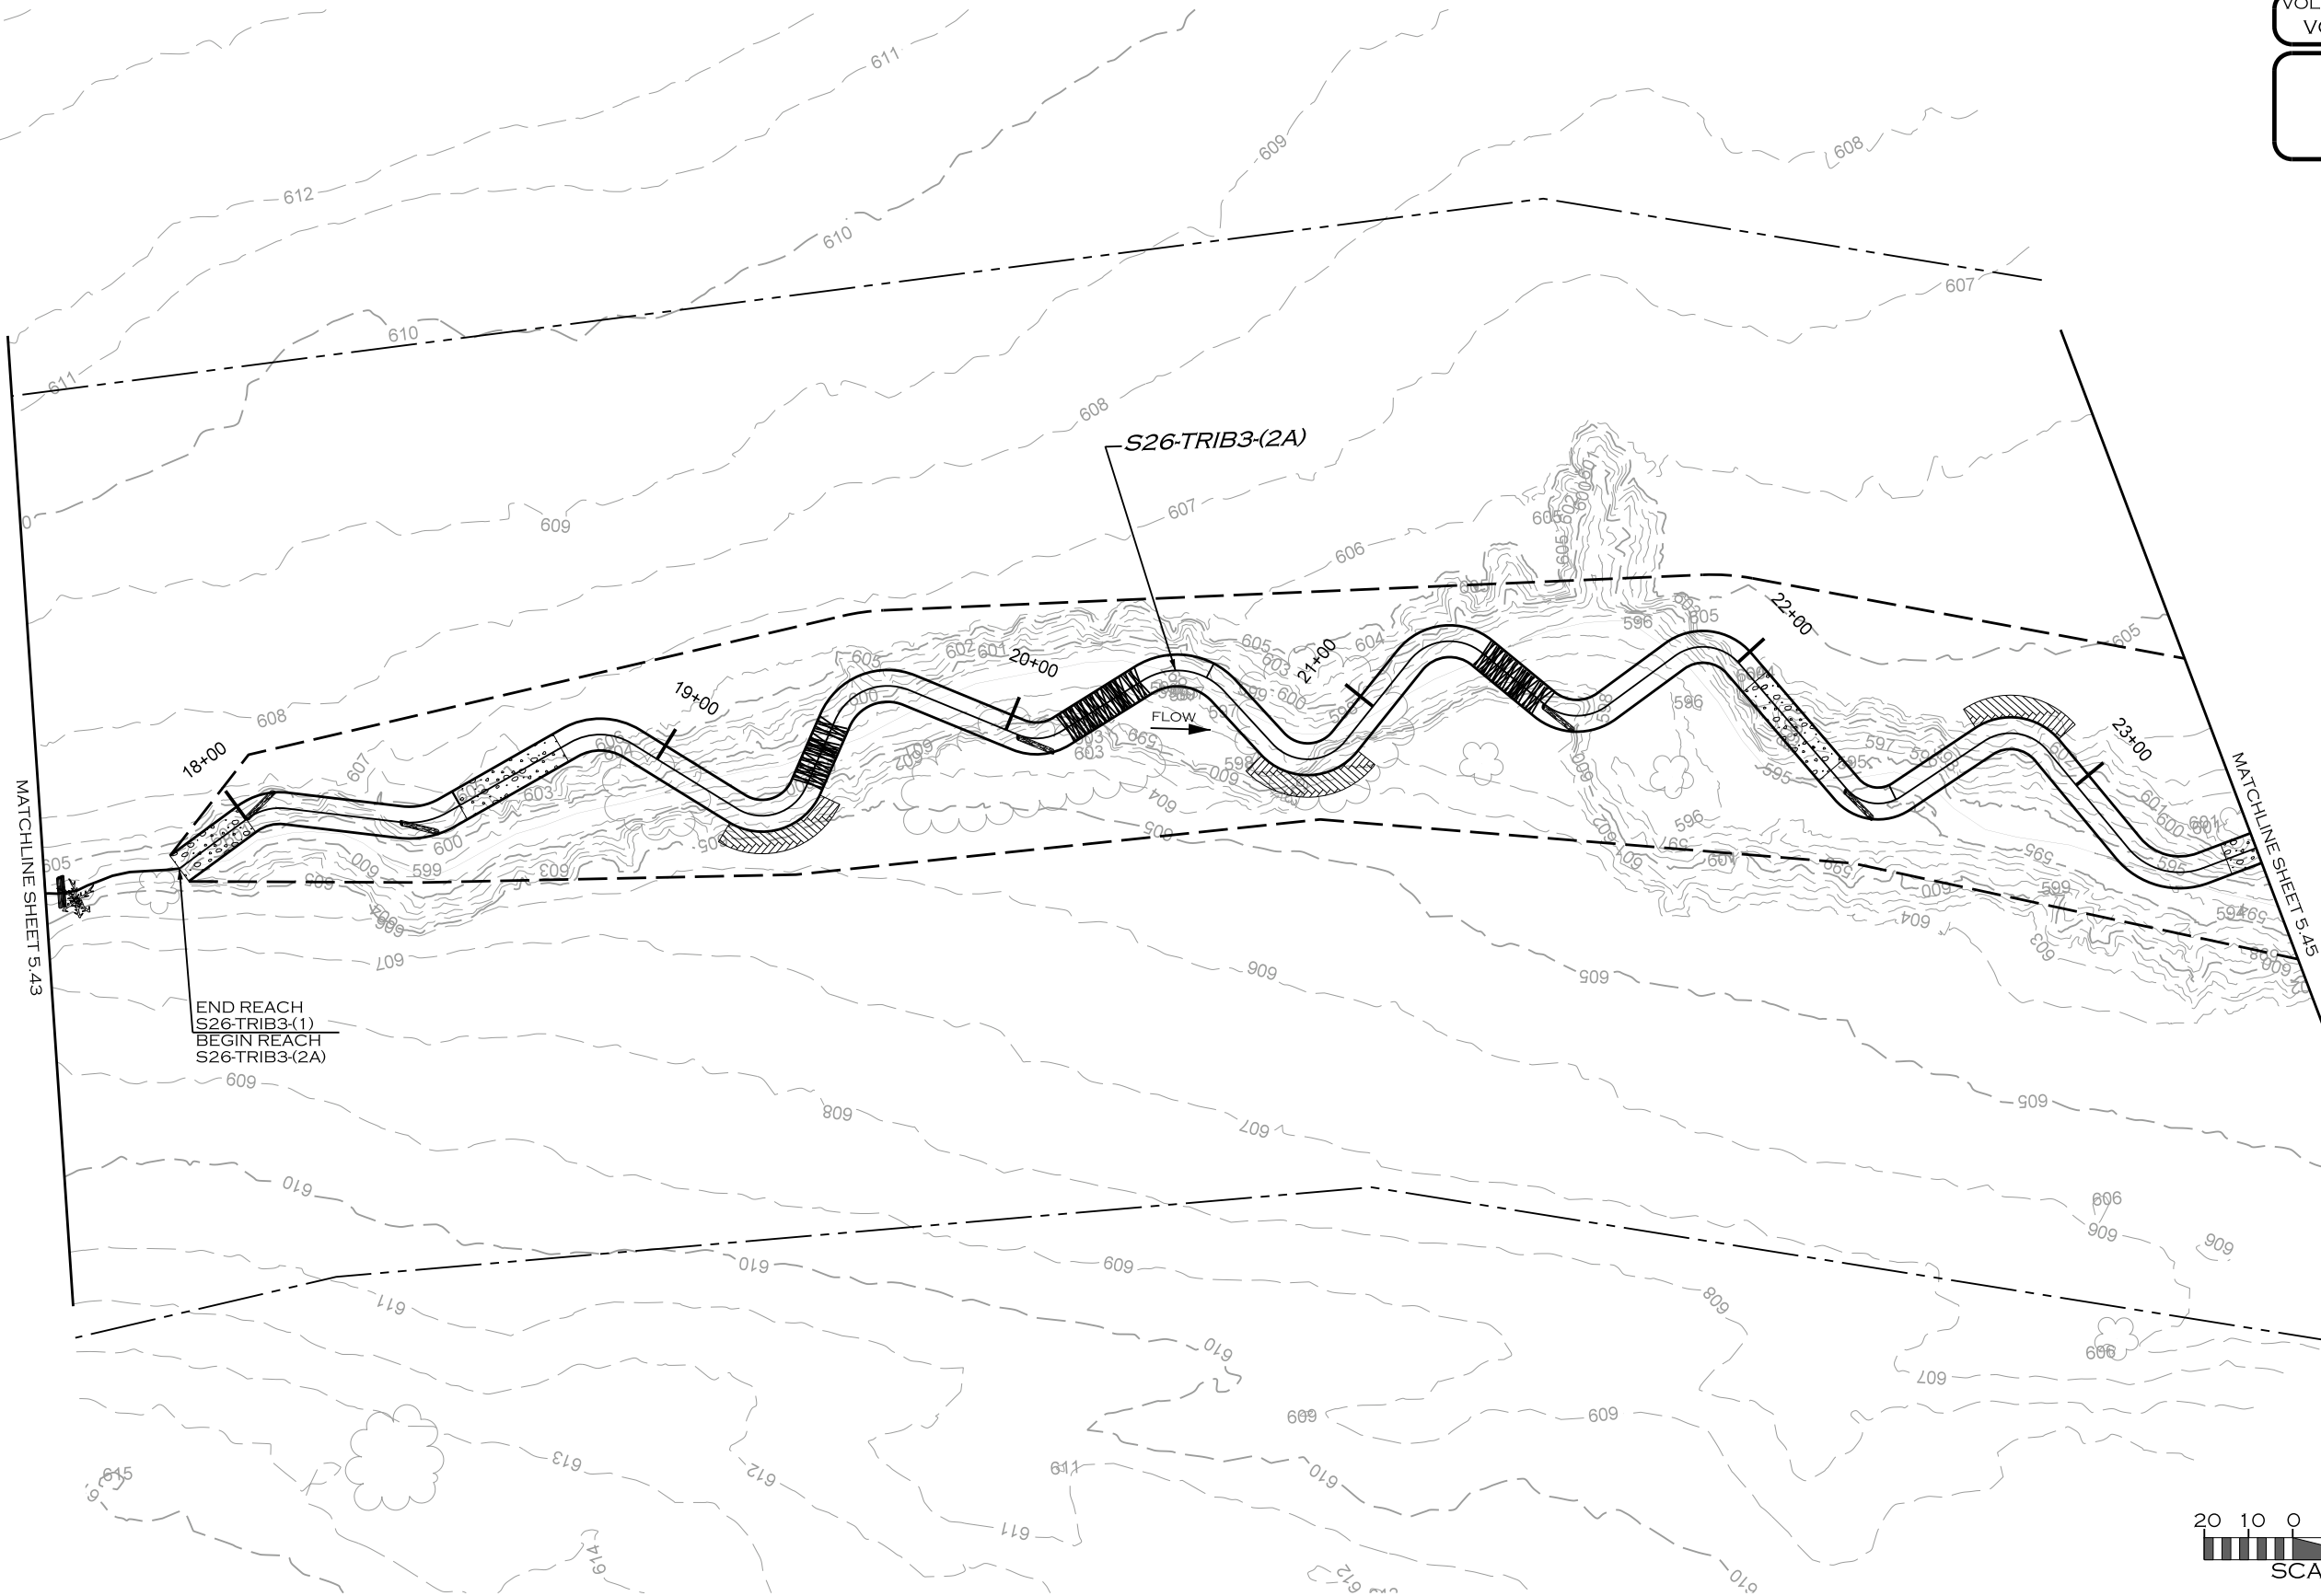

END REACH
S26-TRIB3(1)
BEGIN REACH
S26-TRIB3(2A)

REVISIONS				
NO.	DESCRIPTION	ENGR.	APPROV.	DATE
1	DRAFT DESIGN PLANS	EMP	KLT	7/01/19



UPPER TRINITY
REGIONAL WATER DISTRICT

900 N KEALY ST
LEWISVILLE, TX 75057

PREPARED FOR:

LAKE RALPH HALL MITIGATION
MITIGATION ZONE C
FANNIN COUNTY, TEXAS



ECOSYSTEM
PLANNING &
RESTORATION


17575 N. ELDRIDGE PARKWAY, BLDG. C
TOMBALL, TX 77377
TEXAS REGISTERED ENGINEERING FIRM F-14997

PREPARED IN THE OFFICE OF:

PROJECT ENGINEER

NOT FOR CONSTRUCTION
THESE DRAWINGS WERE ISSUED BY
KEVIN TWEEDY PE#113620
FOR REGULATORY REVIEW
PURPOSES ONLY

S26-TRIB3
DESIGN

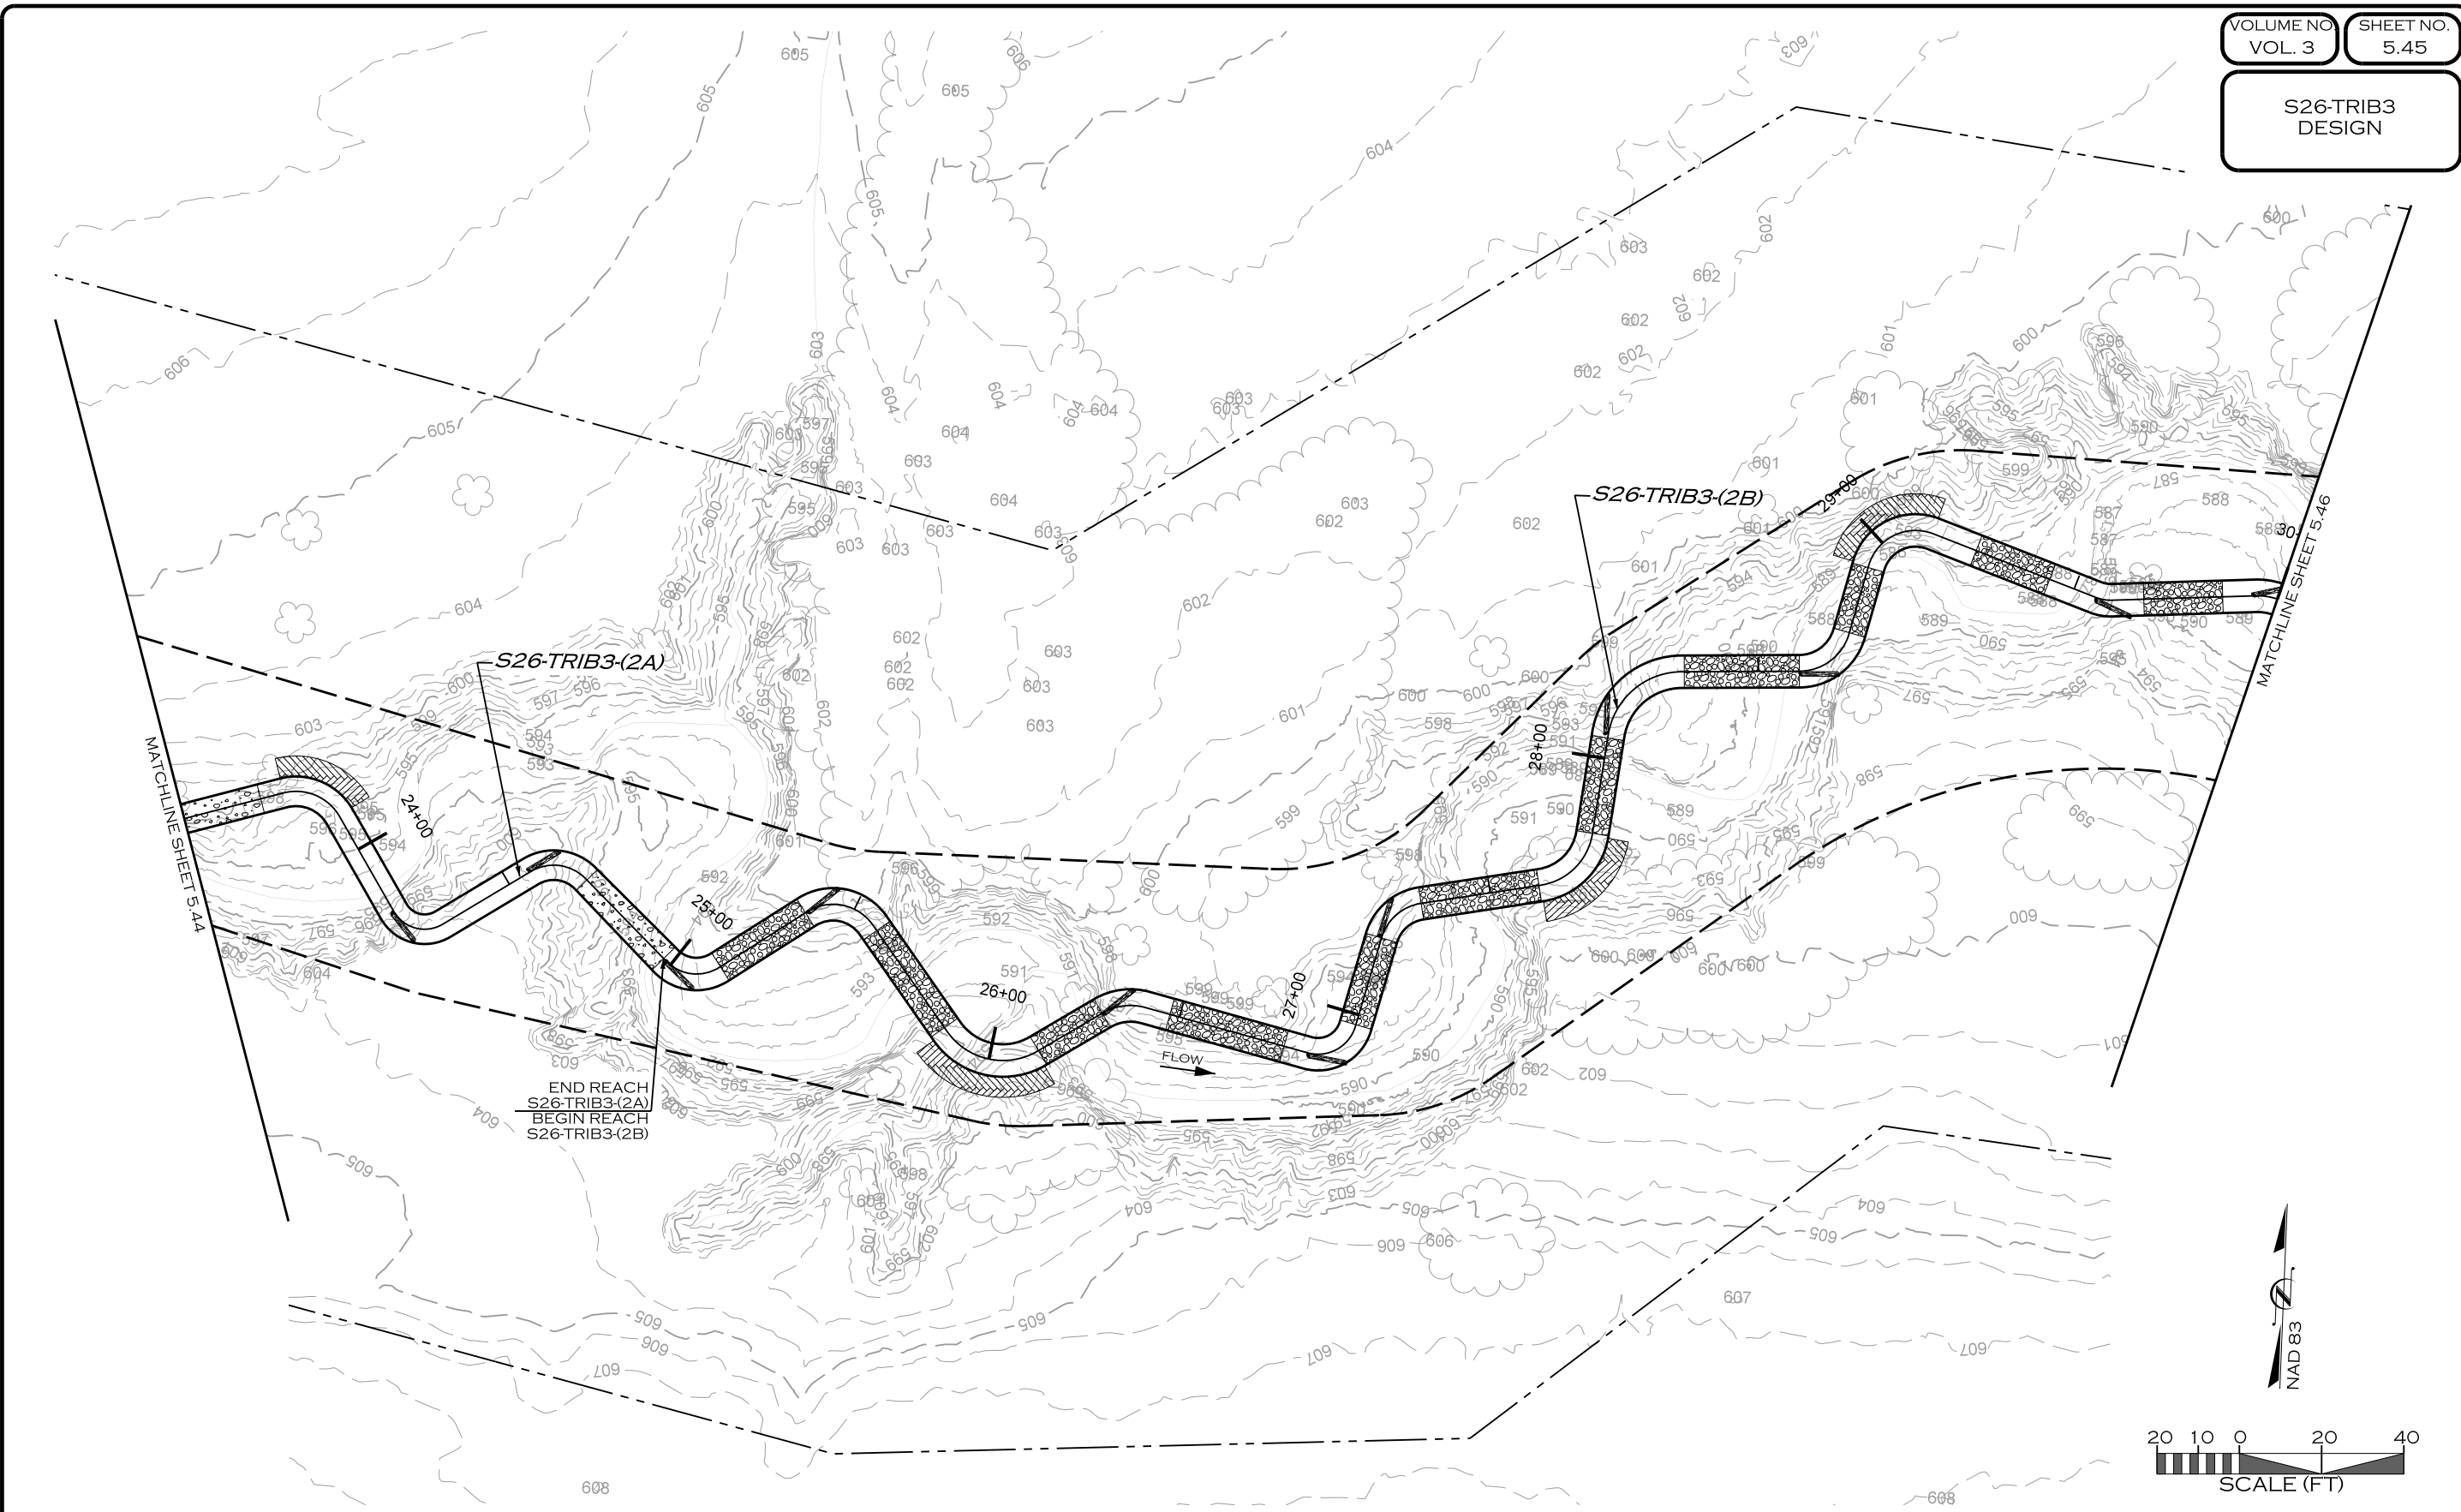

Z:\8\2019
R:\PROJECTS\DAL0001_LAKE_RALPH_HALL\CADD\MIT AREA C\PLANS\LRL_PSH_5.45.dgn

REVISIONS				
NO.	DESCRIPTION	ENGR.	APPROV.	DATE
1	DRAFT DESIGN PLANS	EMP	KLT	7/01/19



UPPER TRINITY
REGIONAL WATER DISTRICT

PREPARED FOR:

**UPPER TRINITY REGIONAL
WATER DISTRICT**

900 N KEALY ST
LEWISVILLE, TX 75057

LAKE RALPH HALL MITIGATION
MITIGATION ZONE C
FANNIN COUNTY, TEXAS




PREPARED IN THE OFFICE OF:
**ECOSYSTEM
PLANNING &
RESTORATION**

17575 N. ELDRIDGE PARKWAY, BLDG. C
TOMBALL, TX 77377
TEXAS REGISTERED ENGINEERING FIRM F-14997

PROJECT ENGINEER

NOT FOR CONSTRUCTION
THESE DRAWINGS WERE ISSUED BY
KEVIN TWEEDY PE#113620
FOR REGULATORY REVIEW
PURPOSES ONLY

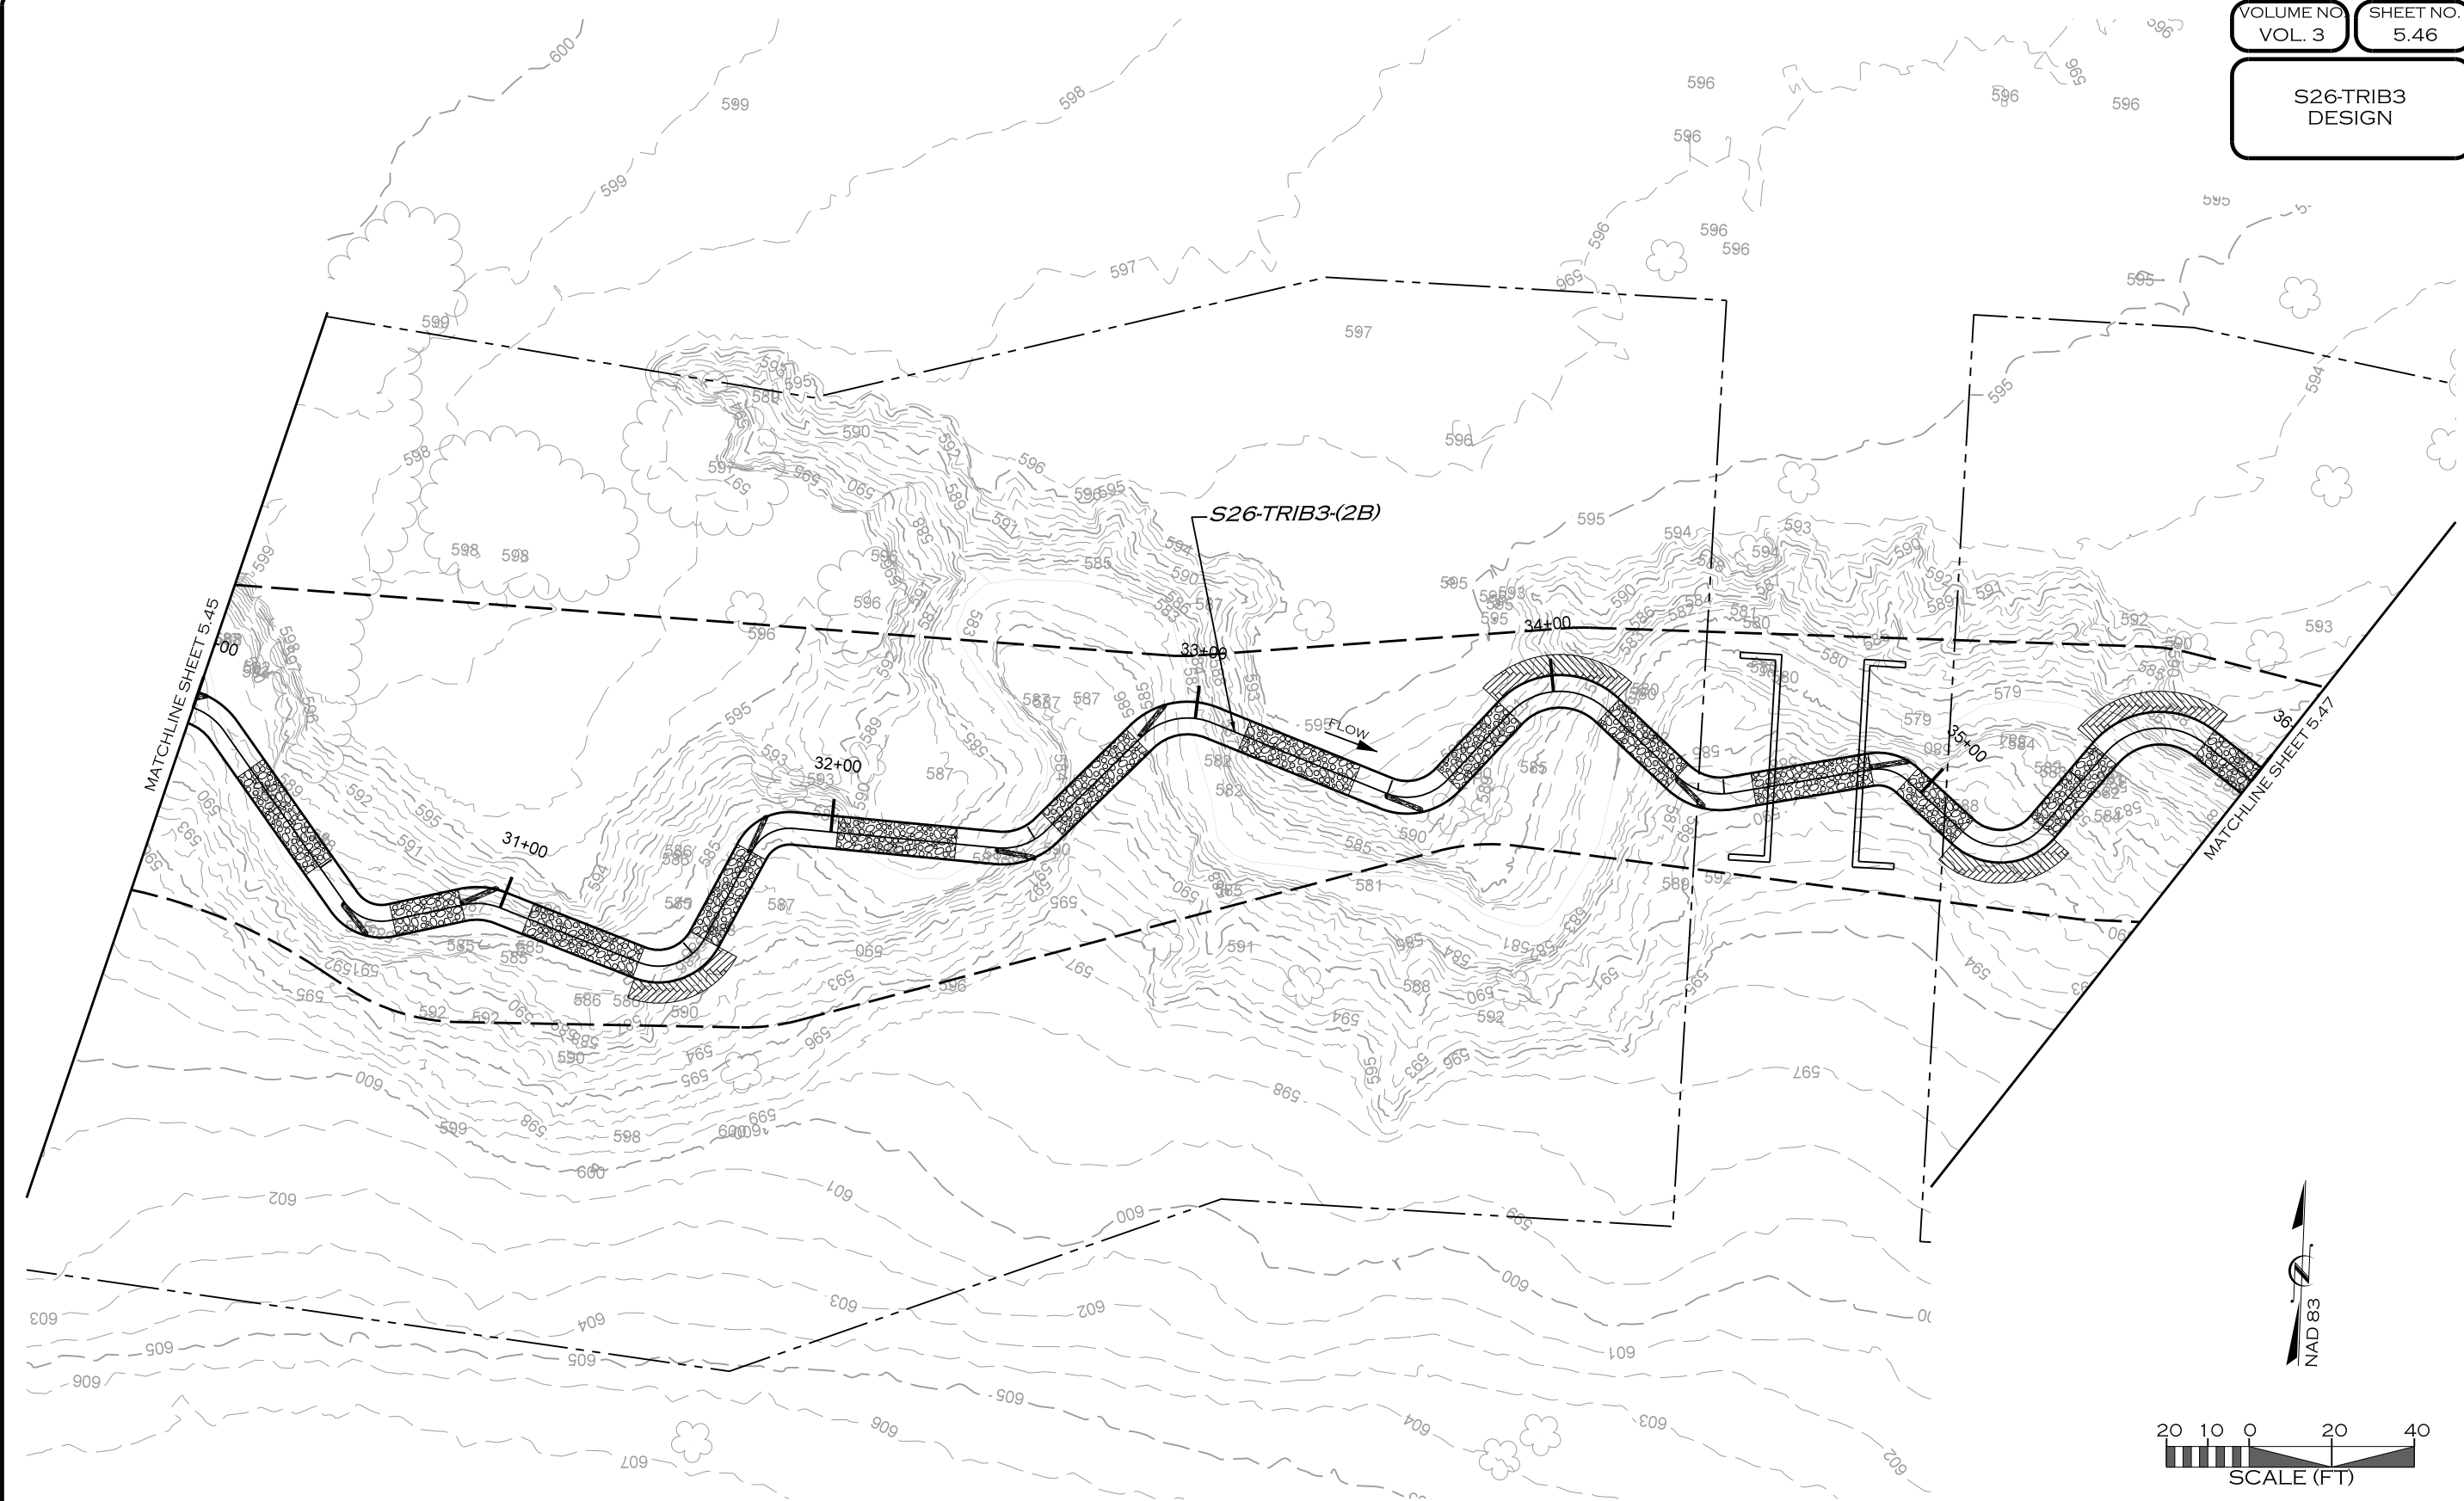

REVISIONS				
NO.	DESCRIPTION	ENGR.	APPROV.	DATE
1	DRAFT DESIGN PLANS	EMP	KLT	7/01/19



UPPER TRINITY
REGIONAL WATER DISTRICT

PREPARED FOR:

**UPPER TRINITY REGIONAL
WATER DISTRICT**

900 N KEALY ST
LEWISVILLE, TX 75057

LAKE RALPH HALL MITIGATION
MITIGATION ZONE C
FANNIN COUNTY, TEXAS



PREPARED IN THE OFFICE OF:
**ECOSYSTEM
PLANNING &
RESTORATION**


17575 N. ELDRIDGE PARKWAY, BLDG. C
TOMBALL, TX 77377
TEXAS REGISTERED ENGINEERING FIRM F-14997

PROJECT ENGINEER

NOT FOR CONSTRUCTION
THESE DRAWINGS WERE ISSUED BY
KEVIN TWEEDY PE#113620
FOR REGULATORY REVIEW
PURPOSES ONLY

7/8/2019 R:\PROJECTS\DAL0001_LAKE_RALPH_HALL\CADD\MIT AREA C\PLANS\LRH_PSH_5.46.dgn

S26-TRIB3
DESIGN

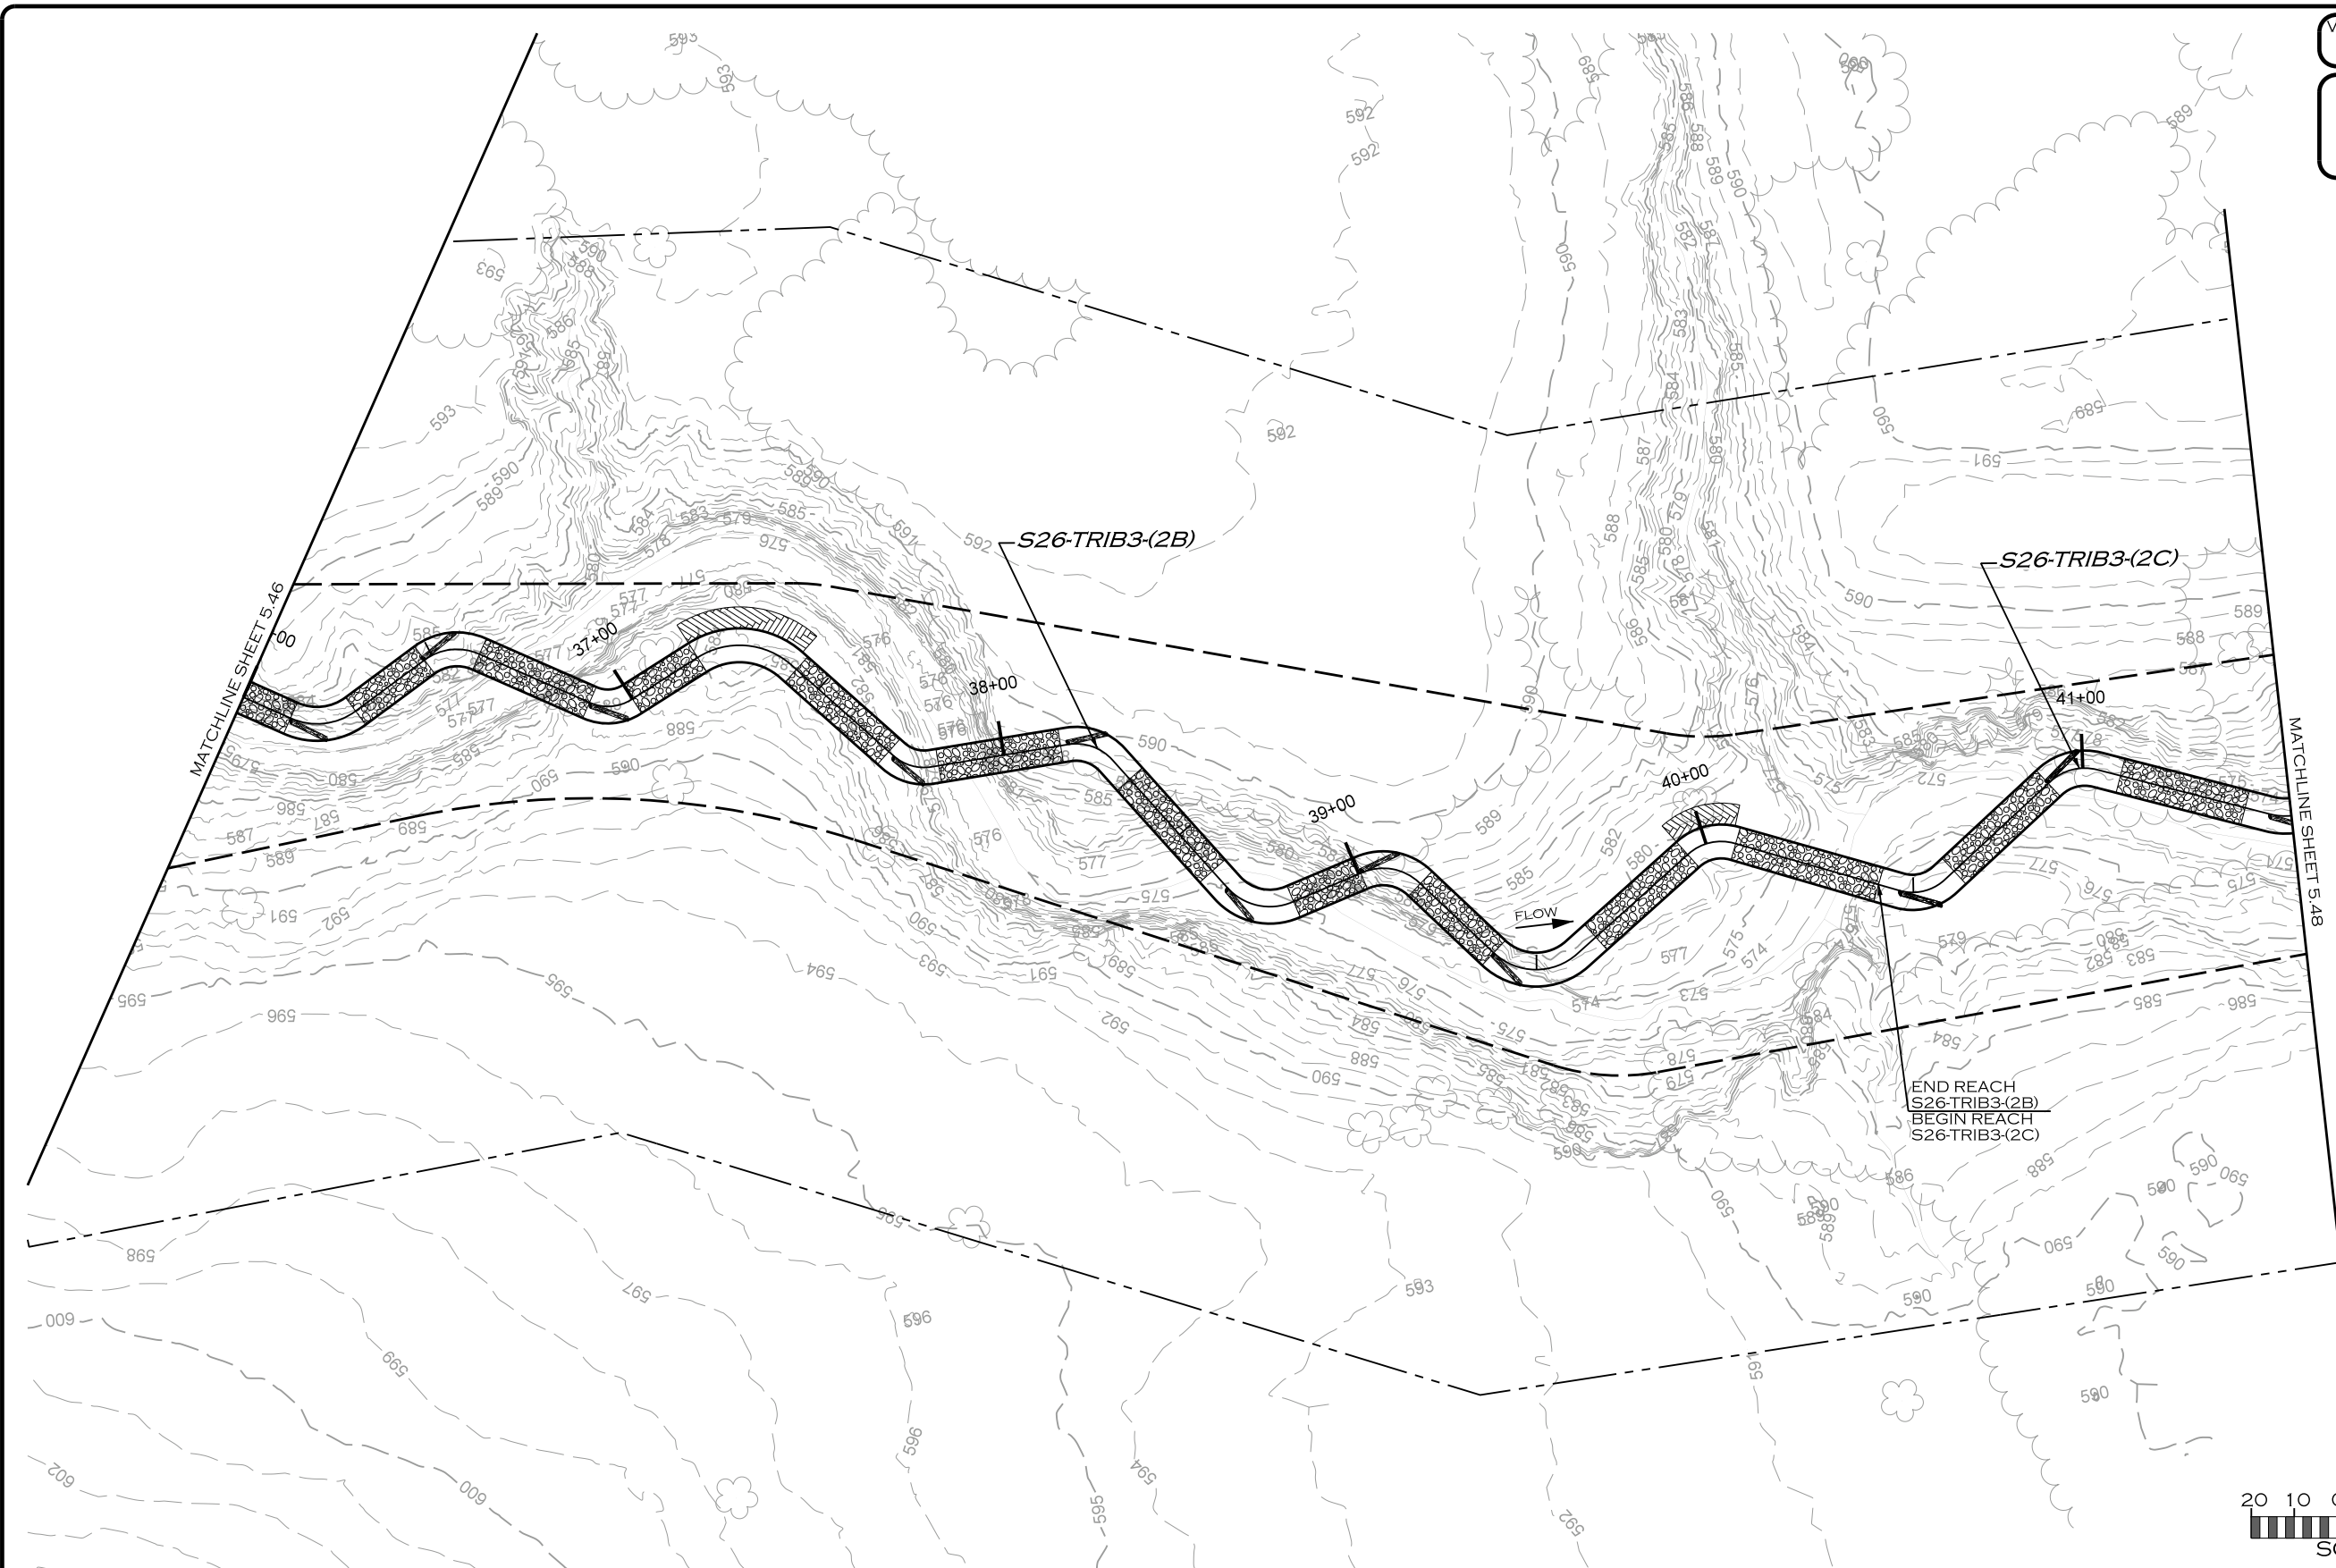

Z:\8\2019\PROJECTS\DAL0001_LAKE_RALPH_HALL\CADD\MIT AREA C\PLANS\LRH_PSH_5.47.dgn
JACON

REVISIONS				
NO.	DESCRIPTION	ENGR.	APPROV.	DATE
1	DRAFT DESIGN PLANS	EMP	KLT	7/01/19



UPPER TRINITY
REGIONAL WATER DISTRICT

PREPARED FOR:

LAKE RALPH HALL MITIGATION
MITIGATION ZONE C
FANNIN COUNTY, TEXAS

900 N KEALY ST
LEWISVILLE, TX 75057

PREPARED IN THE OFFICE OF:



ECOSYSTEM
PLANNING &
RESTORATION

17575 N. ELDRIDGE PARKWAY, BLDG. C
TOMBALL, TX 77377
TEXAS REGISTERED ENGINEERING FIRM F-14997

PROJECT ENGINEER

NOT FOR CONSTRUCTION
THESE DRAWINGS WERE ISSUED BY
KEVIN TWEEDY PE#113620
FOR REGULATORY REVIEW
PURPOSES ONLY

S26
S26-TRIB3
DESIGN

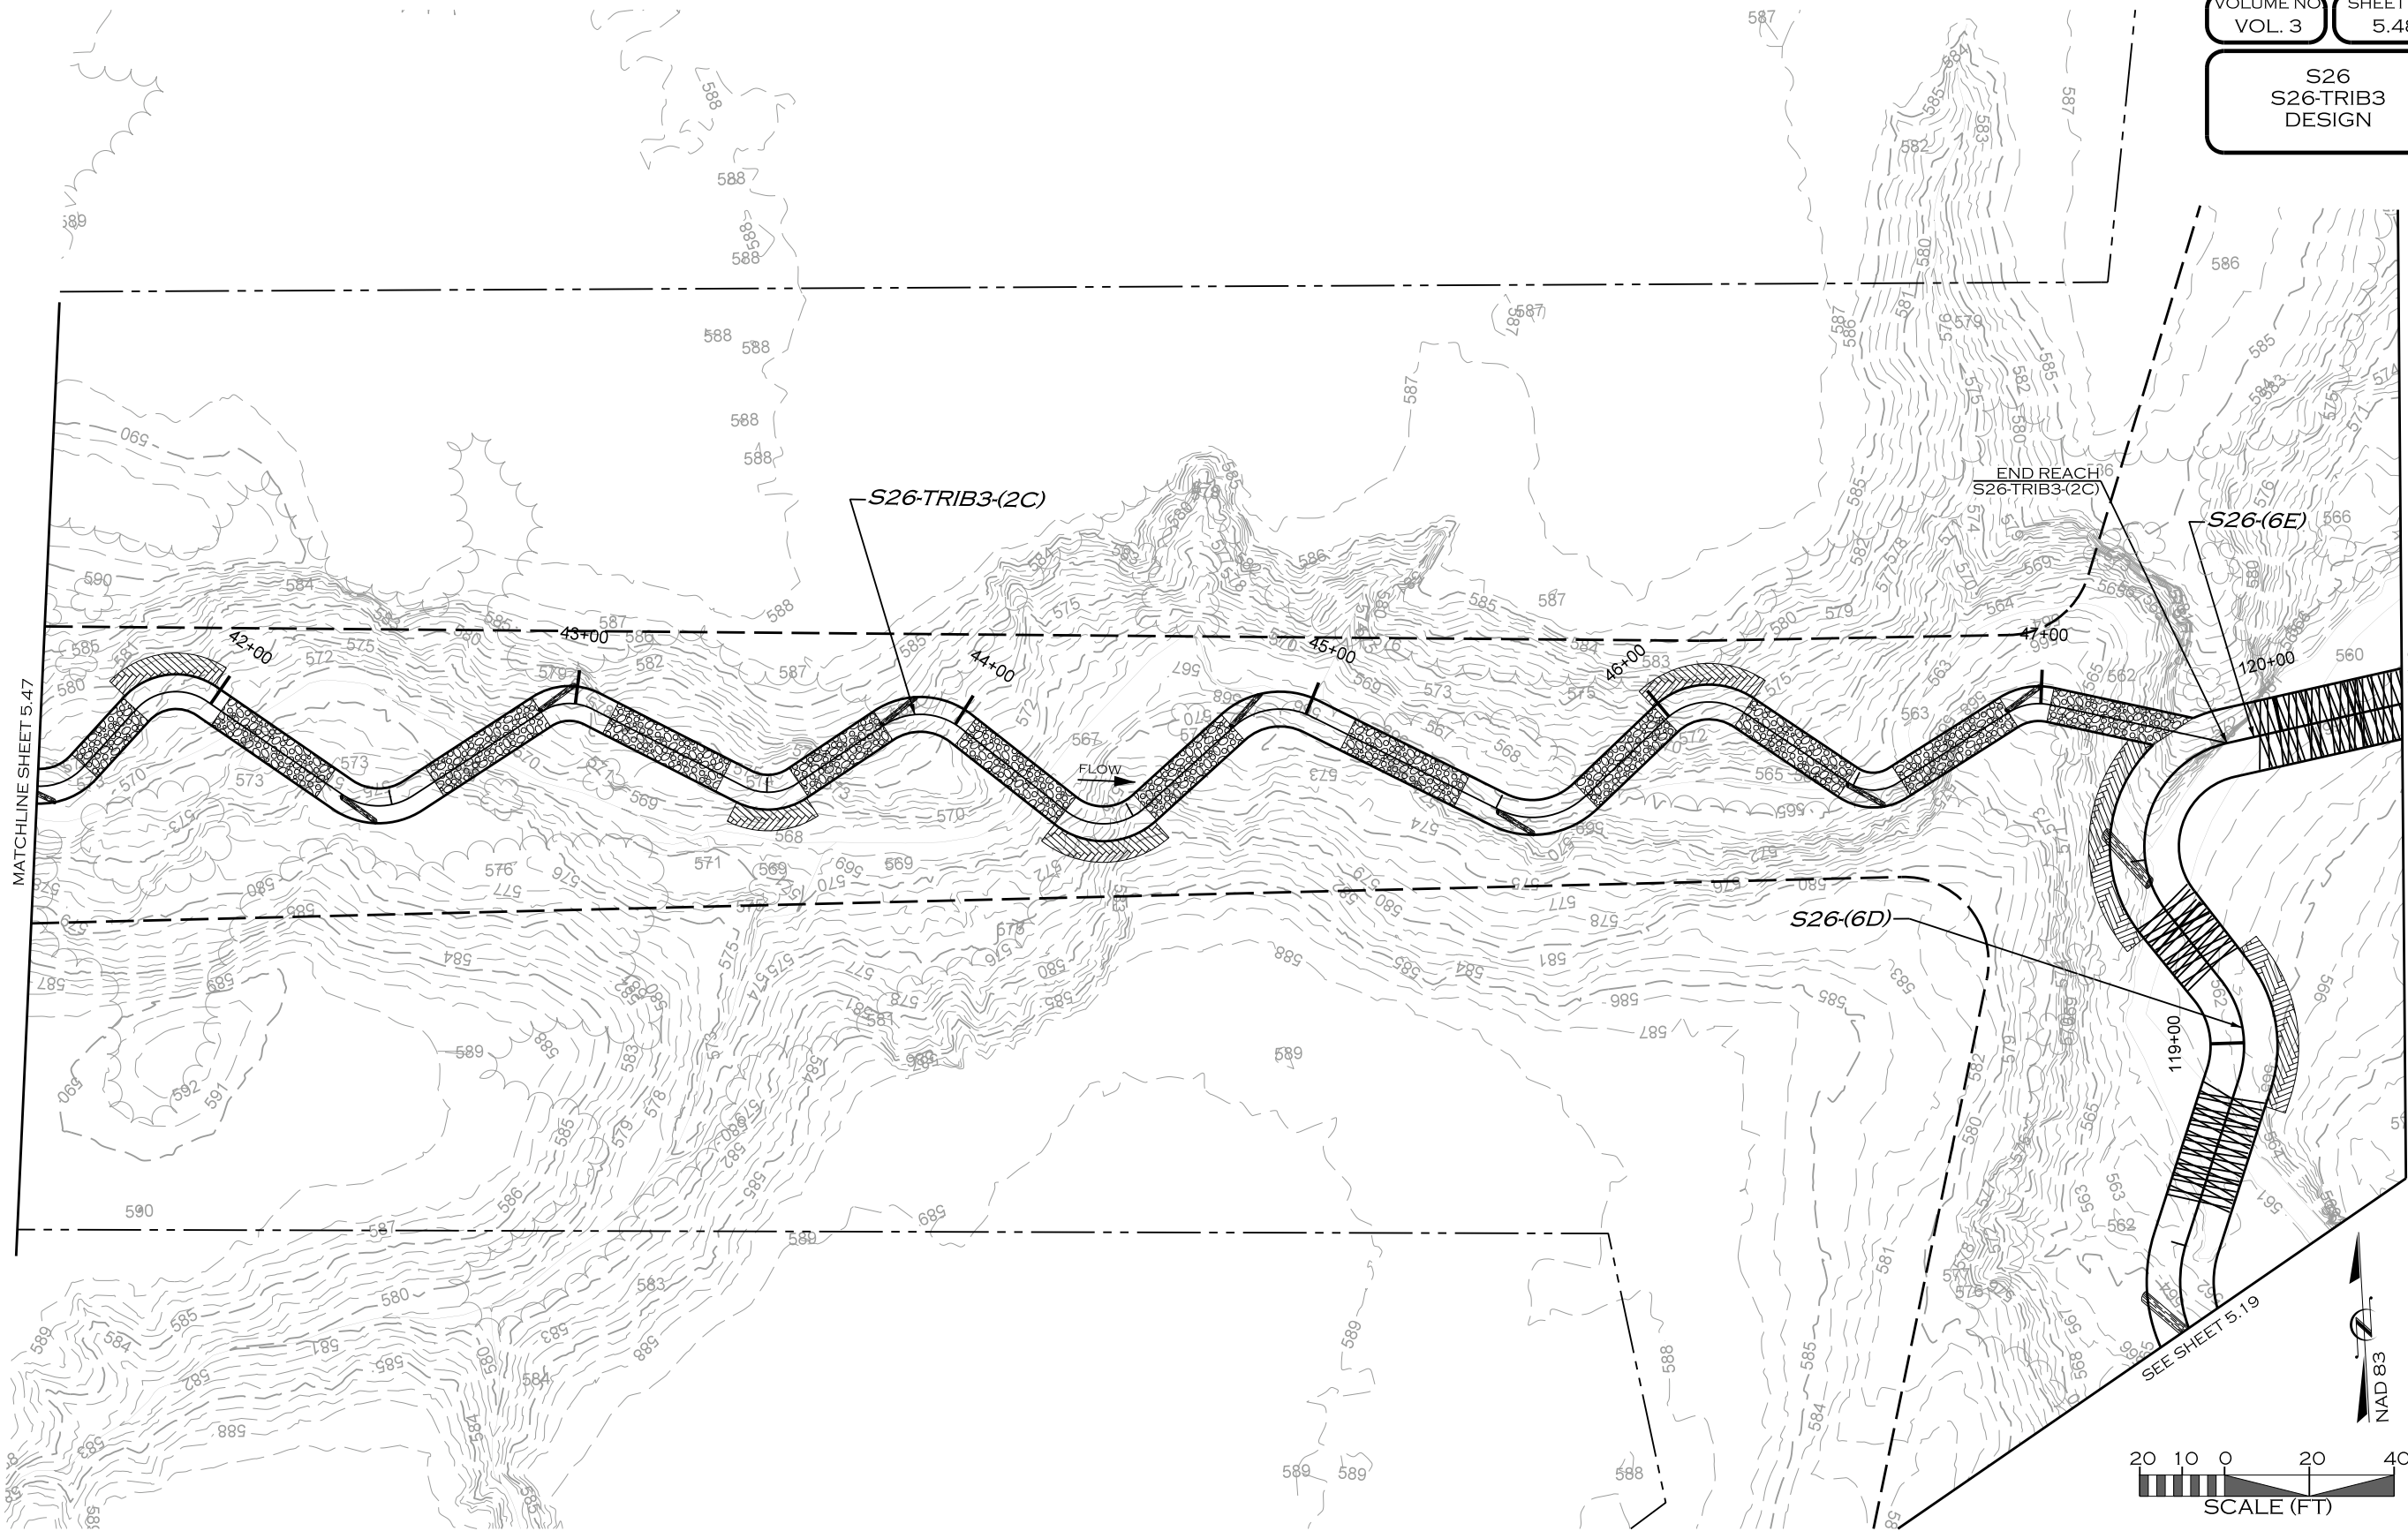

REVISIONS				
NO.	DESCRIPTION	ENGR.	APPROV.	DATE
1	DRAFT DESIGN PLANS	EMP	KLT	7/01/19



UPPER TRINITY
REGIONAL WATER DISTRICT

900 N KEALY ST
LEWISVILLE, TX 75057

LAKE RALPH HALL MITIGATION
MITIGATION ZONE C
FANNIN COUNTY, TEXAS




ECOSYSTEM
PLANNING &
RESTORATION

17575 N. ELDRIDGE PARKWAY, BLDG. C
TOMBALL, TX 77377
TEXAS REGISTERED ENGINEERING FIRM F-14997

PROJECT ENGINEER

NOT FOR CONSTRUCTION
THESE DRAWINGS WERE ISSUED BY
KEVIN TWEEDY PE#113620
FOR REGULATORY REVIEW
PURPOSES ONLY

S26-TRIB2
DESIGN

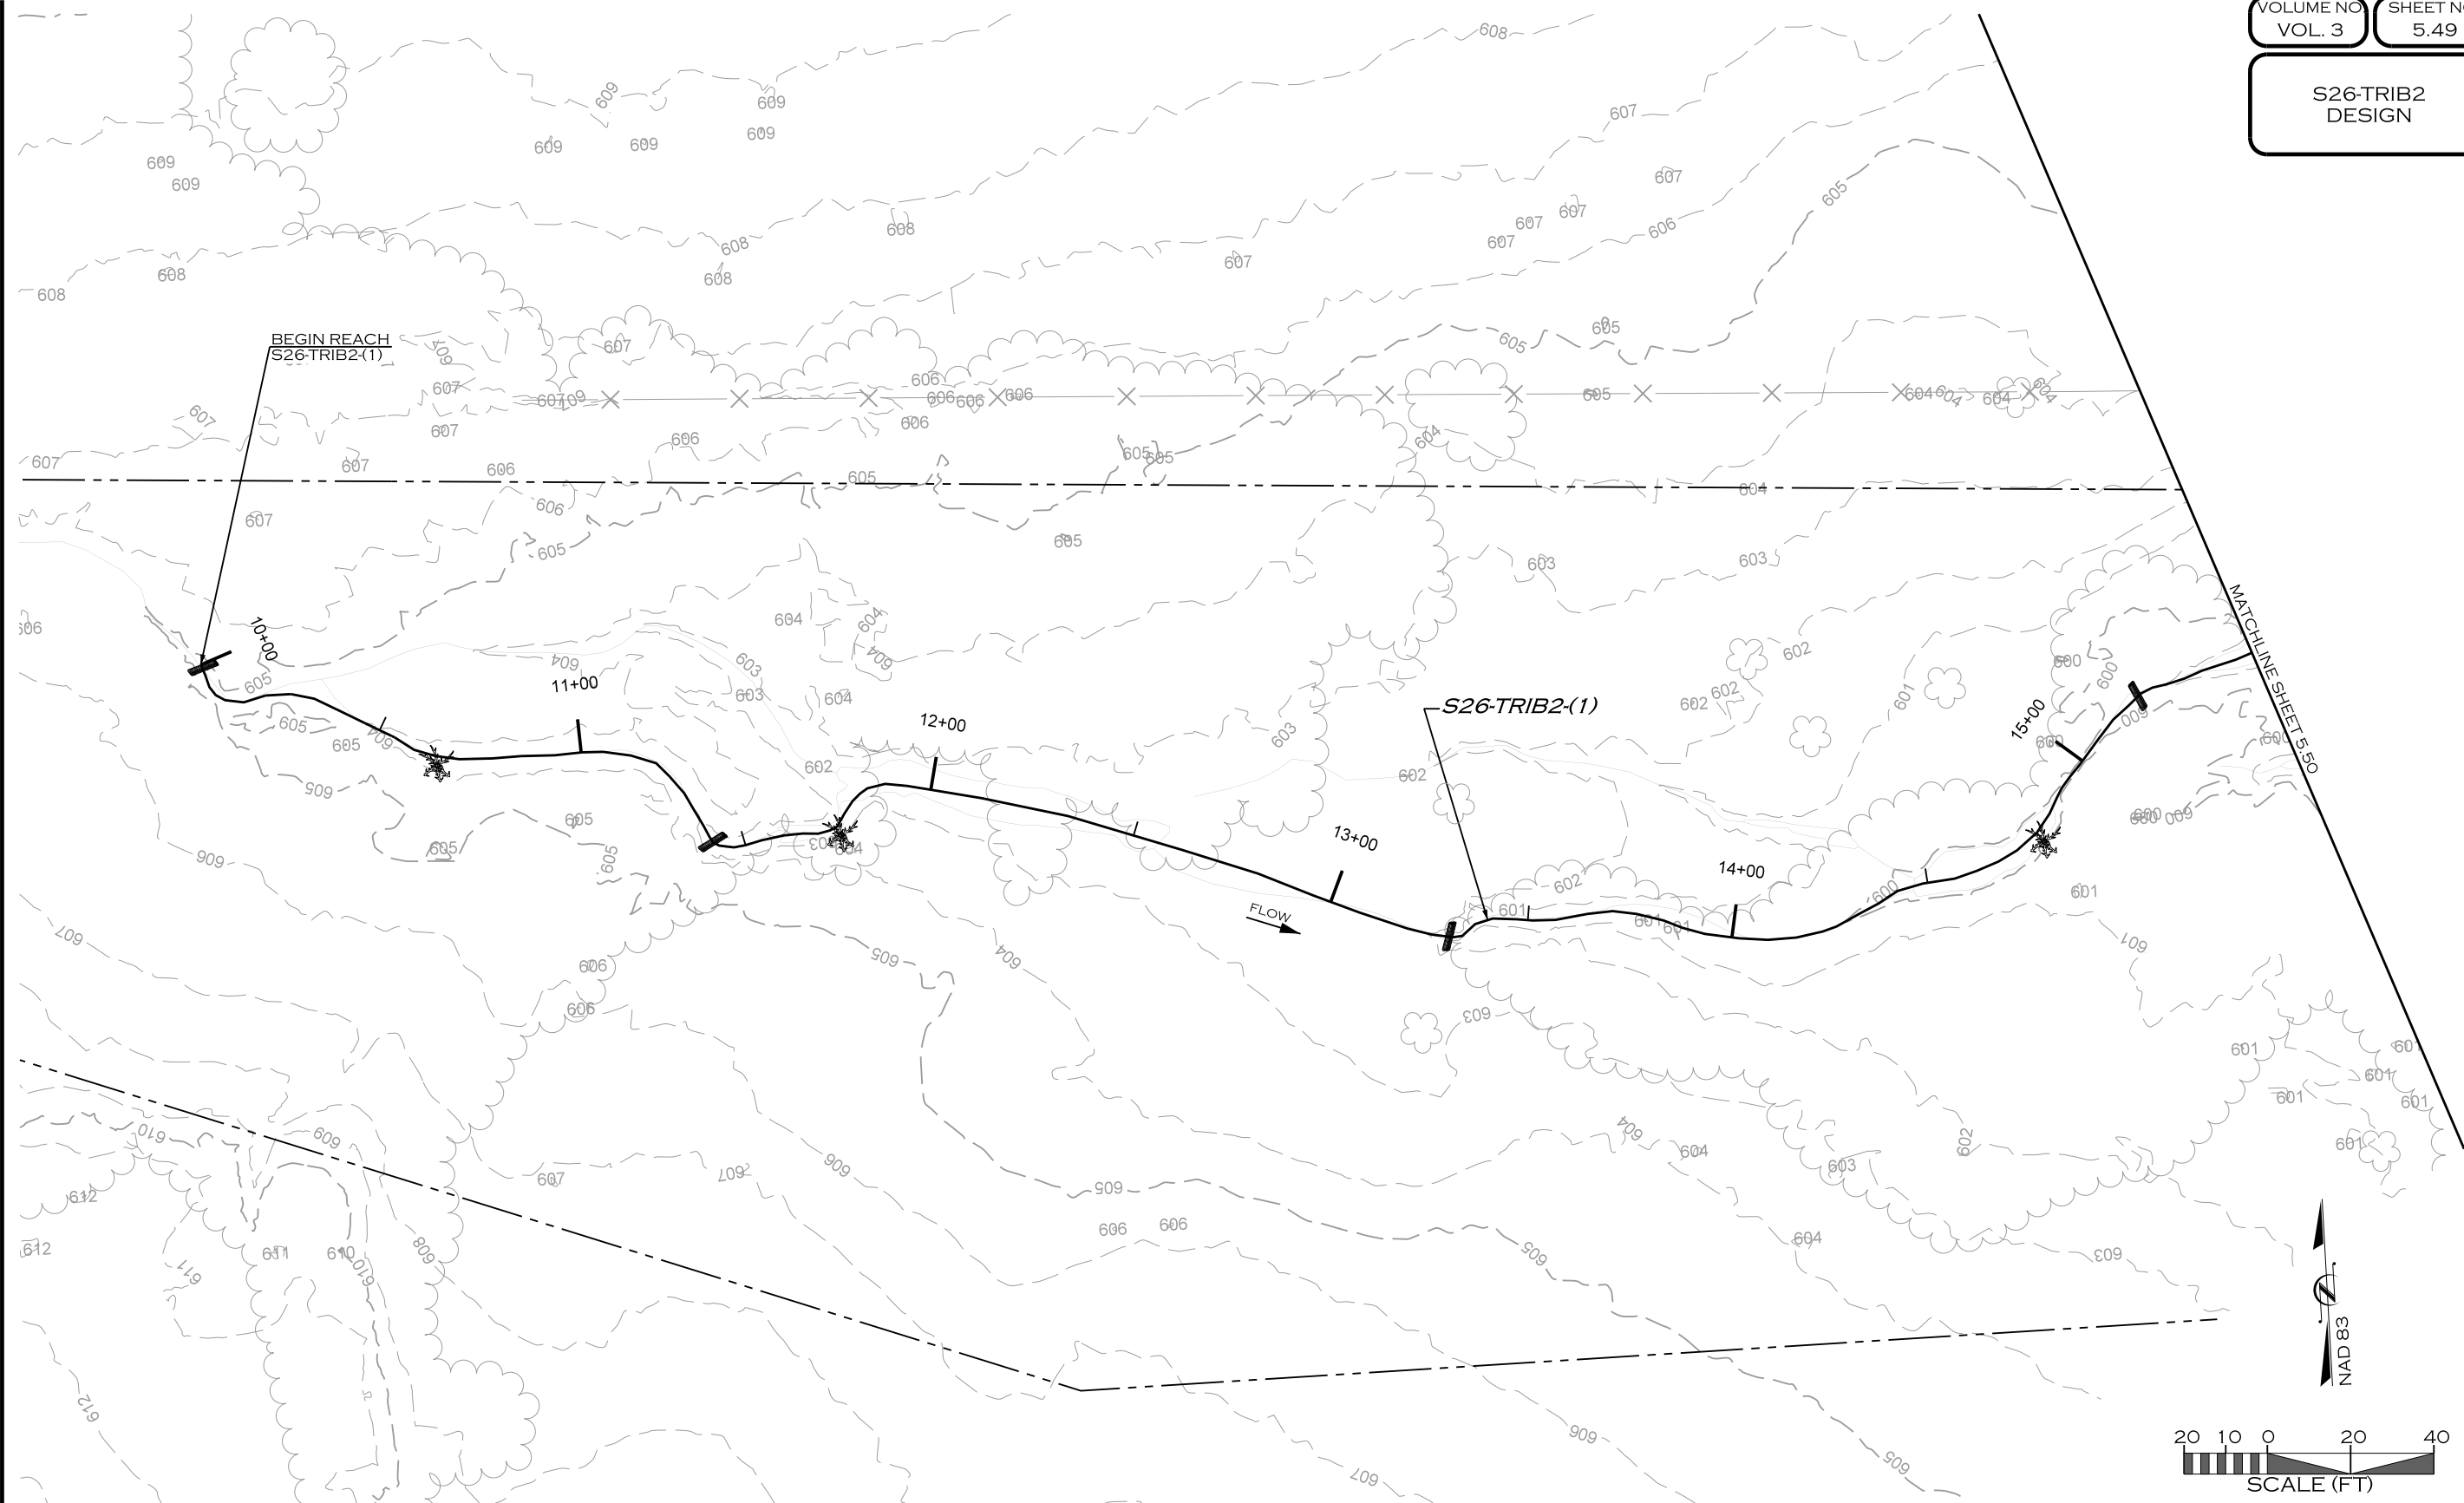

Z:\8\2019
R:\PROJECTS\DAL0001_LAKE_RALPH_HALL\CADD\MIT AREA C\PLANS\LRH_PSH_5.49.dgn
JACON

REVISIONS				
NO.	DESCRIPTION	ENGR.	APPROV.	DATE
1	DRAFT DESIGN PLANS	EMP	KLT	7/01/19



UPPER TRINITY
REGIONAL WATER DISTRICT

PREPARED FOR:

LAKE RALPH HALL MITIGATION
MITIGATION ZONE C
FANNIN COUNTY, TEXAS

900 N KEALY ST
LEWISVILLE, TX 75057

PREPARED IN THE OFFICE OF:




ECOSYSTEM
PLANNING &
RESTORATION

17575 N. ELDRIDGE PARKWAY, BLDG. C
TOMBALL, TX 77377
TEXAS REGISTERED ENGINEERING FIRM F-14997

PROJECT ENGINEER

NOT FOR CONSTRUCTION
THESE DRAWINGS WERE ISSUED BY
KEVIN TWEEDY PE#113620
FOR REGULATORY REVIEW
PURPOSES ONLY

S26-TRIB2
DESIGN

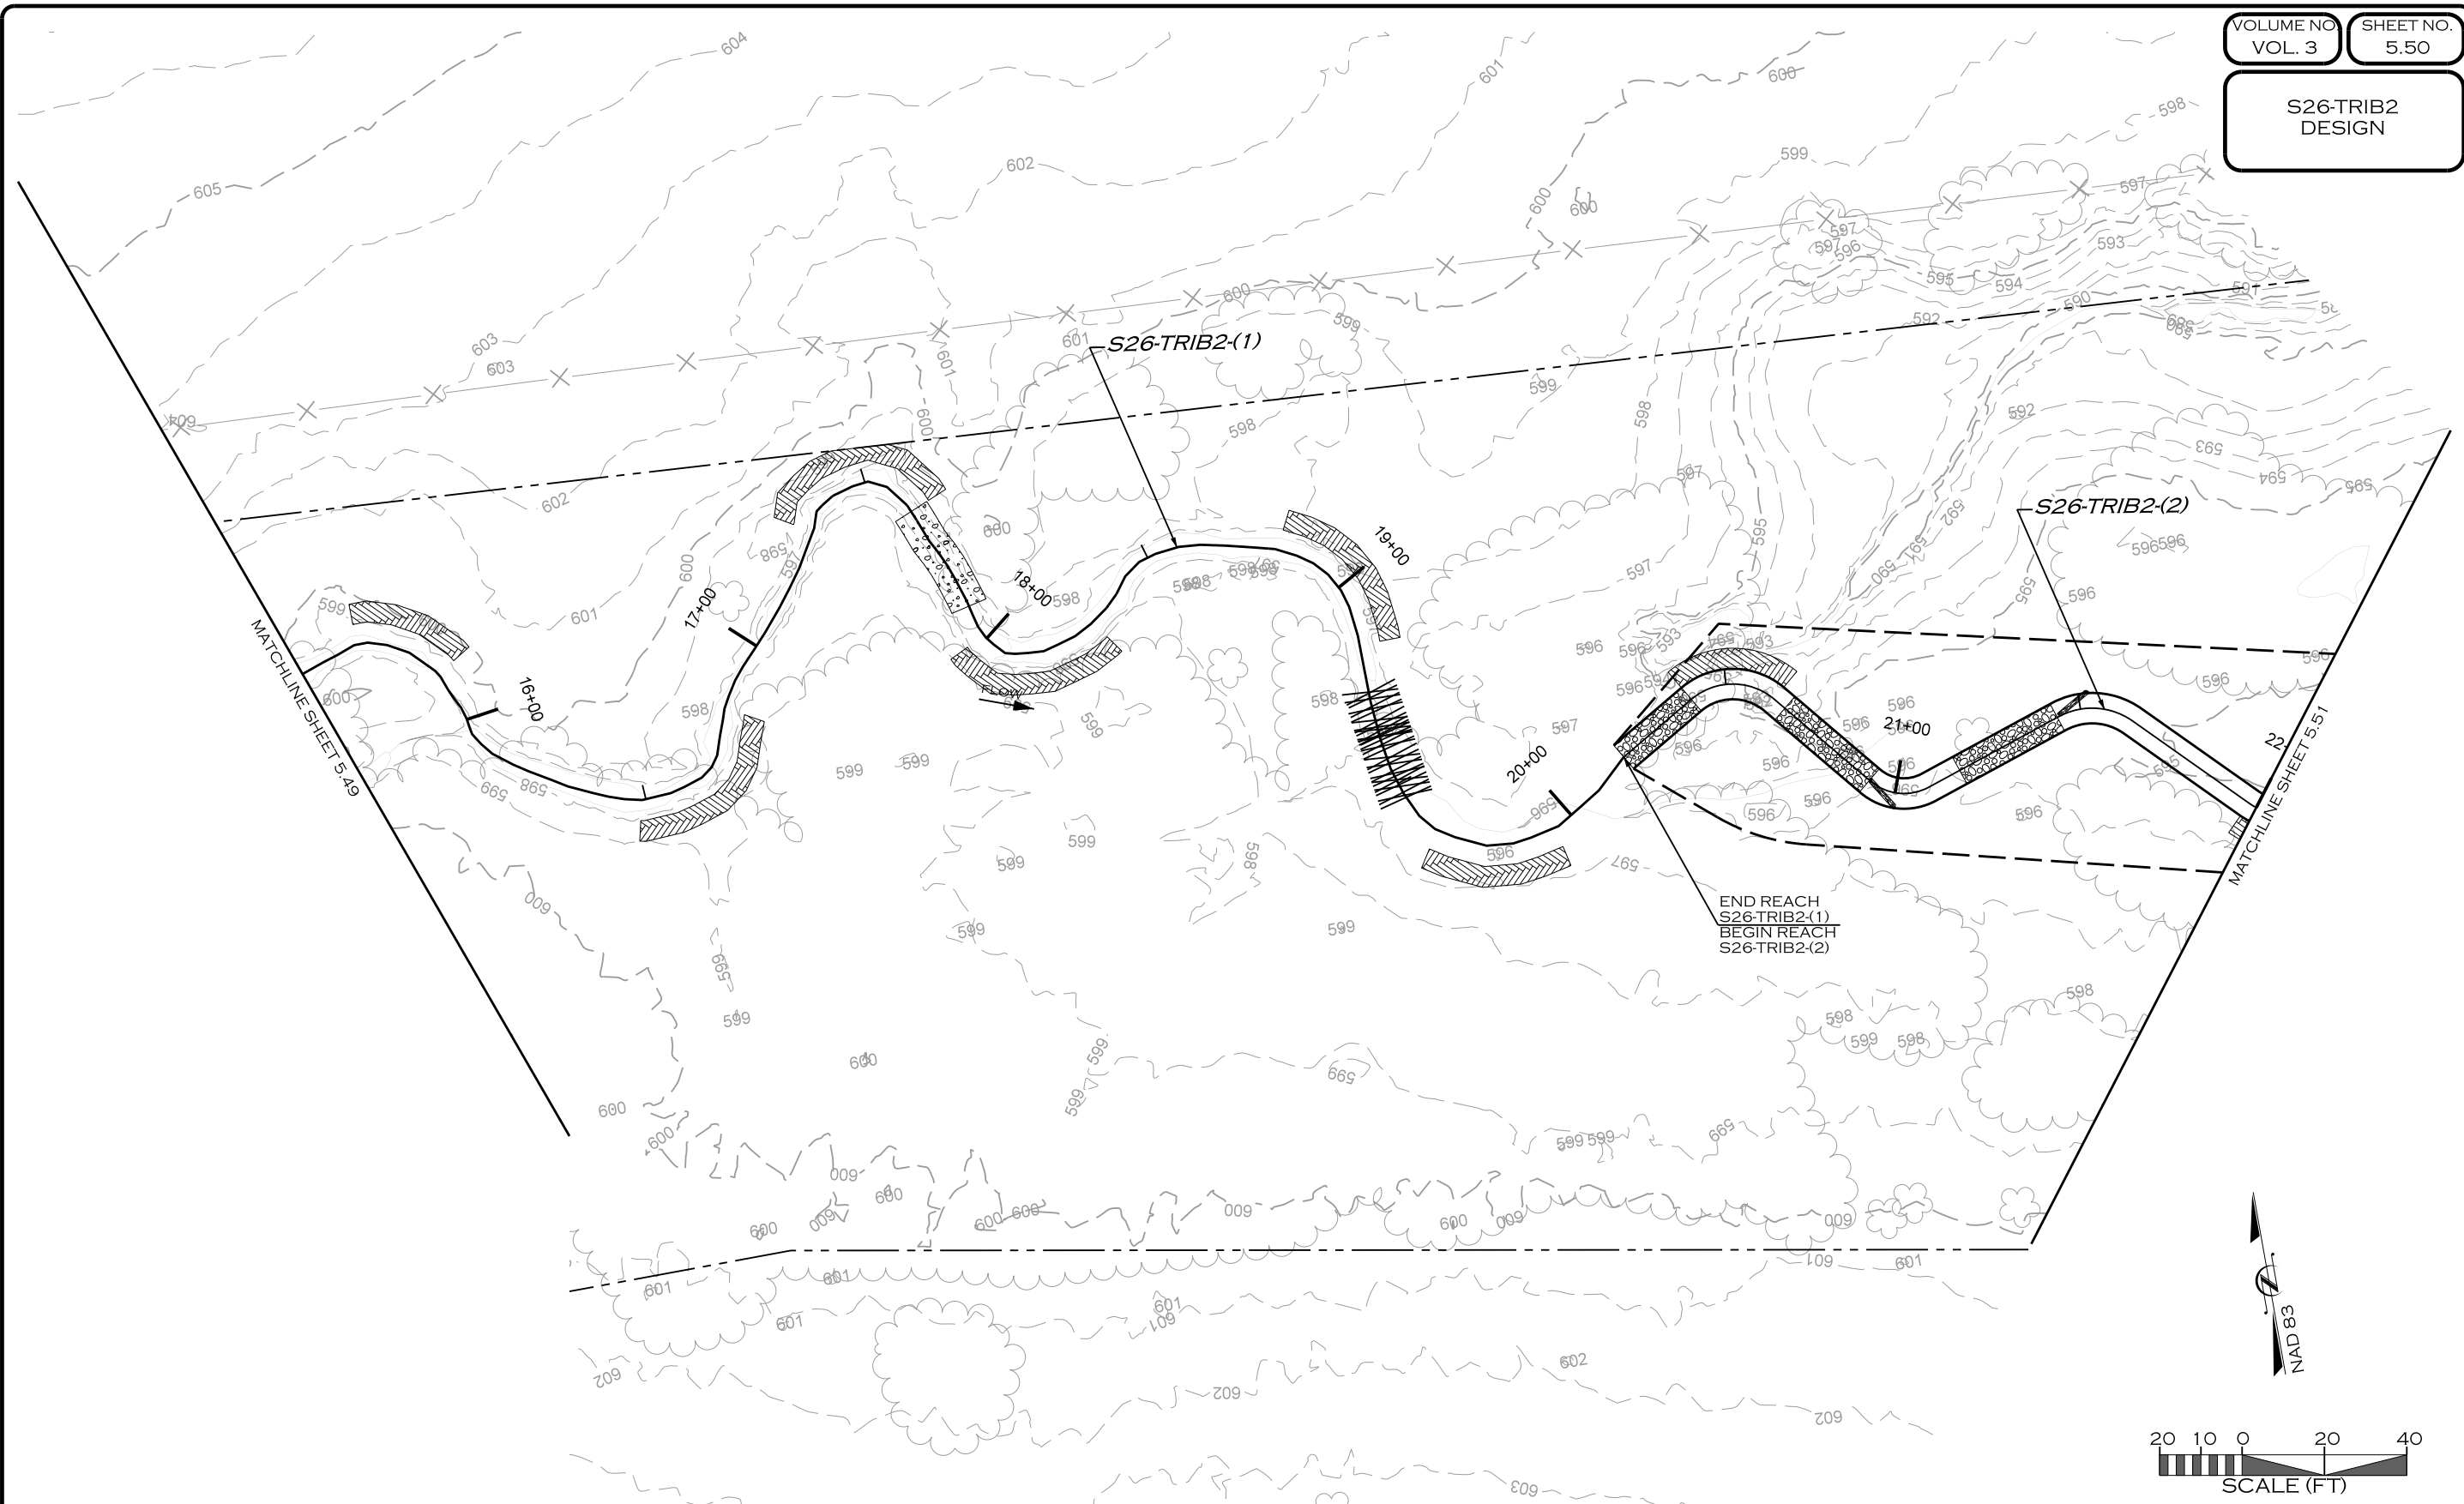

7/8/2019
R:\PROJECTS\DAL0001_LAKE_RALPH_HALL\CADD\MIT AREA C\PLANS\LRH_PSH_5.50.dgn
JACKSON

REVISIONS				
NO.	DESCRIPTION	ENGR.	APPROV.	DATE
1	DRAFT DESIGN PLANS	EMP	KLT	7/01/19



UPPER TRINITY
REGIONAL WATER DISTRICT

PREPARED FOR:

LAKE RALPH HALL MITIGATION
MITIGATION ZONE C
FANNIN COUNTY, TEXAS

900 N KEALY ST
LEWISVILLE, TX 75057

PREPARED IN THE OFFICE OF:



ECOSYSTEM
PLANNING &
RESTORATION

17575 N. ELDRIDGE PARKWAY, BLDG. C
TOMBALL, TX 77377
TEXAS REGISTERED ENGINEERING FIRM F-14997

PROJECT ENGINEER

NOT FOR CONSTRUCTION
THESE DRAWINGS WERE ISSUED BY
KEVIN TWEEDY PE#113620
FOR REGULATORY REVIEW
PURPOSES ONLY

S26-TRIB2
DESIGN



REVISIONS				
NO.	DESCRIPTION	ENGR.	APPROV.	DATE
1	DRAFT DESIGN PLANS	EMP	KLT	7/01/19



UPPER TRINITY
REGIONAL WATER DISTRICT

900 N KEALY ST
LEWISVILLE, TX 75057

PREPARED FOR:

LAKE RALPH HALL MITIGATION
MITIGATION ZONE C
FANNIN COUNTY, TEXAS



ECOSYSTEM
PLANNING &
RESTORATION


17575 N. ELDRIDGE PARKWAY, BLDG. C
TOMBALL, TX 77377
TEXAS REGISTERED ENGINEERING FIRM F-14997

PREPARED IN THE OFFICE OF:

PROJECT ENGINEER

NOT FOR CONSTRUCTION
THESE DRAWINGS WERE ISSUED BY
KEVIN TWEEDY PE#113620
FOR REGULATORY REVIEW
PURPOSES ONLY

S26-TRIB2
DESIGN

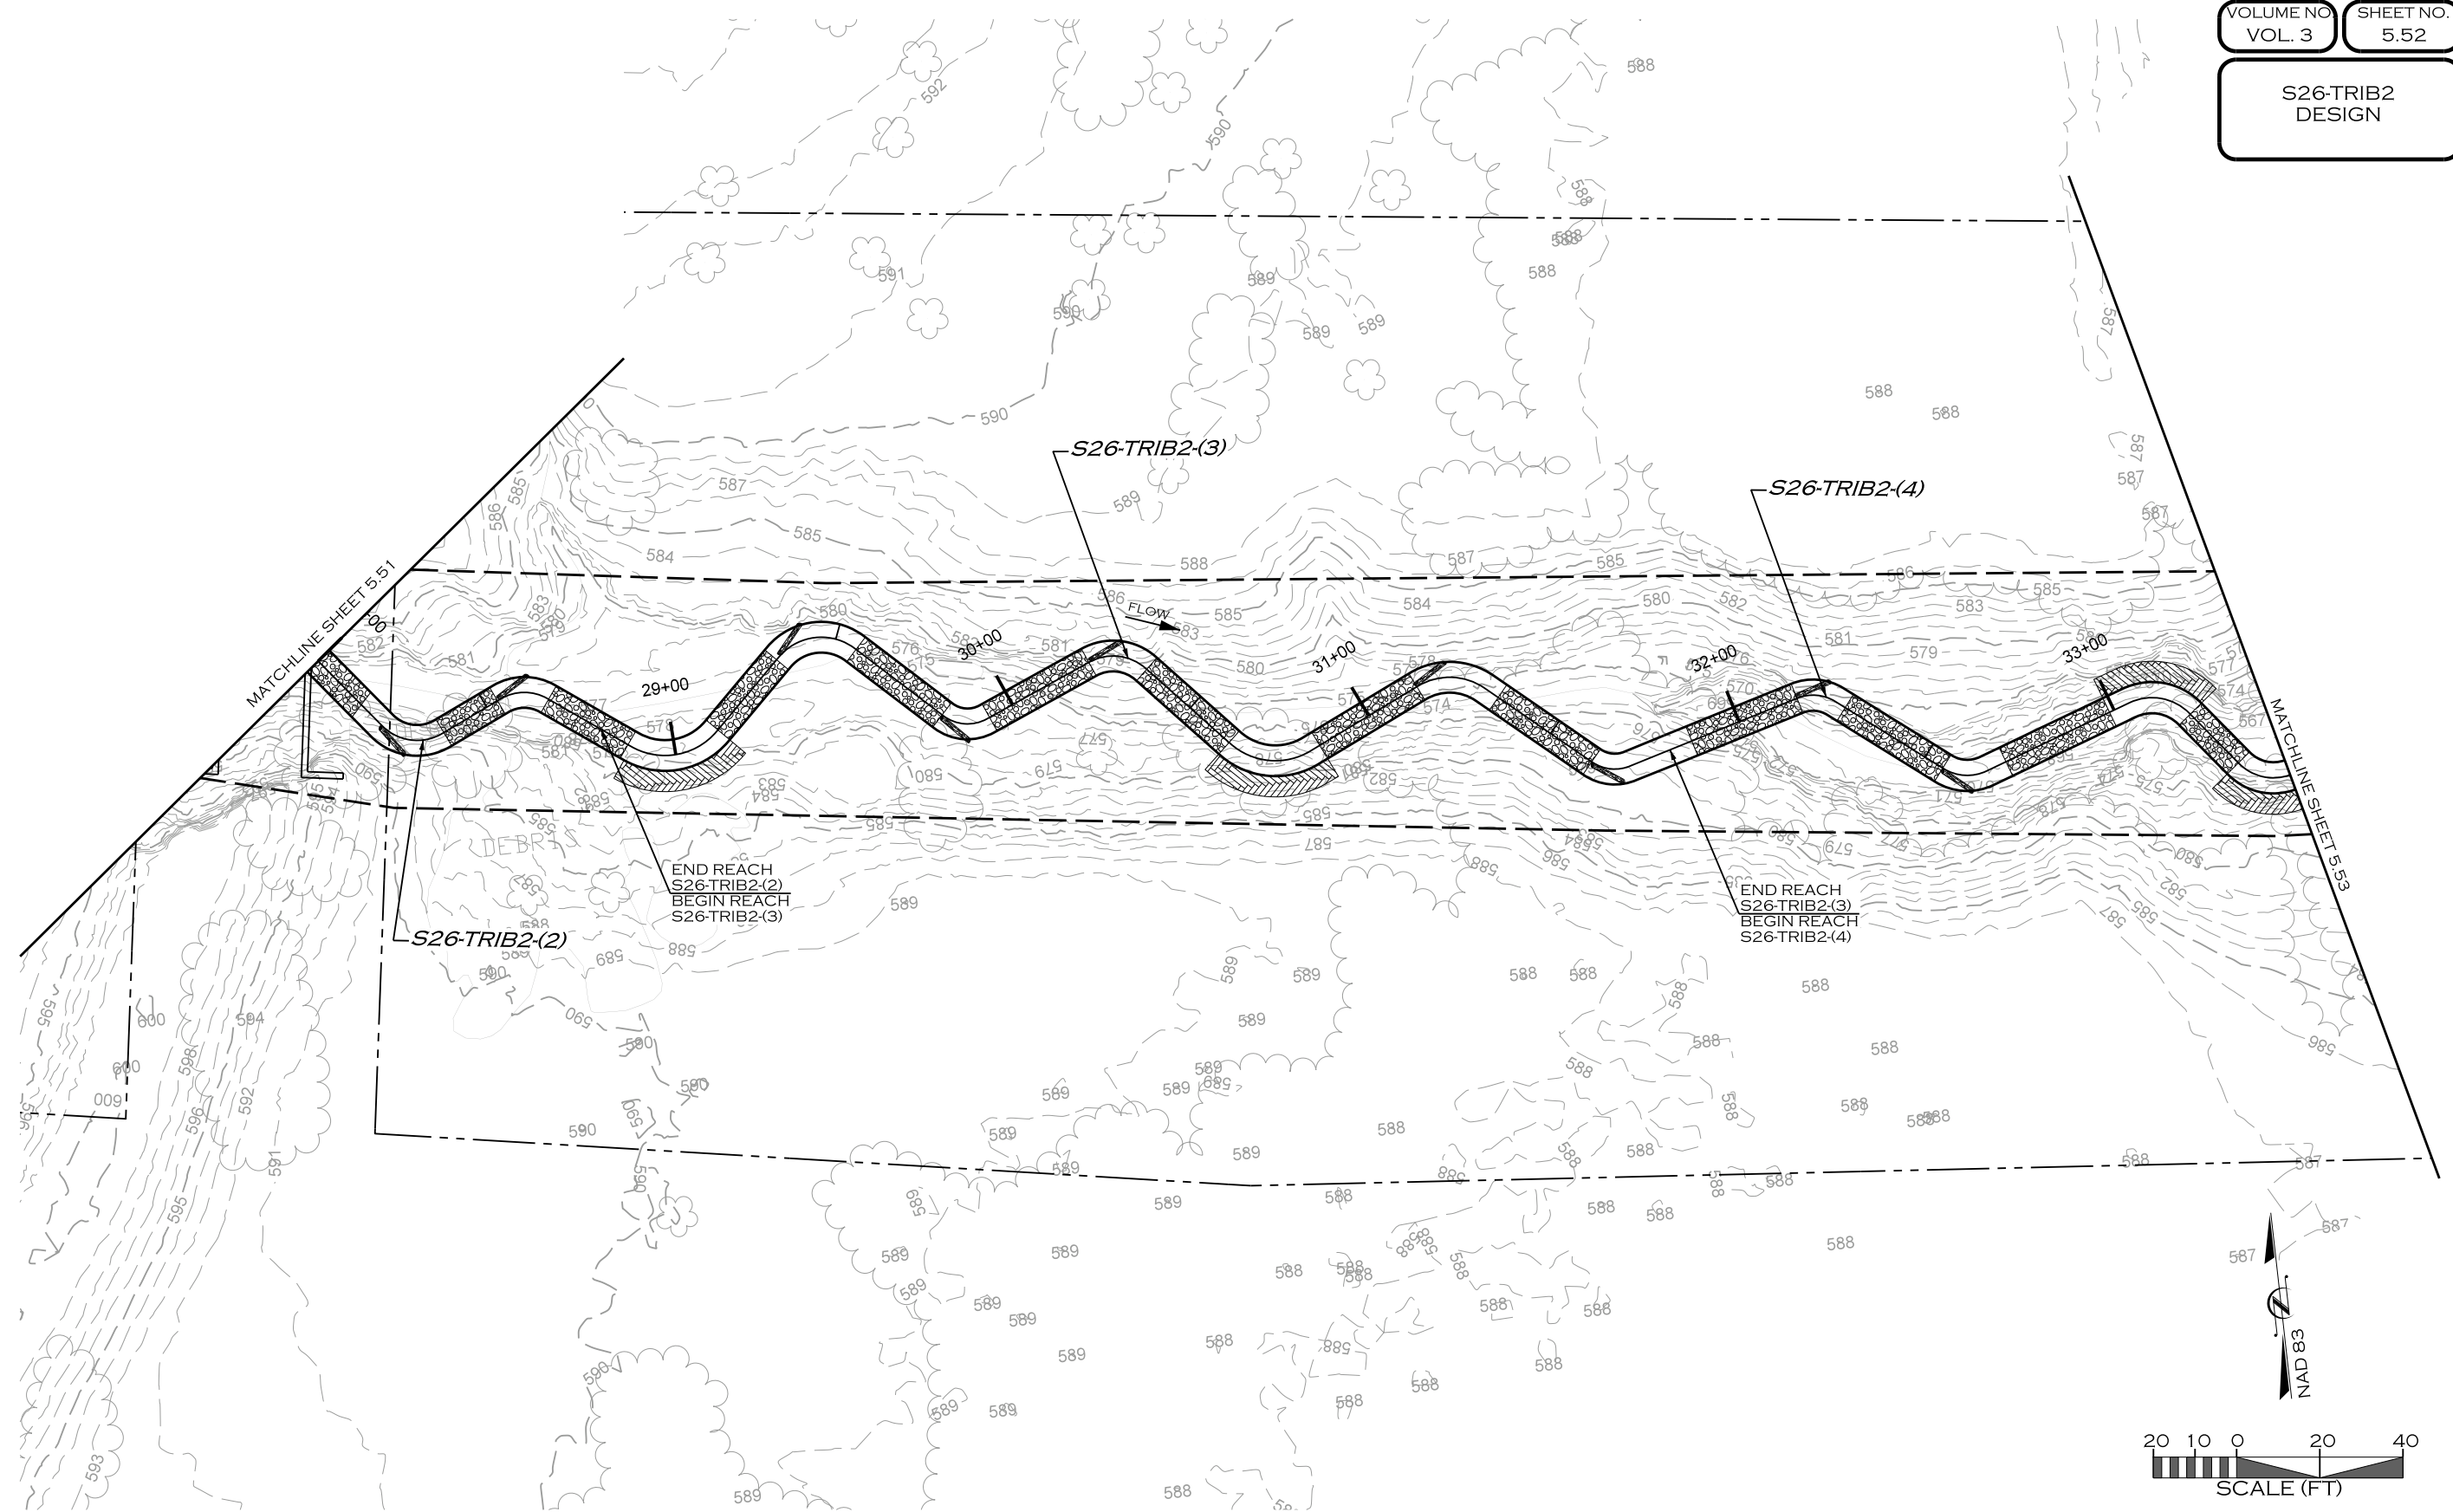

Z:\8\2019
R:\PROJECTS\DAL0001_LAKE_RALPH_HALL\CADD\MIT AREA C\PLANS\LRH_PSH_5.52.dgn

REVISIONS				
NO.	DESCRIPTION	ENGR.	APPROV.	DATE
1	DRAFT DESIGN PLANS	EMP	KLT	7/01/19



UPPER TRINITY
REGIONAL WATER DISTRICT

PREPARED FOR:

**UPPER TRINITY REGIONAL
WATER DISTRICT**

900 N KEALY ST
LEWISVILLE, TX 75057

LAKE RALPH HALL MITIGATION
MITIGATION ZONE C
FANNIN COUNTY, TEXAS




PREPARED IN THE OFFICE OF:

**ECOSYSTEM
PLANNING &
RESTORATION**

17575 N. ELDRIDGE PARKWAY, BLDG. C
TOMBALL, TX 77377
TEXAS REGISTERED ENGINEERING FIRM F-14997

PROJECT ENGINEER

NOT FOR CONSTRUCTION
THESE DRAWINGS WERE ISSUED BY
KEVIN TWEEDY PE#113620
FOR REGULATORY REVIEW
PURPOSES ONLY

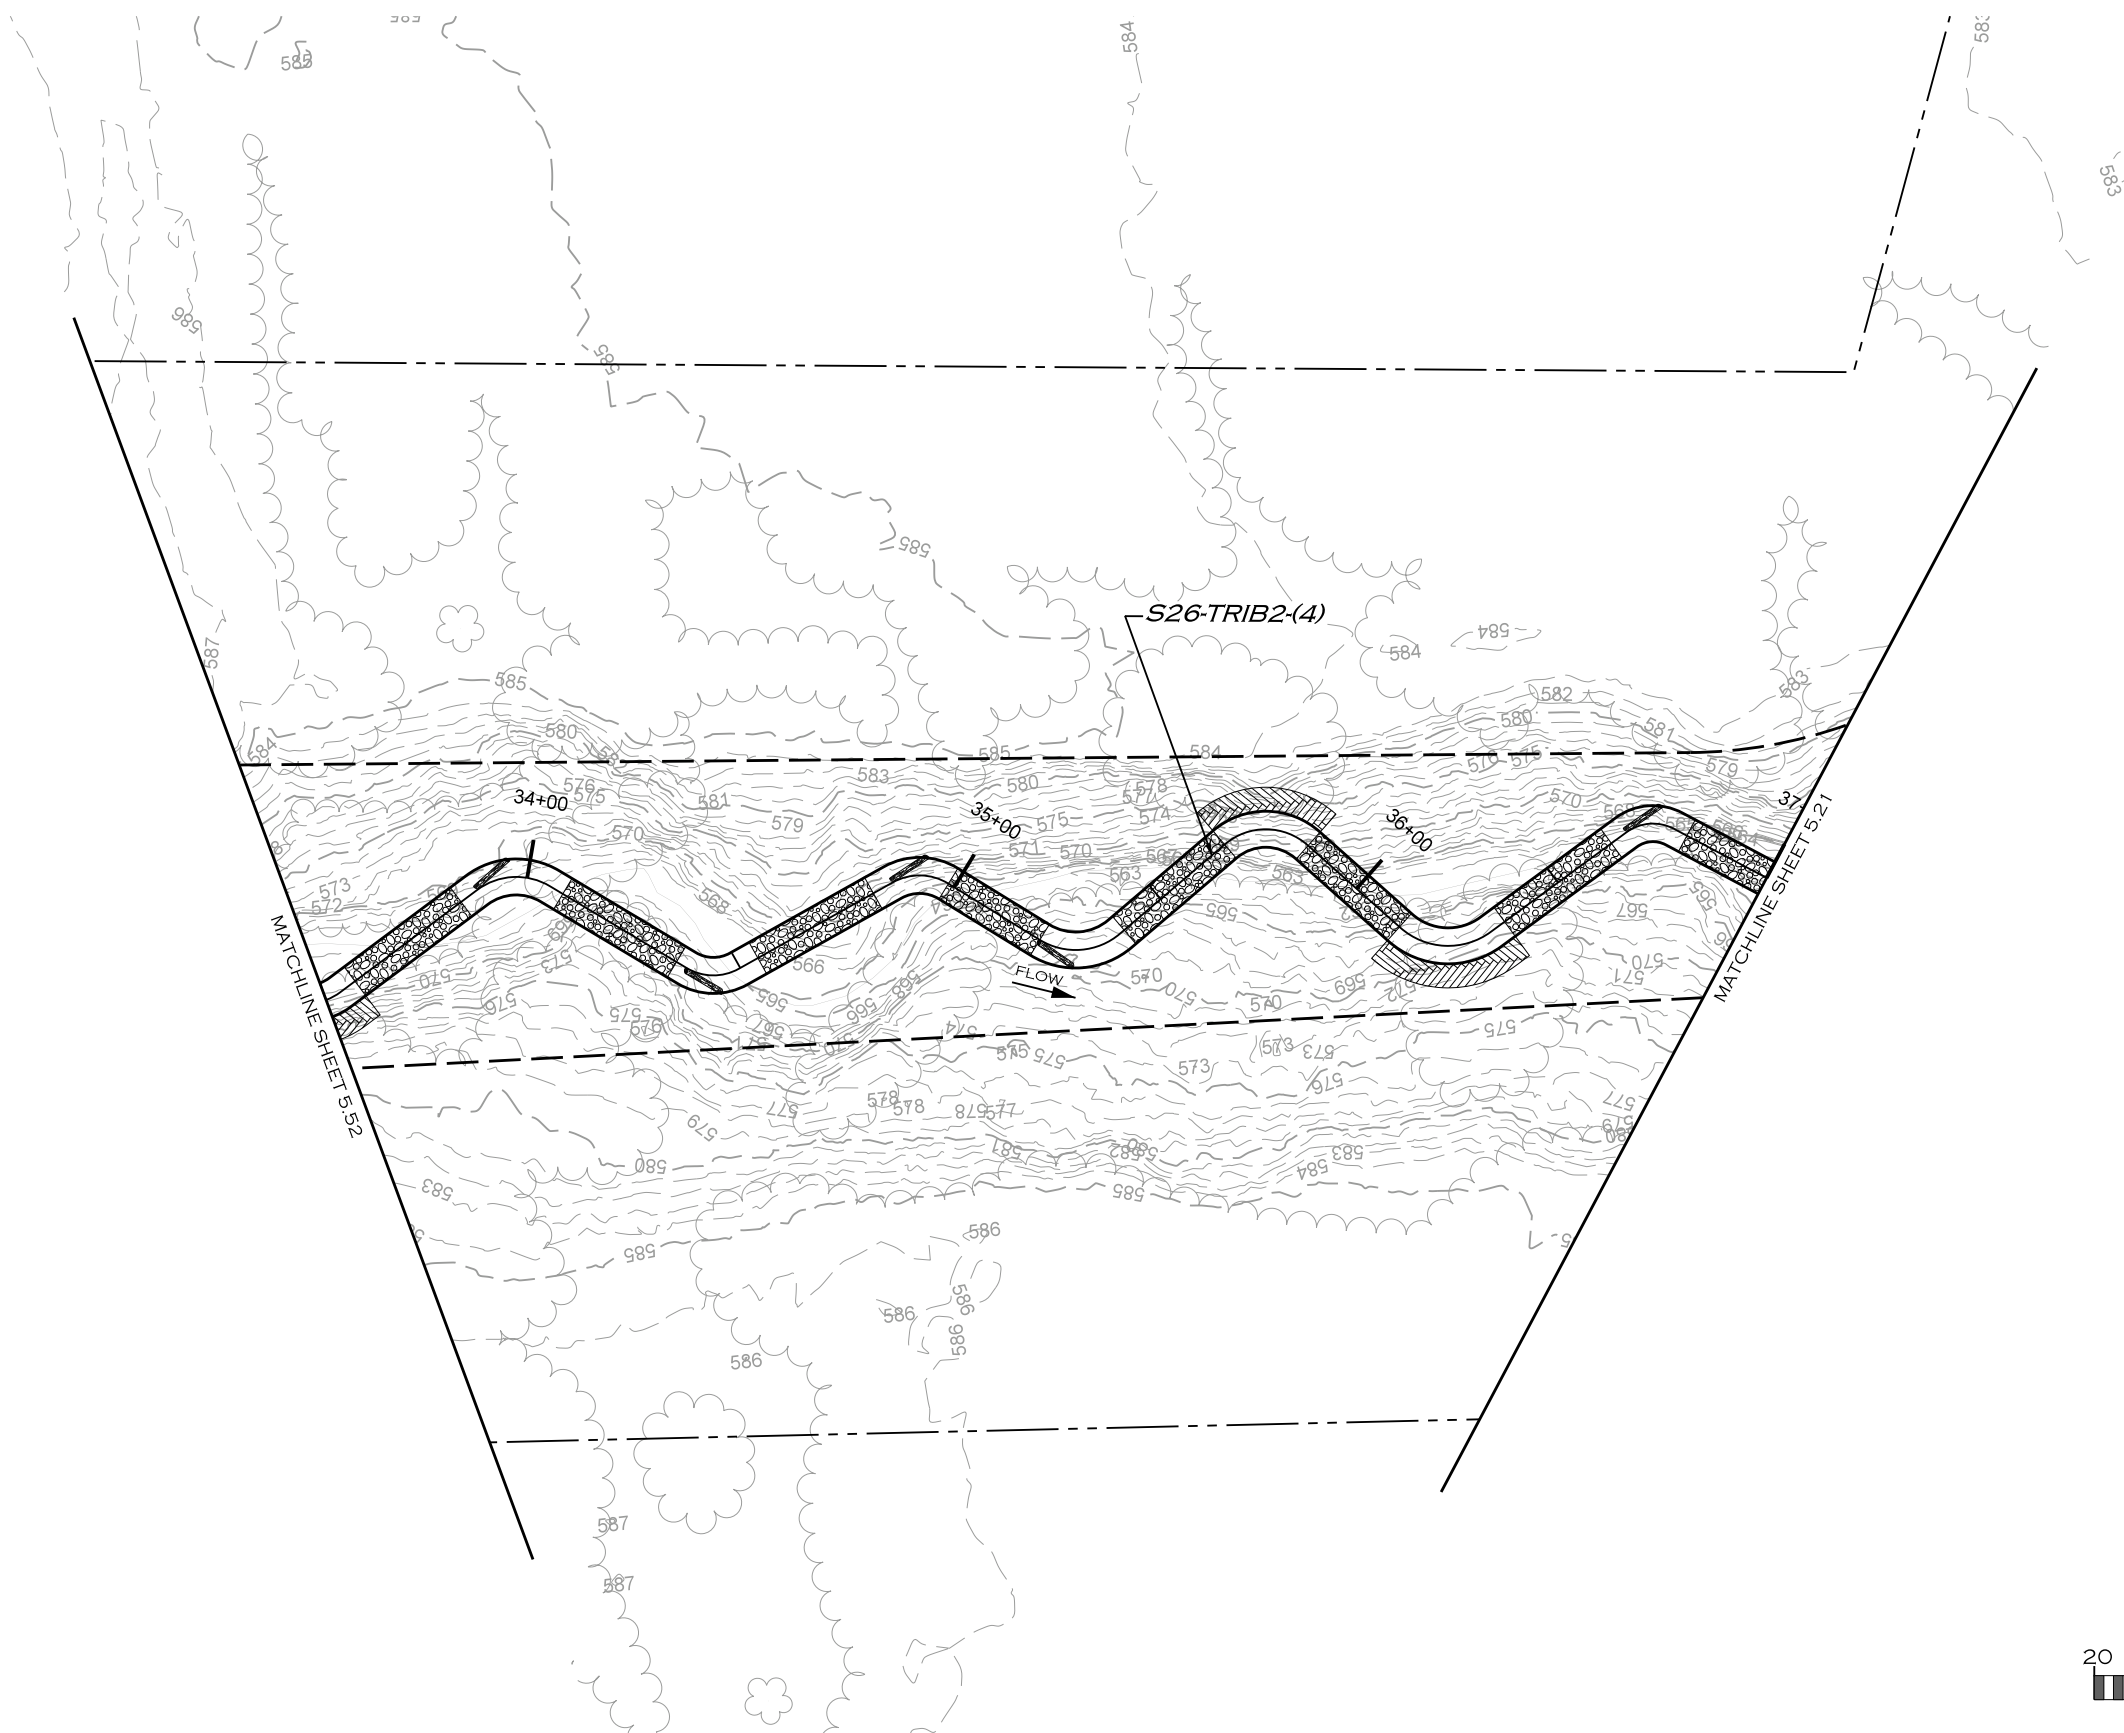

7/8/2019
R:\PROJECTS\DAL0001_LAKE_RALPH_HALL\CADD\MIT AREA C\PLANS\LRH_PSH_5.53.dgn
MKR

REVISIONS				
NO.	DESCRIPTION	ENGR.	APPROV.	DATE
1	DRAFT DESIGN PLANS	EMP	KLT	7/01/19



UPPER TRINITY
REGIONAL WATER DISTRICT

900 N KEALY ST
LEWISVILLE, TX 75057

PREPARED FOR:

LAKE RALPH HALL MITIGATION
MITIGATION ZONE C
FANNIN COUNTY, TEXAS



ECOSYSTEM
PLANNING &
RESTORATION

17575 N. ELDRIDGE PARKWAY, BLDG. C
TOMBALL, TX 77377
TEXAS REGISTERED ENGINEERING FIRM F-14997

PREPARED IN THE OFFICE OF:

PROJECT ENGINEER

NOT FOR CONSTRUCTION
THESE DRAWINGS WERE ISSUED BY
KEVIN TWEEDY PE#113620
FOR REGULATORY REVIEW
PURPOSES ONLY