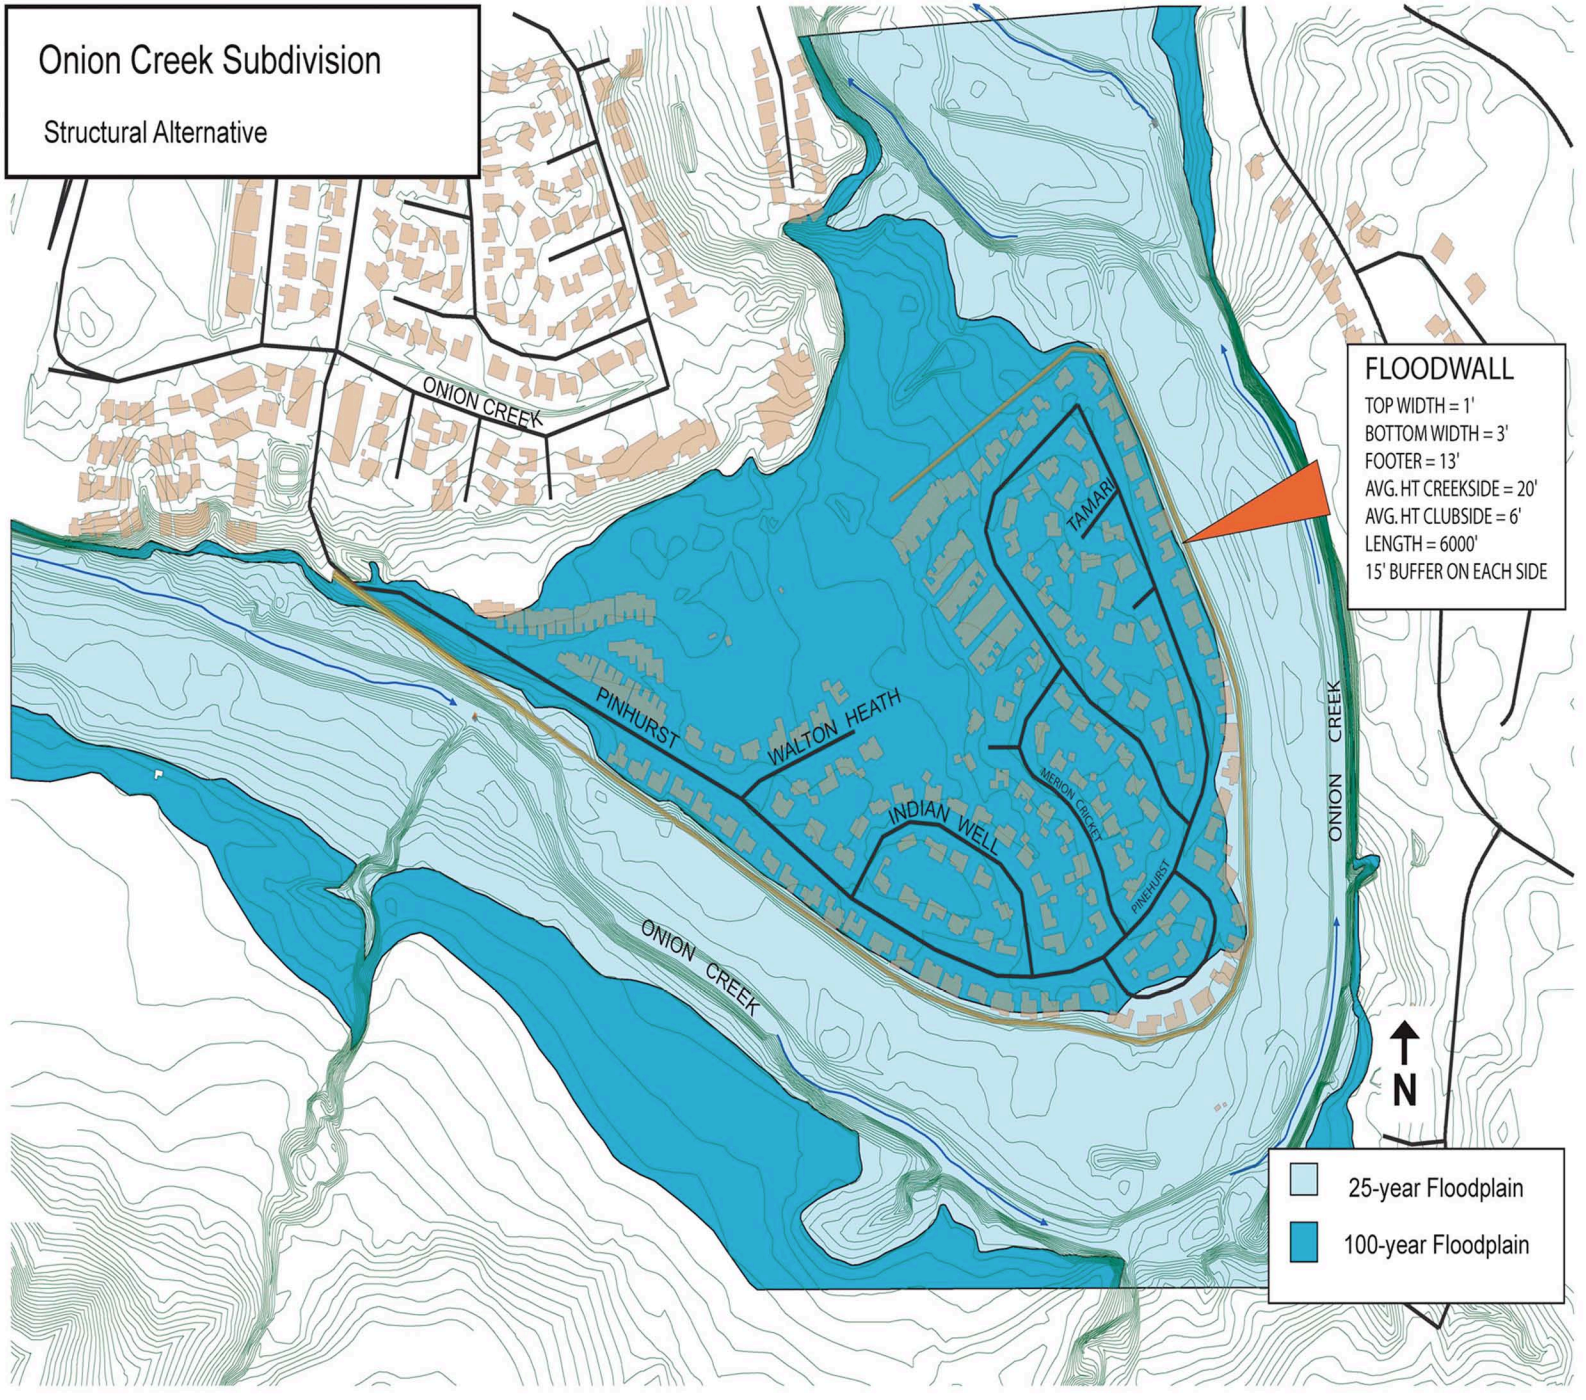

Legend

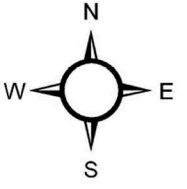

Onion Creek Subdivision Phase 1 Structural Plan
Figure 4-9